


F:\2579 WESTERN GATEWAY DEVELOPMENT ACCESS ROAD SCHEME\02 DOCUMENT CONTROL\02 RECORD FILES\02 DRAWINGS\02 DWG FILES\2579-G-0510-2.DWG - Caution as distortion can occur.

A1

Original Size

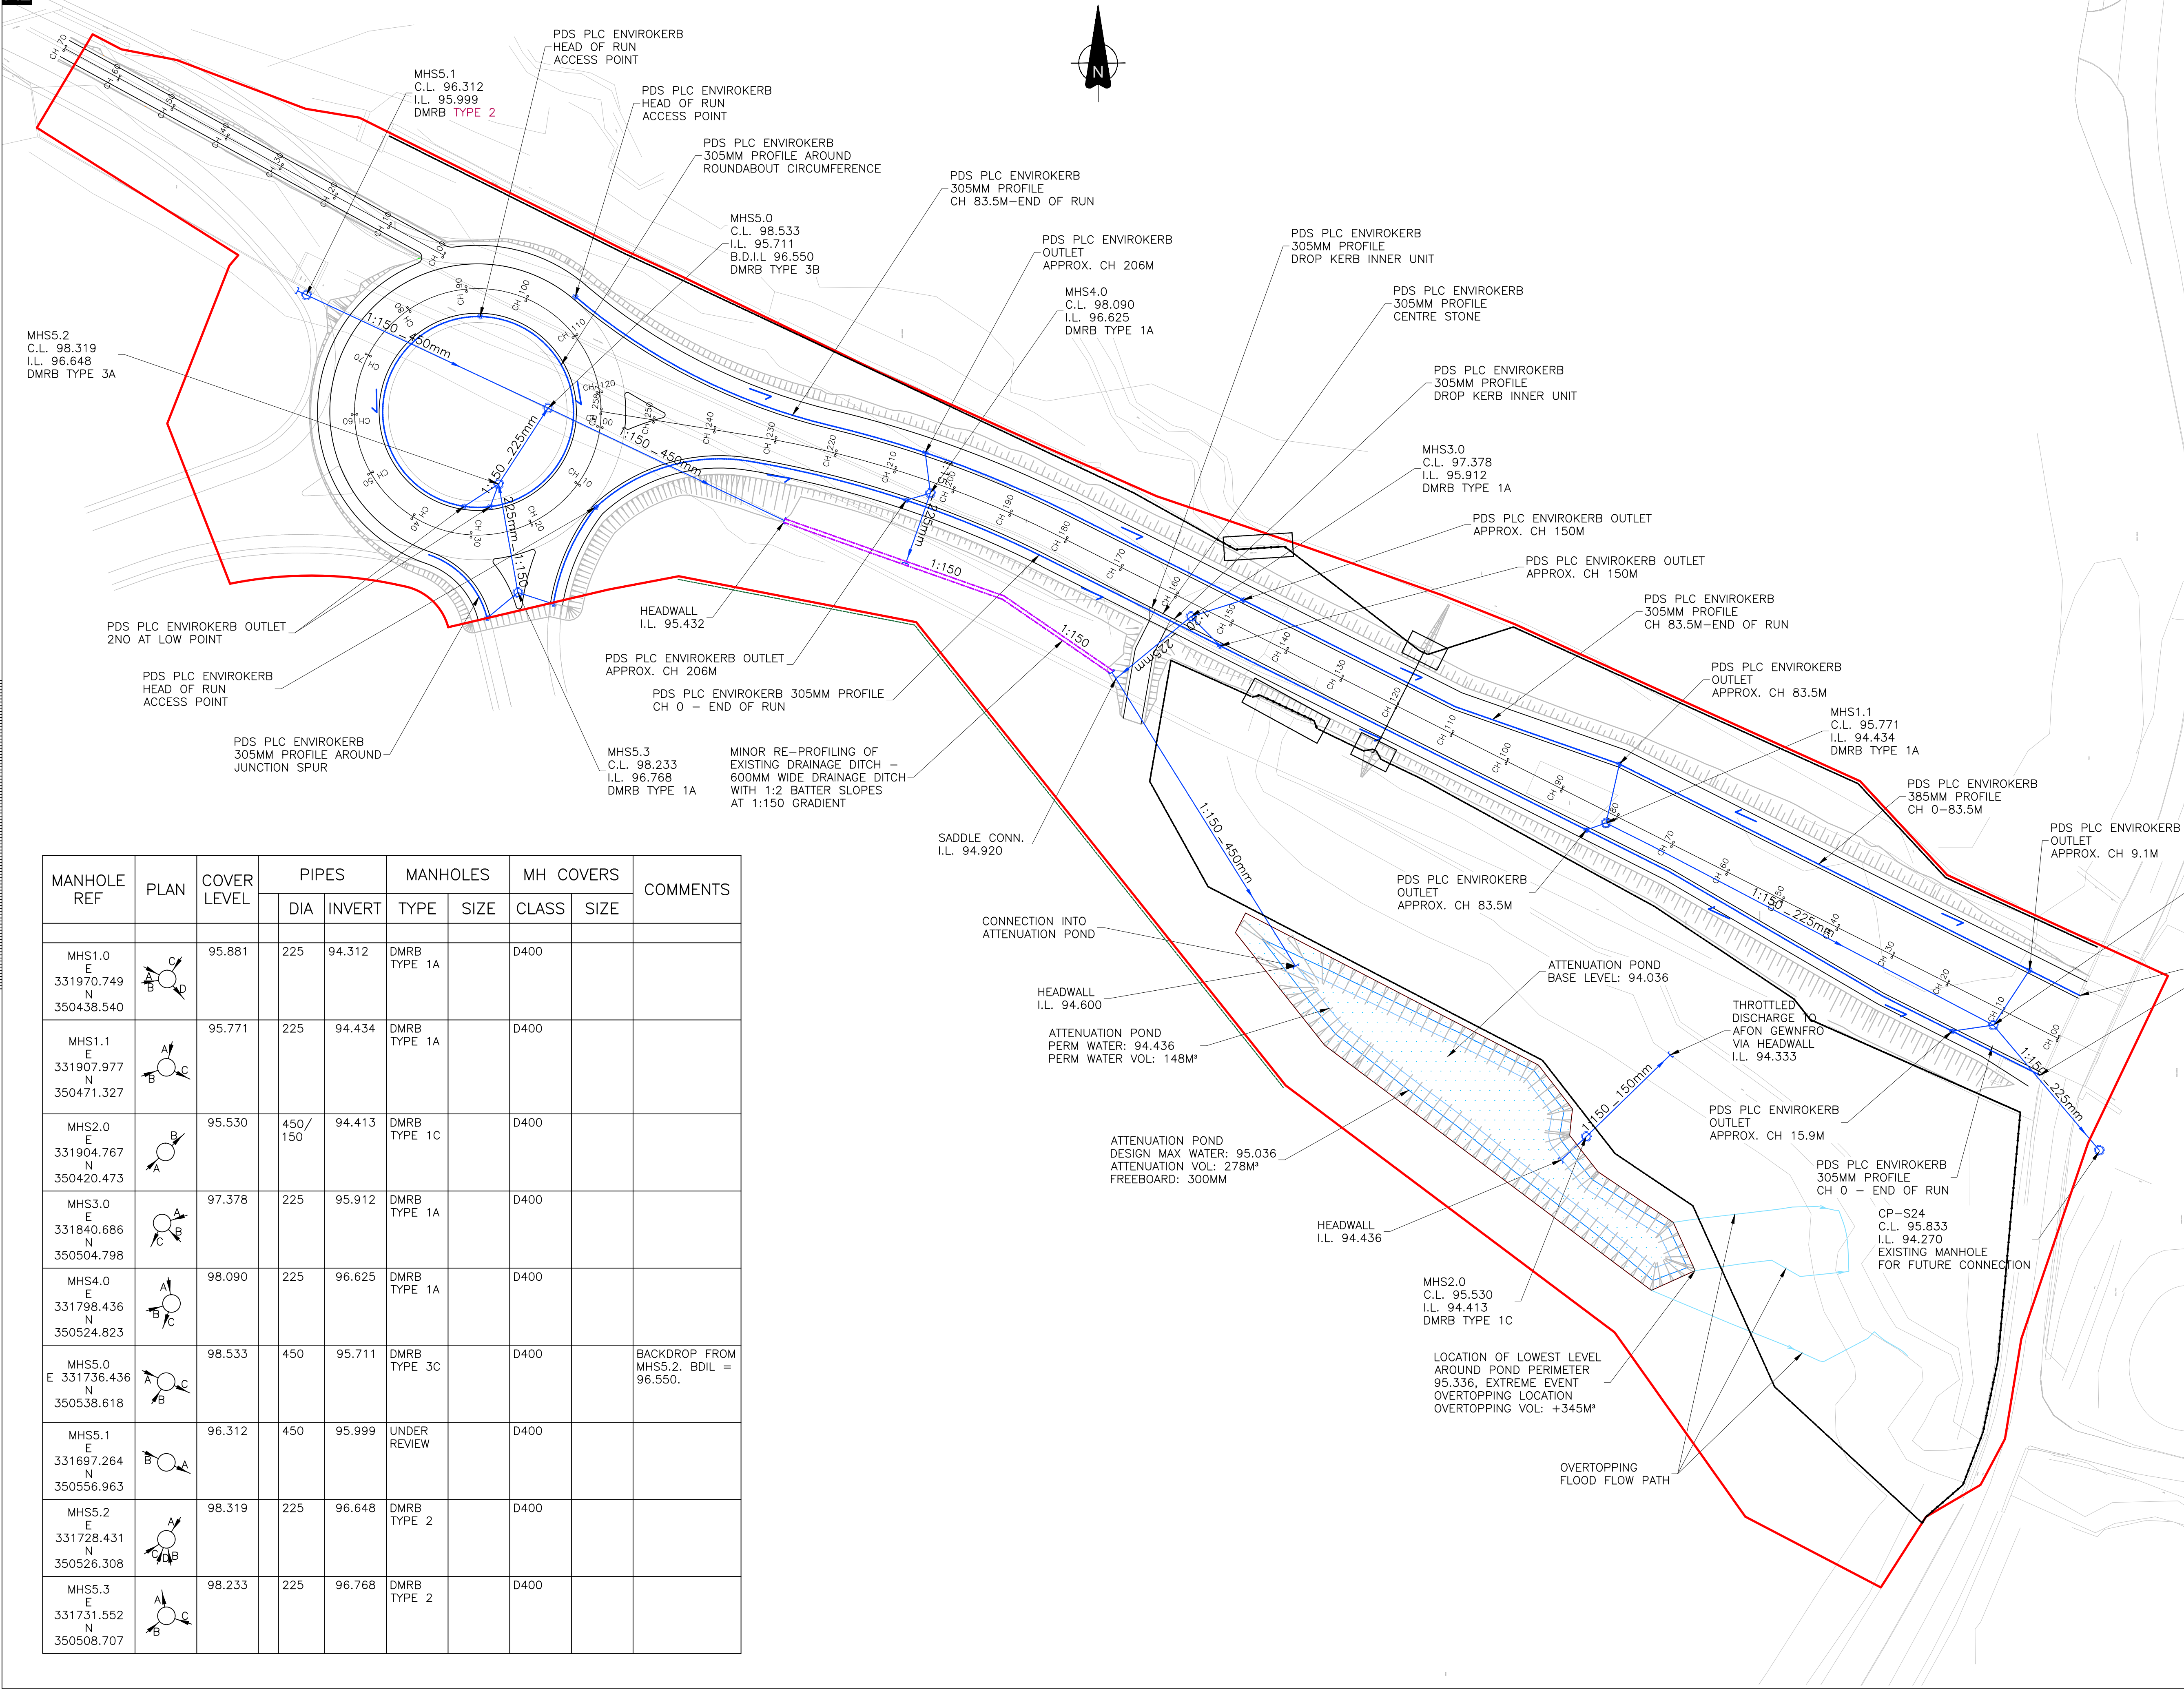

GENERAL NOTES:

- A. THIS DRAWING SHOULD BE READ IN CONJUNCTION WITH ALL OTHER BURROUGHS PROJECT DRAWINGS AND SPECIFICATIONS.
- B. DO NOT SCALE FROM THIS DRAWING, USE FIGURED DIMENSIONS ONLY.
- C. ALL DIMENSIONS ARE IN MM.
- D. ALL LEVELS ARE IN METRES.

MANHOLE REF	PLAN	COVER LEVEL	PIPES		MANHOLES		MH COVERS		COMMENTS
			DIA	INVERT	TYPE	SIZE	CLASS	SIZE	
MHS1.0 E 331970.749 N 350438.540		95.881	225	94.312	DMRB TYPE 1A		D400		
MHS1.1 E 331907.977 N 350471.327		95.771	225	94.434	DMRB TYPE 1A		D400		
MHS2.0 E 331904.767 N 350420.473		95.530	450/ 150	94.413	DMRB TYPE 1C		D400		
MHS3.0 E 331840.686 N 350504.798		97.378	225	95.912	DMRB TYPE 1A		D400		
MHS4.0 E 331798.436 N 350524.823		98.090	225	96.625	DMRB TYPE 1A		D400		
MHS5.0 E 331736.436 N 350538.618		98.533	450	95.711	DMRB TYPE 3C		D400		BACKDROP FROM MHS5.2. BDIL = 96.550.
MHS5.1 E 331697.264 N 350556.963		96.312	450	95.999	UNDER REVIEW		D400		
MHS5.2 E 331728.431 N 350526.308		98.319	225	96.648	DMRB TYPE 2		D400		
MHS5.3 E 331731.552 N 350508.707		98.233	225	96.768	DMRB TYPE 2		D400		

2	15/05/15	JR/BDH	MH S5.0, S5.2 AND S5.3 ADDED. ISSUED FOR APPROVAL	
1	24/04/15	JR/BDH	UPDATED LAYOUT, ATTN POND SHOWN	
0	14/04/15	NB RPJ	ORIGINAL ISSUE	
Rev.	Date	Drn.	Ckd.	Description



Burroughs
QUALITY • INTEGRITY • EXPERIENCE
4 Radnor Court
256 Cambridge Rd East
Cardiff, CF5 1GZ
Tel: 029 2064 7484
Fax: 029 2064 7499
www.burroughs.co.uk

Job Title:
**WESTERN GATEWAY
ACCESS ROAD SCHEME**

Drawing Title:
**SERIES 500 - DRAINAGE
STORM WATER
GENERAL ARRANGEMENT**

Scales @ A1:
1:500
Date: 02/04/2015
Drawn By: NB
Checked By: RPJ
Authorised By: DDH
Drawing Status:

APPROVAL
Job No: 2579
Drawing No: C0510
Rev: 2