


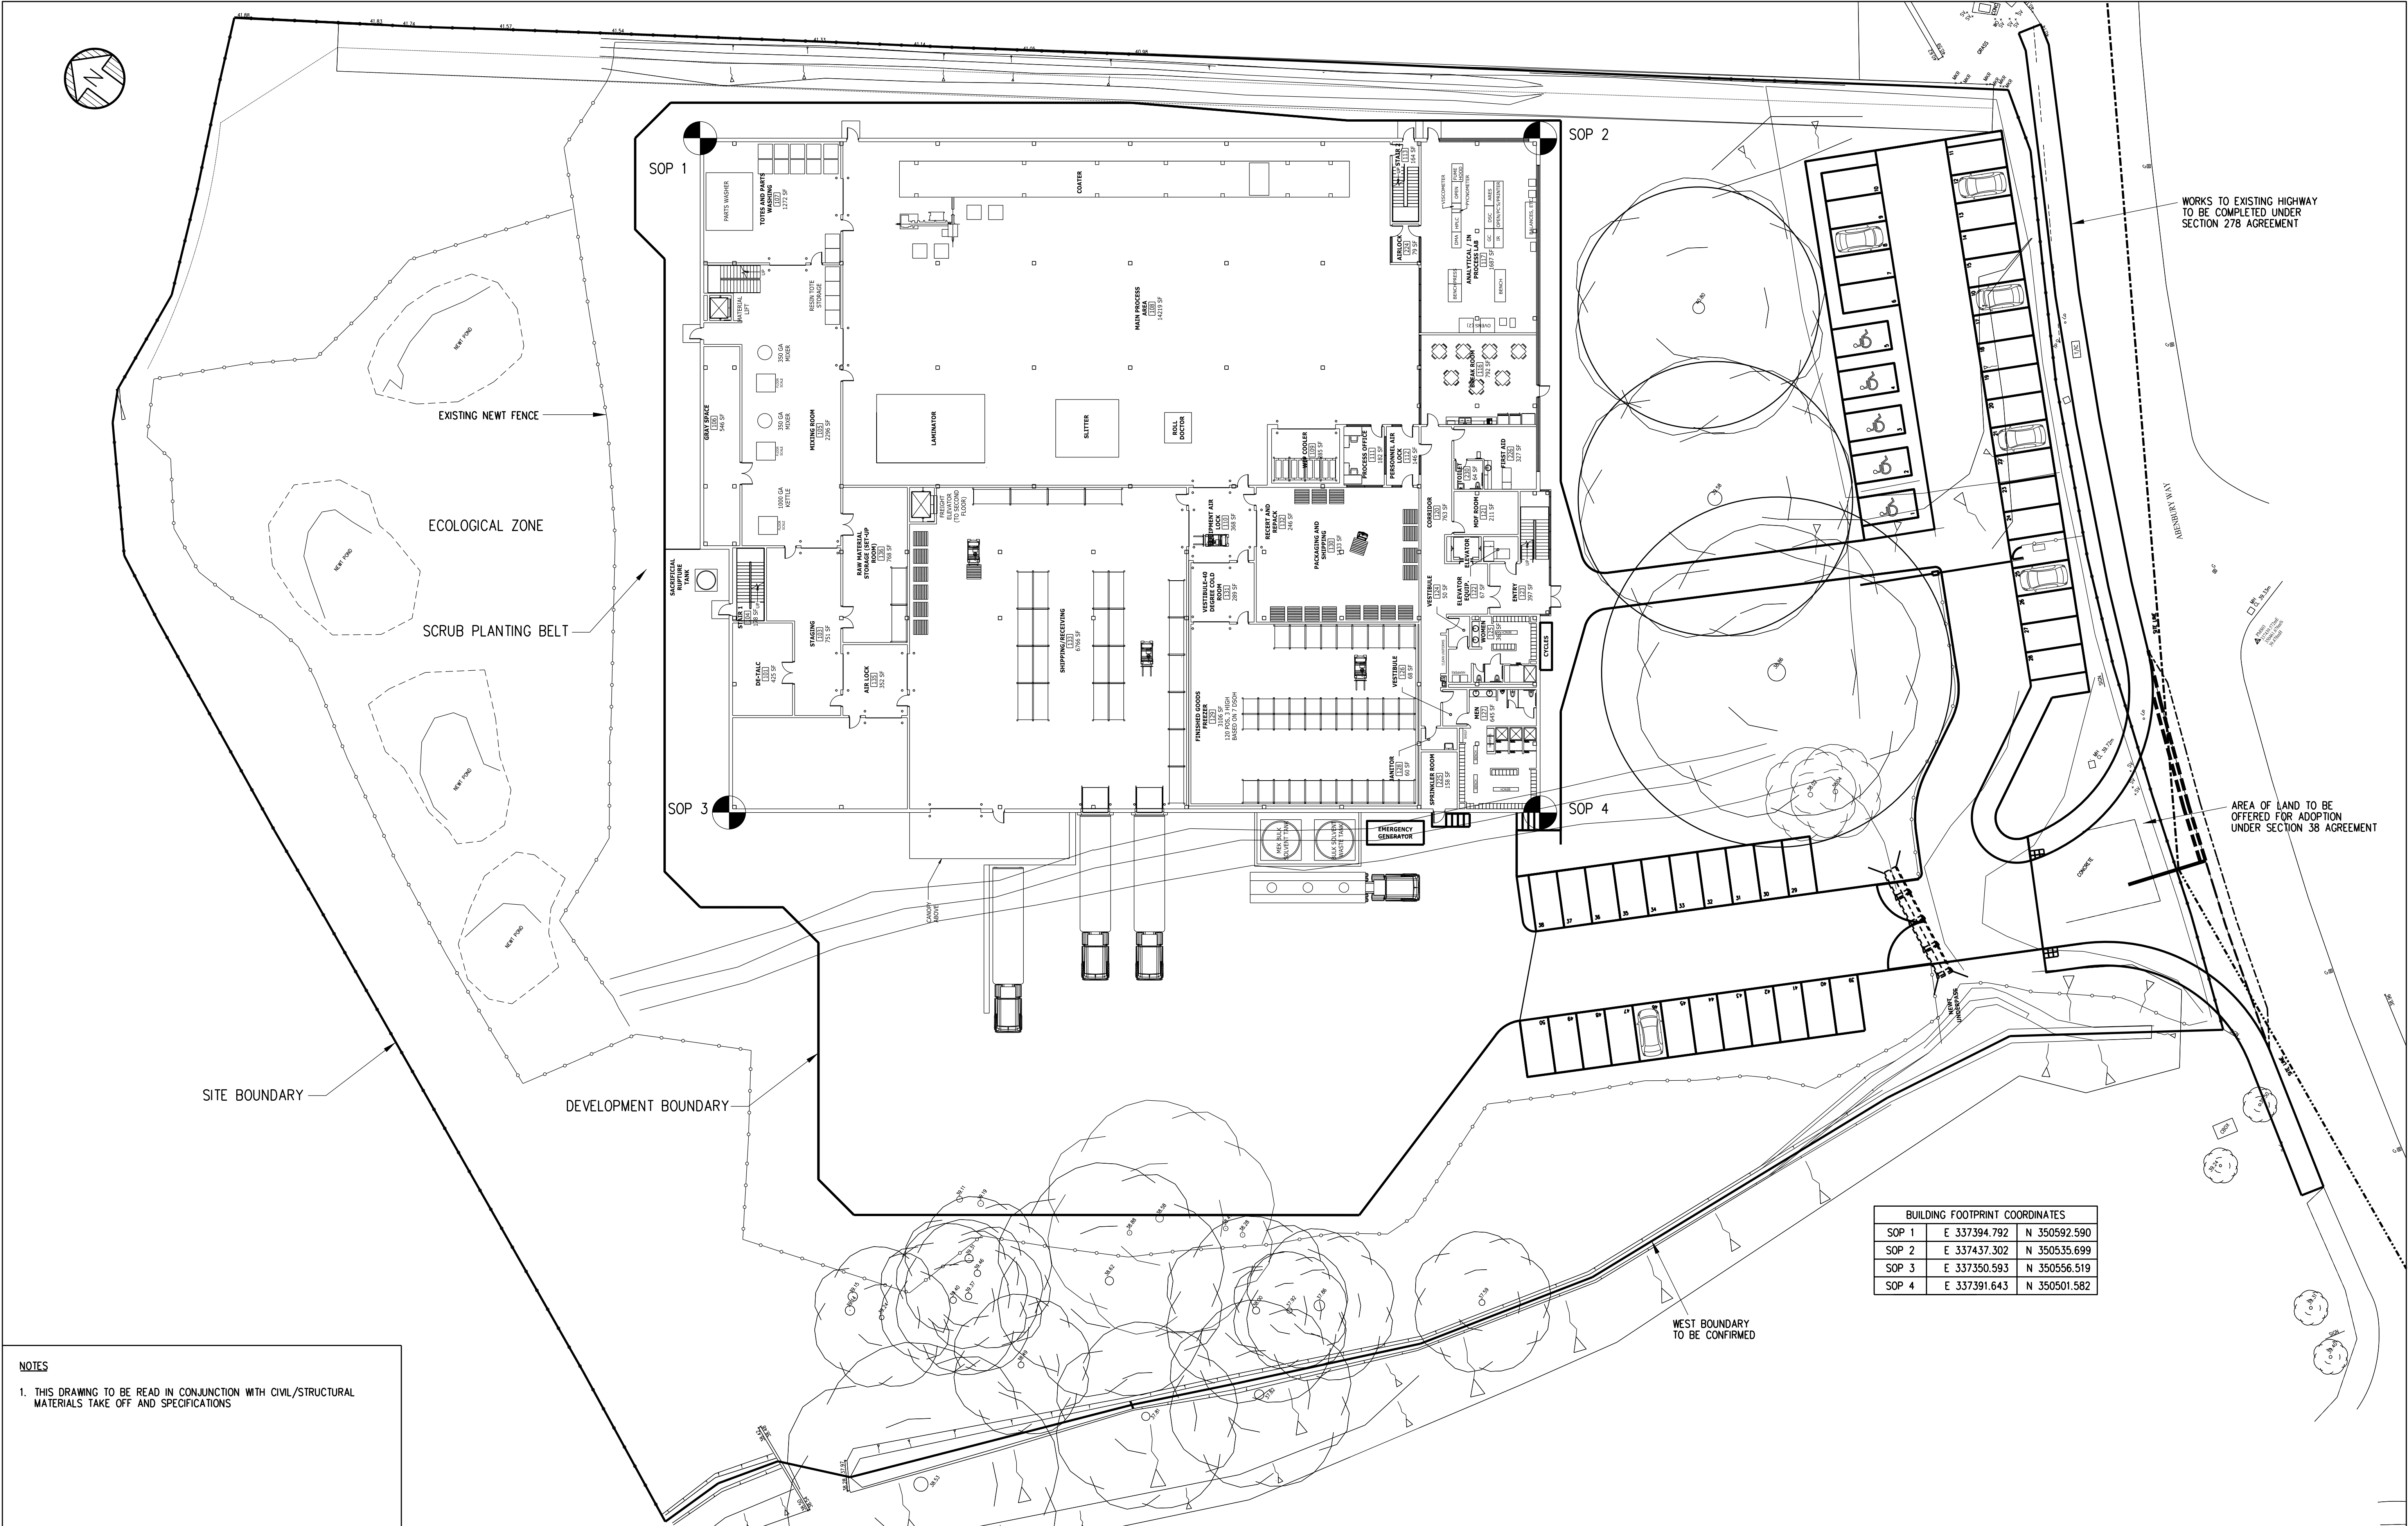

NOTES

1. THIS DRAWING TO BE READ IN CONJUNCTION WITH CIVIL/STRUCTURAL MATERIALS TAKE OFF AND SPECIFICATIONS

REV	DATE	REVISION DESCRIPTION	BY	CHK	APPV	REV	DATE	REVISION DESCRIPTION	BY	CHK	APPV	REFERENCE DWG NUMBER	REFERENCE DRAWINGS	REFERENCE DWG NUMBER	REFERENCE DRAWINGS	FLUOR®	CONTRACT A6CI		CYTEC		
A	15.01.15	ISSUED FOR APPROVAL	GT	JH	SR												DESIGNED BY G. TAYLOR				
B	27.02.15	LAYOUT UPDATED – ISSUED FOR APPROVAL	GT	JH	AJ												CHECKED BY J. HILL				
C	20.03.15	ISSUED FOR ESTIMATING	GT	AA	JH												SUPERVISOR S. RAI	APP DATE 15.01.15			
D	05.05.15	ISSUED FOR INFORMATION	GT	AA	JH												LEAD ENGR/SPEC. S. RAI	APP DATE			
																NOTICE: THIS DRAWING HAS NOT BEEN PUBLISHED AND IS THE SOLE PROPERTY OF FLUOR AND IS LENT TO THE BORROWER FOR THEIR CONFIDENTIAL USE ONLY, AND IN CONSIDERATION OF THE LOAN OF THIS DRAWING, THE BORROWER PROMISES AND AGREES TO RETURN IT UPON REQUEST AND AGREES THAT IT WILL NOT BE REPRODUCED, COPIED, LENT OR OTHERWISE DISPOSED OF DIRECTLY OR INDIRECTLY, NOR USED FOR ANY PURPOSE OTHER THAN THAT FOR WHICH IT IS FURNISHED.	FLUOR B. ROBINSON	APP DATE			
																	CLIENT R. GRIM	APP DATE			
																SCALE	1: 250	DRAWING NUMBER	A6CI-100-10-DW-001	REV	D
																CAD FILE NAME: A6CI-100-10-DW-001.DGN					

BUILDING FOOTPRINT COORDINATES		
SOP 1	E 337394.792	N 350592.590
SOP 2	E 337437.302	N 350535.699
SOP 3	E 337350.593	N 350556.519
SOP 4	E 337391.643	N 350501.582

NOTICE: THIS DRAWING HAS NOT BEEN PUBLISHED AND IS THE SOLE PROPERTY OF FLUOR AND IS LENT TO THE BORROWER FOR THEIR CONFIDENTIAL USE ONLY, AND IN CONSIDERATION OF THE LOAN OF THIS DRAWING, THE BORROWER PROMISES AND AGREES TO RETURN IT UPON REQUEST AND AGREES THAT IT WILL NOT BE REPRODUCED, COPIED, LENT OR OTHERWISE DISPOSED OF DIRECTLY OR INDIRECTLY, NOR USED FOR ANY PURPOSE OTHER THAN THAT FOR WHICH IT IS FURNISHED.