



NOTES:

GENERAL:

- 1.) Do not scale from this drawing.
2.) All dimensions in metres unless otherwise indicated.

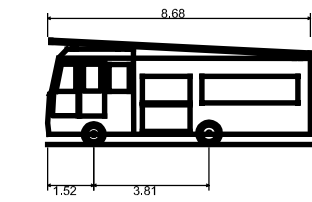

DB32 Fire Appliance
Overall Length 8.680m
Overall Width 2.180m
Overall Body Height 3.452m
Min Body Ground Clearance 0.337m
Max Track Width 2.121m
Lock to Lock Time 6.00s
Kerb to Kerb Turning Radius 7.910m

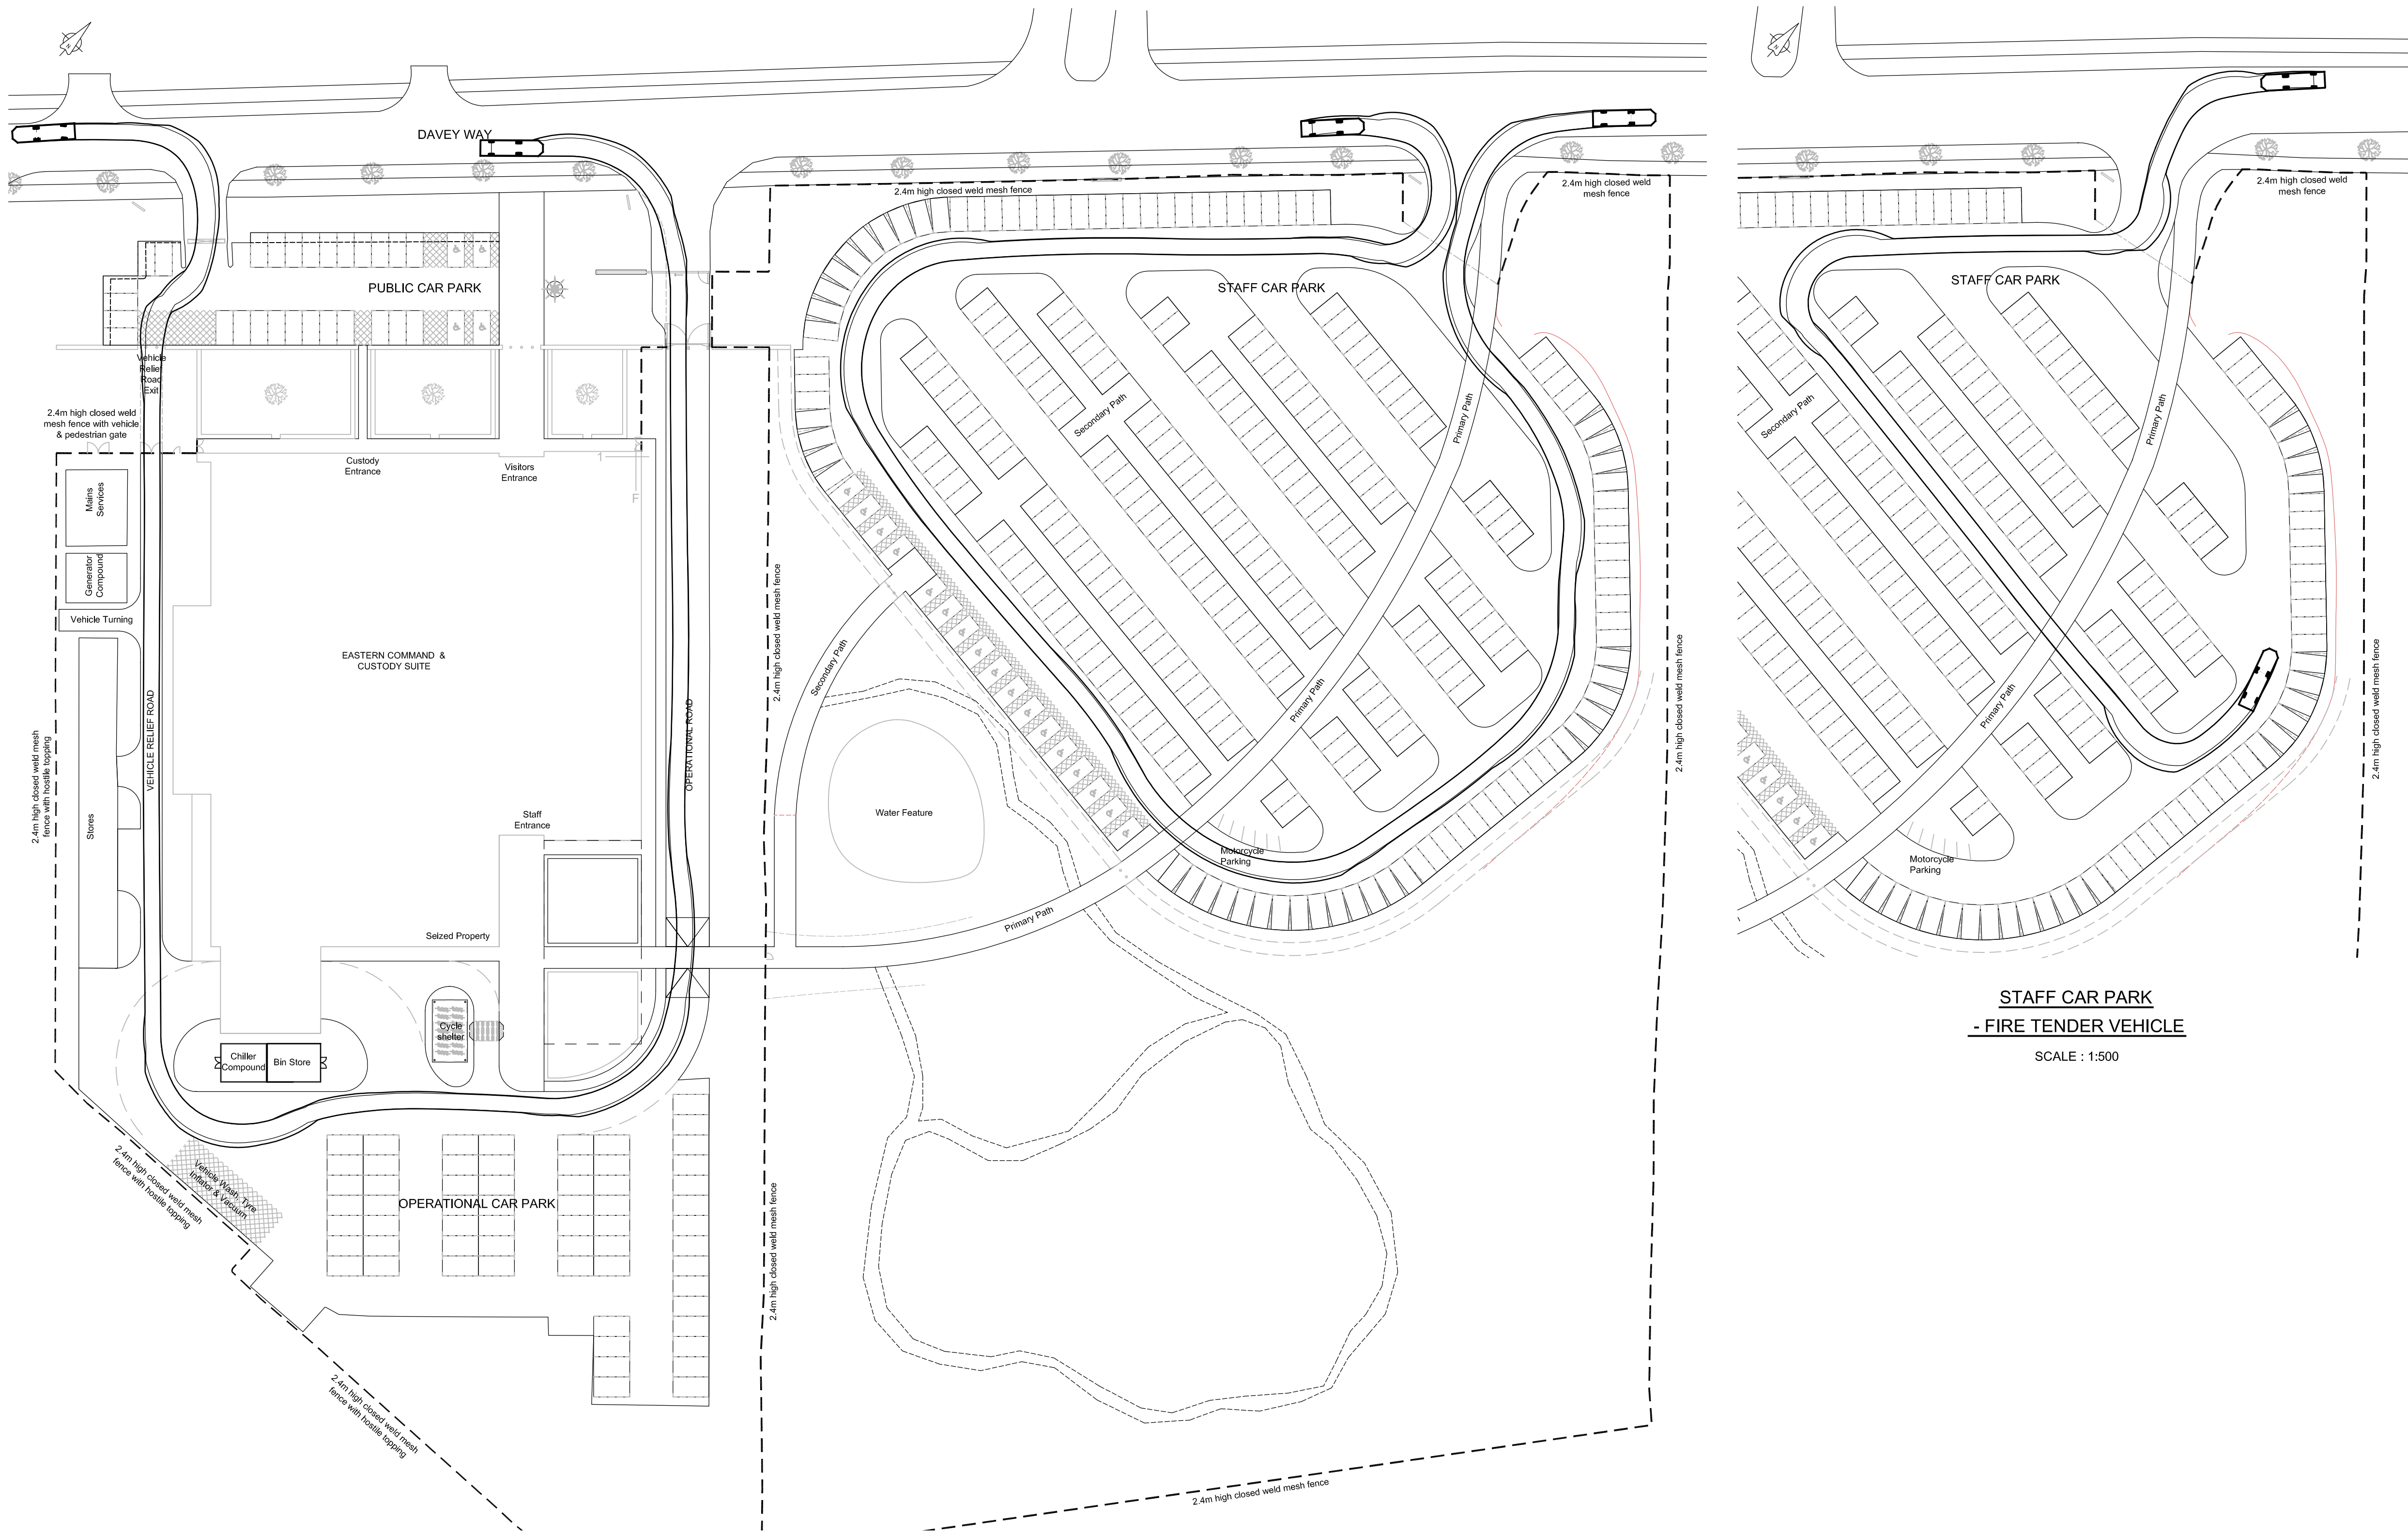

STAFF CAR PARK
- FIRE TENDER VEHICLE

SCALE : 1:500

© Copyright 2015 Jacobs U.K. Limited. The concepts and information contained in this document are the property of Jacobs. Use or copying of this document in whole or in part without the written permission of Jacobs constitutes an infringement of copyright. Limitation: This drawing has been prepared on behalf of, and for the exclusive use of Jacobs' Client, and is subject to, and issued in accordance with, the provisions of the contract between Jacobs and the Client. Jacobs accepts no liability or responsibility whatsoever for, or in respect of, any use of, or reliance upon, this drawing by any third party.

P0	23.07.15	PLANNING ISSUE	R.W.	J.P.	J.E.	D.H.
Rev	Rev. Date	Purpose of revision	Drawn	Checked	Rev'd	Approved
 95 Bothwell St, Glasgow, G2 7HX Tel:+44(0)141 204 2511 Fax:+44(0)141 226 3109 www.jacobs.com						
Client POLICE AND CRIME COMMISSIONER OF NORTH WALES						
Project EASTERN COMMAND AND CUSTODY FACILITY						
Drawing title VEHICLE TRACKING CAR PARKS, ENTRANCES & EXITS FIRE TENDER VEHICLE						
Drawing status FOR PLANNING						
Scale		1:500 @ A1		DO NOT SCALE		
Jacobs No.		B1305210				
Client no.						
Drawing number B1305210/CE/170.014						Rev P0
This drawing is not to be used in whole or part other than for the intended purpose and project as defined on this drawing. Refer to the contract for full terms and conditions.						