



Legend

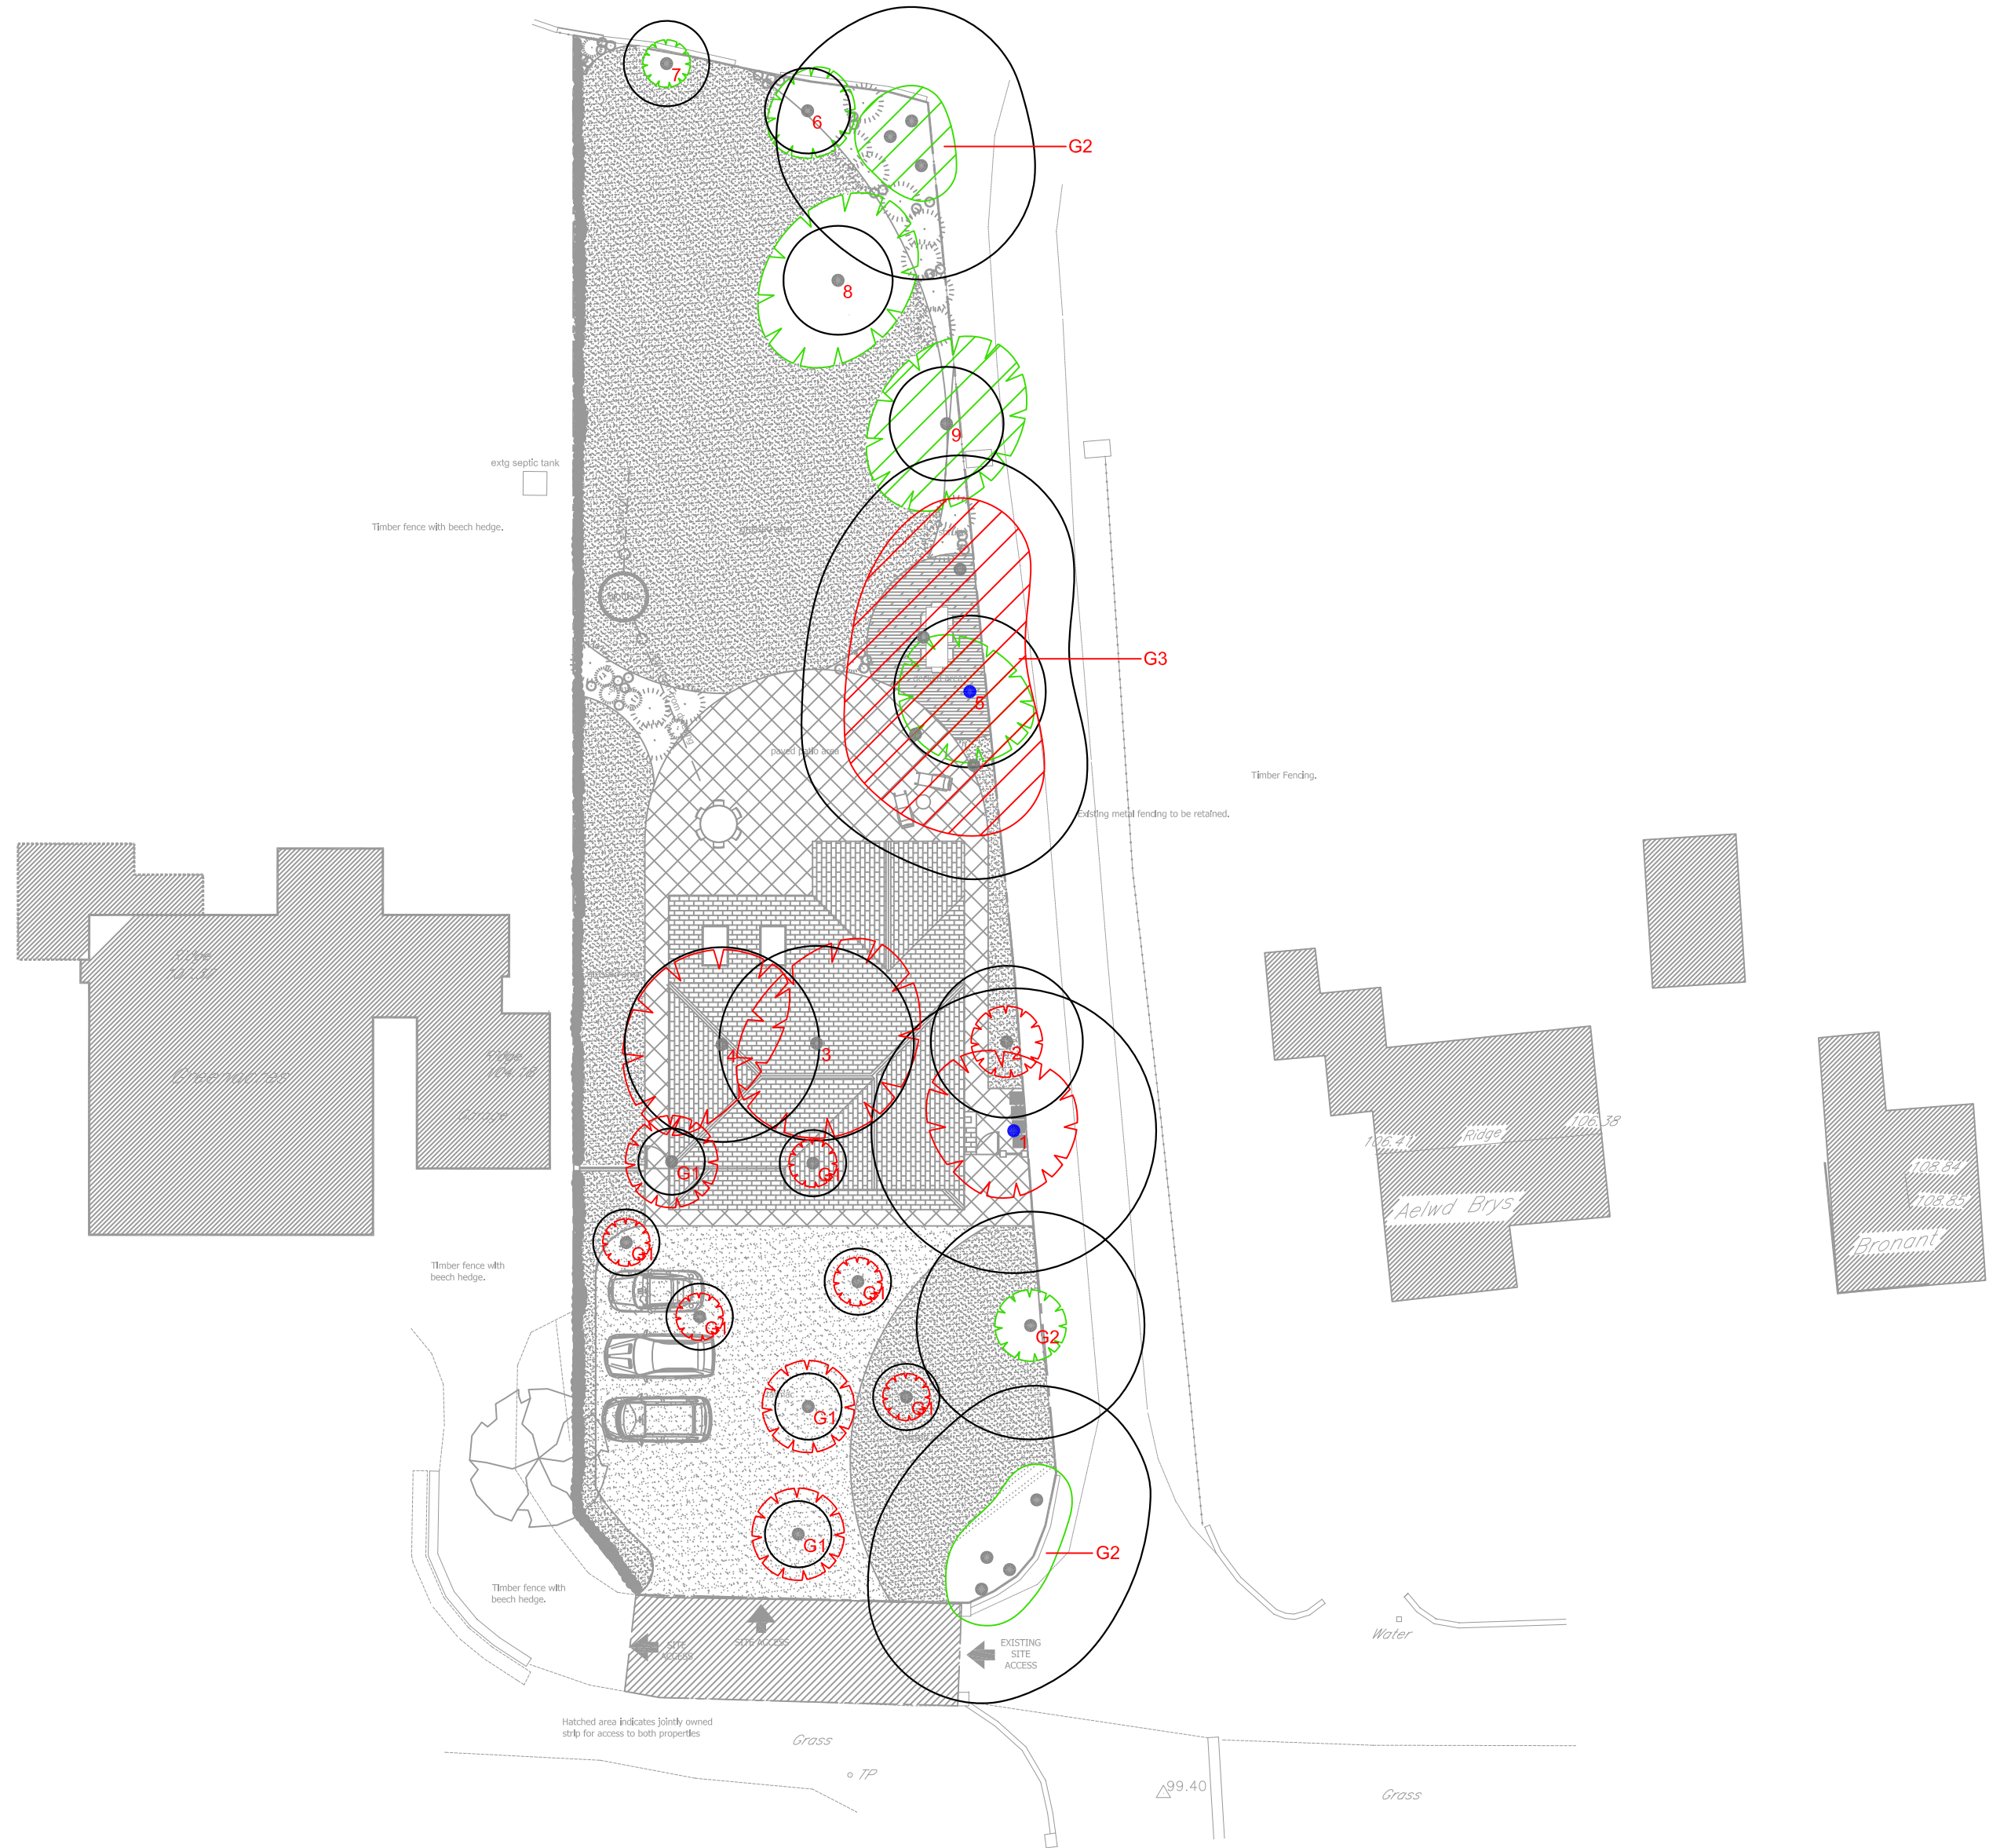

Client: Mr J Clark	
Project: Land at Greenacres, Smithy Lane, Pentre Bychan, Wrexham	
Title: Arboricultural Impact Assessment	
Scale: 1-250@A2	Date: May 2015
Drawn By: AM	Revision: -
Job Ref: 14/AIA/WXM/162	Drawing No: 02
Do not scale from this drawing all dimensions to be checked on site.	
The copyright of this document resides with Tree Solutions unless assigned in writing by the company	

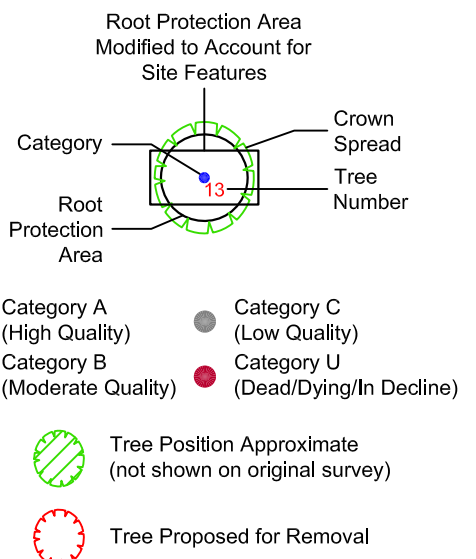

E: info@tree-solutions.co.uk
W: www.tree-solutions.co.uk
T: 01244 389114
M: 07766 774508