


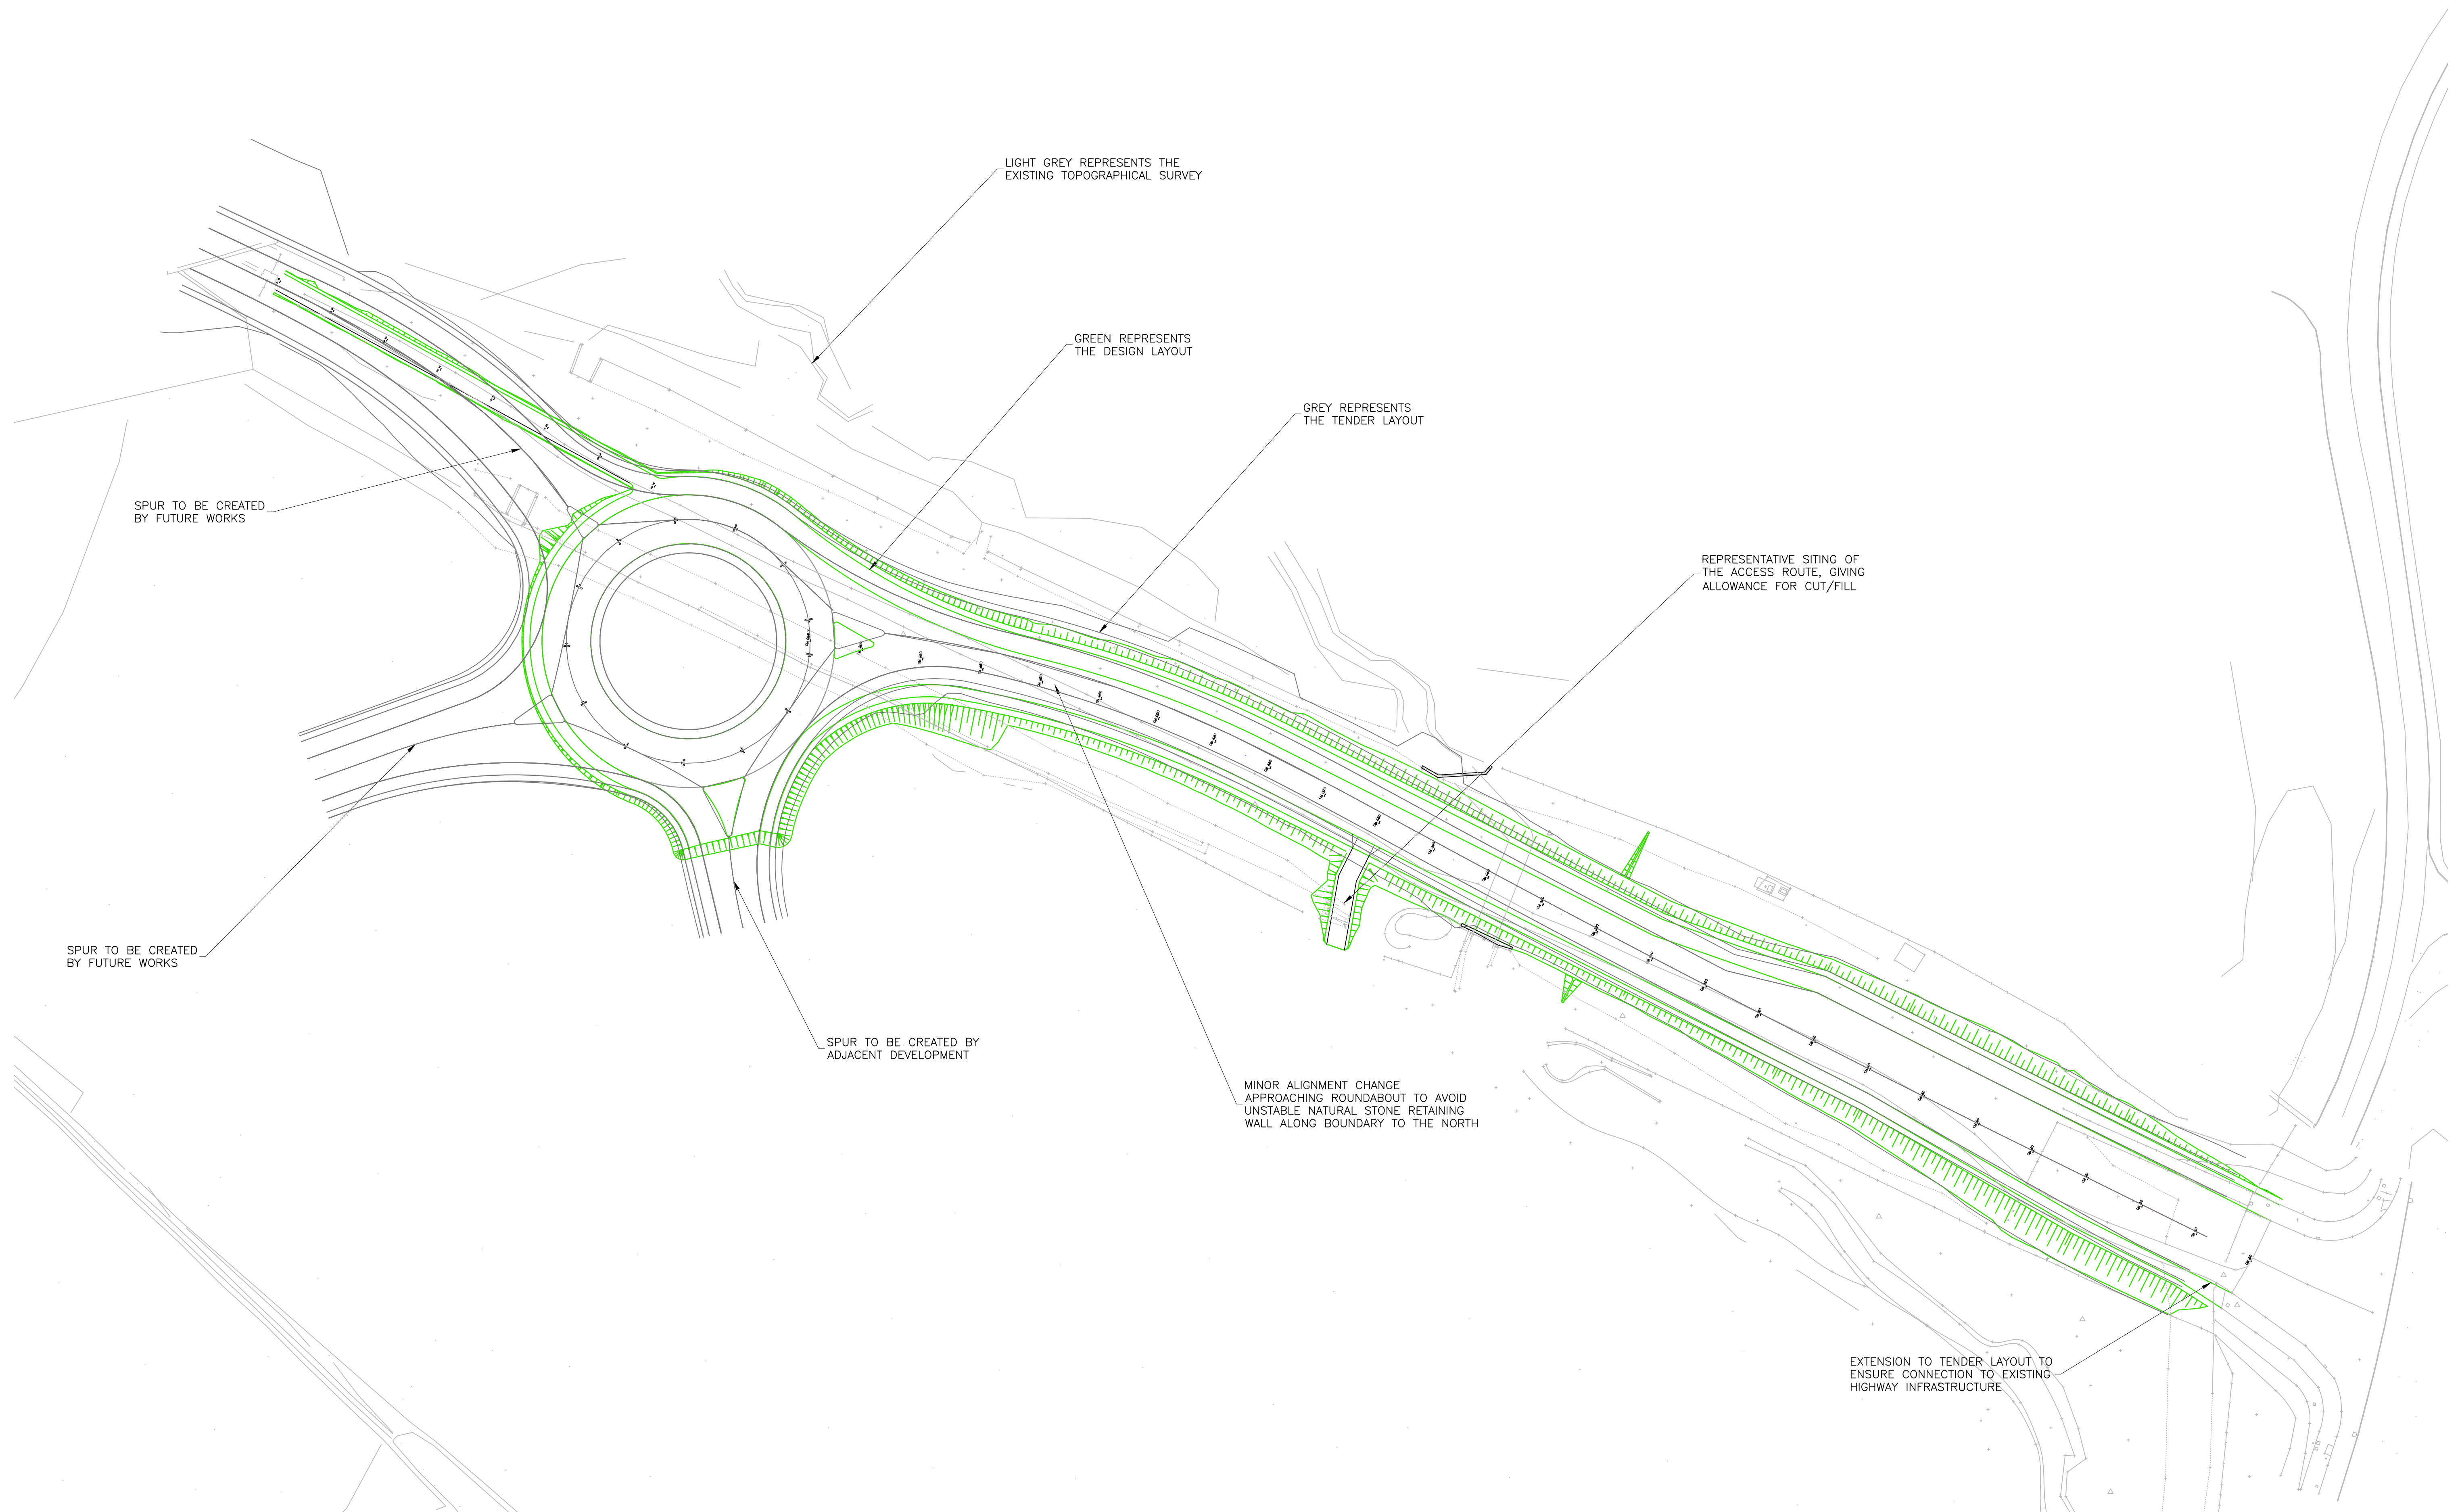

Title

Horizontal Alignment Comparison

Drg No. 2579-C-SK-004

Rev 0

Scale 1:500

Project Western Gateway

Job No. 2579

Drn By DDH Date 15/05/15

4 Radnor Court, 256 Cowbridge Rd East, Cardiff, CF5 1GZ Tel: 029 2064 7484. Email: admin@burroughs.co.uk www.burroughs.co.uk

Burroughs

QUALITY • INTEGRITY • EXPERIENCE