



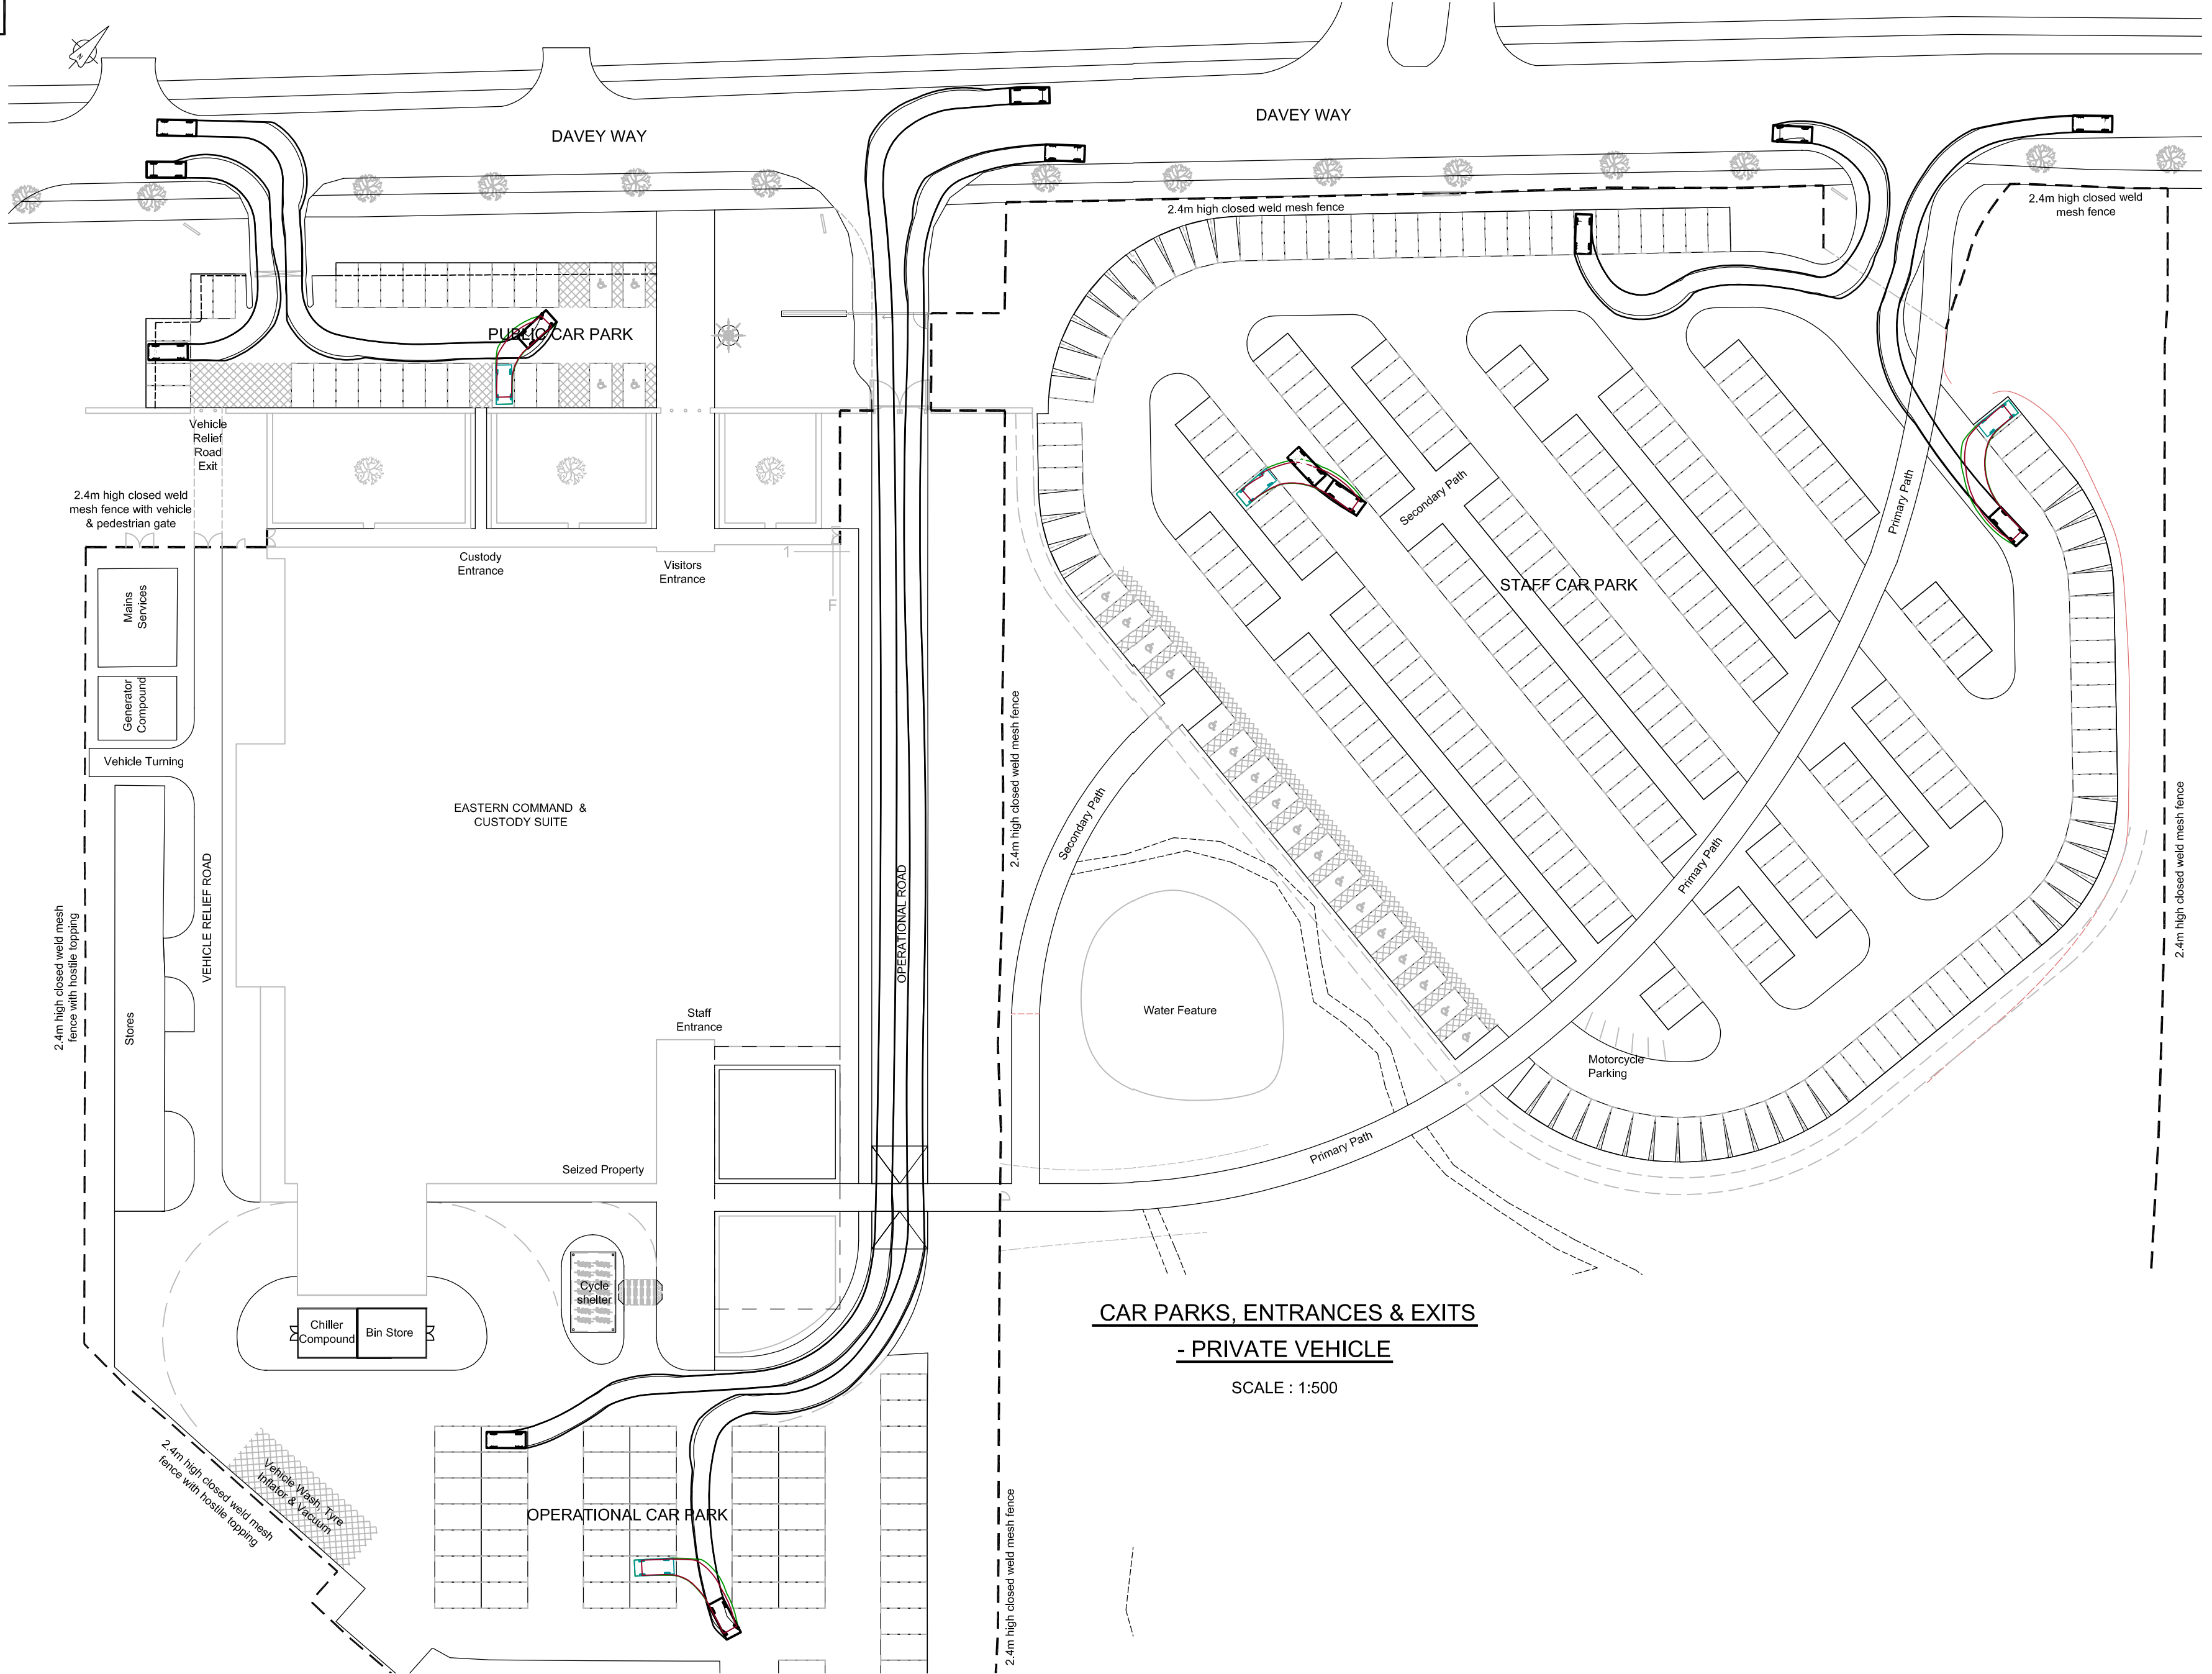

CAR PARKS, ENTRANCES & EXITS
- PRIVATE VEHICLE
SCALE : 1:500

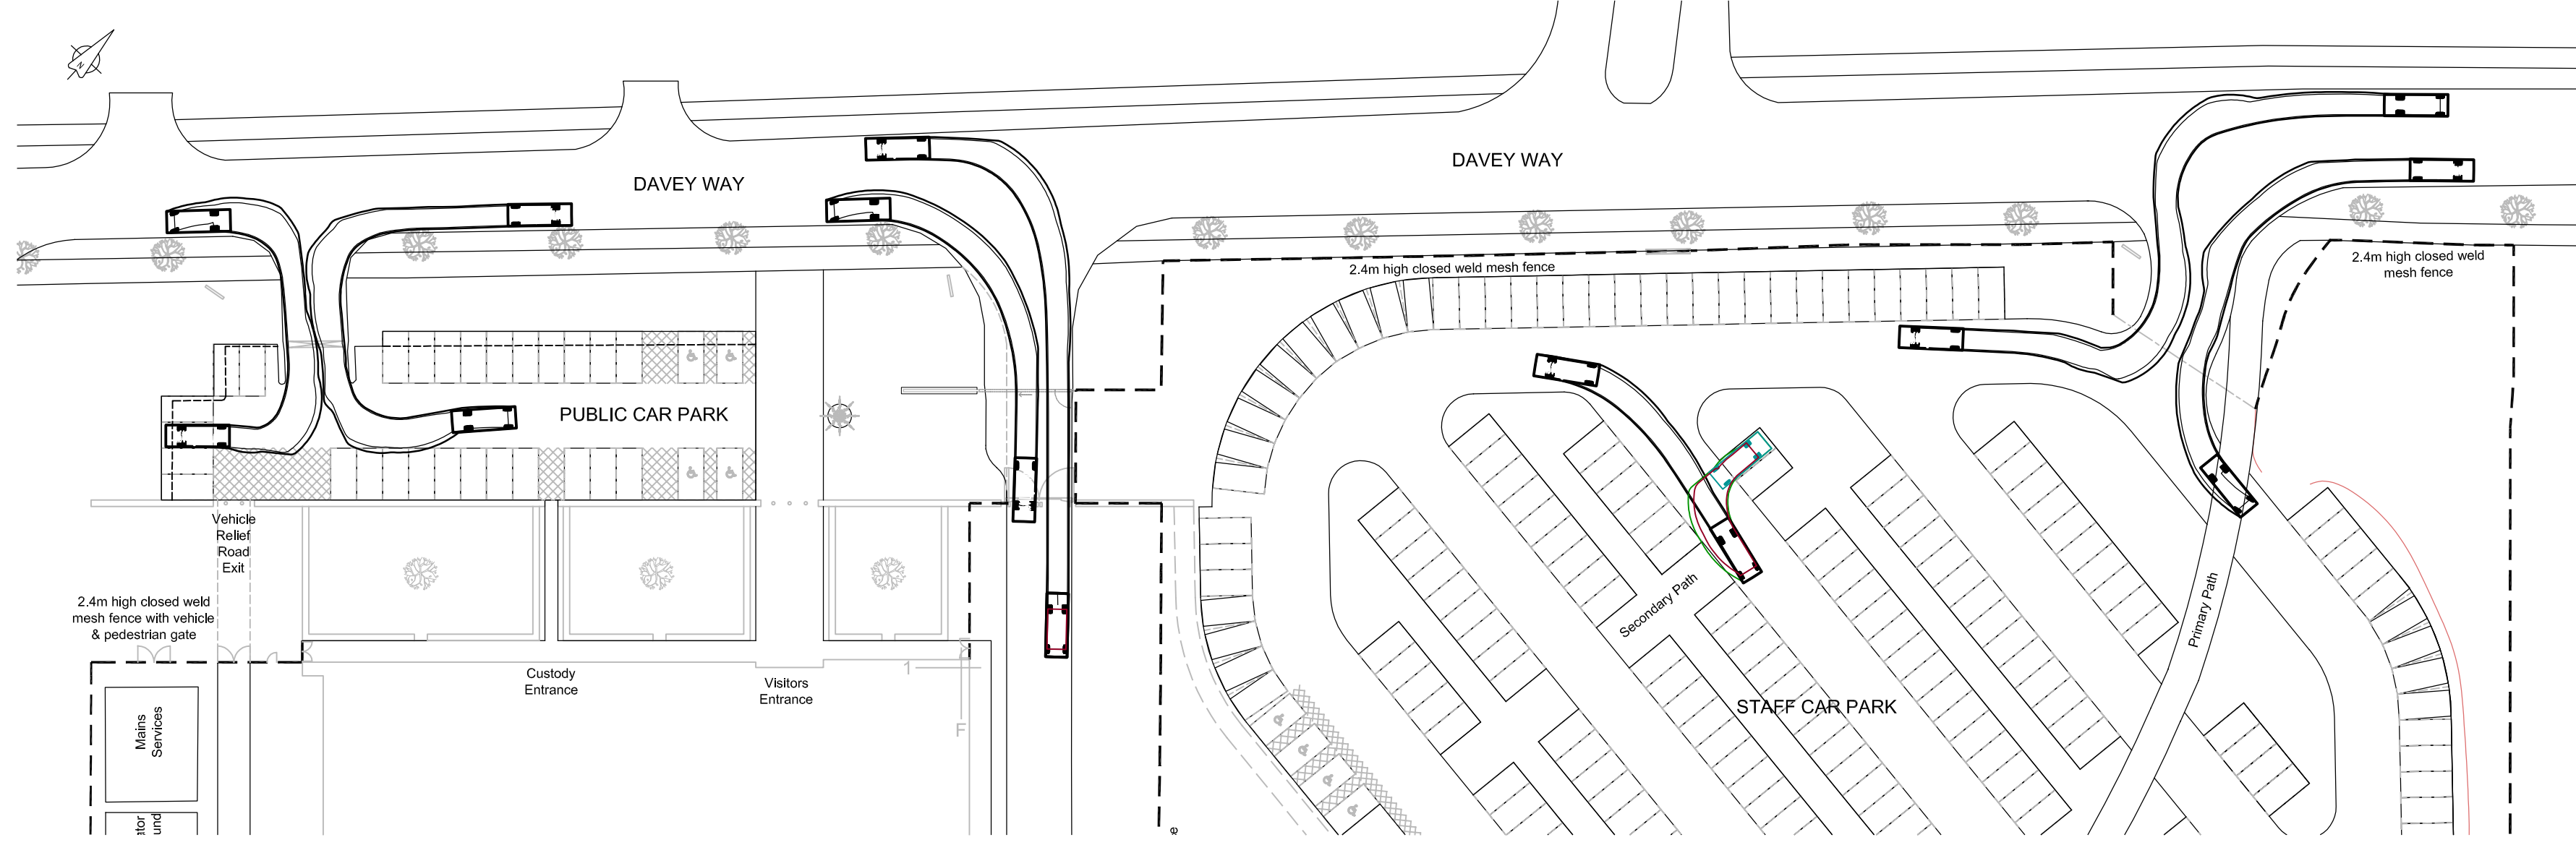


CAR PARKS, ENTRANCES & EXITS
- LIGHT VAN
SCALE : 1:500


NOTES:

GENERAL:

- 1.) Do not scale from this drawing.
- 2.) All dimensions in metres unless otherwise indicated.

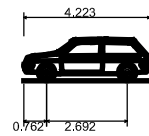

DB32 Private Car
Overall Length 4.223m
Overall Width 1.715m
Overall Body Height 1.392m
Min Body Ground Clearance 0.233m
Max Track Width 1.629m
Lock to Lock Time 4.00s
Kerb to Kerb Turning Radius 5.780m

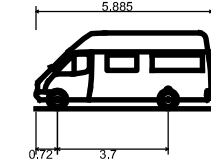

4.6t Light Van
Overall Length 5.885m
Overall Width 2.000m
Overall Body Height 2.526m
Min Body Ground Clearance 0.289m
Track Width 1.736m
Lock to Lock Time 4.00s
Kerb to Kerb Turning Radius 6.000m

© Copyright 2015 Jacobs U.K. Limited. The concepts and information contained in this document are the property of Jacobs. Use or copying of this document in whole or in part without the written permission of Jacobs constitutes an infringement of copyright. Limitation: This drawing has been prepared on behalf of, and for the exclusive use of Jacobs' Client, and is subject to, and issued in accordance with, the provisions of the contract between Jacobs and the Client. Jacobs accepts no liability or responsibility whatsoever for, or in respect of, any use of, or reliance upon, this drawing by any third party.

P0	23.07.15	PLANNING ISSUE	R.W.	J.P.	J.E.	D.H.
Rev	Rev. Date	Purpose of revision	Drawn	Checked	Rev'd	Apprv'd
 95 Bothwell St, Glasgow, G2 7HX Tel:+44(0)141 204 2511 Fax:+44(0)141 226 3109 www.jacobs.com						
Client	POLICE AND CRIME COMMISSIONER OF NORTH WALES					
Project	EASTERN COMMAND AND CUSTODY FACILITY					
Drawing title	VEHICLE TRACKING CAR PARKS, ENTRANCES & EXITS PRIVATE VEHICLE & 4.6t LIGHT VAN					
Drawing status	FOR PLANNING					
Scale	1:500 @ A1			DO NOT SCALE		
Jacobs No.	B1305210					
Client no.						
Drawing number	B1305210/CE/170.013					Rev P0
This drawing is not to be used in whole or part other than for the intended purpose and project as defined on this drawing. Refer to the contract for full terms and conditions.						