



DO NOT SCALE

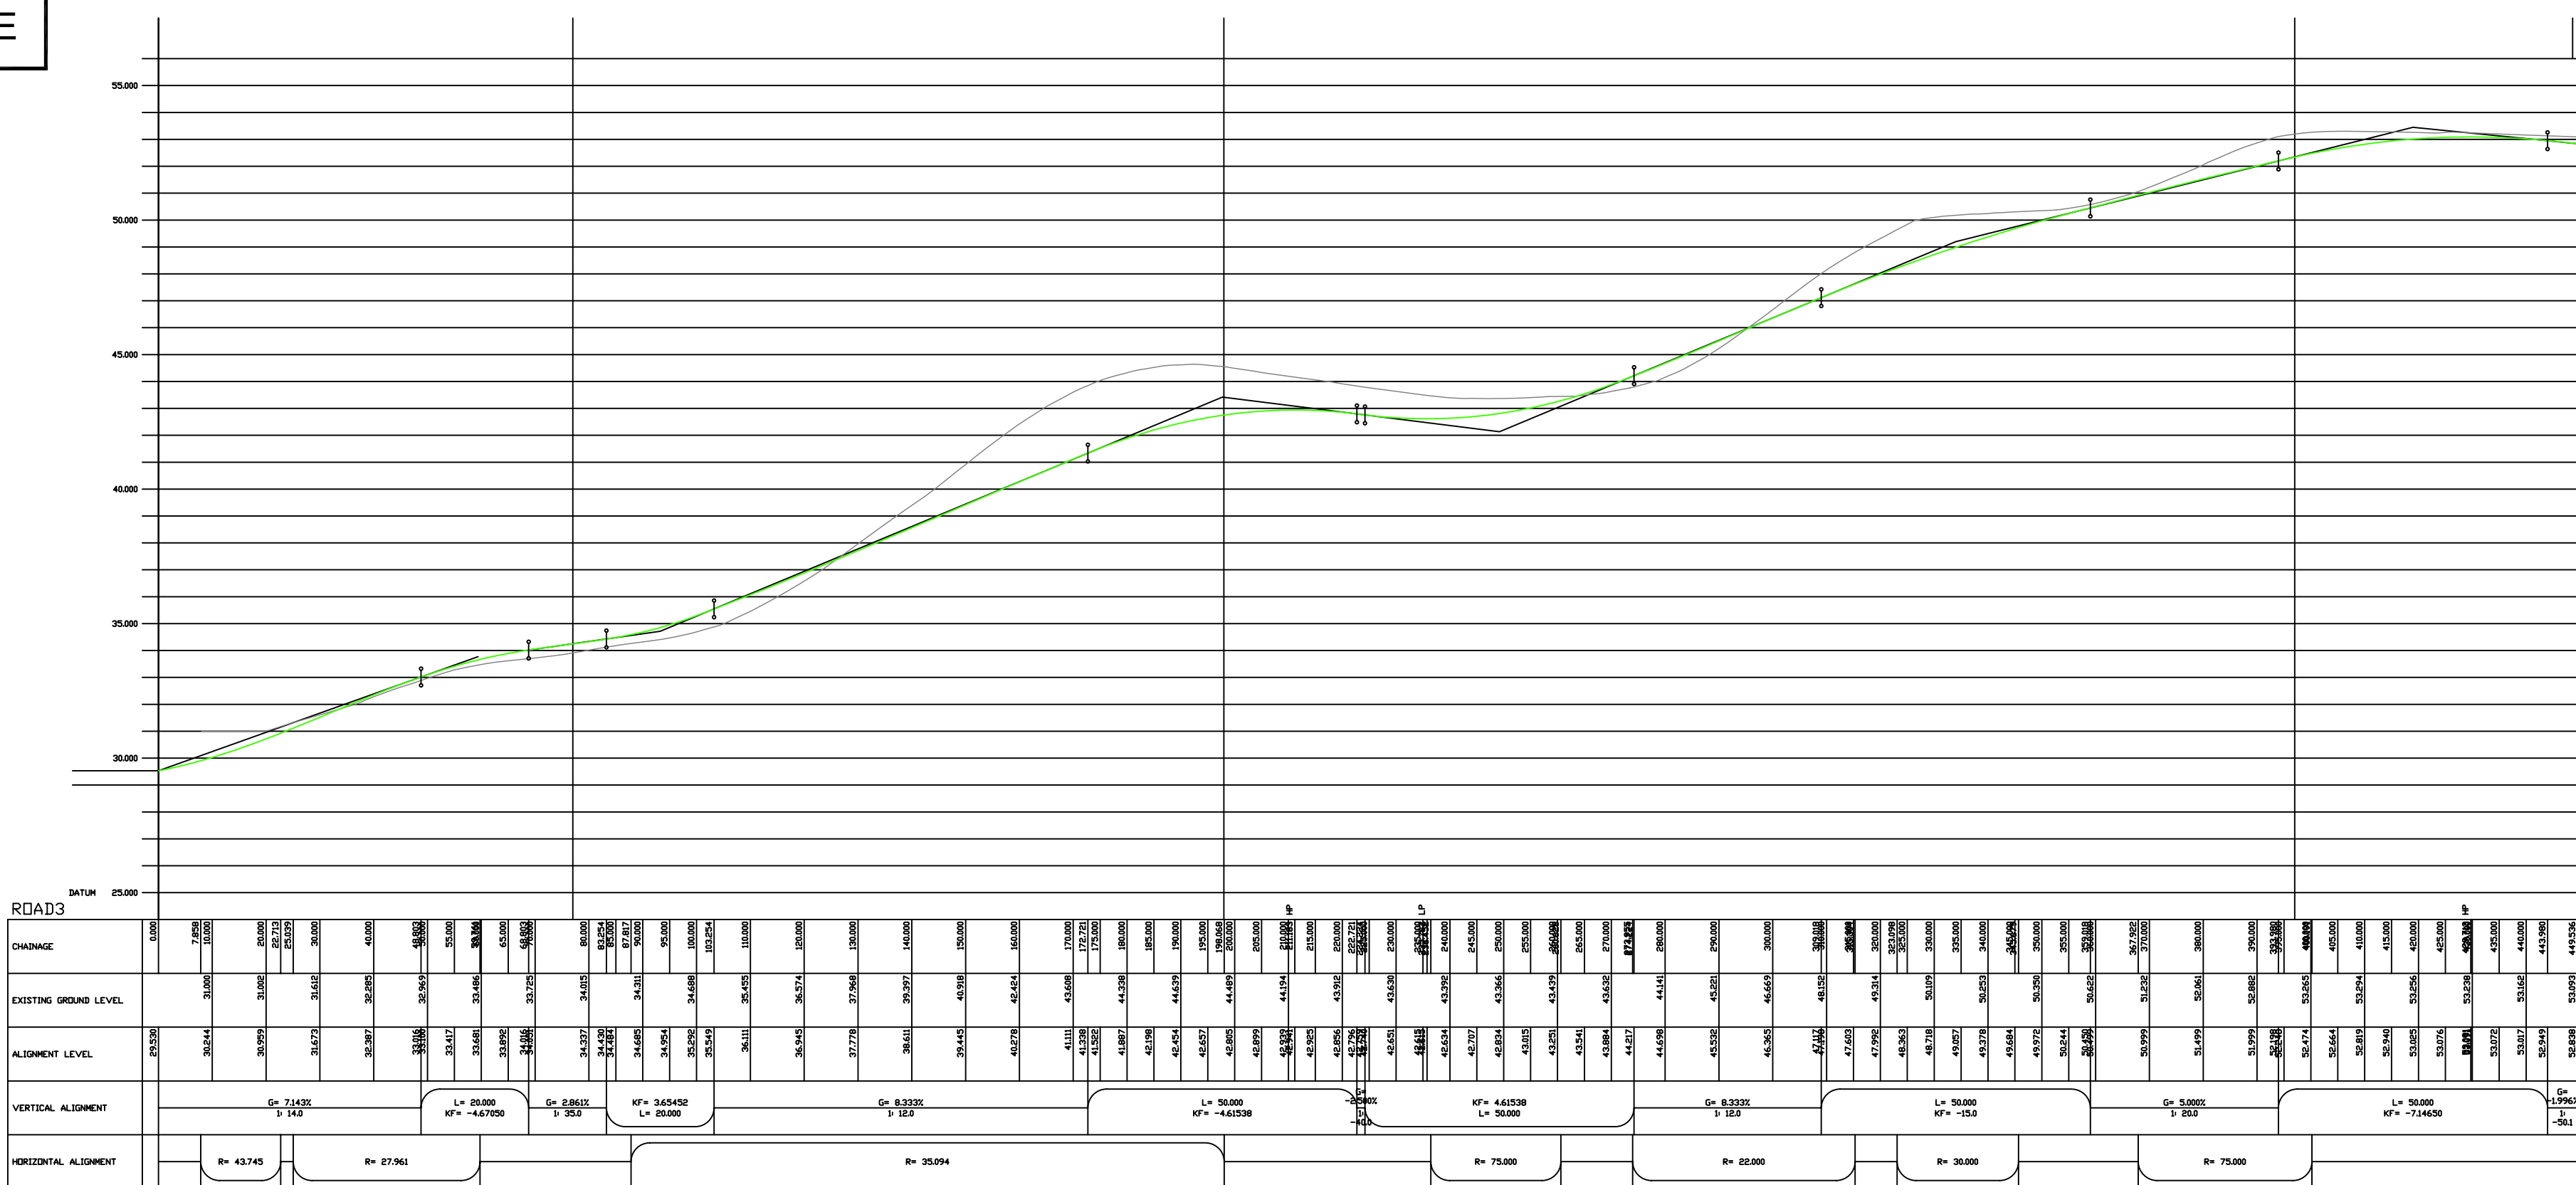

Highway Longsection

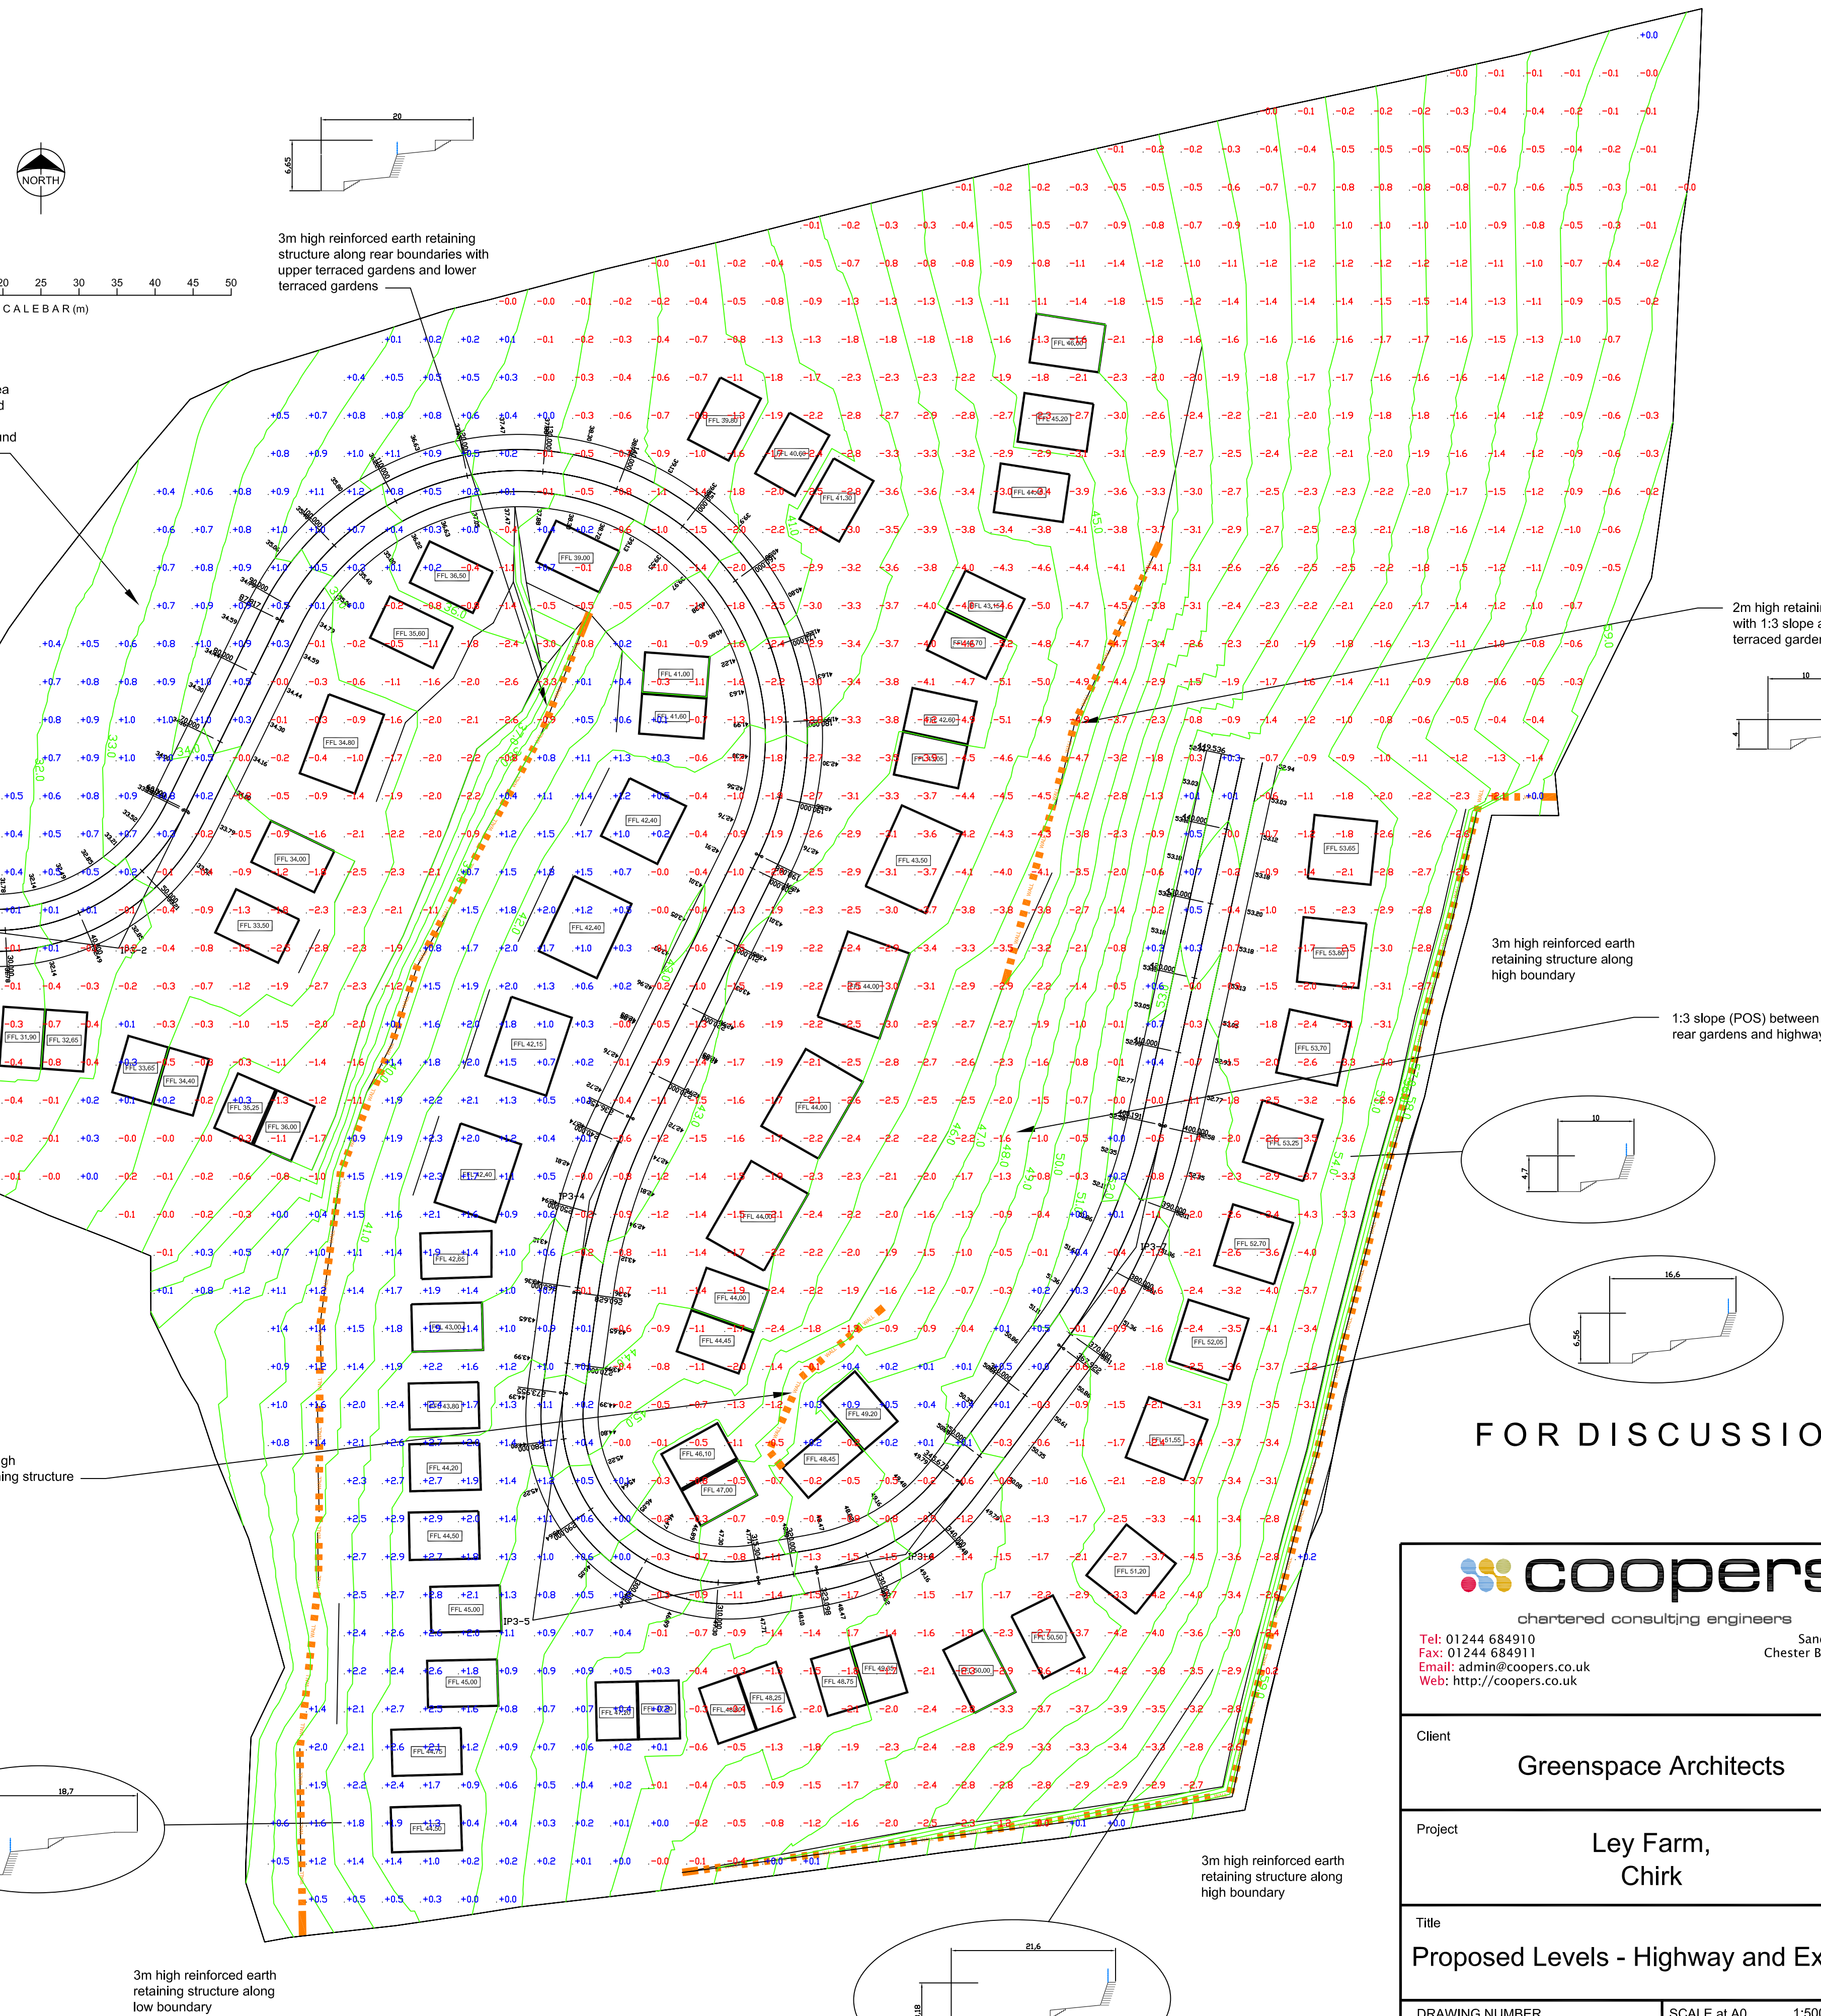

FOR DISCUSSION

coopers
chartered consulting engineers

Tel: 01244 684910
Fax: 01244 684911
Email: admin@coopers.co.uk
Web: http://coopers.co.uk

Park House
Sandpiper Court
Chester Business Park
Chester
CH4 9QU

Client
Greenspace Architects

Project
Ley Farm, Chirk

Title
Proposed Levels - Highway and External

DRAWING NUMBER	SCALE AT A0	1:500
5823/SK02	DATE	June 2014
	DRAWN	DK
	CHECKED	AJ
	REVISION	A