
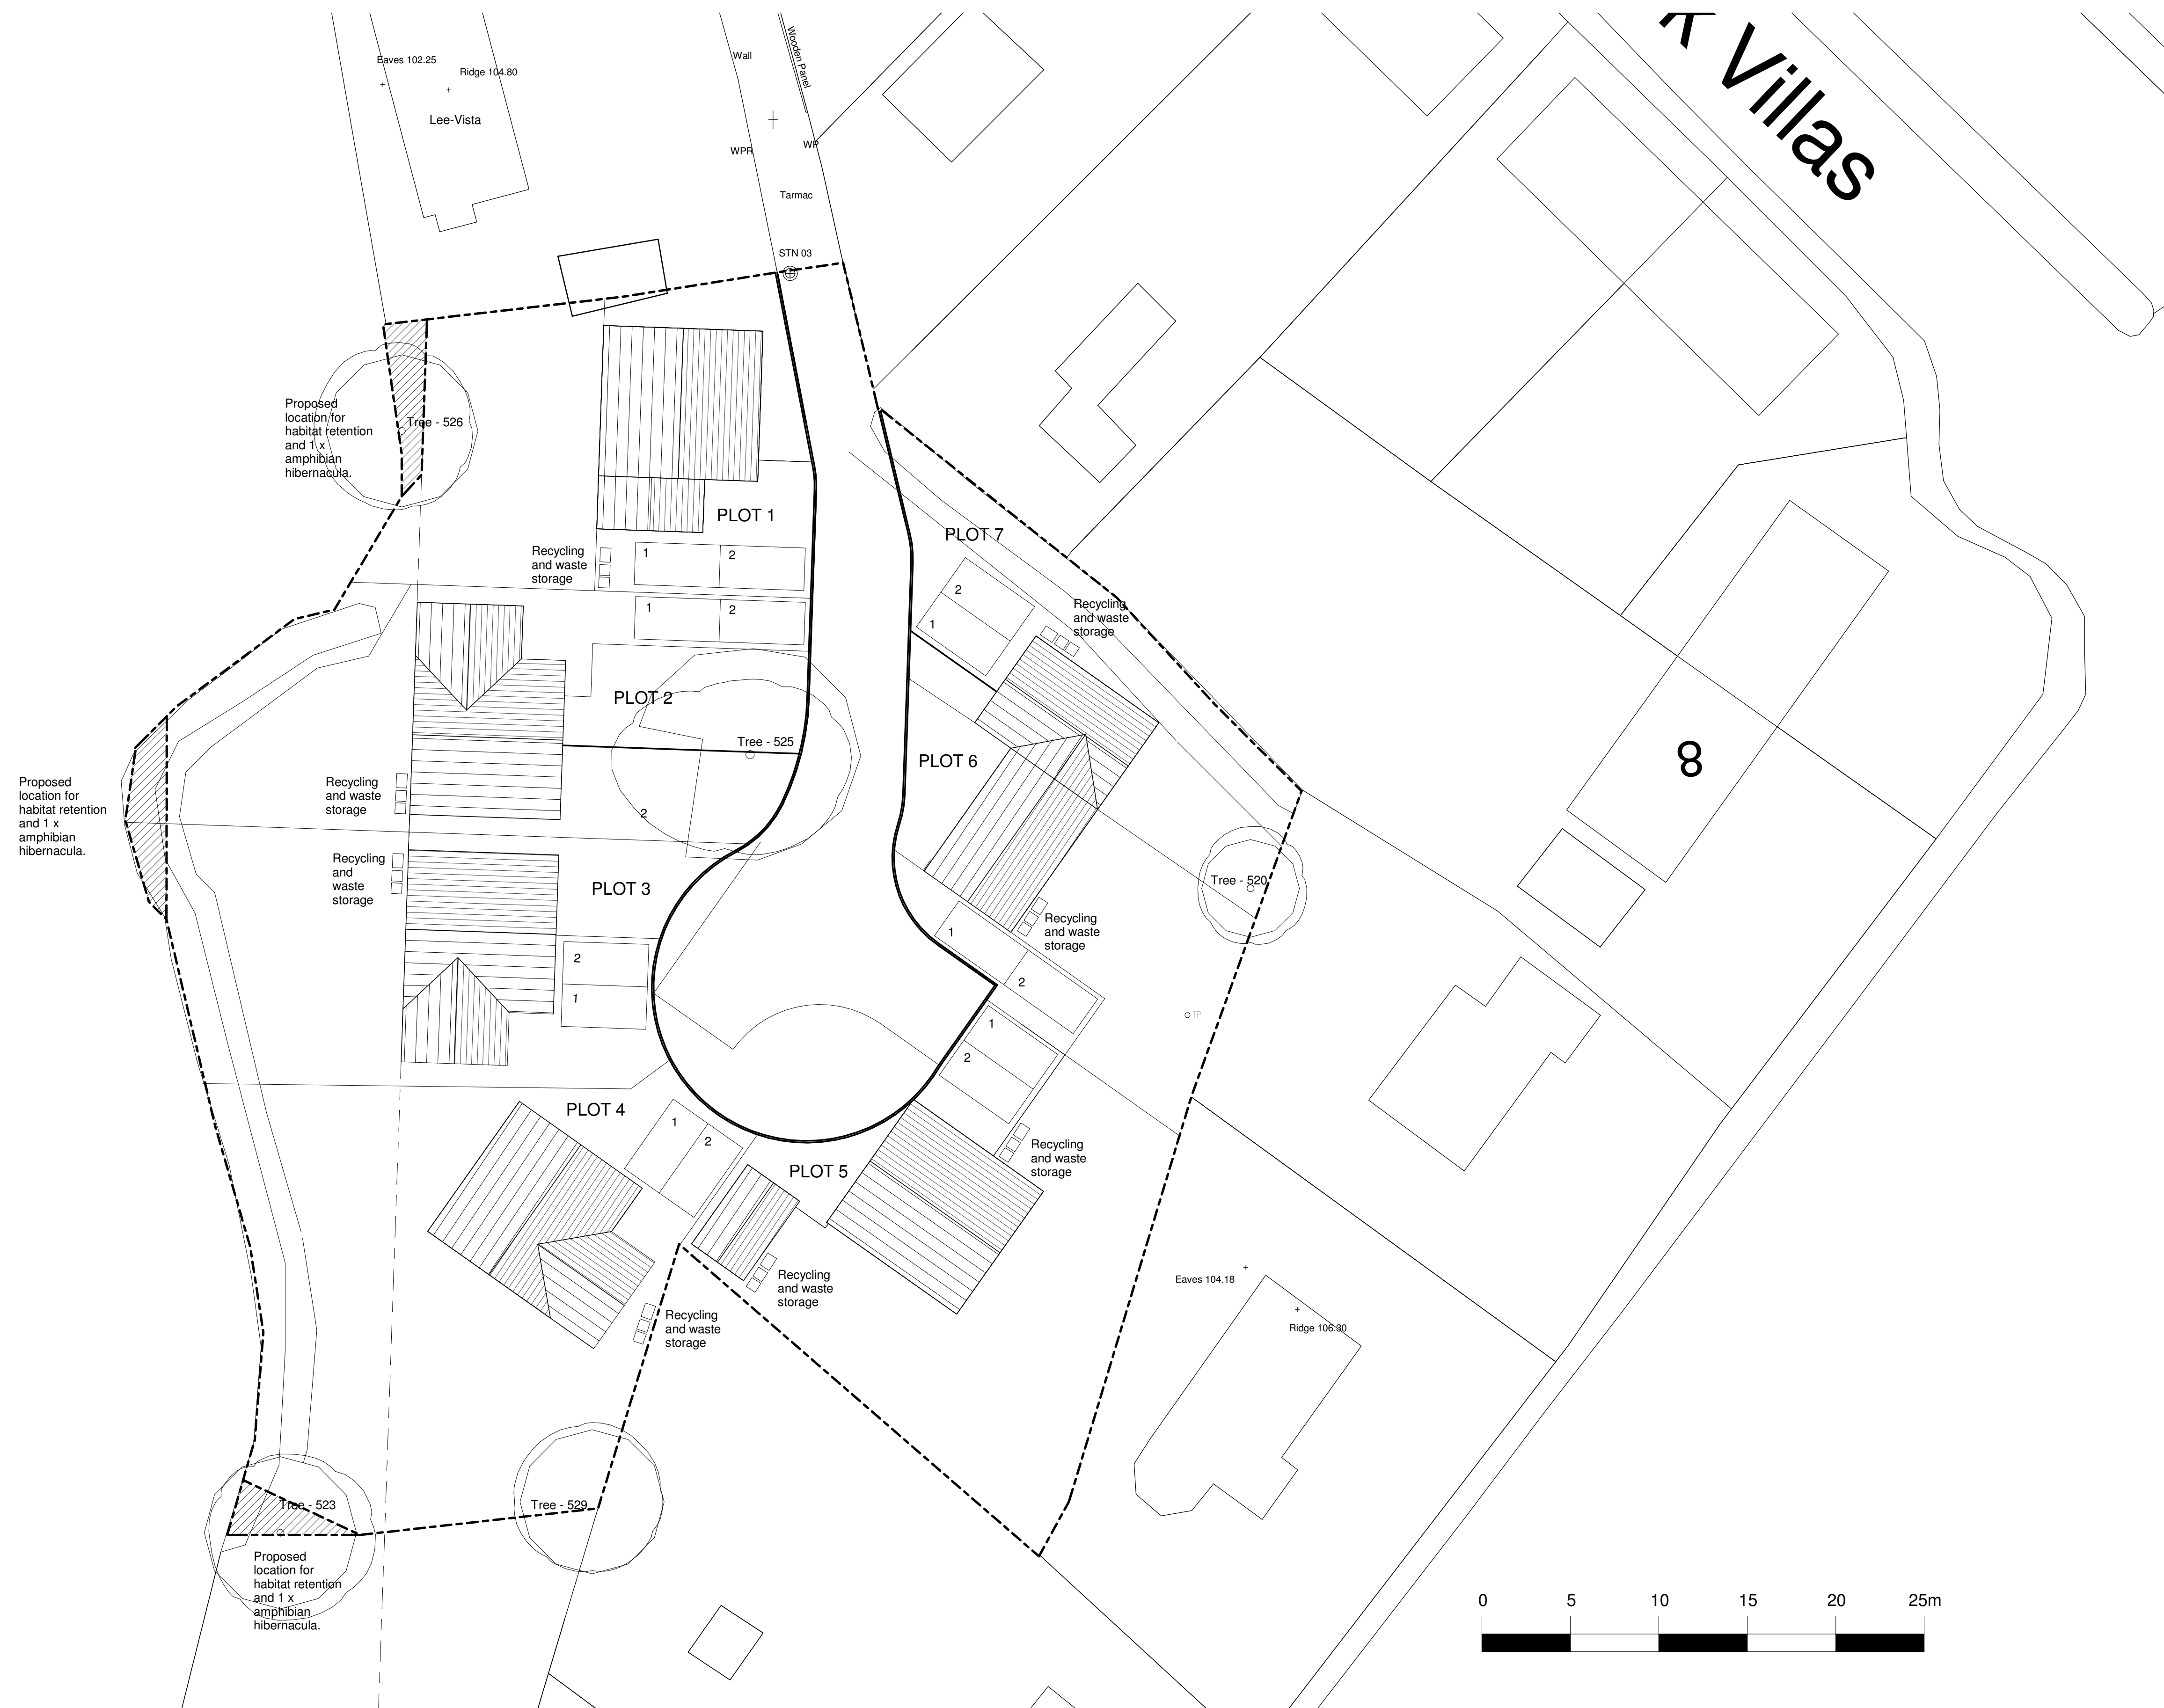


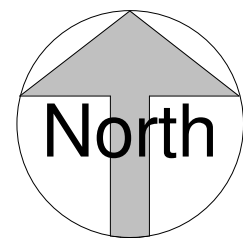

Site
1 : 200

B Plan updated in relation to updated tree report. Detached garage of plot 4 replaced with an attached garage.
GE/ks/20.11.14

Rev.	Revision description	Drawn	Checked	Date

Greenspace Architects Ltd
3 Wharf Road, Ellesmere,
Shropshire SY12 0EJ
Tel 44(0)1691 623889

e-mail: greenspace@greenspacearchitects.co.uk
web: www.greenspacearchitects.co.uk

Project

Lane End, Penley

Title

Proposed Site Layout Plan

Scale @ A1	Scale @ A3	Drawn By	Checked By	Date
1 : 200	1:400	GE	KS	20.12.13

Job No.	Sheet No.	Rev.
13-21	A101	B

Drawing Number