


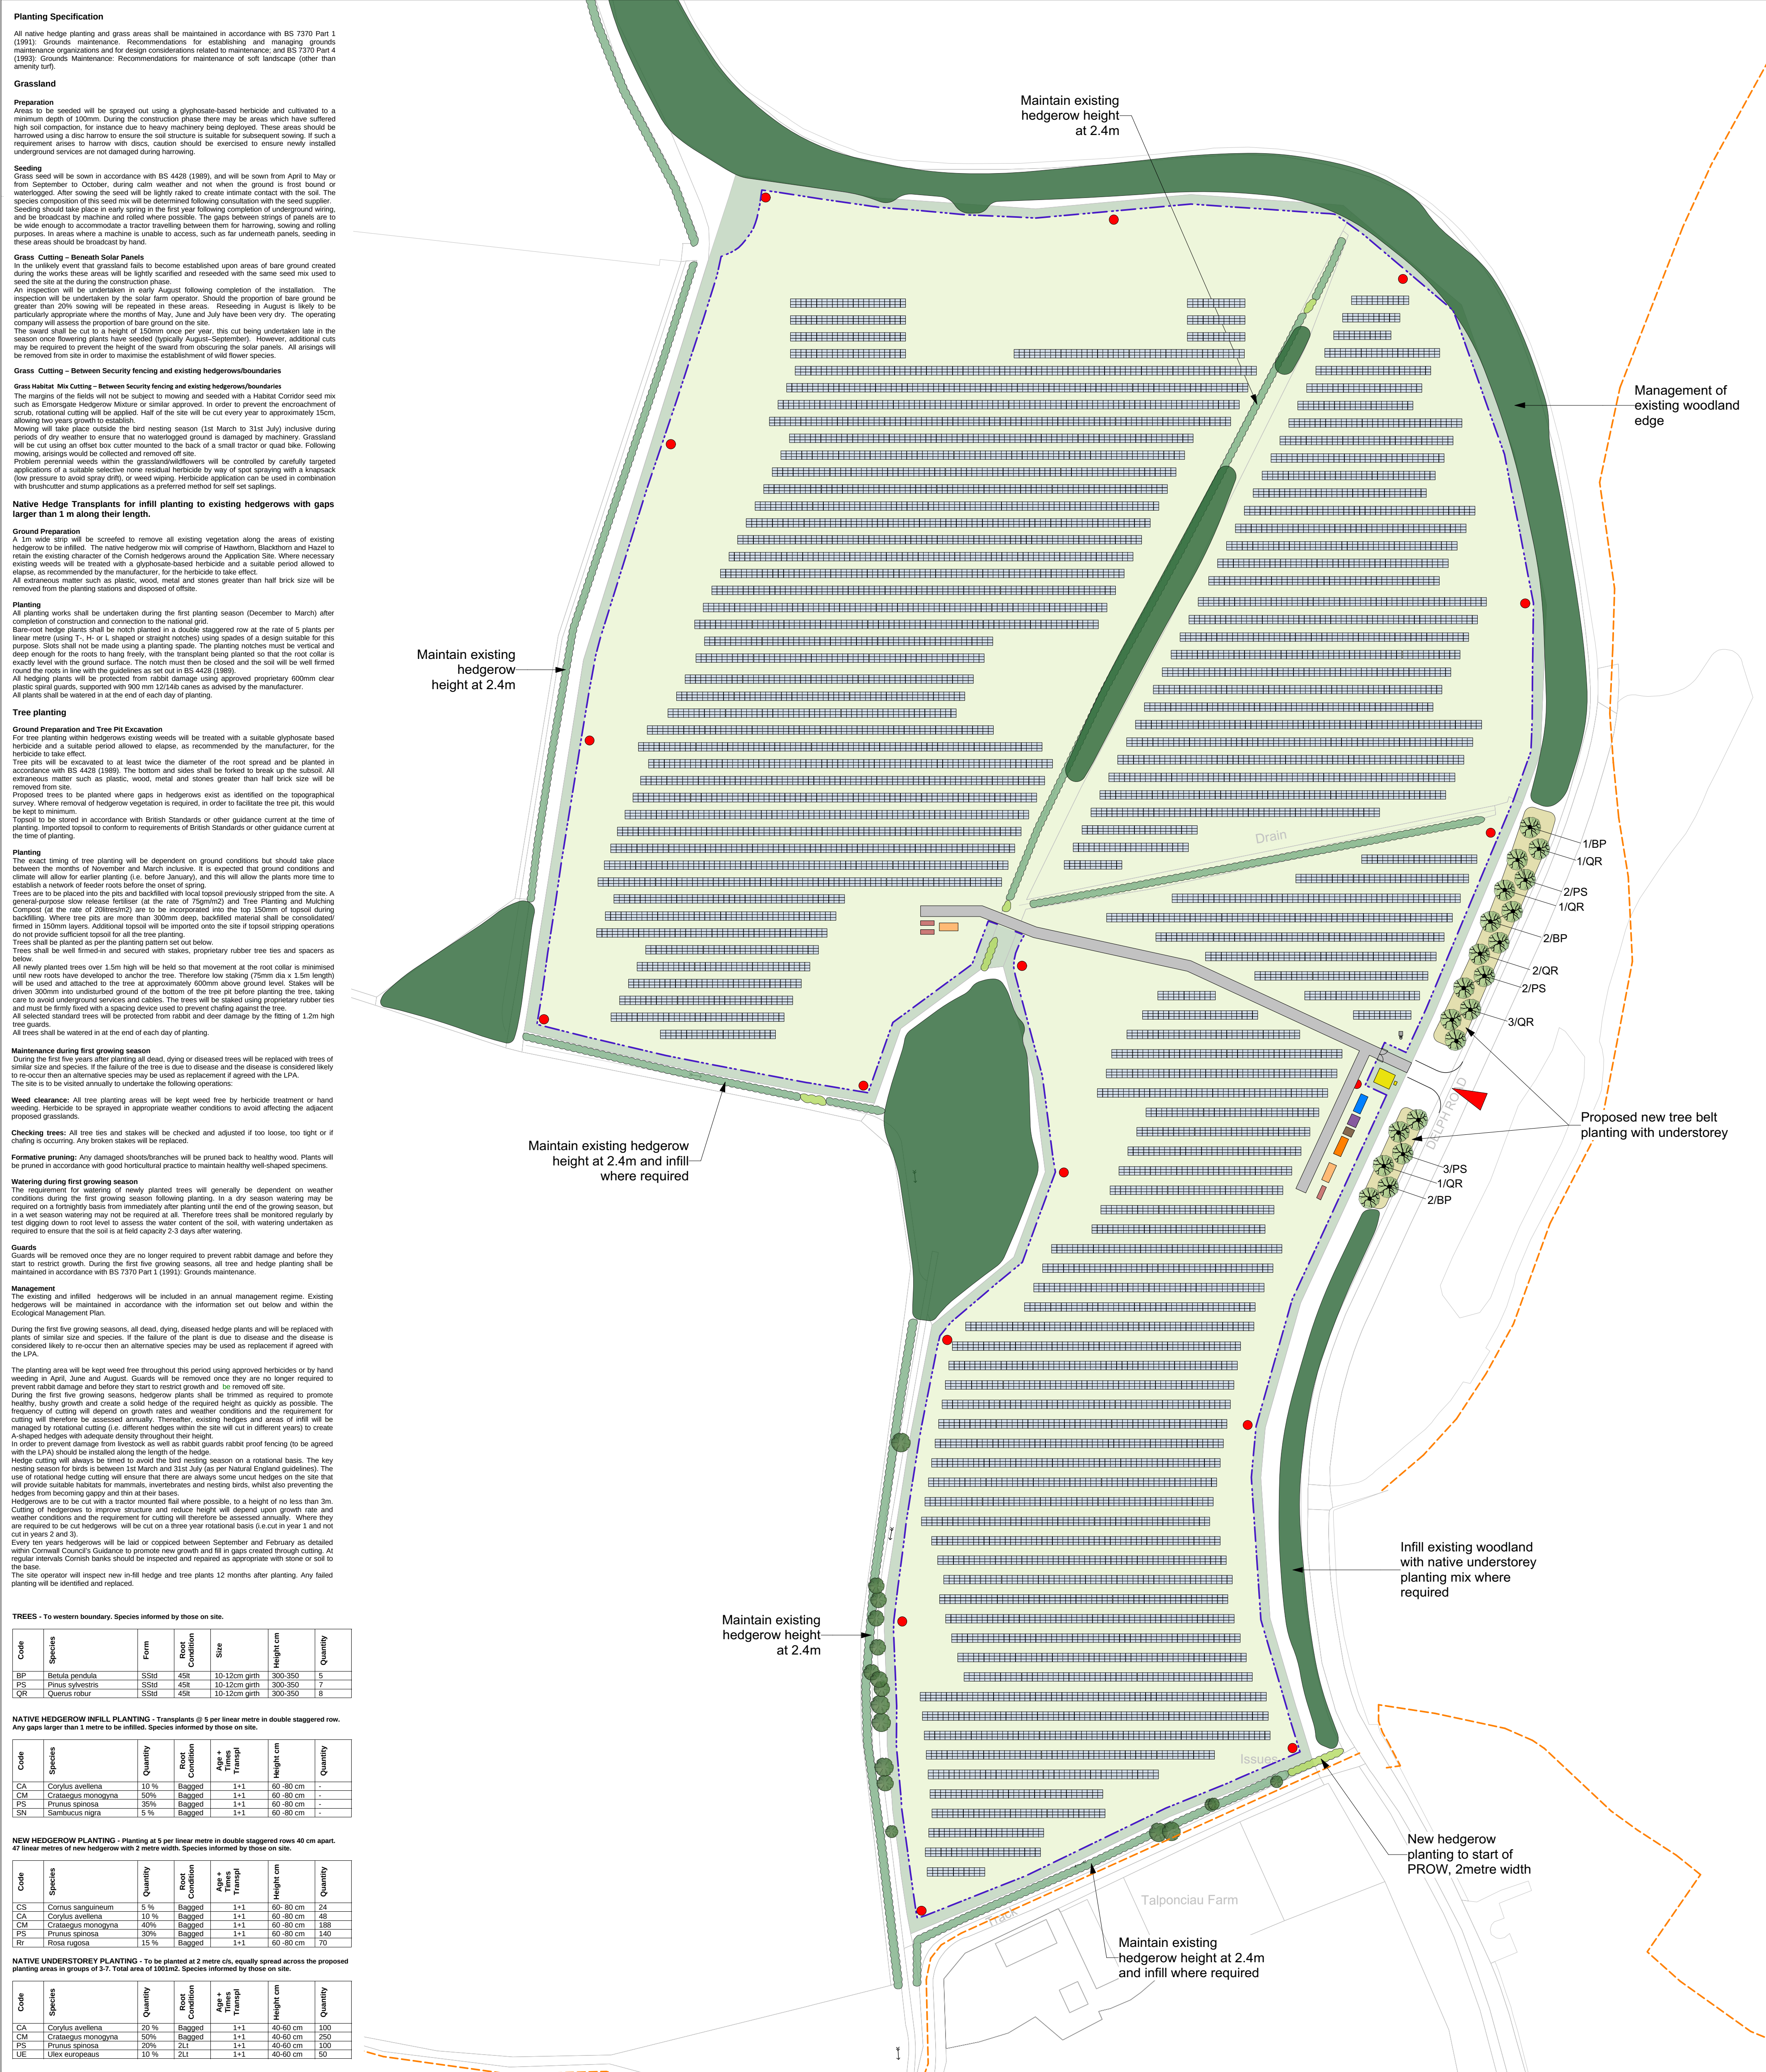

KEY

Existing Hedgerows

Existing Woodland

Proposed Hedgerows

Proposed Tree Belt Planting with Understorey

Proposed Deer Fence (2m high)

Solar Panels

Habitat Corridor (Emorsgate Hedgerow Mixture)

Grass Mix (Sown in bare areas created during construction)

Access Track

DN0 Substation

Inverter

Field Transformer

Site Transformer

Storage Shed

Comms

Client Switch Room

Security Camera

Public Right of Way

Revisions:

A

First issue

15.12.14

B

Site name and notes updated

05.01.15

C

New layout inserted

21.01.15

D

New layout inserted

05.02.15

Date

15.12.14

05.01.15

21.01.15

05.02.15

Land to the West of Delph Road, Penycae, Wrexham, LL14 1TU

Site Layout and Planting Proposals

LIGHTSOURCE

SWITCHING ON SUNLIGHT

Drawn by : JS/LD

Checked by : SP

Date : 05.02.15

L.0321_09-D

1 : 1000 @ A1

Pegasus Environmental

0

100m

N

© Pegasus Planning Group Ltd. All rights reserved. 2014 emapsia Licence number: 010021673. Ordnance Survey Copyright Licence number: 100042993. P. Promag. Licence number: 100020449. Pegasus Environmental is part of Pegasus Planning Group Ltd. Drawing prepared for planning. Any queries to be reported to Pegasus for clarification.