


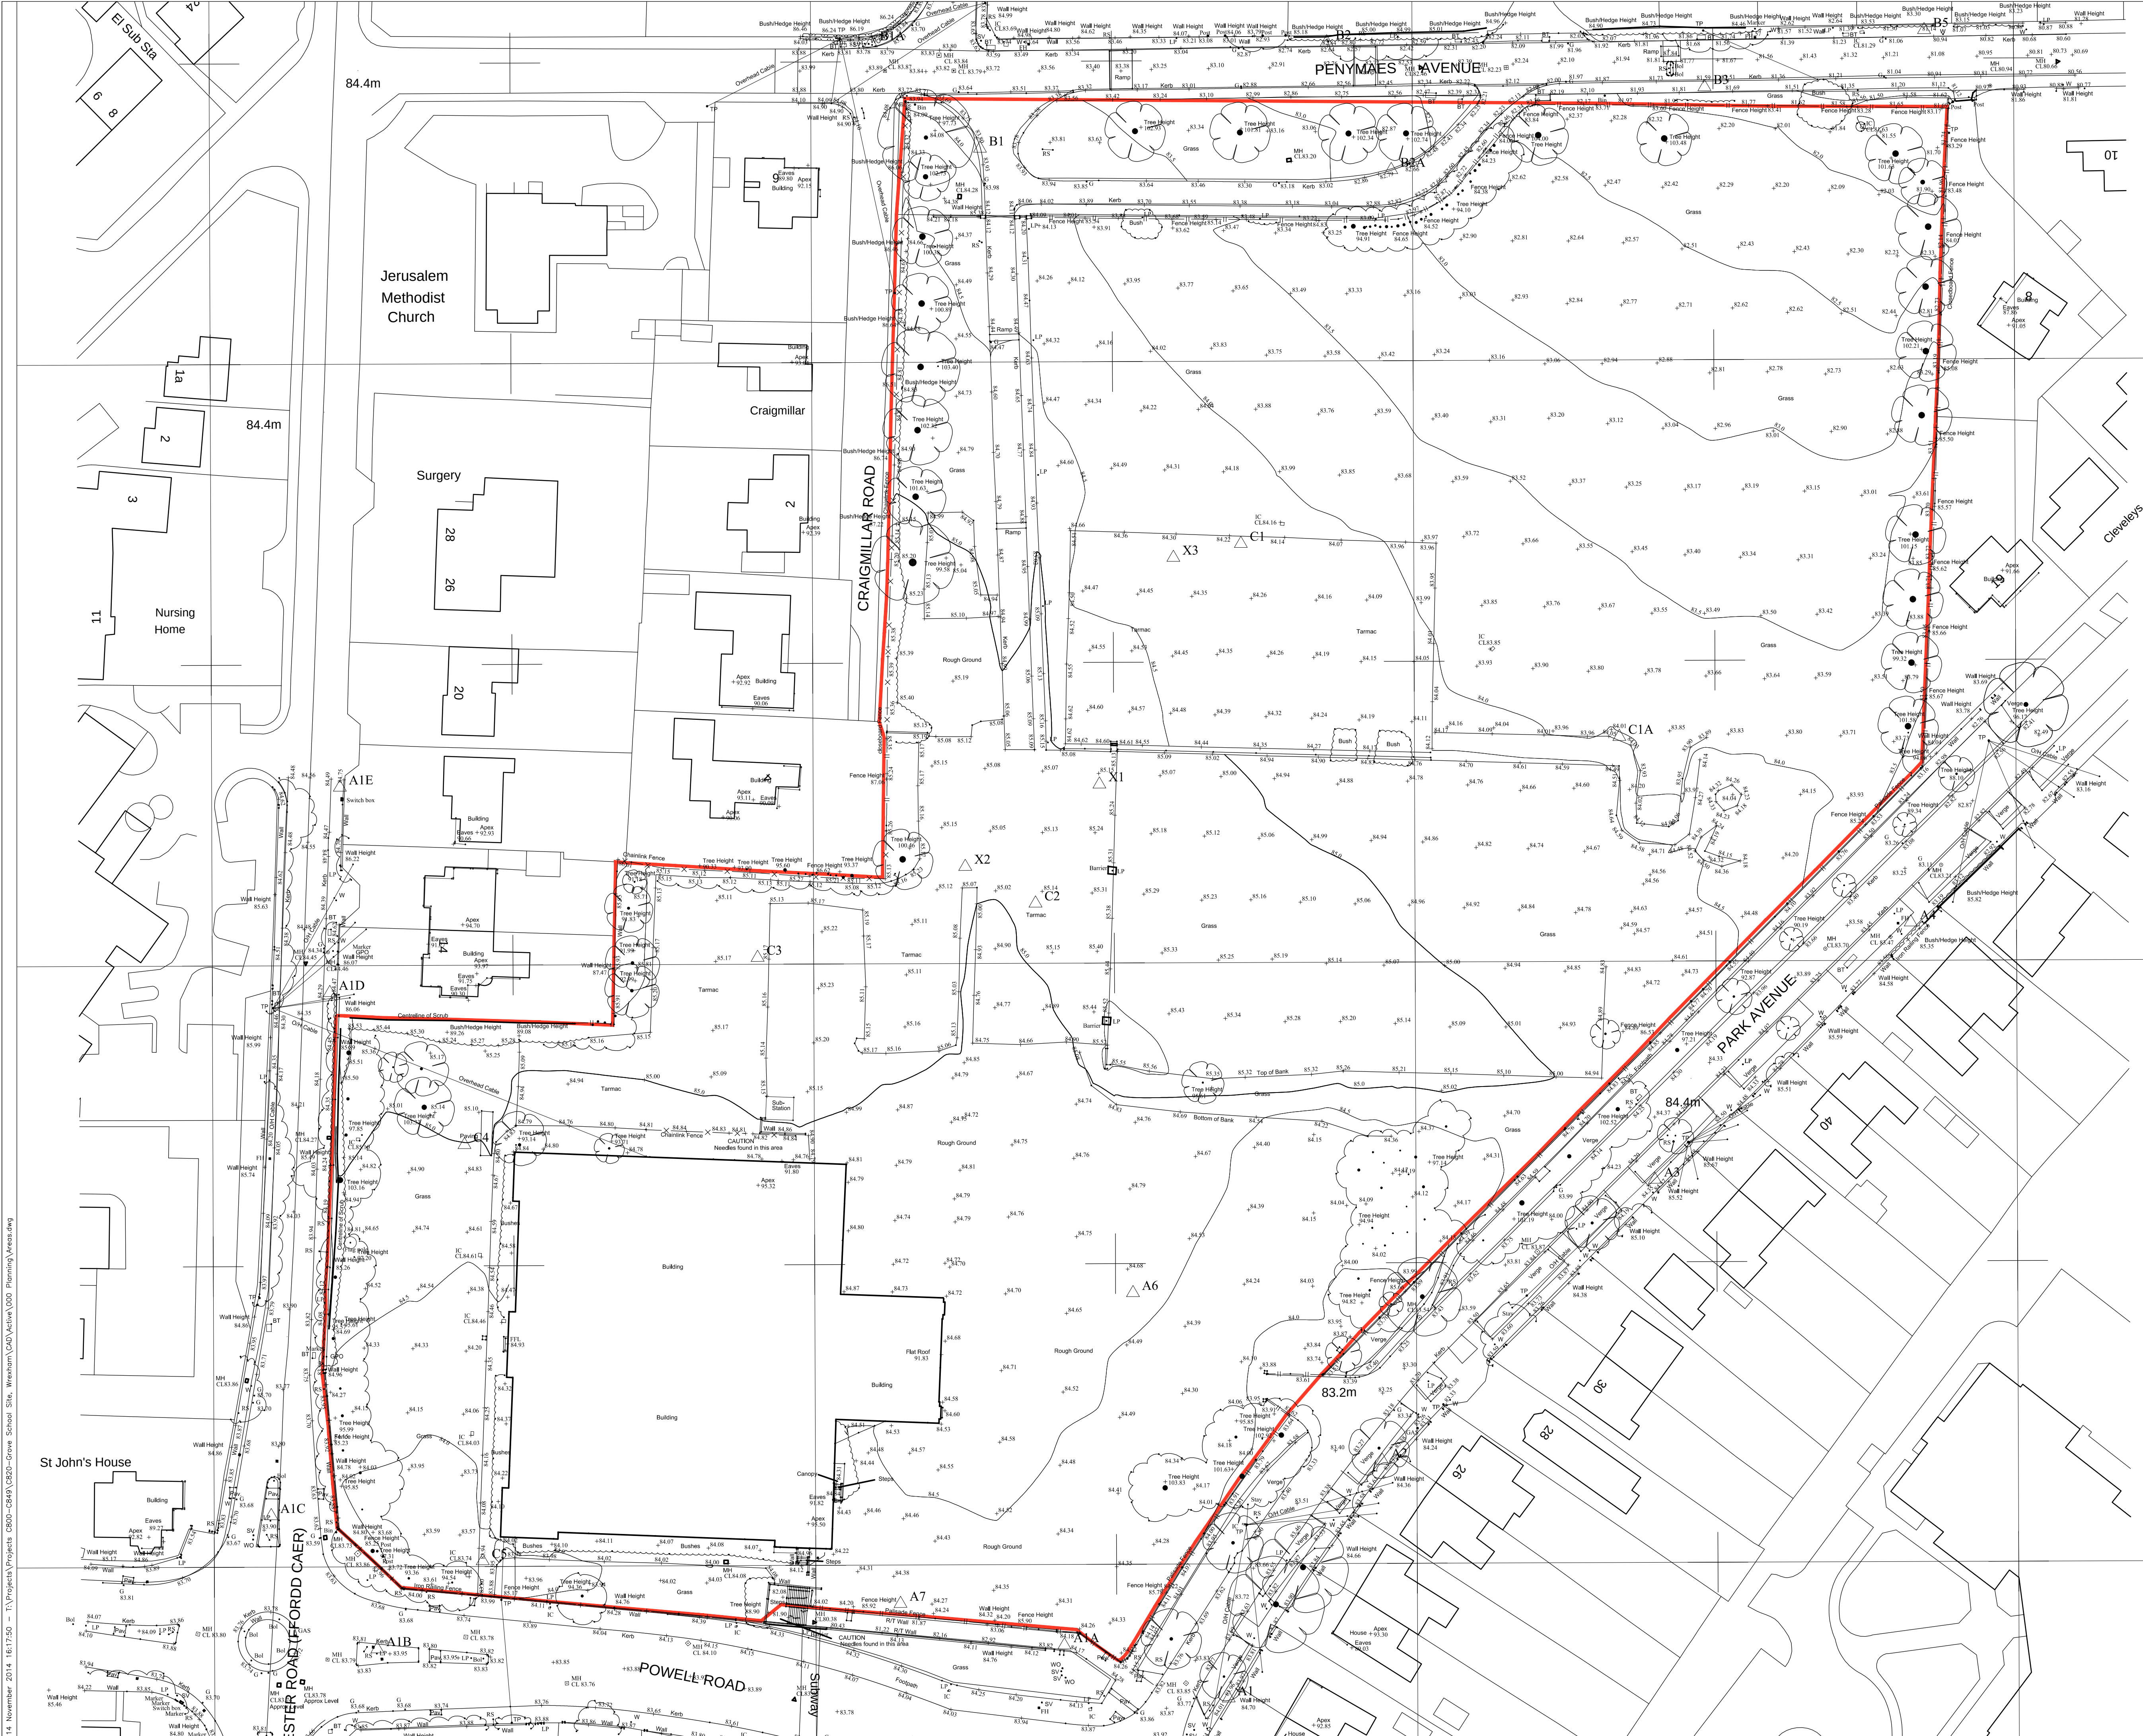


Number C820.100

NOTES:
THIS DRAWING IS COPYRIGHT. DO NOT SCALE FROM THIS
DRAWING. WORK TO FIGURED DIMENSIONS ONLY. CHECK ALL
DIMENSIONS ON SITE. ANY DISCREPANCIES TO BE NOTIFIED
TO THE ARCHITECT.

Notes:
Caution: unused needles were found in certain areas of the site. 20/06/2014

Notes:
Horizontal and vertical control established using GeoNet GPS Network and OSGB36/20 coordinate system
This survey has been corrected to a local grid estimated to be 0.0m. Position is only true at one point in OS coordinates

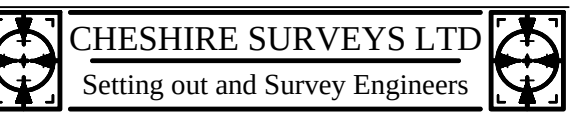

Client: Coleg Cambria Grove Park Site
Location: Former High School, Wrexham
Description: Topographical Survey
Drg. No.: B0017/2560S/1 Surveyed By: MC
Scale: 1: 500/A0 Drawn By: MC
Date: 20/06/2014 Amend: *

Services carried out by Cheshire Surveys Ltd
Topographical Surveys - Measured Building Surveys - Survey Updates - Check Surveys
Monitoring Surveys - Deformation Surveys - Volumetric Surveys - Levelling - Setting Out

Disclaimer:
All efforts have been made to survey all utility services within the boundary of the survey
We can not guarantee that we have been able to locate everything and further investigation
will be required to establish full extent of services

Legend	
Armo	Hedge
Barrier	Gate
Bottom Of Bank	Iron Railing Fence
Bollard	Kerb Line
Borehole	Palisade Fence
Building	Paving
Canopy	Post & Panel Fence
Conteint	Post & Rail Fence
Chainlink Fence	Post & Wire Fence
Channel Line	Ramp
Closeboard Fence	Road Edge
Concrete Edge	Scrub
Concrete Post & Panel Fence	Steel
Concrete Slab	Stop
Drop Kerb	Top Of Bank
Driveway	Track
Escarpment	Tree Line
Footpath	Wall

Abbreviations	
BT	BT Manhole
CATV	Cable TV
CCTV	Close Circuit TV
DPC	Damp Proof Course
EARTH	Earth Point
EP	Electricity Pole
ER	Earth Rod
ES	Escarpment
FFL	Finish Floor Level
G	Gully
IC	Inspection Cover
INV	Invert Level
Lamp Post	Lamp Post
MH	Man Hole
OH	Overhead Cable
OSDM	Outbound Survey
RS	Road Sign
TP	Telegraph Pole
W	Water Cover
WL	Water Level

REV	DESCRIPTION	DATE
BY		(CHMD)

Job GROVES SCHOOL
for COLEG CAMBRIA
Drawing LOCATION PLAN

Number C820.100

Scale 1:500/A1 1:10000/A3 Date 24.01.13 GR (SV) (checked)

Ainsley Common
architecture . urban design
THE OLD POLICE STATION, 15 GLYNNIE WAY, HAWARDEN CH3 3NS
Tel: 01244 537700 Fax: 01244 537767 www.ainsleycommonarchitects.co.uk
Ainsley Common is a registered company in England & Wales No 543786.
Registered Office: 1 Pine Street, Hamilton Square, Birmingham CH41 5AN
www.ainsleycommonarchitects.co.uk