



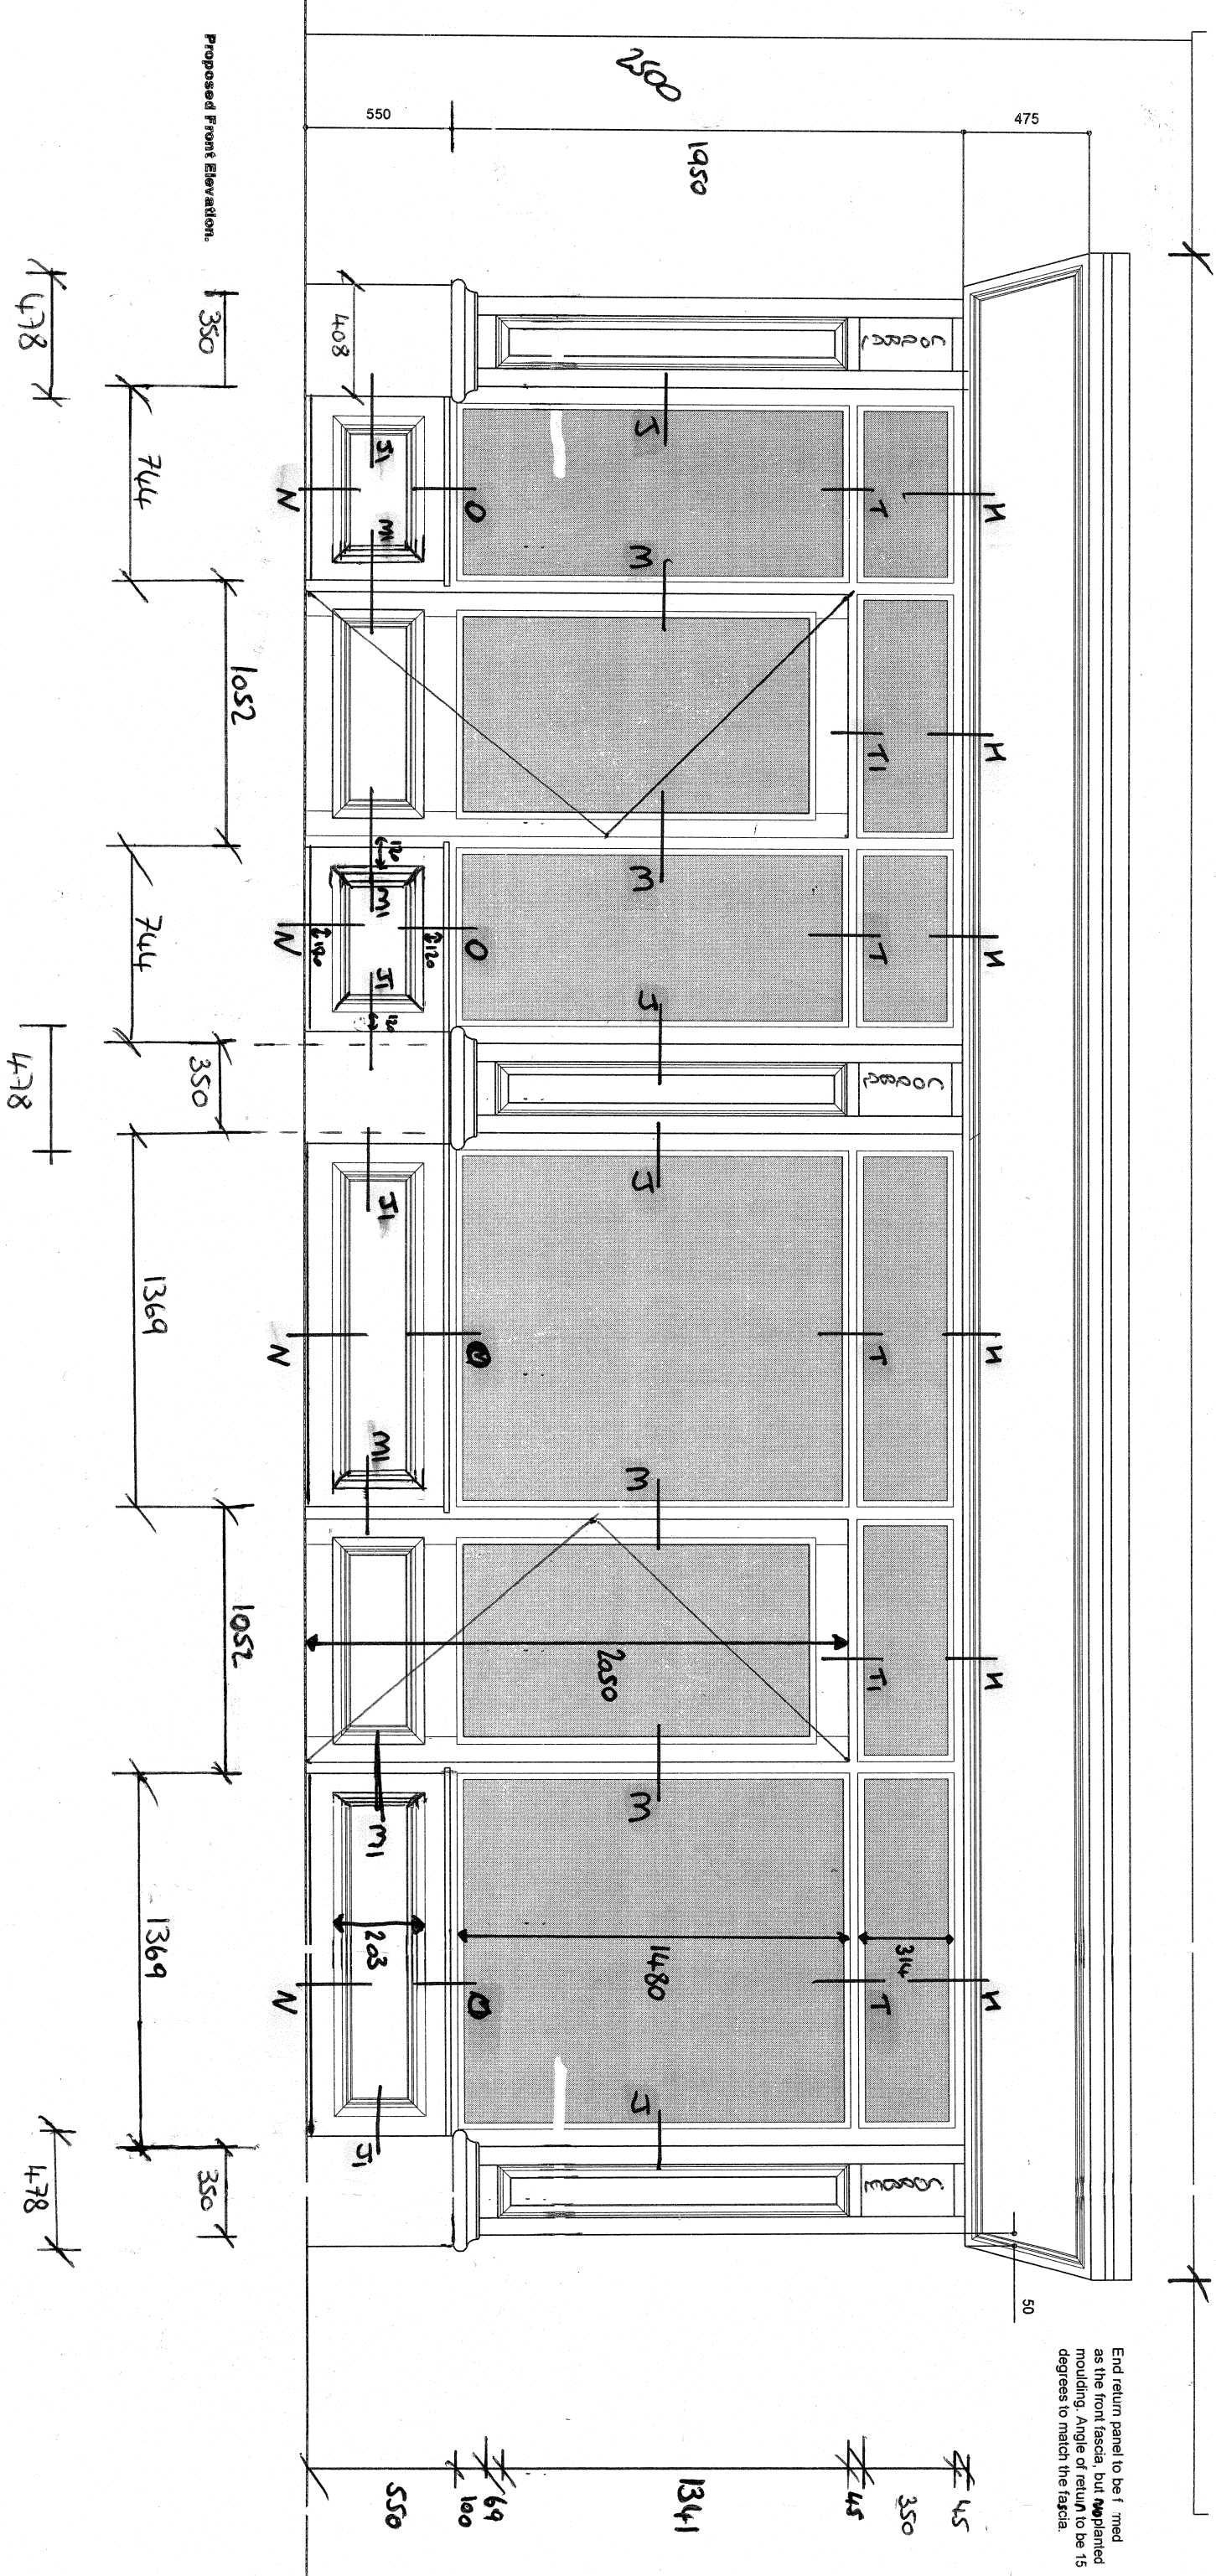


Door will be 926m wide

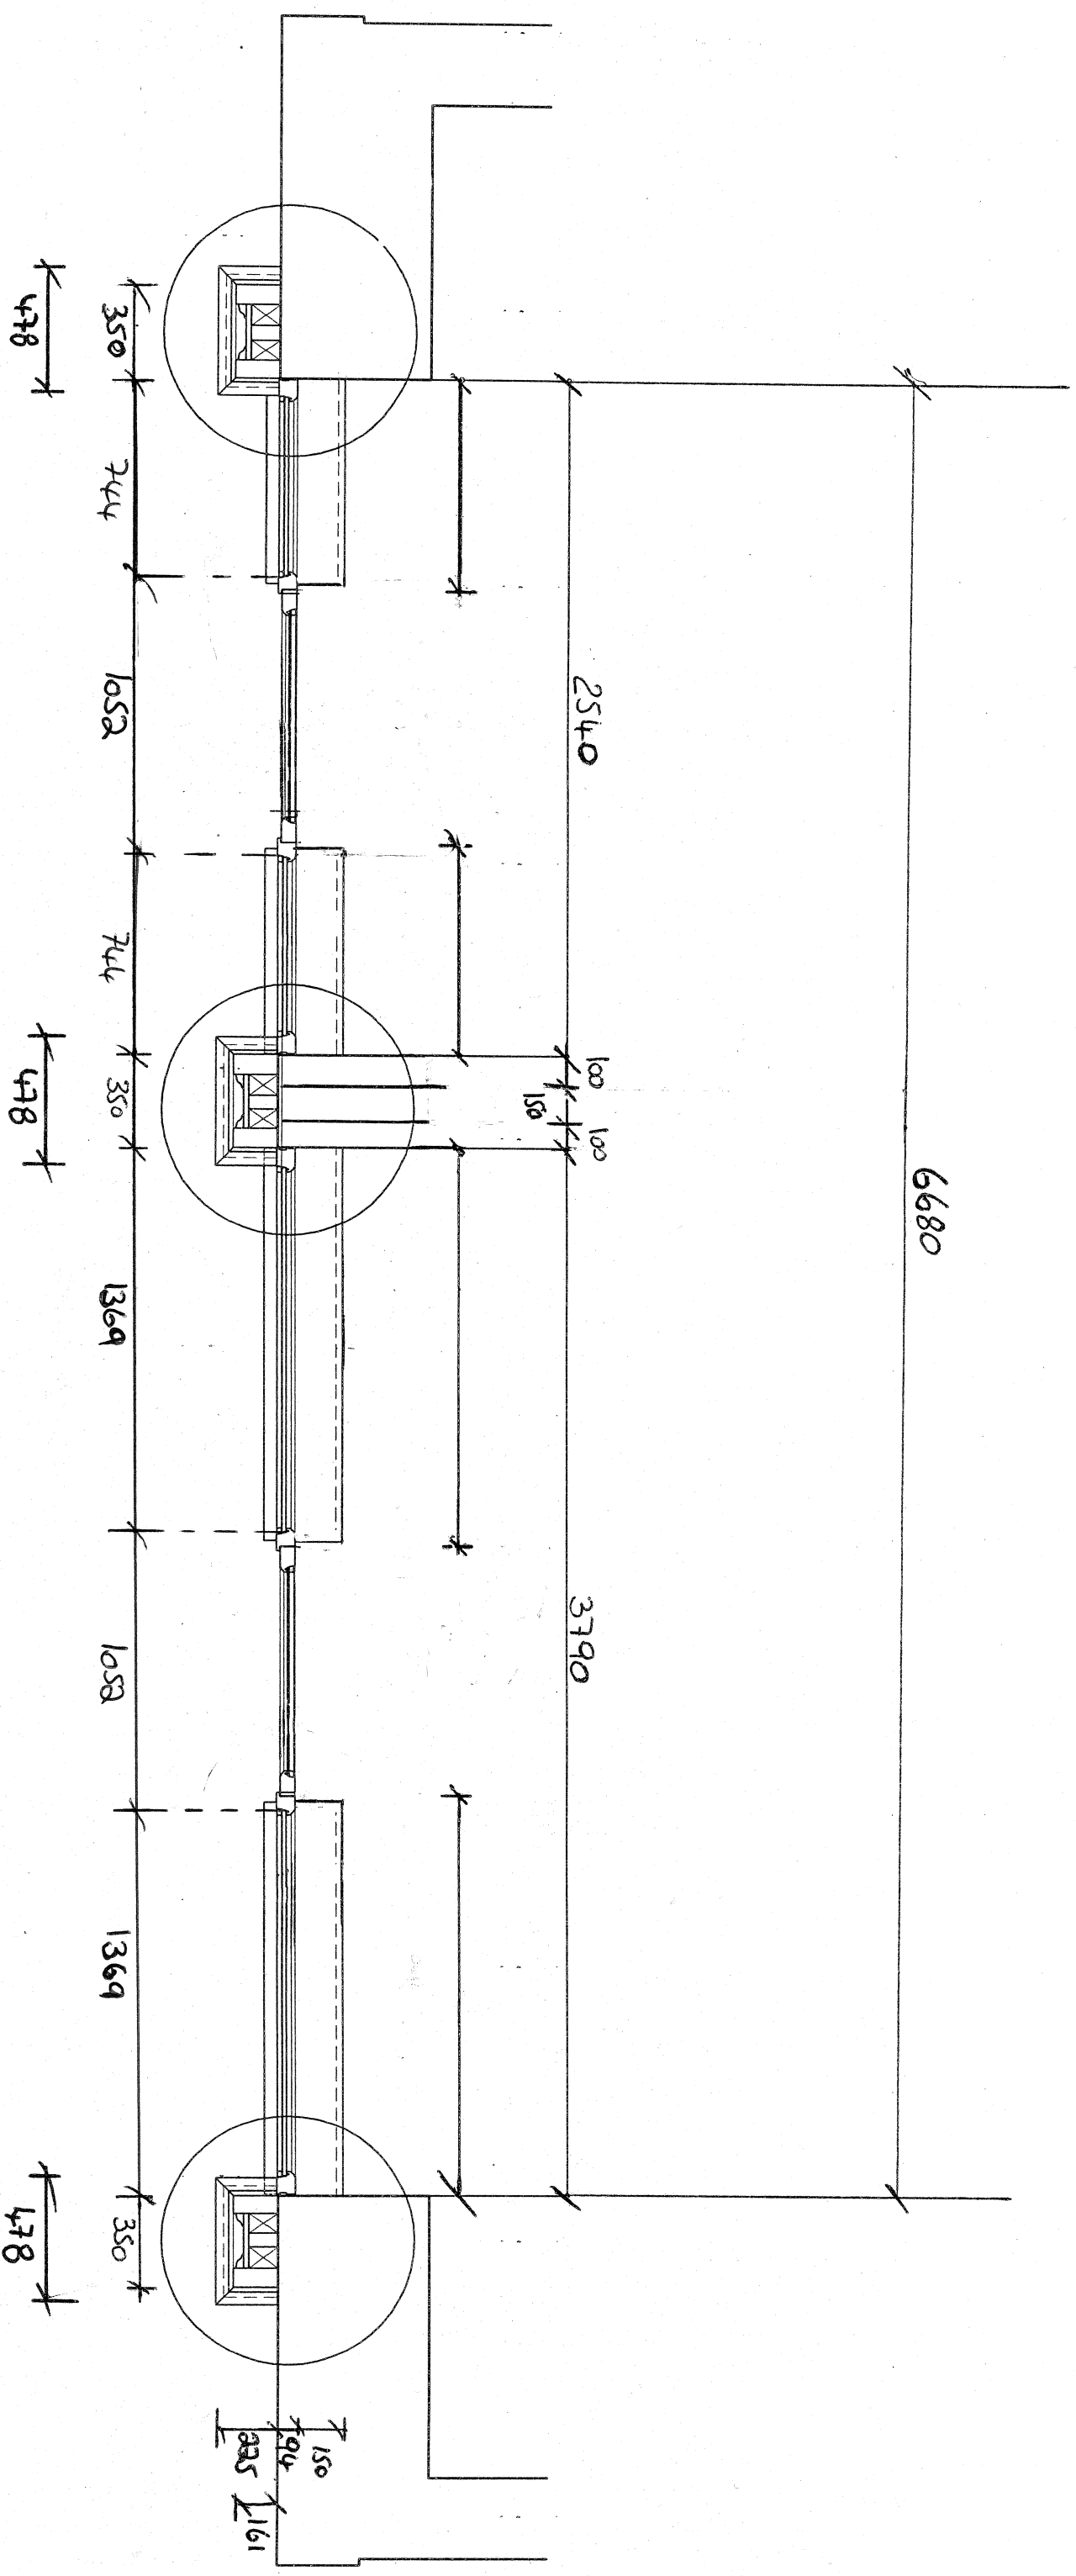


Door will be 926mm wide

Cill to
Column

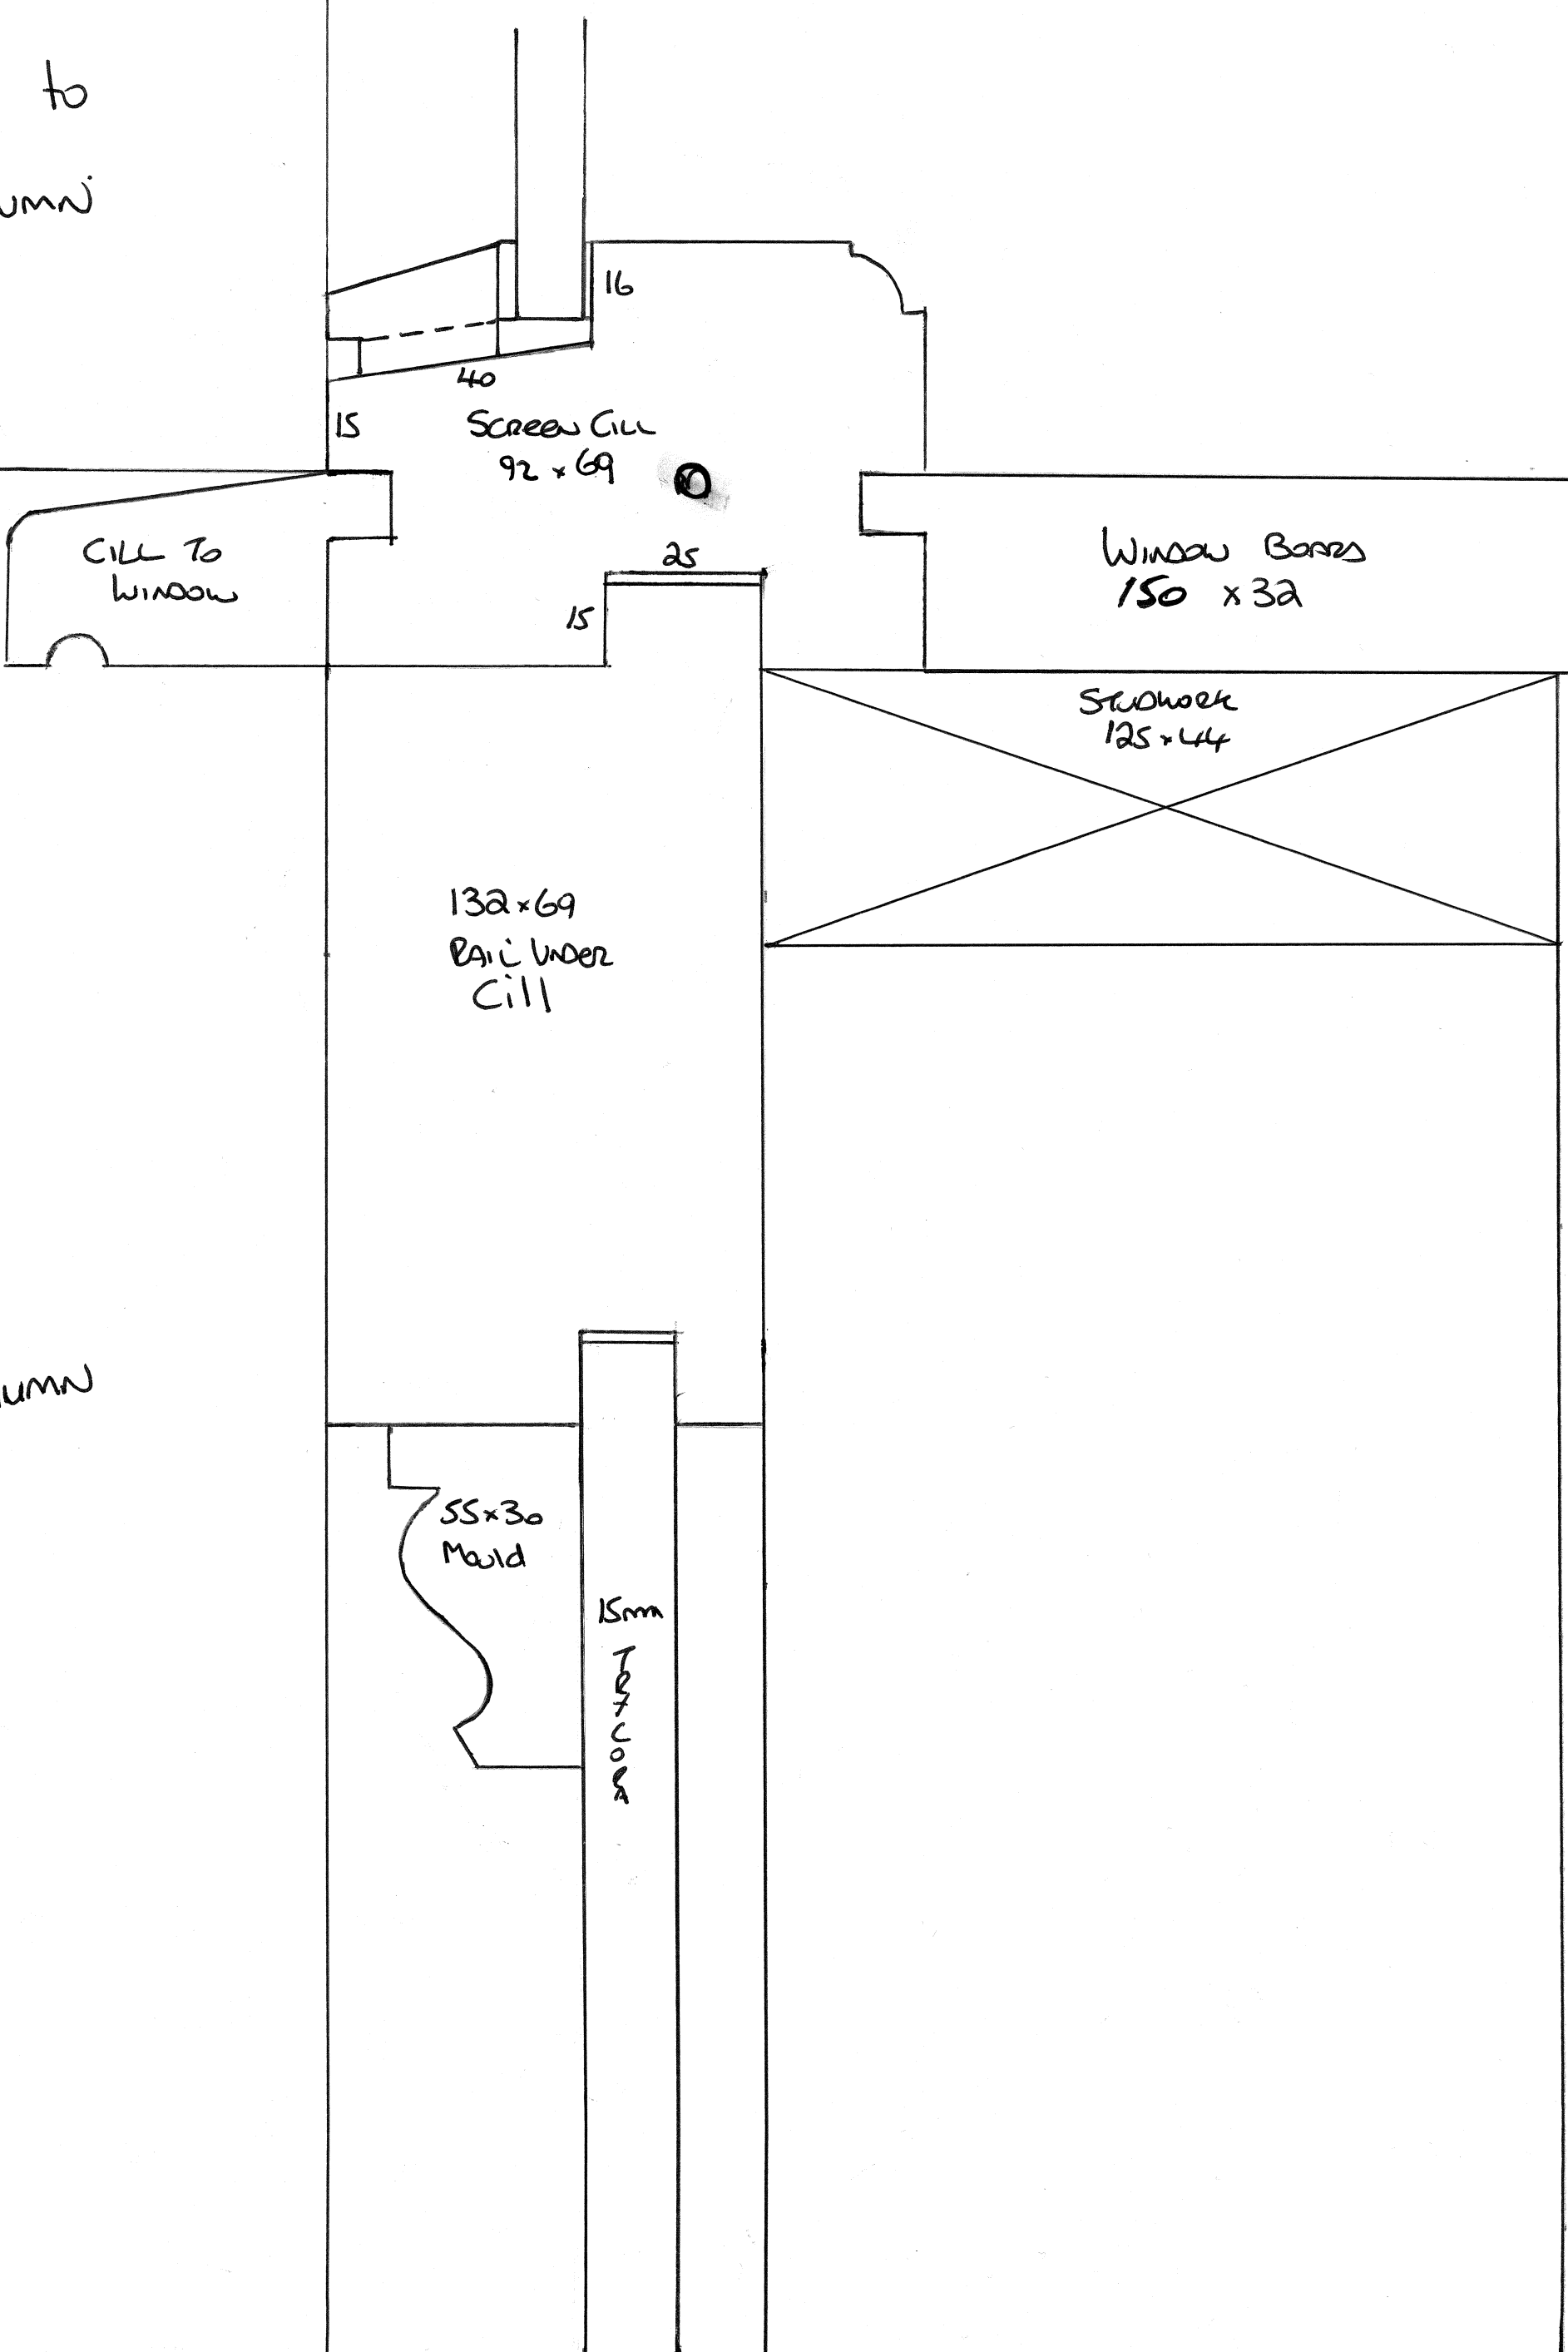


Column

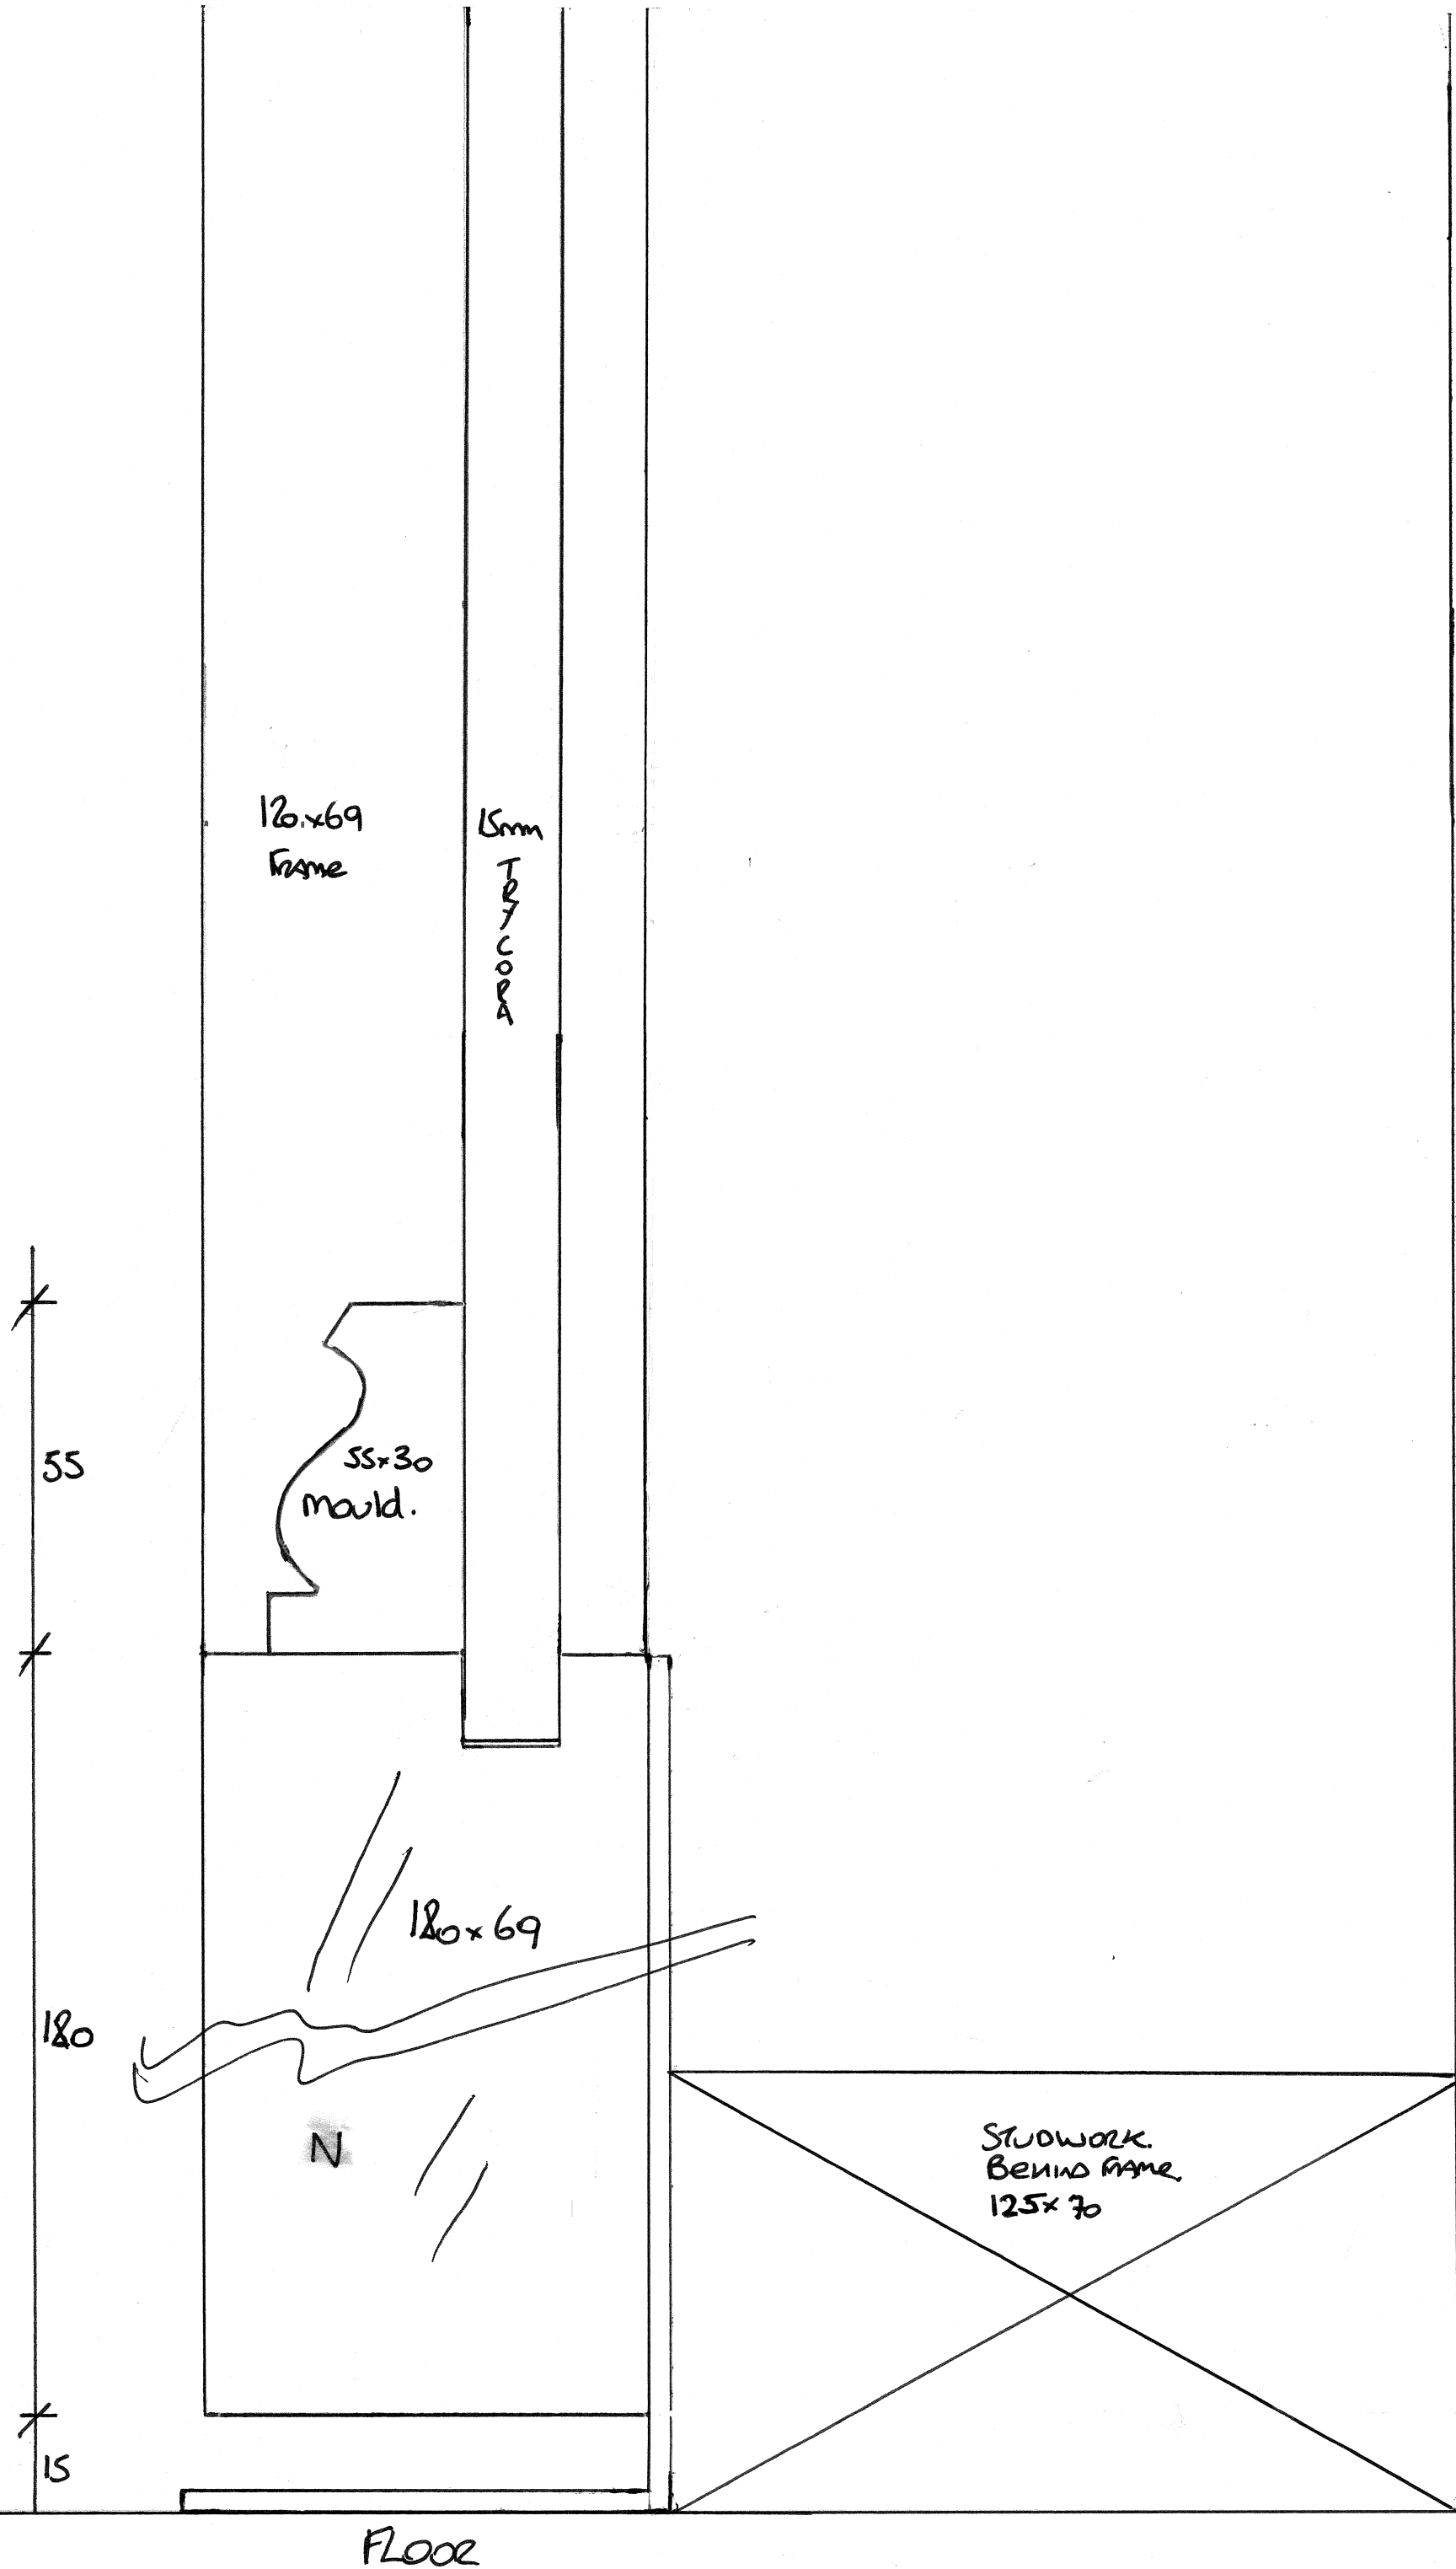


FLOOR

3rd Column's

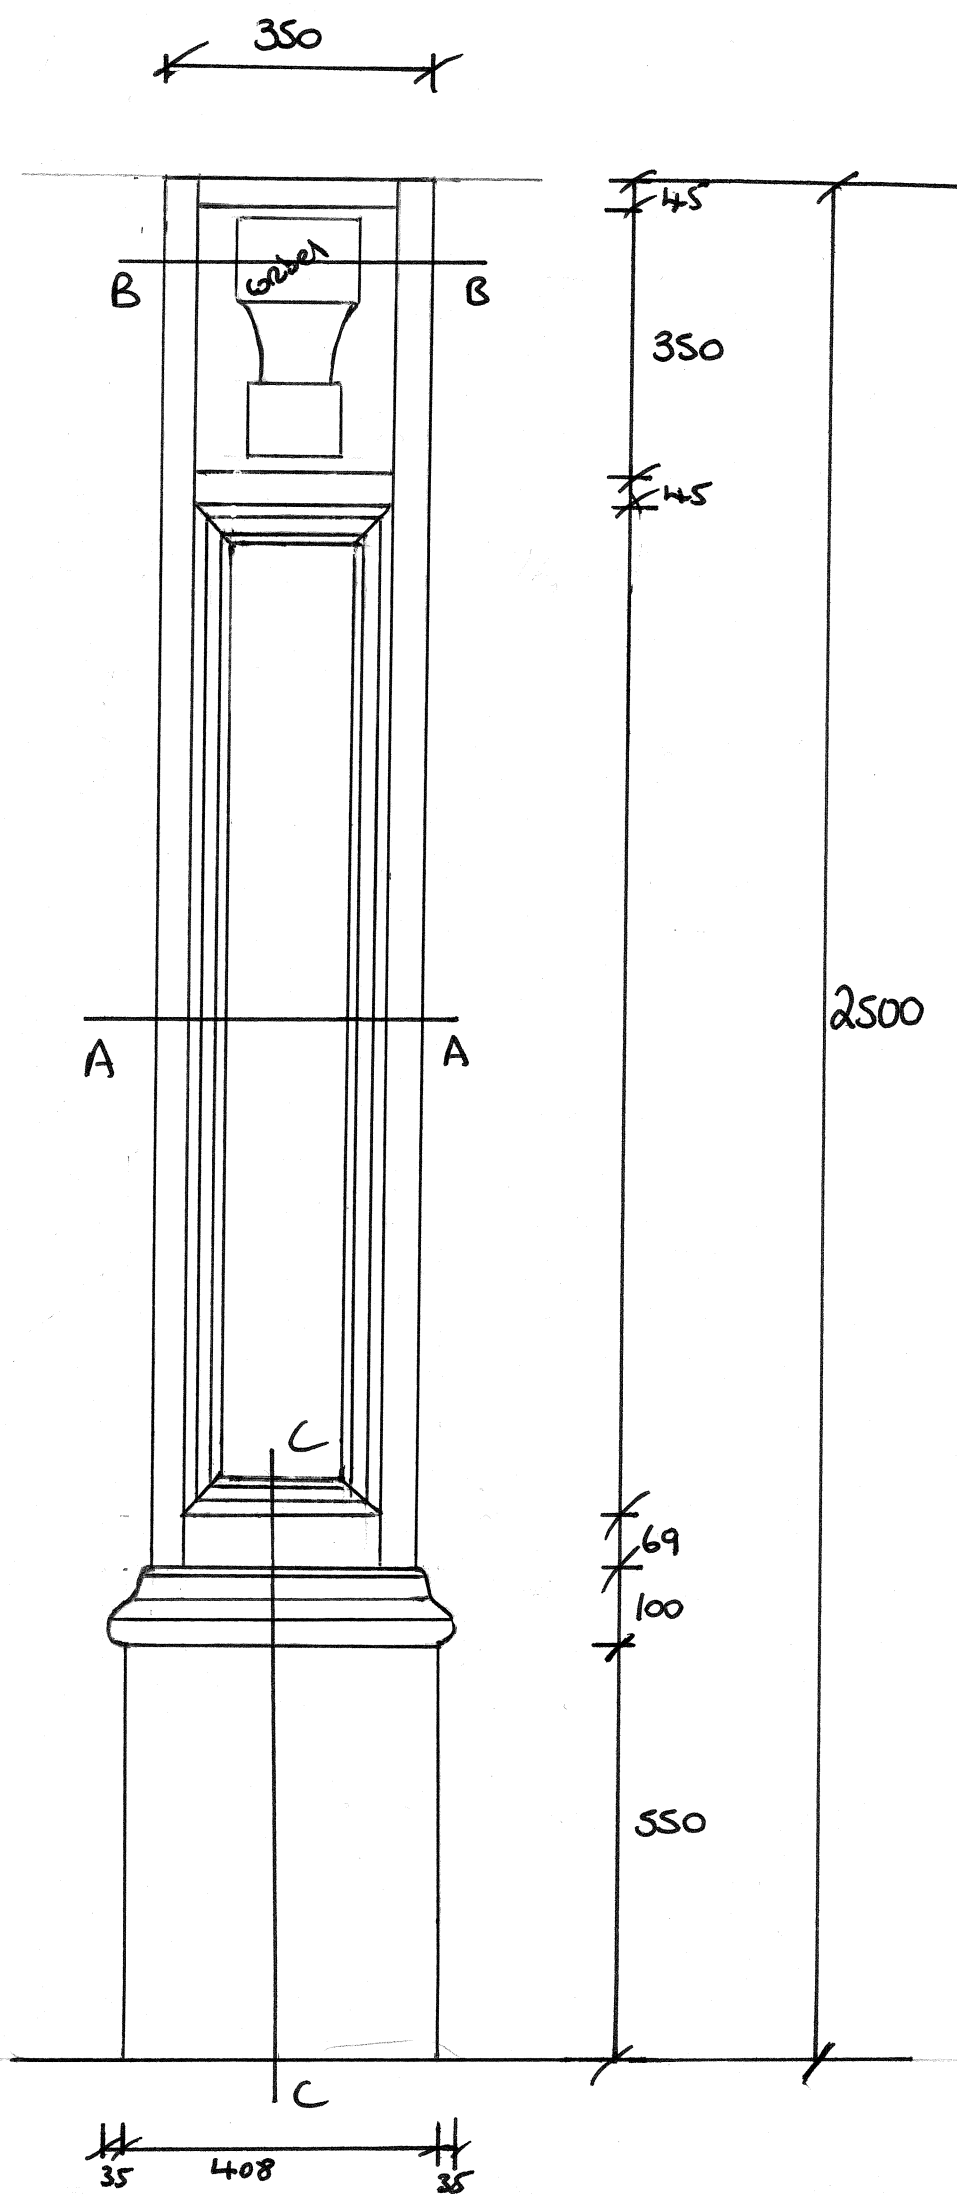

C-C

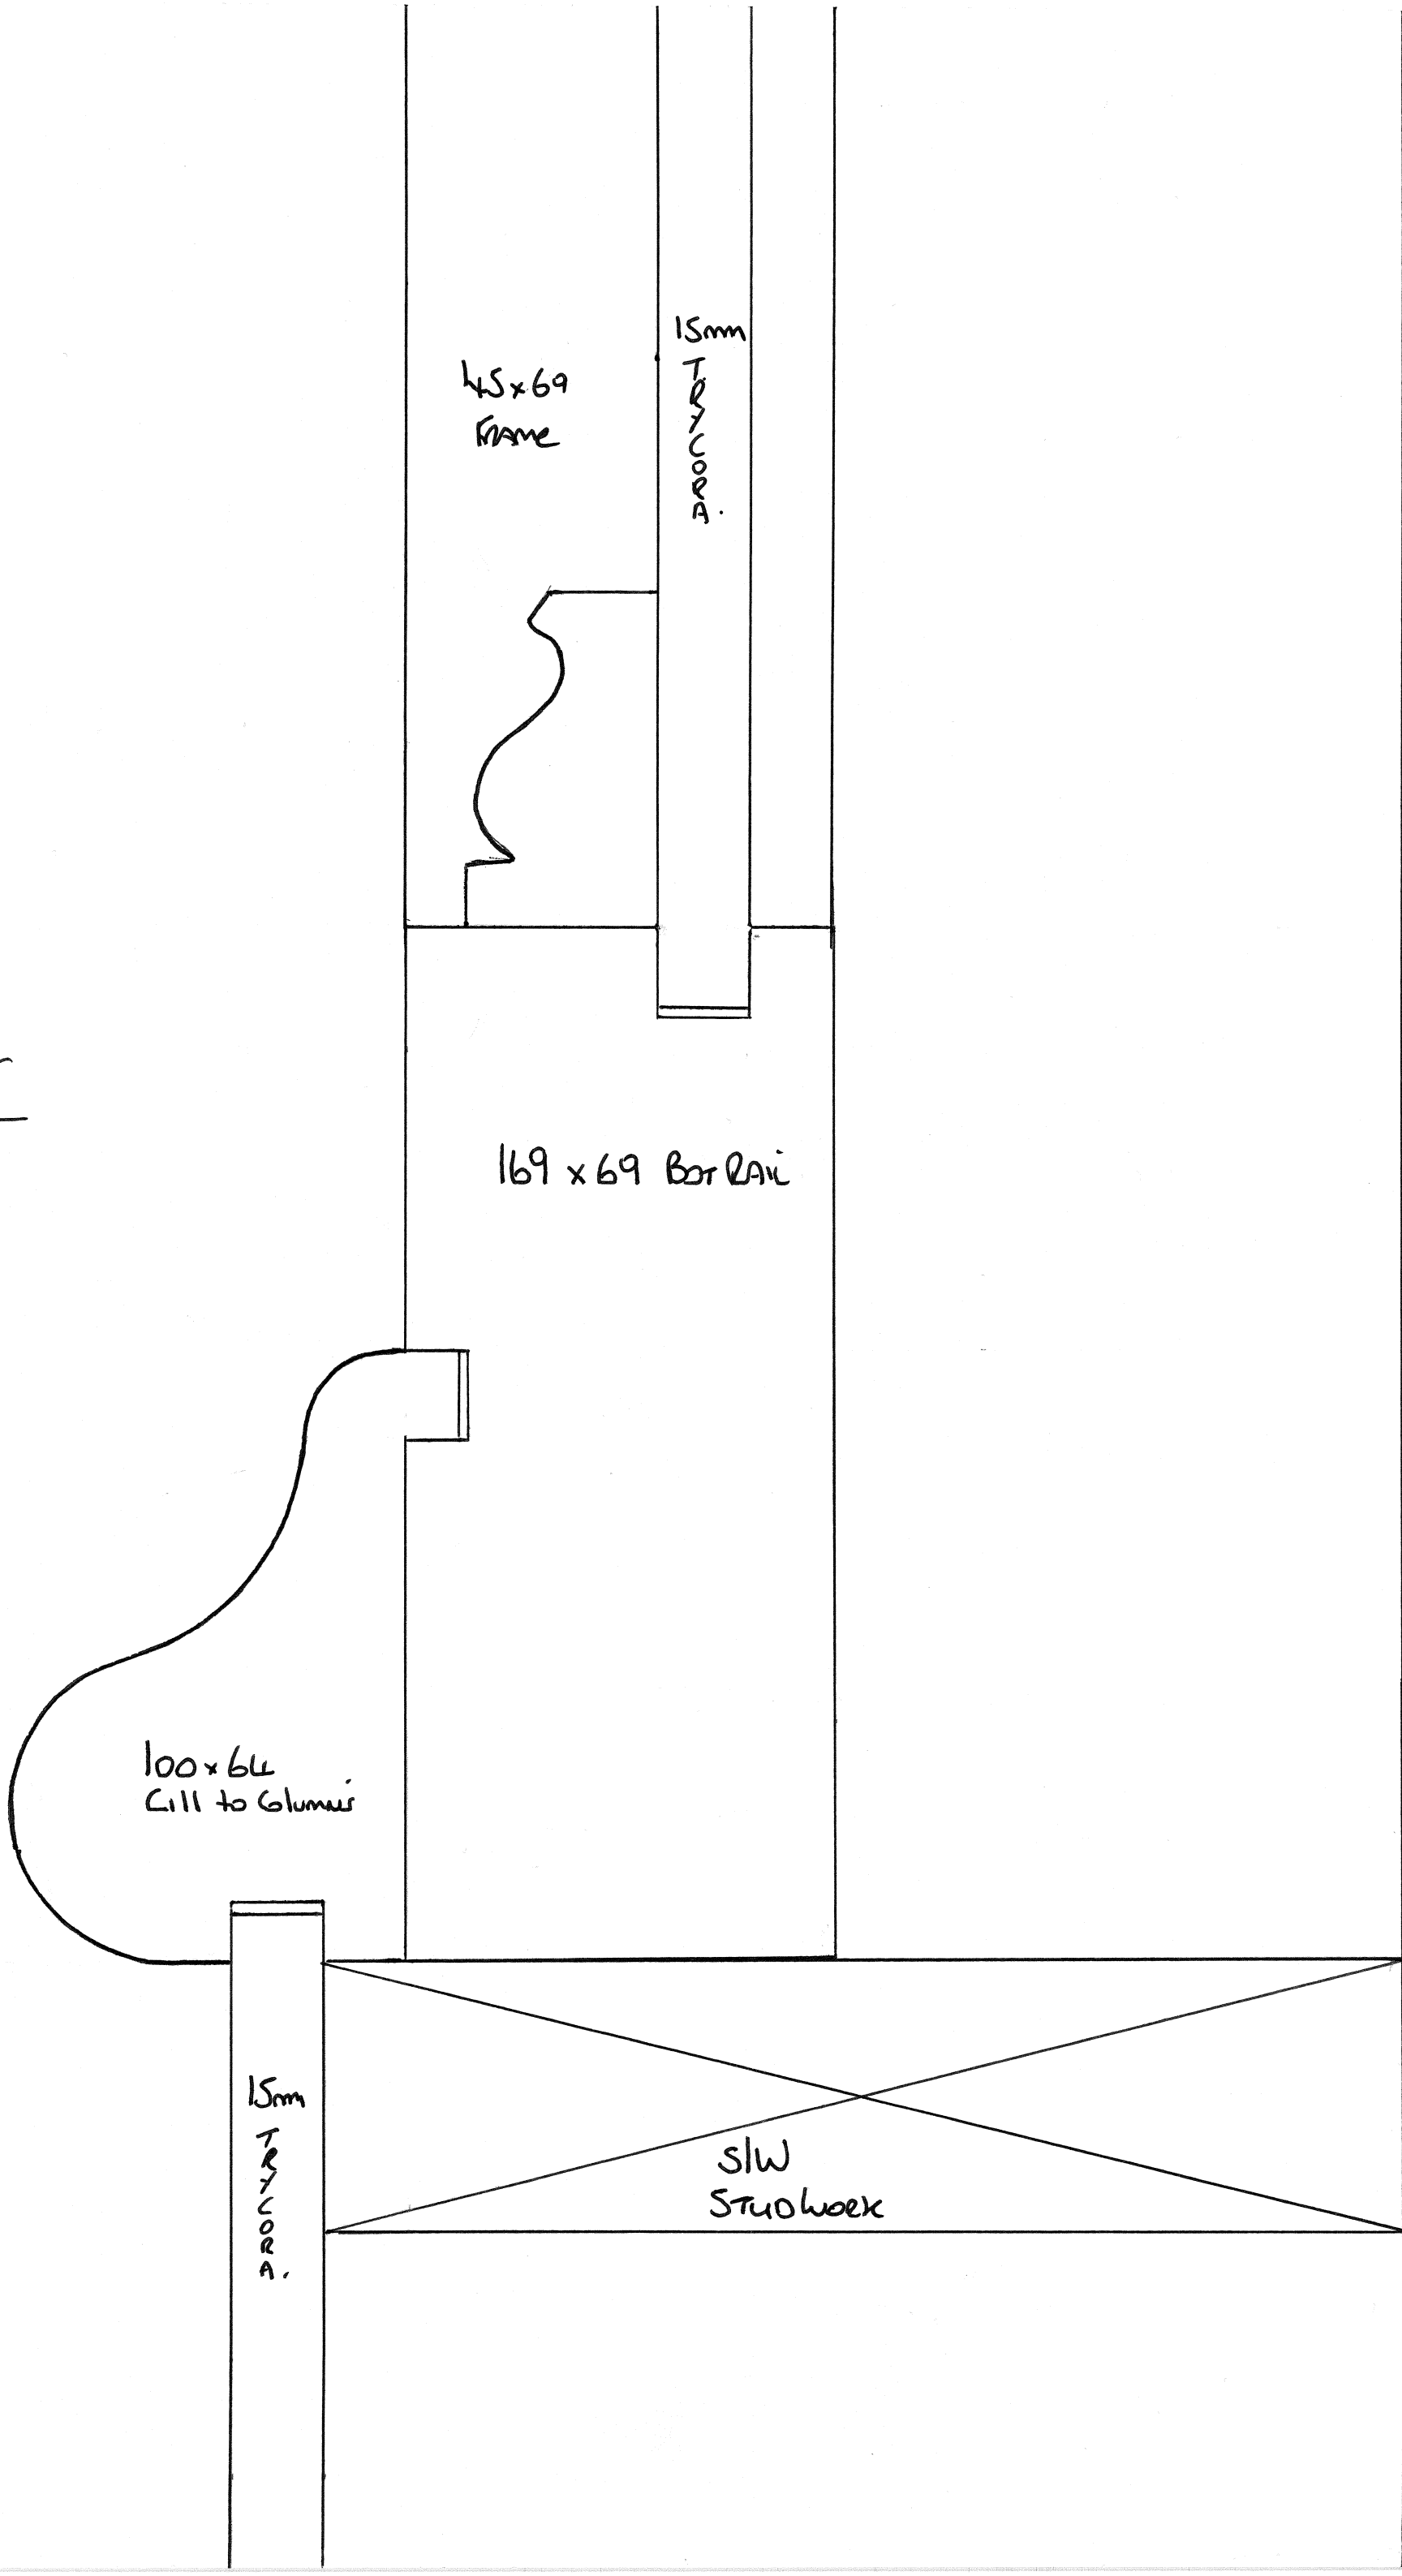

45x69
frame

15mm
TR/CORR.
A.

169 x 69 Bor Rail


100x66
Cill to Glue

15mm
TR/CORR.
A.

slw
Struwerk

Window
Frame
Support.

(7)

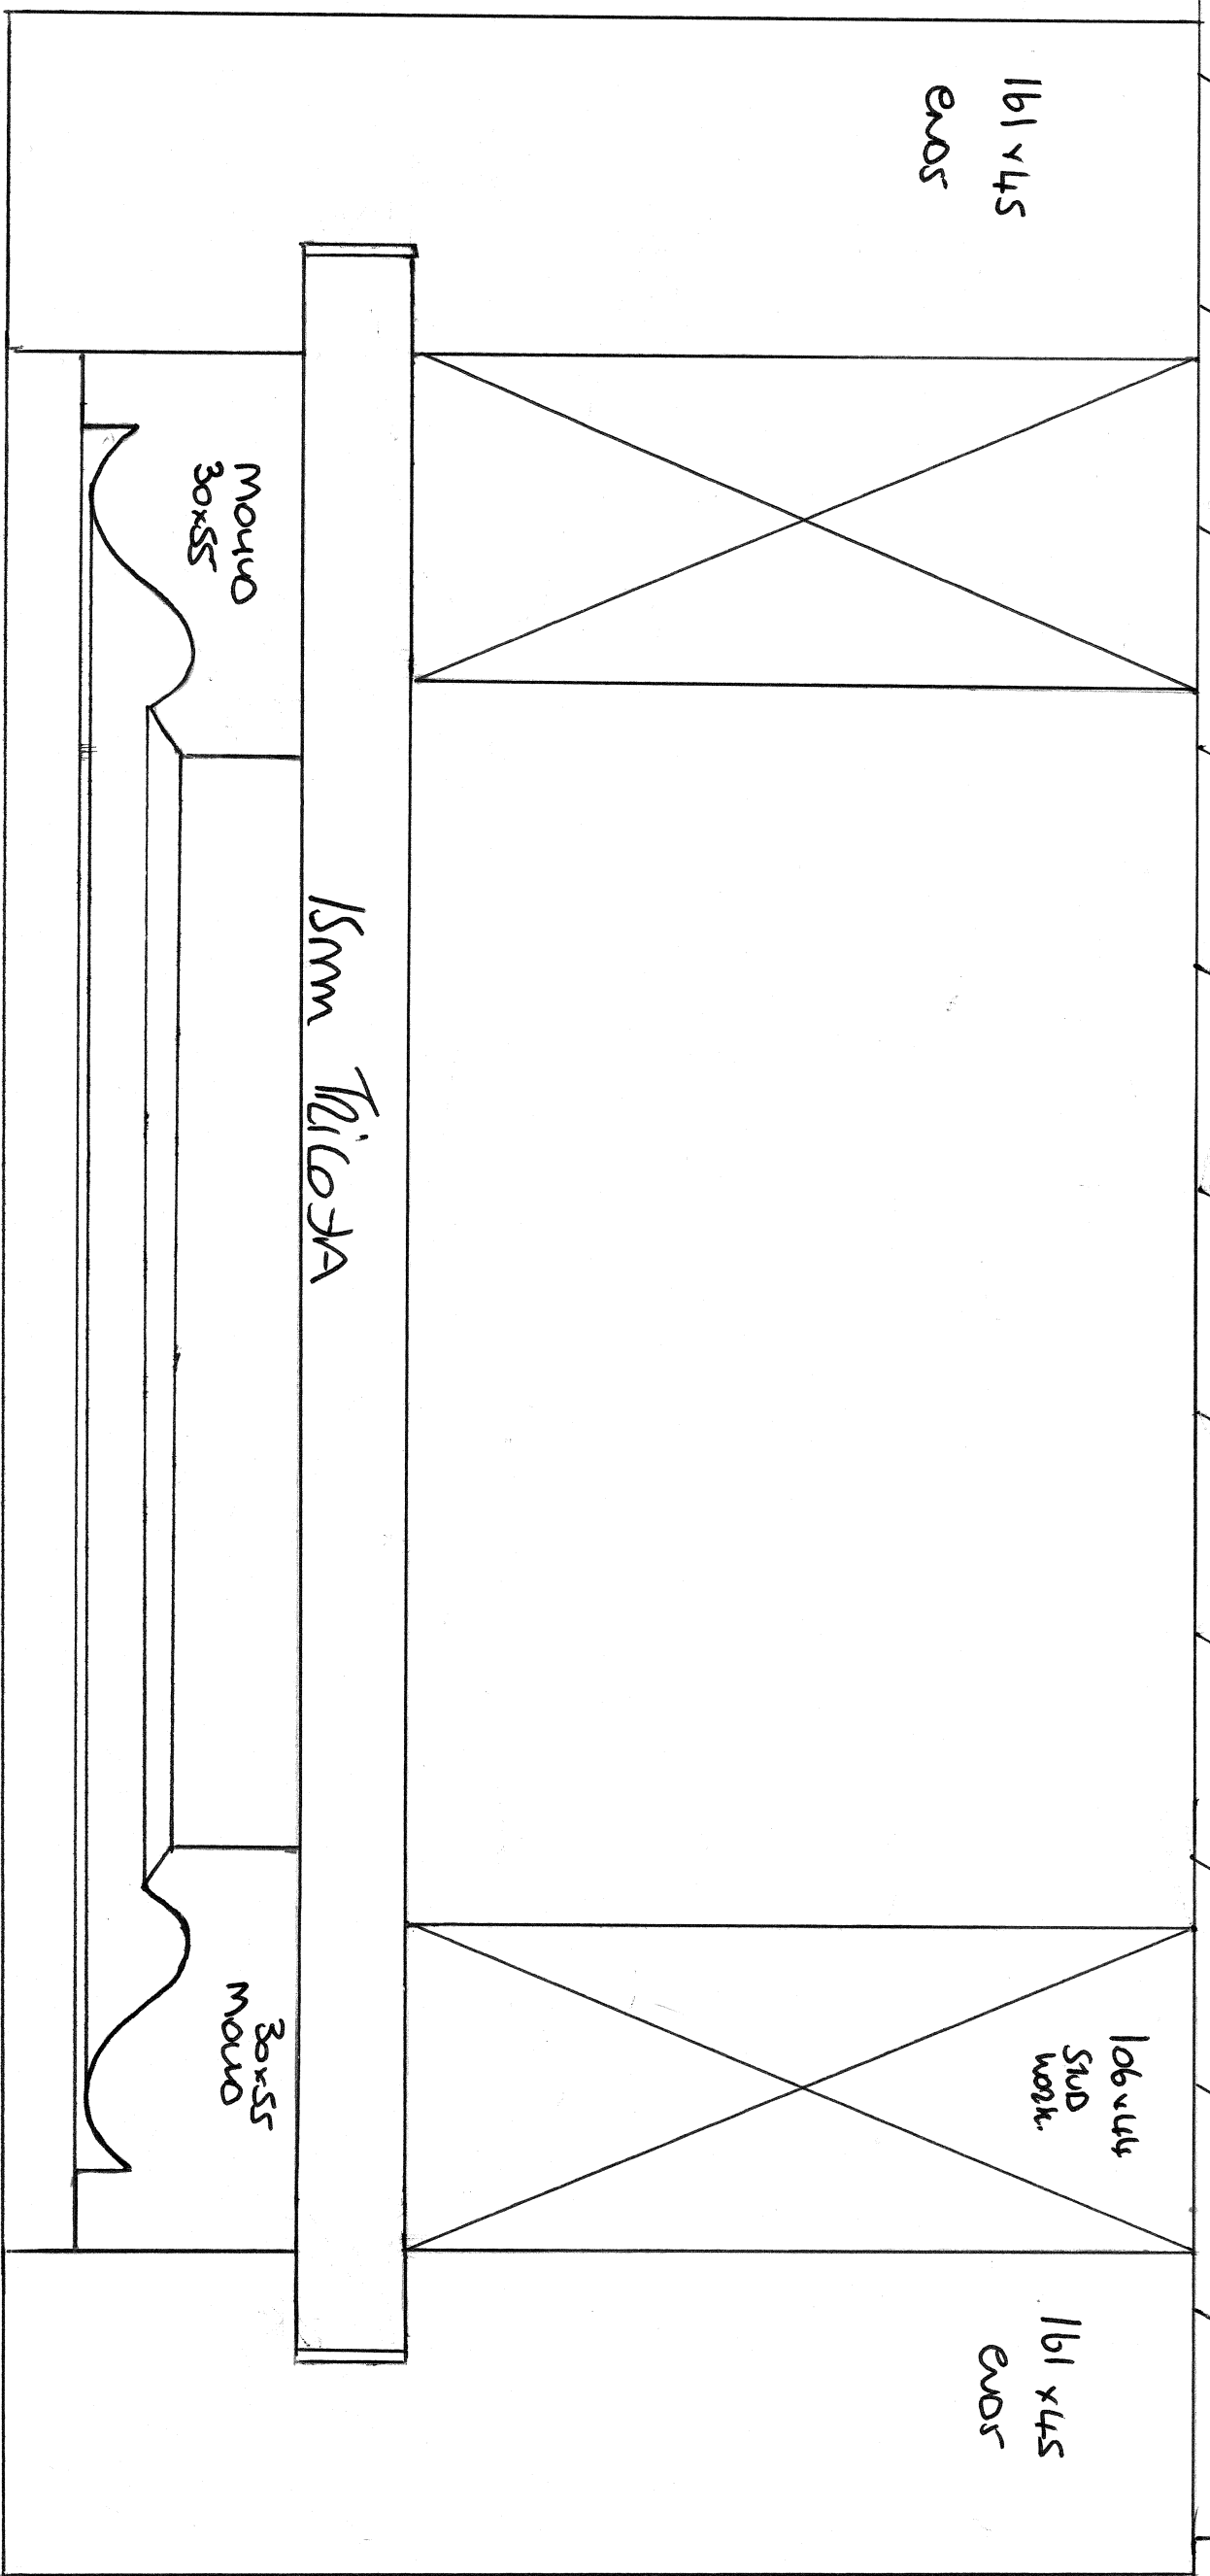

A-A

Window
Frame
Sketchout.

8

106x44
Stuomom

161x45
ends

161x45
ends

15mm Talcosa


D.Hb.

Dummy Transom


45x40
Transom.

Corbel

B-B

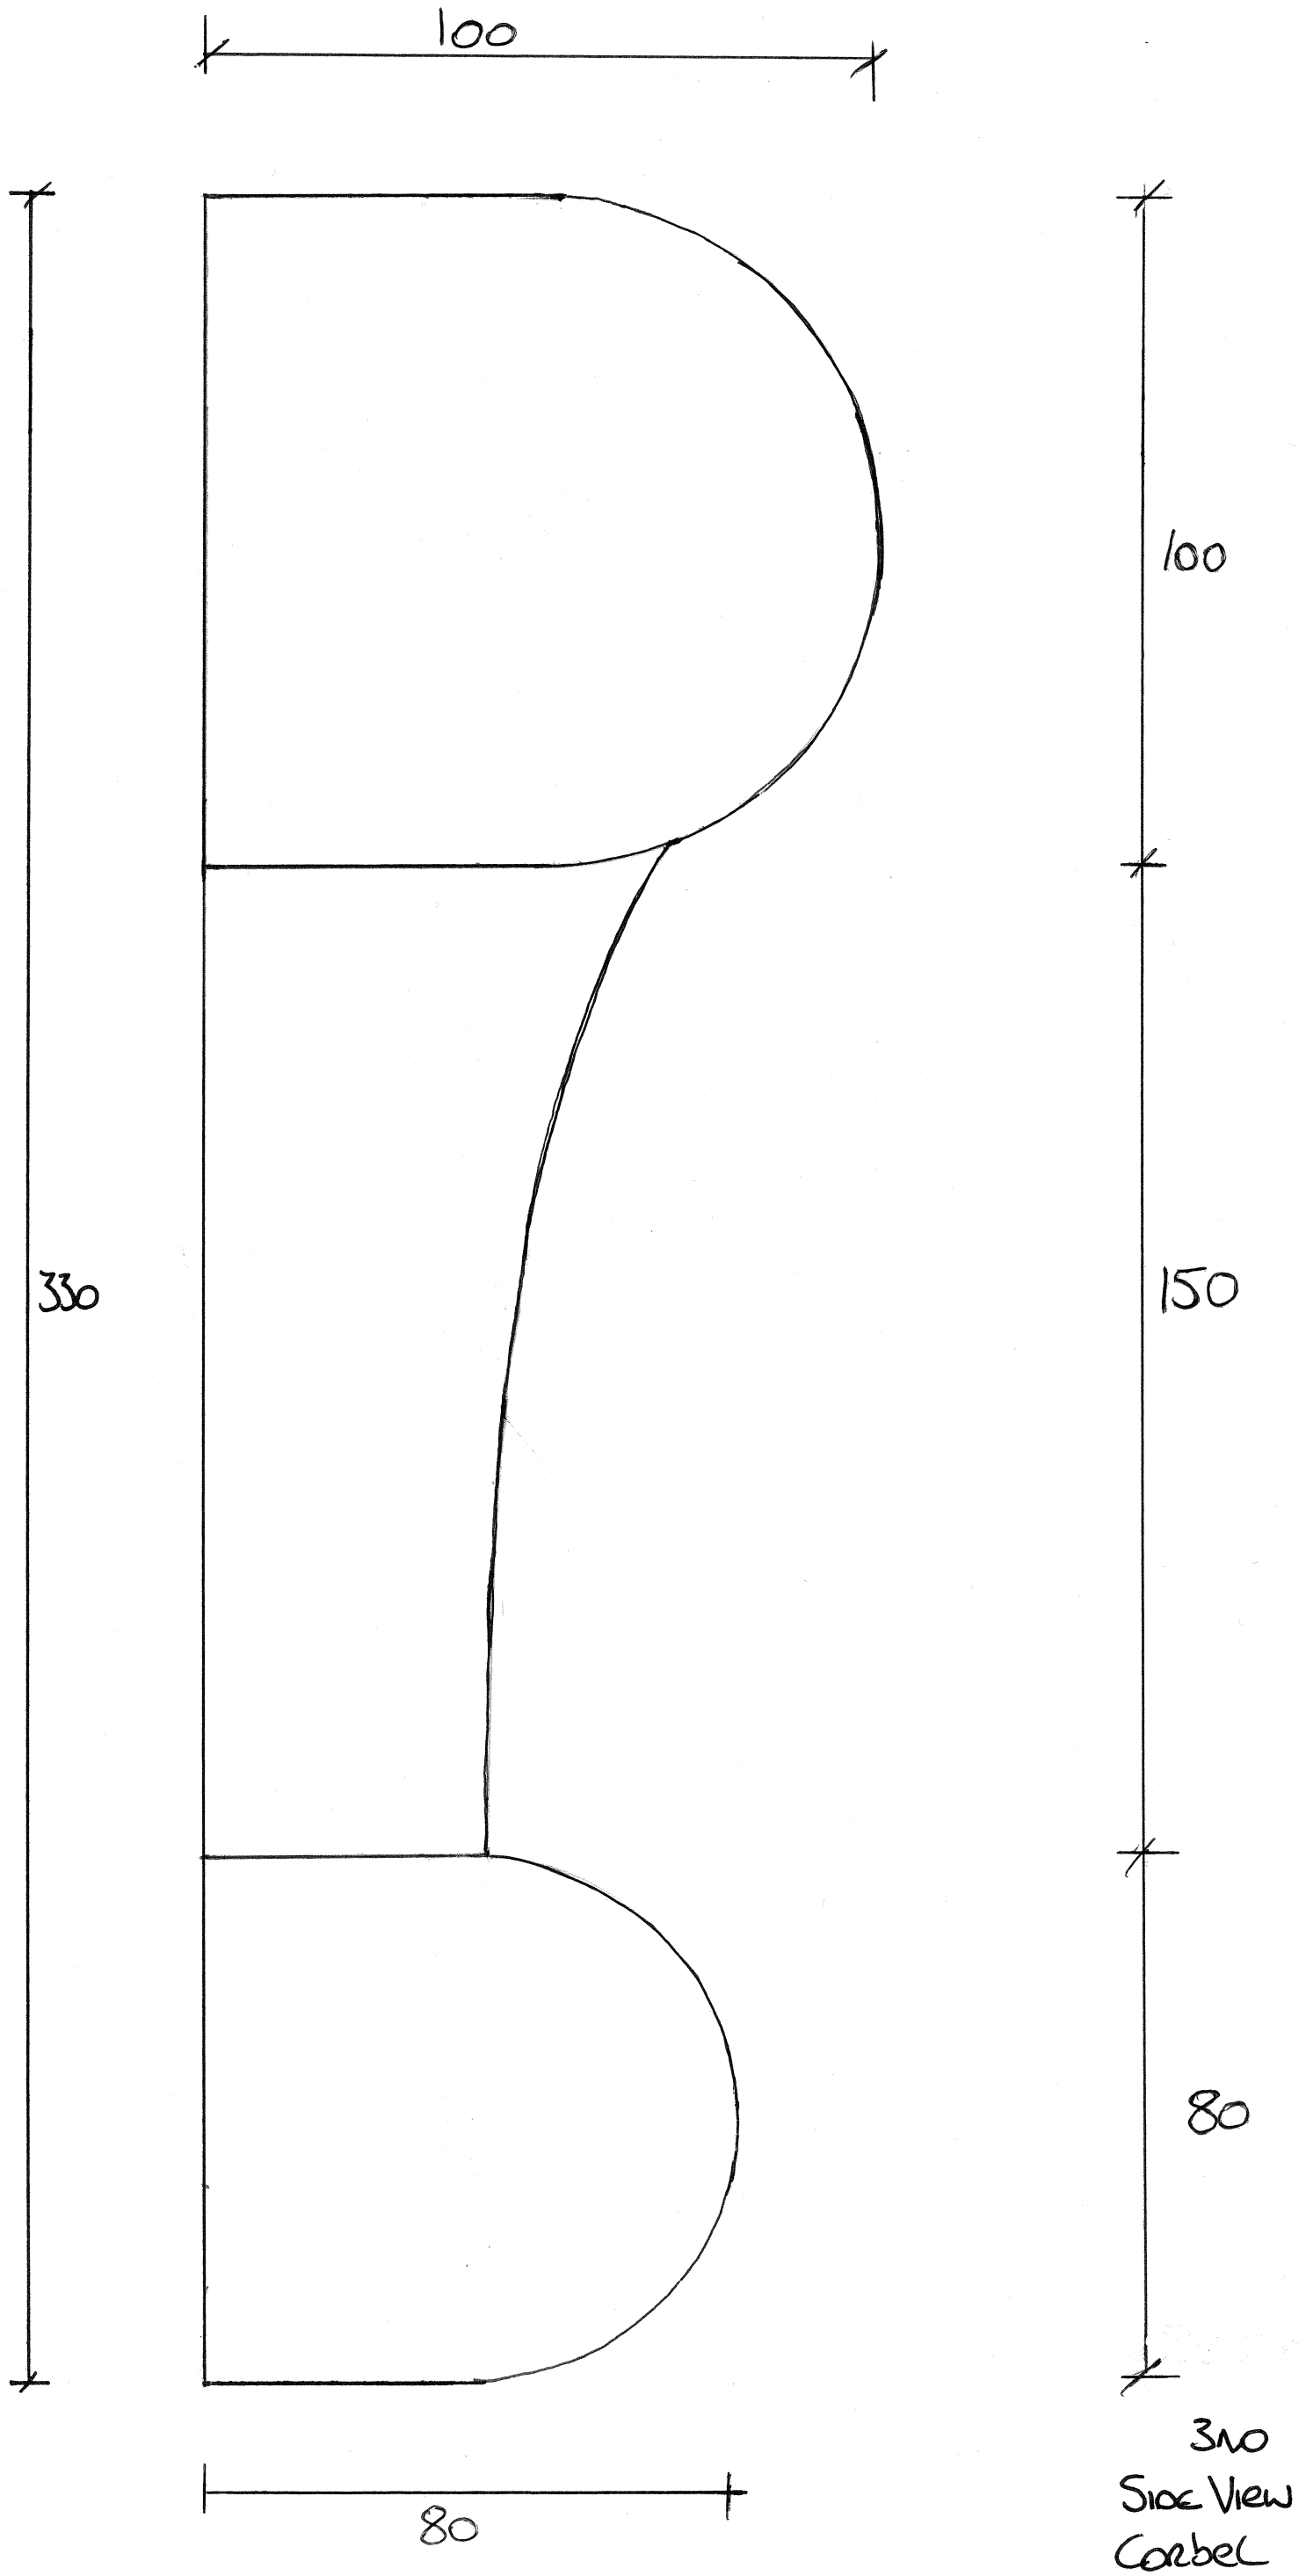

160

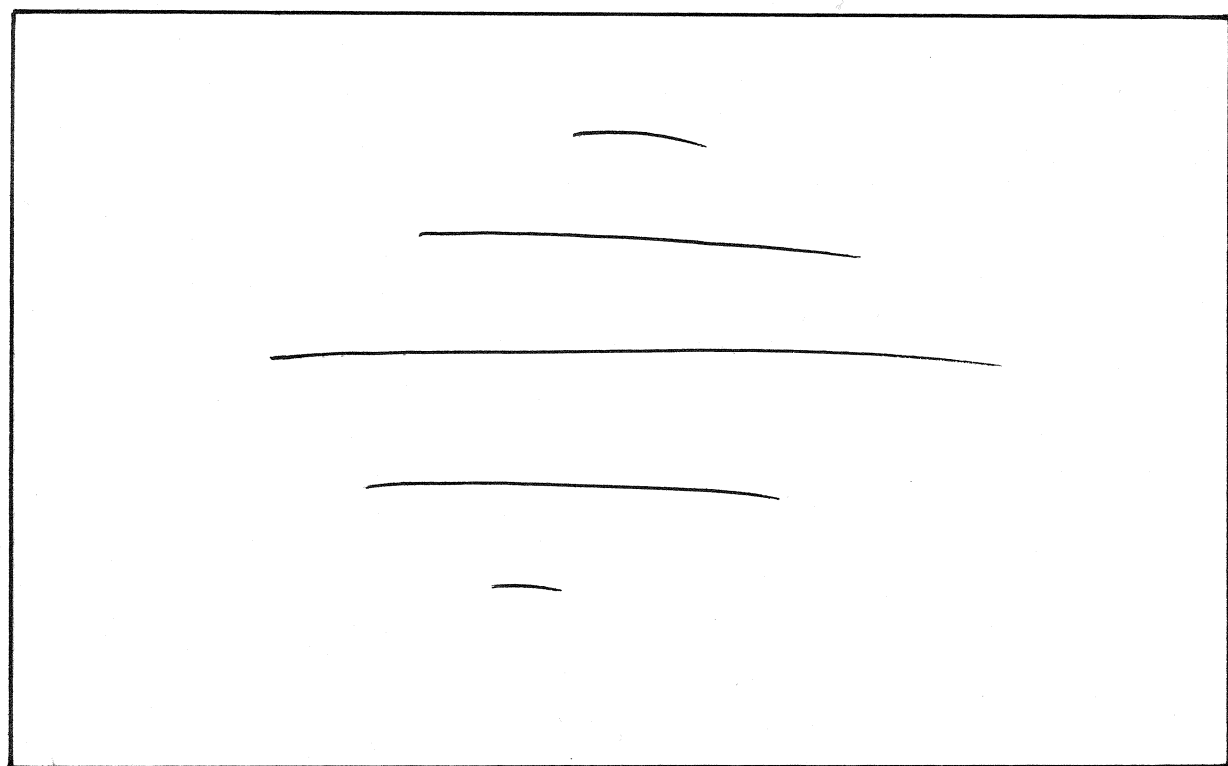


100

s s

3rd
Front View
Corbel

150

s s

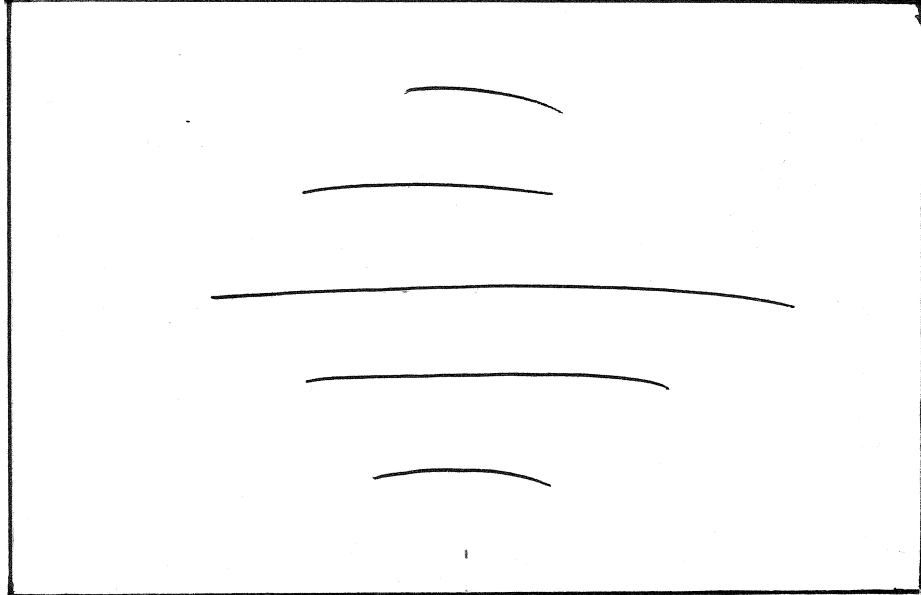

80

120

120