
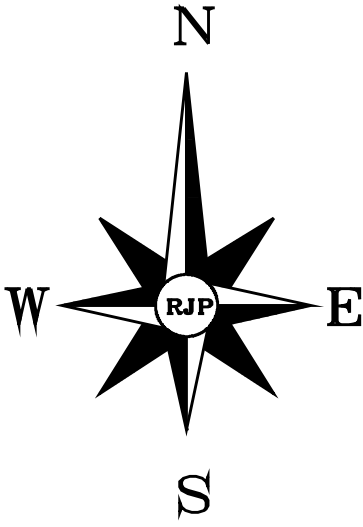


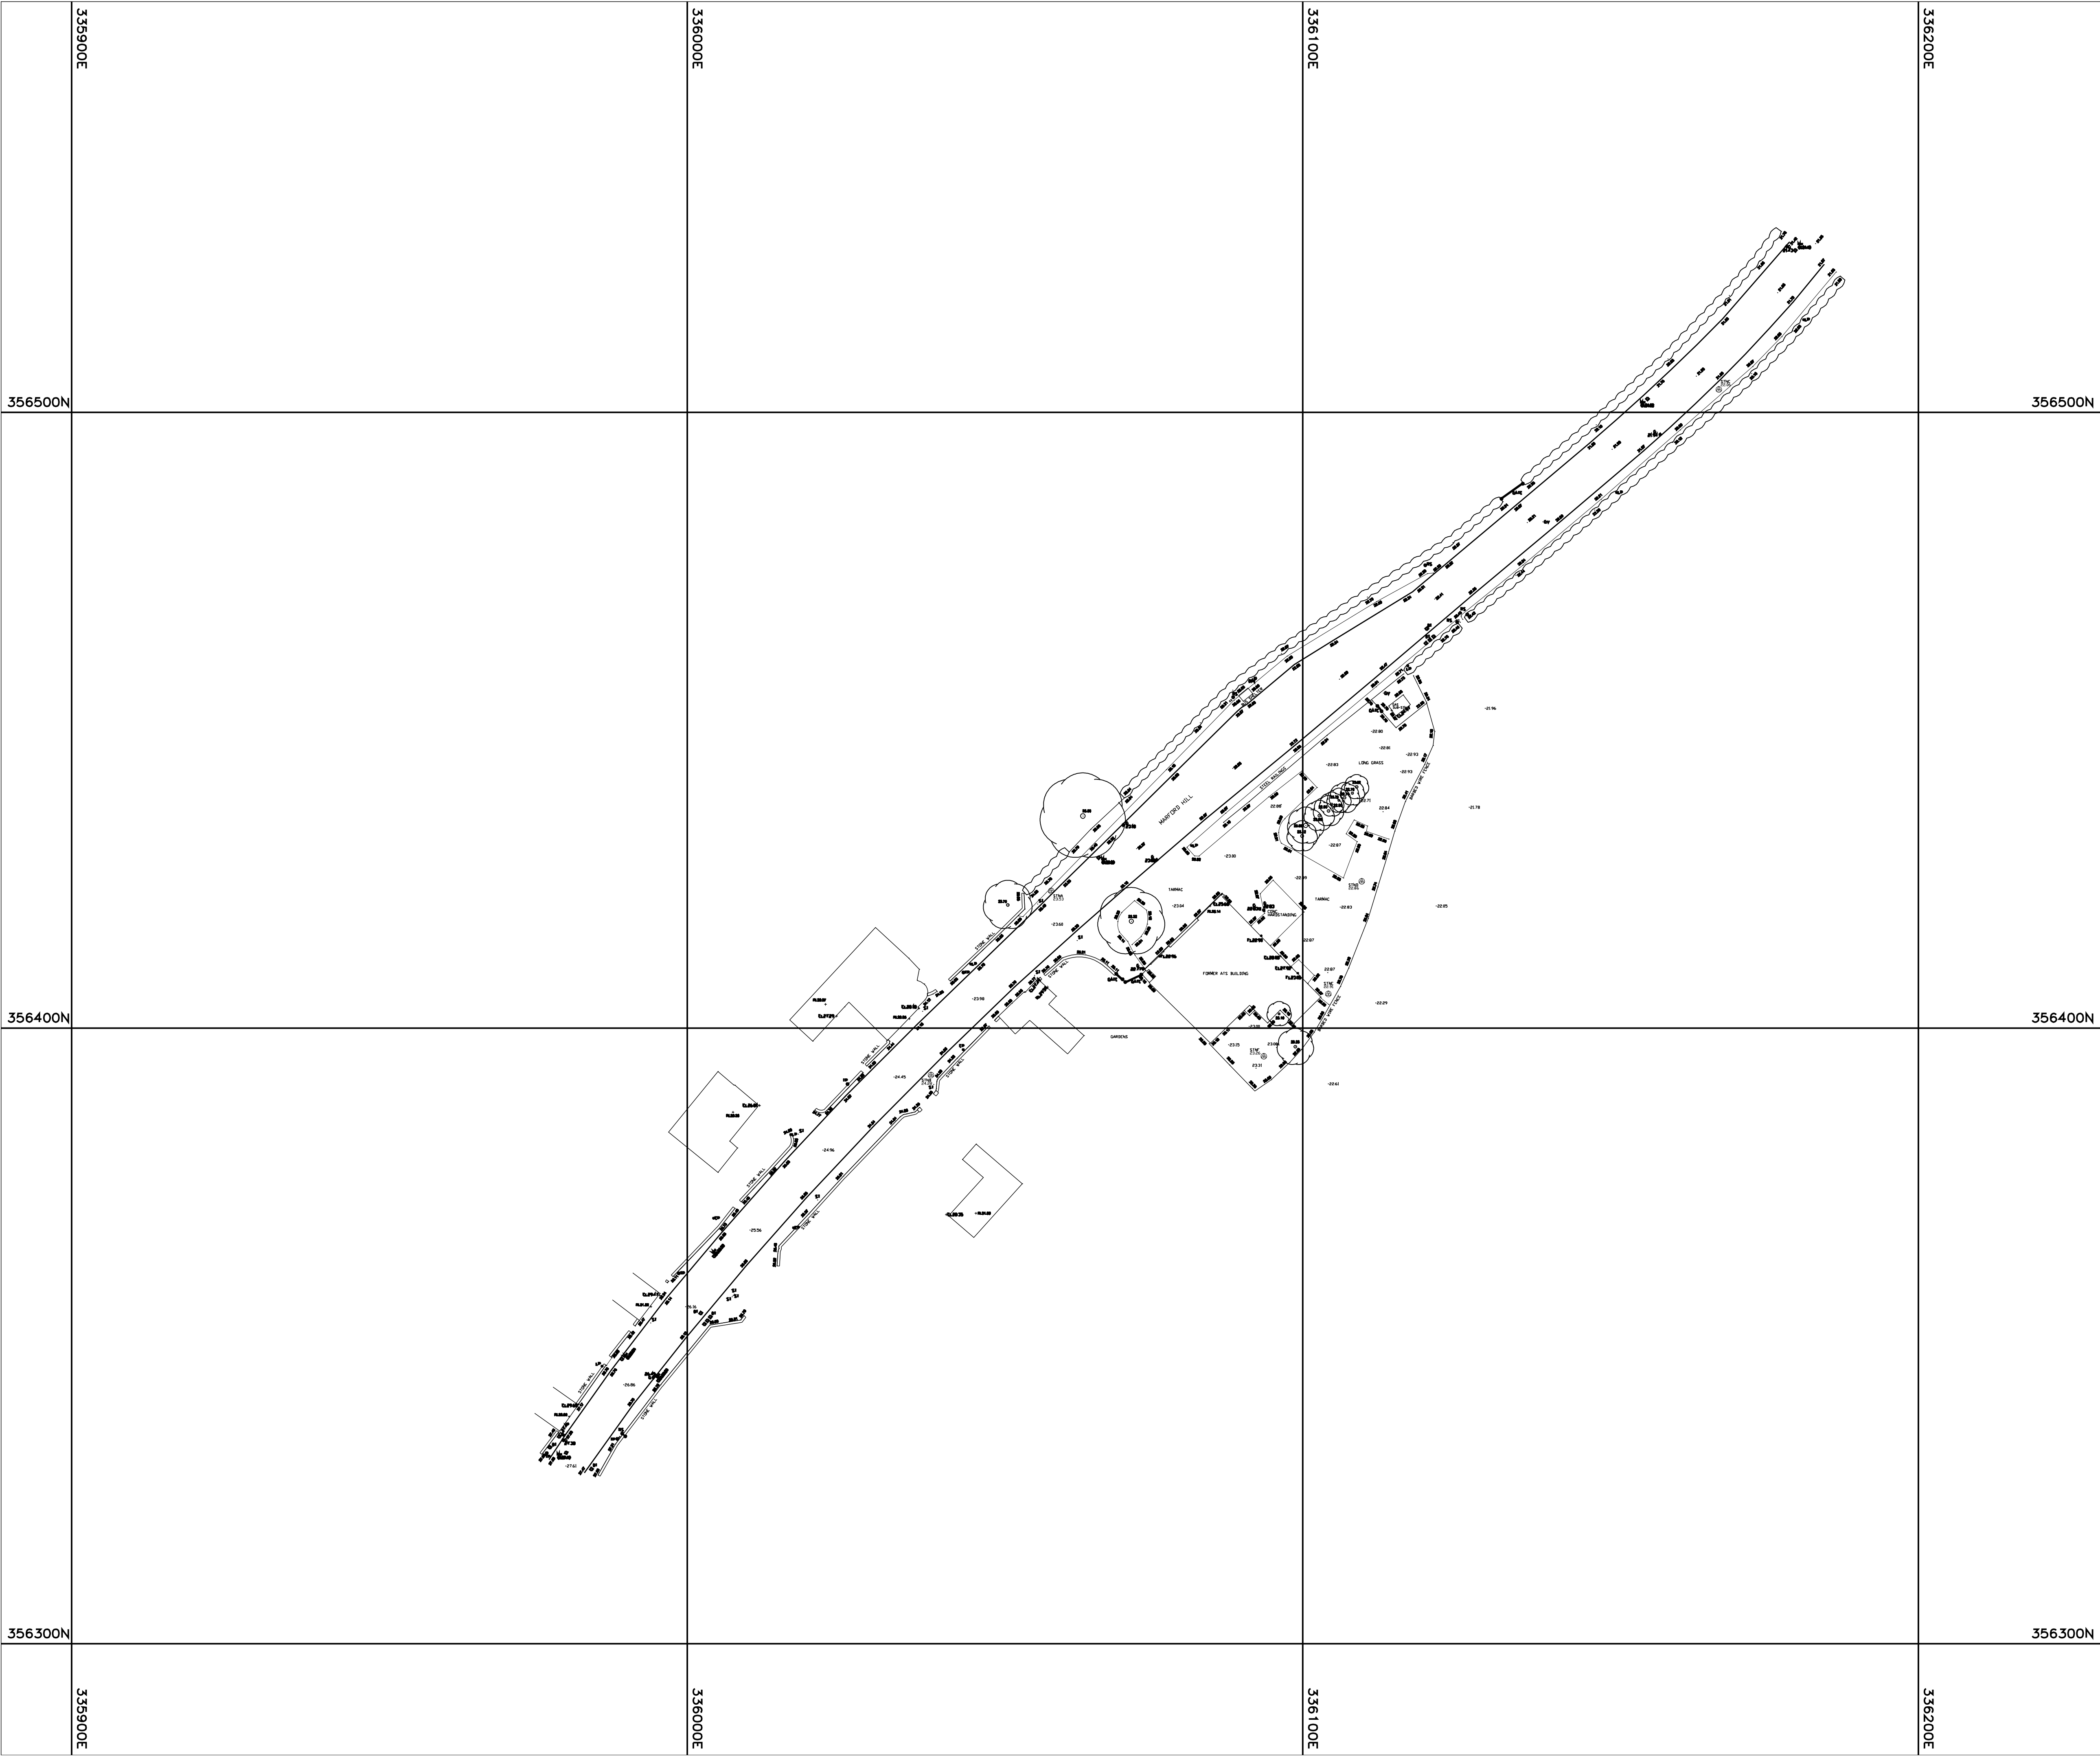

CO-ORDINATED STATIONS			
STATION	EASTING	NORTHING	LEVEL (m)
A	336059.127	356422.274	23.529
B	336039.585	356392.353	24.276
C	336167.575	356503.733	22.059
D	336109.573	356423.821	22.856
E	336104.153	356405.538	22.908
F	336093.663	356395.402	23.256

ABBREVIATIONS

AV	AIR VALVE/VENT	IC	INSPECT CHAMBER
BOL	BOLLARD	IL	INVERT LEVEL
BB	BELISHA BEACON	JKW	JAPANESE KNOTT WEED
BM	BENCH MARK	LH	LAMP HOLE
BL	BED LEVEL	LP	LAMP POST
BS	BUS STOP	NP	NAME PLATE
BT	BRITISH TELECOM	MH	MANHOLE
CL	COVER LEVEL	PS	POST/SIGN POST
Di	DILAPIDATED	PB	POST BOX
Ds	DISUSED	PX	UNKNOWN SERVICE
EL	EAVES LEVEL	RE	RODDING EYE
ELE	ELEC JUNCT. BOX	RL	RIDGE LEVEL
EP	ELECTRICITY POLE	RS	ROAD SIGN
FH	FIRE HYDRANT	ST	STOP TAP
FL	FLOOR LEVEL	TH	TRIAL HOLE
FOS	FULL OF SEDIMENT	TL	TRAFFIC LIGHT
FP	FLAG POLE	TP	TELEGRAPH POLE
G	GULLY	TV	CABLE TV BOX
GM	GAS METER	UI	UNABLE TO LIFT
GV	GAS VALVE	WM	WATER METER


SYMBOLS

	SURVEY STATION		TREE
	O/H ELEC CABLE		BENCH MARK
	O/H PHONE LINE		TRIAL PIT
	CANOPY\HEDGE		BOREHOLE

NOTES

- A) ONLY MANHOLES AND SERVICES VISIBLE AT TIME OF SURVEY SHOWN
- B) O/S GRID USED AND ORIENTATED TO MAGNETIC NORTH
- C) LEVELS IN METRES RELATED TO G.P.S.
- D) DRAINAGE INFORMATION TAKEN FROM LOCAL AUTHORITY RECORDS. INFORMATION MUST BE CHECKED PRIOR TO WORK COMMENCING

Rev	Description	Date
PROPOSED DEVELOPMENT AT MARFORD HILL, MARFORD		
SBS DESIGNS		
TOPOGRAPHICAL SURVEY		
SBS019/T00	Drawn	S. FAIRHURST
	Date	DEC 2014
	Scale	1:500 @ A1

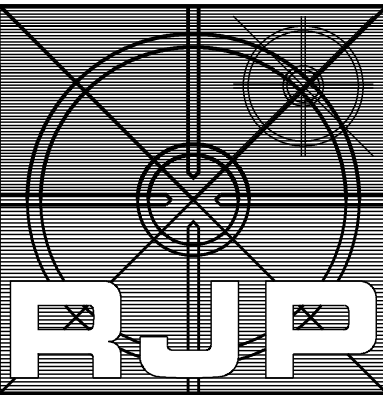

RJP Surveying Consultants Ltd
LAND SURVEYORS & SITE ENGINEERS

AYREFIELD COTTAGE
AYREFIELD ROAD
ROBY MILL
UPHOLLAND
LANCASHIRE
WN8 0QP

TEL: 01257 251554
MOBILE: 07710 308709
WEBSITE : www.rjpsurveyors.co.uk
E-MAIL: mail@rjpsurveyors.co.uk