


Textomur

Textomur consists of horizontal geogrids or geotextiles typically at 600mm vertical centres within compacted cohesive or granular fill material. The facing to the slopes is formed using a steel mesh 'formwork' backed by a geosynthetic facing fabric which retains a layer of topsoil immediately behind the face. The finished slope can be hydroseeded to establish grass, or planted with appropriate ground cover shrubs. A stone face finish can also be achieved for slopes above 65°. The system is designed to BS8006 Design Code capable of 120 year design life.

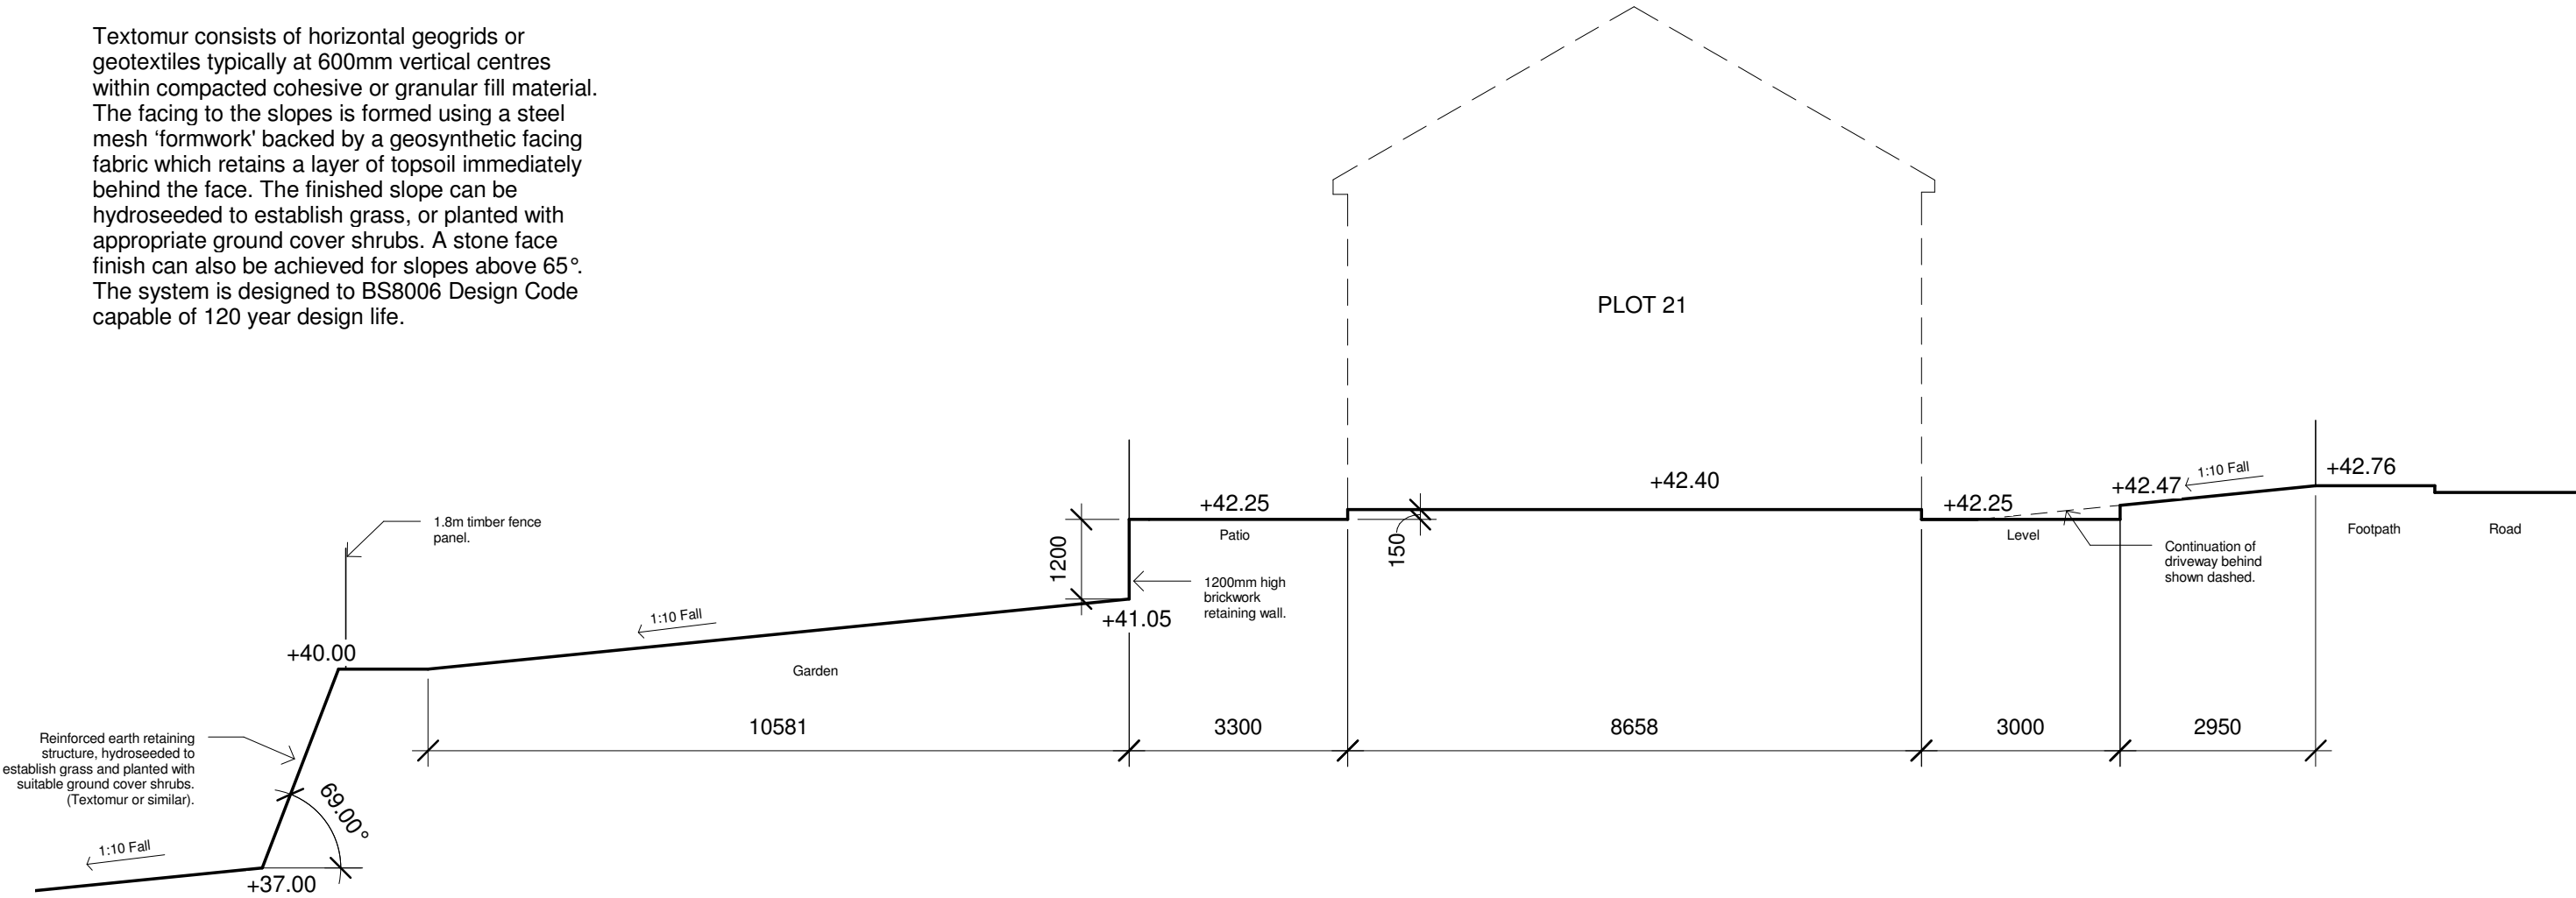

Typical Plot Section
1 : 100

Rev.	Revision description	Drawn	Checked	Date
------	----------------------	-------	---------	------

Greenspace Architects Ltd.
3 Wharf Road, Ellesmere,
Shropshire, SY12 0EJ
Tel 01691 623889
e-mail: greenspace@greenspacearchitects.co.uk
web: www.greenspacearchitects.co.uk

Project			
Ley Farm, Chirk			
Title			
Typical Plot Section			
Scale @ A3	Drawn By	Checked By	Date
1 : 100	GE	KS	14/01/15
Job No.		Sheet No.	Rev.
Drawing Number		13-33 A400	-