


WINDOWS - 19A FAULFIELD ST.

M. PEYDE

BOX SASH WINDOW DESIGN

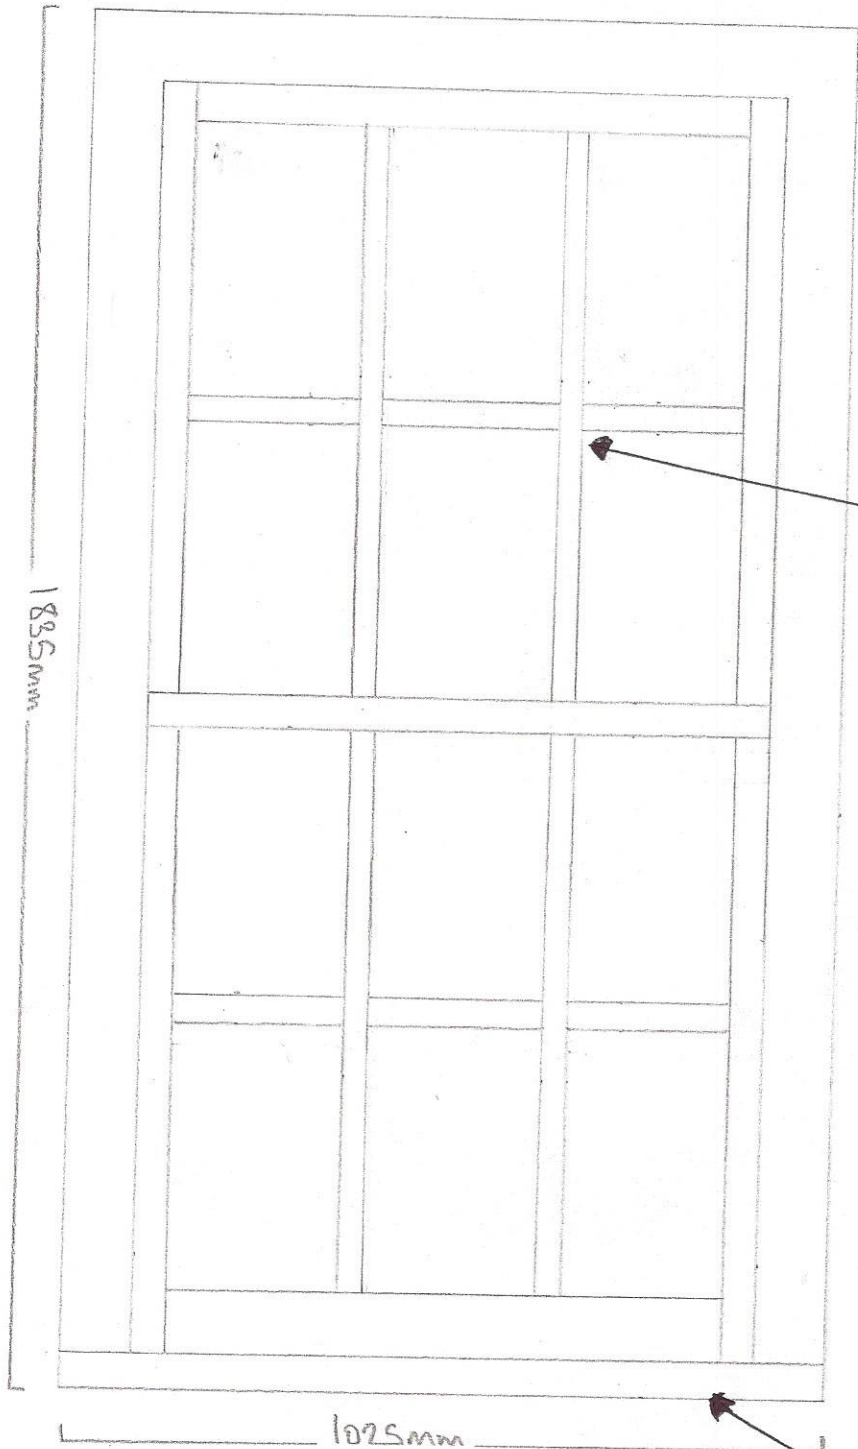

SOLID GLAZING BAR
27mm WIDE


SILL IS 65x45

ALL WINDOWS TO HAVE SAME SIZE GLAZING BAR
AND SAME SIZE SILL BASE

7th November 2018

SOLID GLAZING BAR CONSTRUCTION - SLIDING SASH WINDOW

GLAZING BAR:

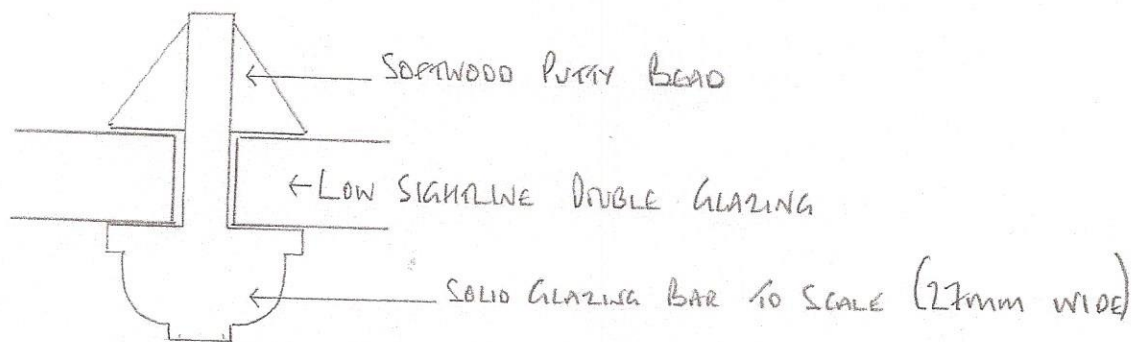

SASH STILE:

