


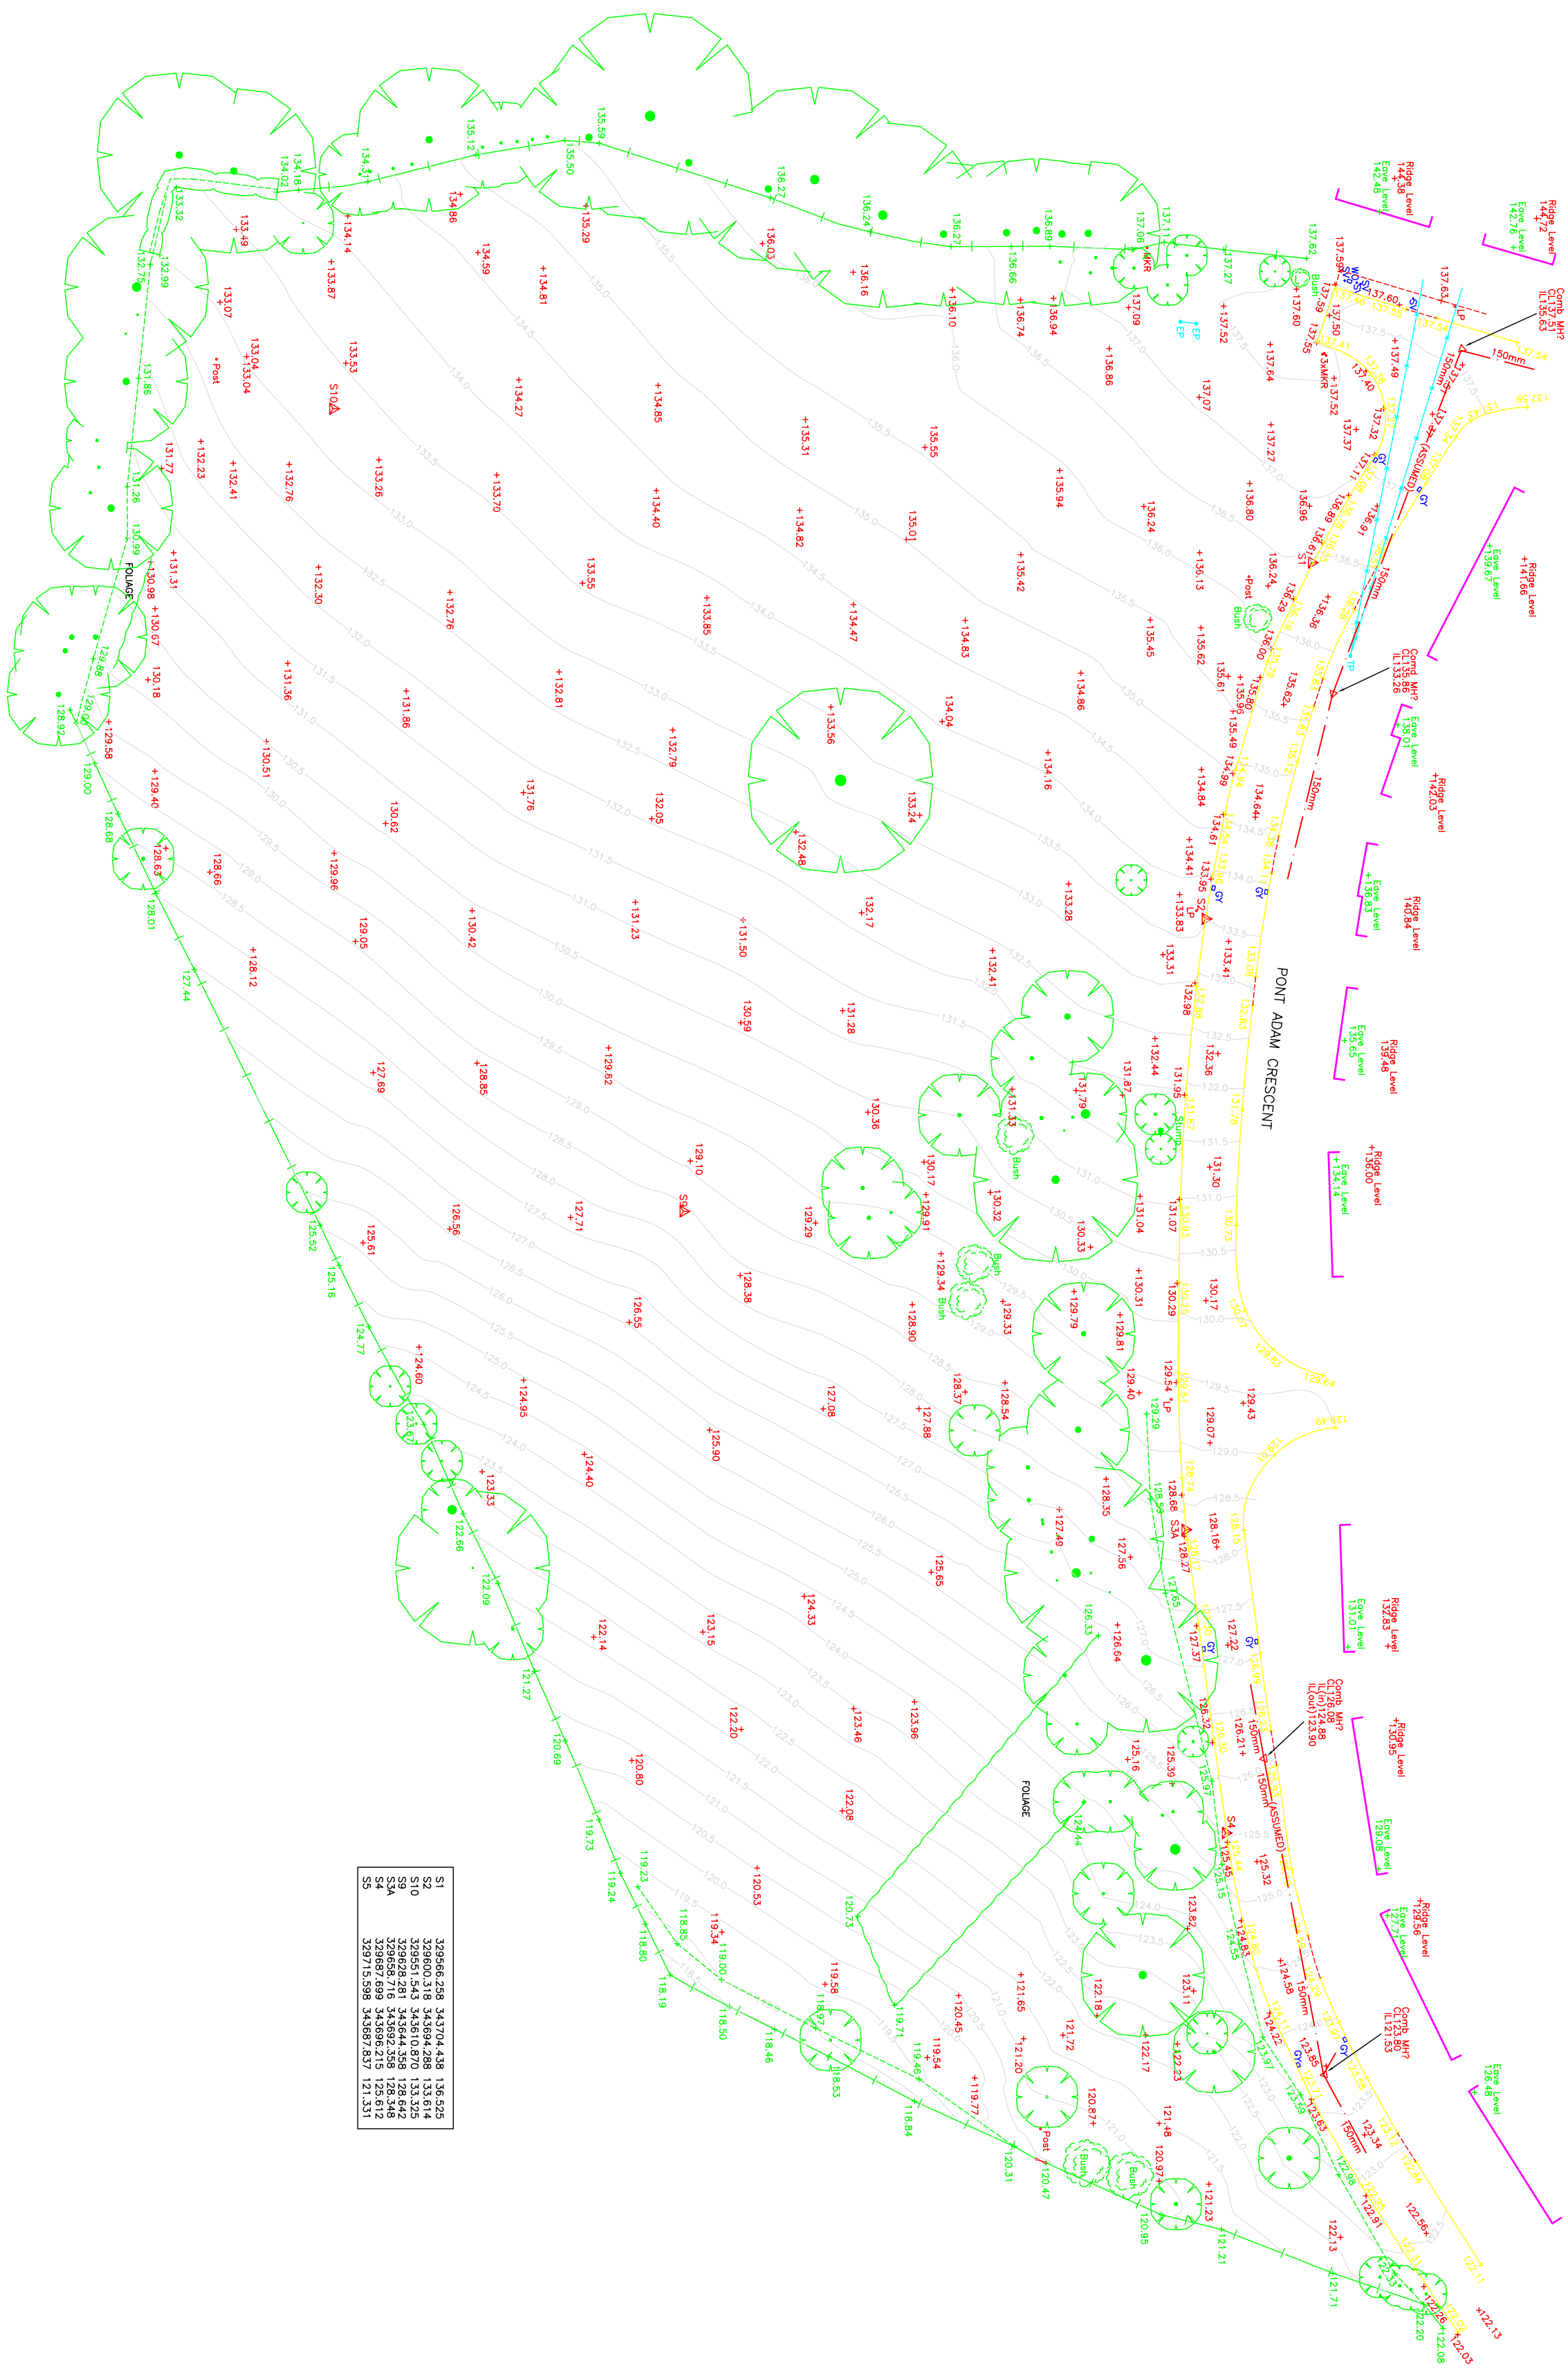

S1	329866.29	343704.49	136.525
S2	329860.318	343694.288	133.614
S3	329862.291	343684.559	128.642
S4	329868.716	343692.355	128.348
S5	329715.598	343687.637	121.331

NT - AIR WAVE BL - BELSHAD BM - BOLLARD BM - BENCH MARK BH - BOREHOLE BTM - TELECOM COVER CAM - CAMERA COVER CB - CONTROL BOX CL - CABLE TV COVER CP - DOWN PIPE EB - ELECTRIC BOLLARD EIC - ELECTRIC INSPECTION EMKR - ELECTRIC MARKER ER - EARTH ROD FLL - FLOODLIGHT FH - FIRE HYDRANT FL - FLOOR LEVEL GP - GAS PIPE GR - GATE POST GV - GATE VALVE IC - INSPECTION COVER IL - INVERT LEVEL JB - JUNCTION BOX KO - KERB OUTLET LB - LITTER BIN LH - LITTER POST MH - MANHOLE MKR - MARKER POST MS - MILESTONE NP - NAMEPLATE PE - PIPE INVERT PE - POST INVERT PE - POST INVERT RSU - ROAD SIGN RS - ROAD SIGN RW - RETAINING WALL SC - STOP COCK SD - SIGN POST SP - STOP PIPE SV - STOP VALVE	SY - STAY TCB - TELEPHONE CALL BOX TH - TRAFFIC LIGHTS TLB - TRAFFIC LIGHT BOX TP - TELEGRAPH POLE TS - TRAFFIC SENSOR VP - VENT PIPE WM - WATER METER WSP - WASTE PIPE YG - YARD GULLY	SY - STAY TCB - TELEPHONE CALL BOX TH - TRAFFIC LIGHTS TLB - TRAFFIC LIGHT BOX TP - TELEGRAPH POLE TS - TRAFFIC SENSOR VP - VENT PIPE WM - WATER METER WSP - WASTE PIPE YG - YARD GULLY
NT - AIR WAVE BL - BELSHAD BM - BOLLARD BM - BENCH MARK BH - BOREHOLE BTM - TELECOM COVER CAM - CAMERA COVER CB - CONTROL BOX CL - CABLE TV COVER CP - DOWN PIPE EB - ELECTRIC BOLLARD EIC - ELECTRIC INSPECTION EMKR - ELECTRIC MARKER ER - EARTH ROD FLL - FLOODLIGHT FH - FIRE HYDRANT FL - FLOOR LEVEL GP - GAS PIPE GR - GATE POST GV - GATE VALVE IC - INSPECTION COVER IL - INVERT LEVEL JB - JUNCTION BOX KO - KERB OUTLET LB - LITTER BIN LH - LITTER POST MH - MANHOLE MKR - MARKER POST MS - MILESTONE NP - NAMEPLATE PE - PIPE INVERT PE - POST INVERT PE - POST INVERT RSU - ROAD SIGN RS - ROAD SIGN RW - RETAINING WALL SC - STOP COCK SD - SIGN POST SP - STOP PIPE SV - STOP VALVE	SY - STAY TCB - TELEPHONE CALL BOX TH - TRAFFIC LIGHTS TLB - TRAFFIC LIGHT BOX TP - TELEGRAPH POLE TS - TRAFFIC SENSOR VP - VENT PIPE WM - WATER METER WSP - WASTE PIPE YG - YARD GULLY	SY - STAY TCB - TELEPHONE CALL BOX TH - TRAFFIC LIGHTS TLB - TRAFFIC LIGHT BOX TP - TELEGRAPH POLE TS - TRAFFIC SENSOR VP - VENT PIPE WM - WATER METER WSP - WASTE PIPE YG - YARD GULLY

GRID AND LEVEL TO OS. DATUMS BY GPS.

CLIENT

CASTLEMEAD GROUP LIMITED

JOB TITLE

LAND OFF POINT ADAM CRESCENT, RUABON

DRAWING TITLE

TOPOGRAPHIC SURVEY

SCALE	1:500	DRG No	D1030/2
DATE	04/03/2014	DRAWN BY	IDM



PROVIDING SURVEYING SERVICES TO THE
DESIGN, CONSTRUCTION AND PROPERTY
INDUSTRIES FOR OVER TWENTY FIVE YEARS

© COPYRIGHT INVAR MAPPING SURVEYS
1 STIPERSTONES, MINSTERLEY, SHREWSBURY, SHROPSHIRE, SY5 0LZ
Tel: 01743 792545 Fax: 01743 791977
Email: info@invarmapping.co.uk Web: www.invarmapping.co.uk

RICS CHARTERED SURVEYORS