


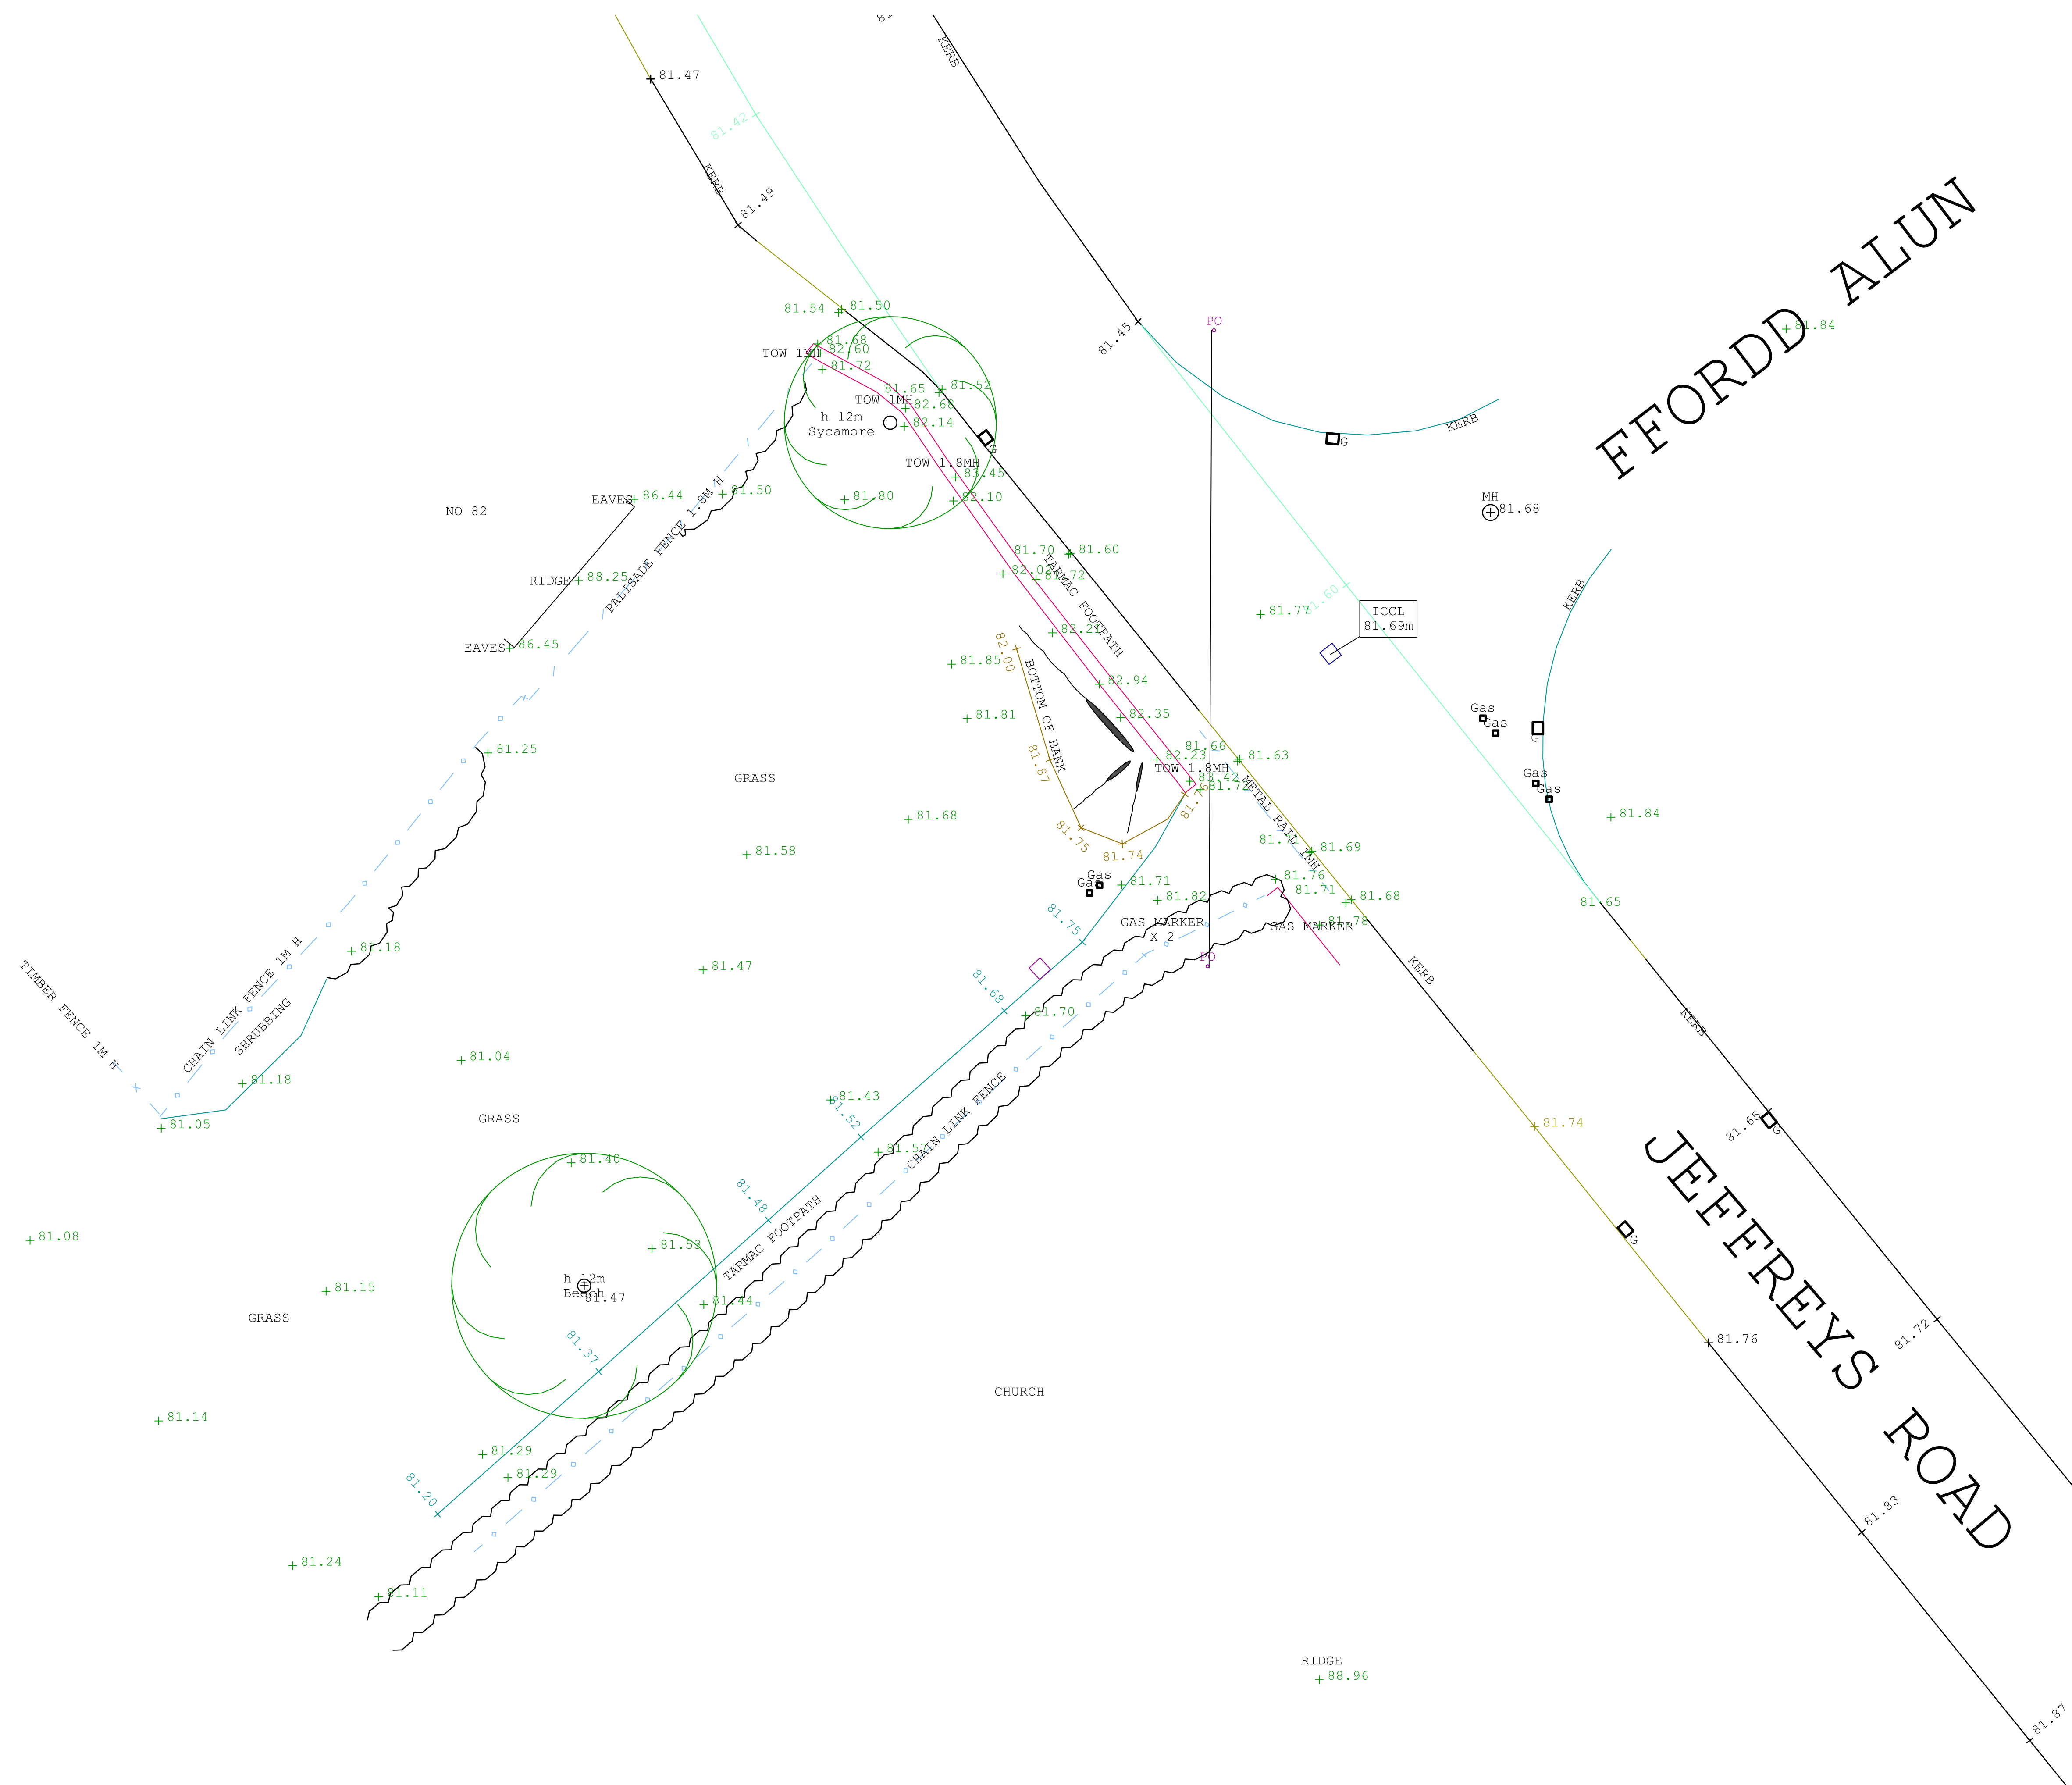


THESE DRAWINGS ARE PCSURVEYS COPYRIGHT AND MAY NOT BE REPRODUCED.
FIGURED DIMENSIONS ARE TO BE TAKEN IN PREFERENCE TO SCALED MEASUREMENTS.

REV	DESCRIPTION	DATE	INIT

NOTE

SURVEY IS CARRIED OUT TO ORDINANCE SURVEY
DATCH AND ORDINANCE SURVEY GRID.
SURVEY UNITS ARE IN MM

LEGEND IF APPLICABLE

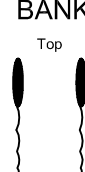FENCE CHIN LINK		BANK
FENCE TIMBER RAIL		
FENCE AS NOTED		
GATES		
WOODLAND CANOPY		
BRITISH TELECOM MANHOLE	BT	
COVER LEVEL	CL	
GAS VALVE	GV	
GULLY	G	
STOP VALVE	SV	
INSPECTION COVER	IC	
LAMP POST	LP	
MANHOLE	MH	
NAME PLATE	NP	
ROAD SIGN		
STOP COCK	SC	
SERVICE POLE	PO	
FIRE HYDRANT	FH	



CLIENT

MR I STOCKDALE

PROJECT	TITLE
---------	-------

PARCEL OF LAND
JEFFREYS ROAD
WREXHAM

WICKER R.T.
DRAWING TITLE

TOPOGRAPHICAL SURVEY

~~DRAWN~~

JAMES GALE

SCALE

1:125 @A1
DRAWING NO.

DATE
NOV 2011

~~85~~ TS/JR/01