



PANEL DESIGN

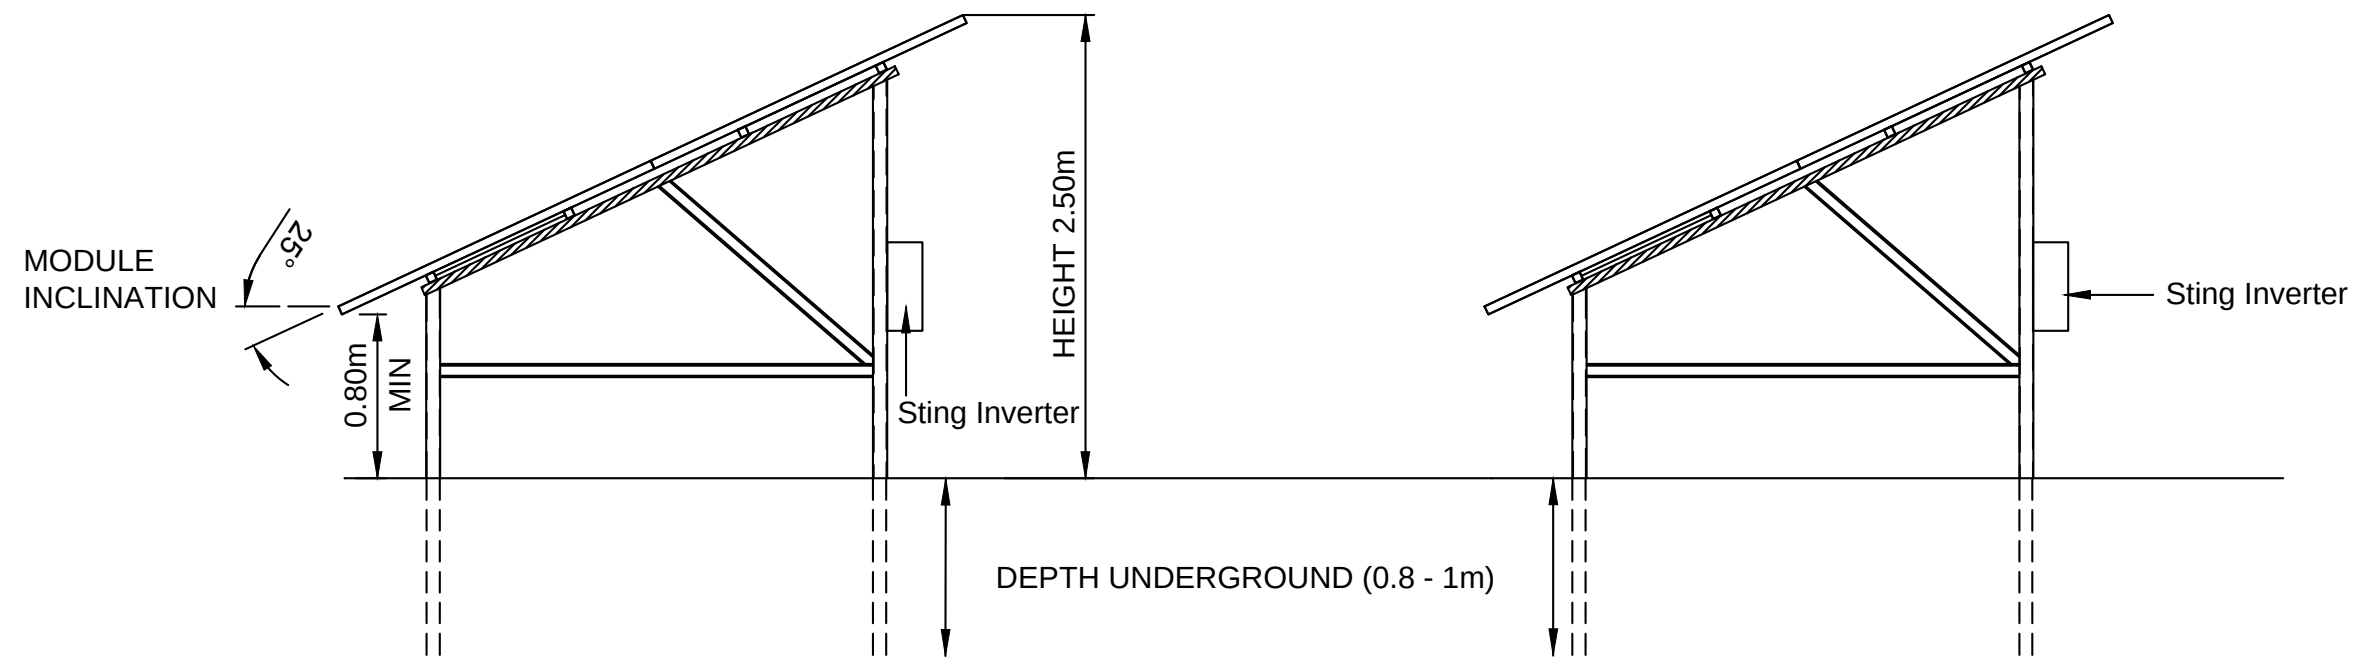

Example String Inverter

PANEL LAYOUT

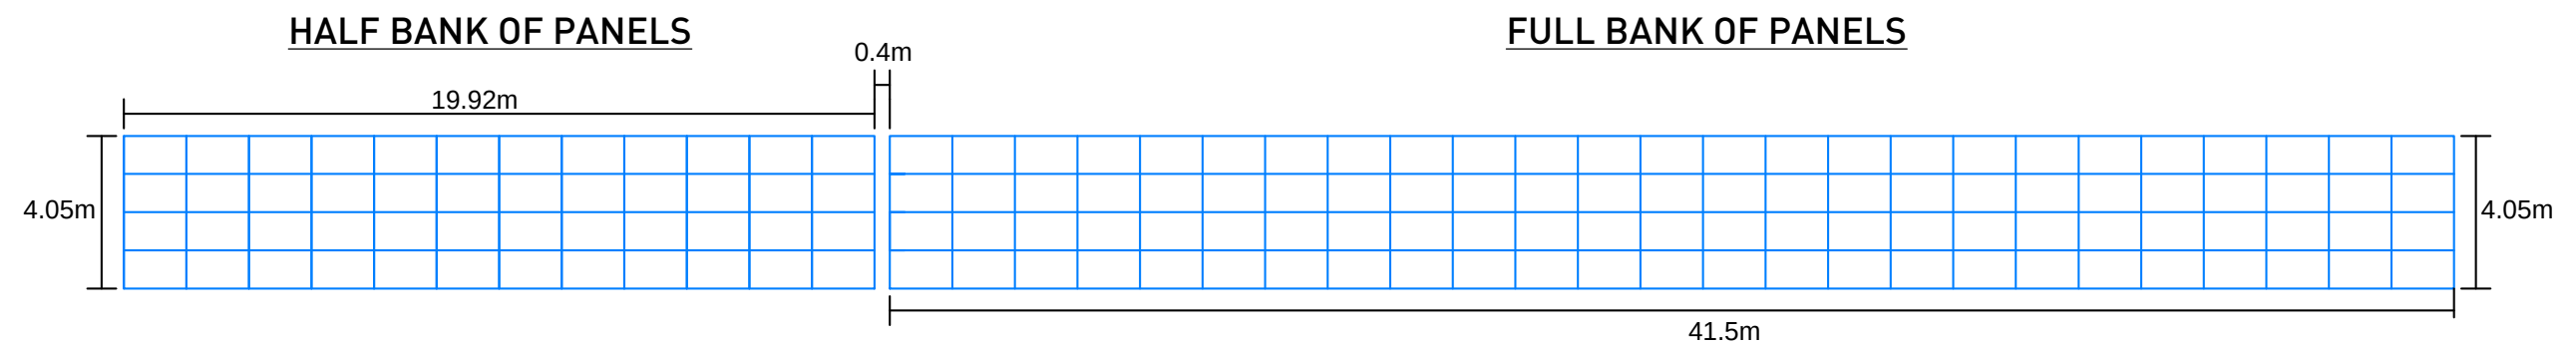

SITE ADDRESS - PROPOSED SOLAR PANEL DESIGN