



DO NOT SCALE

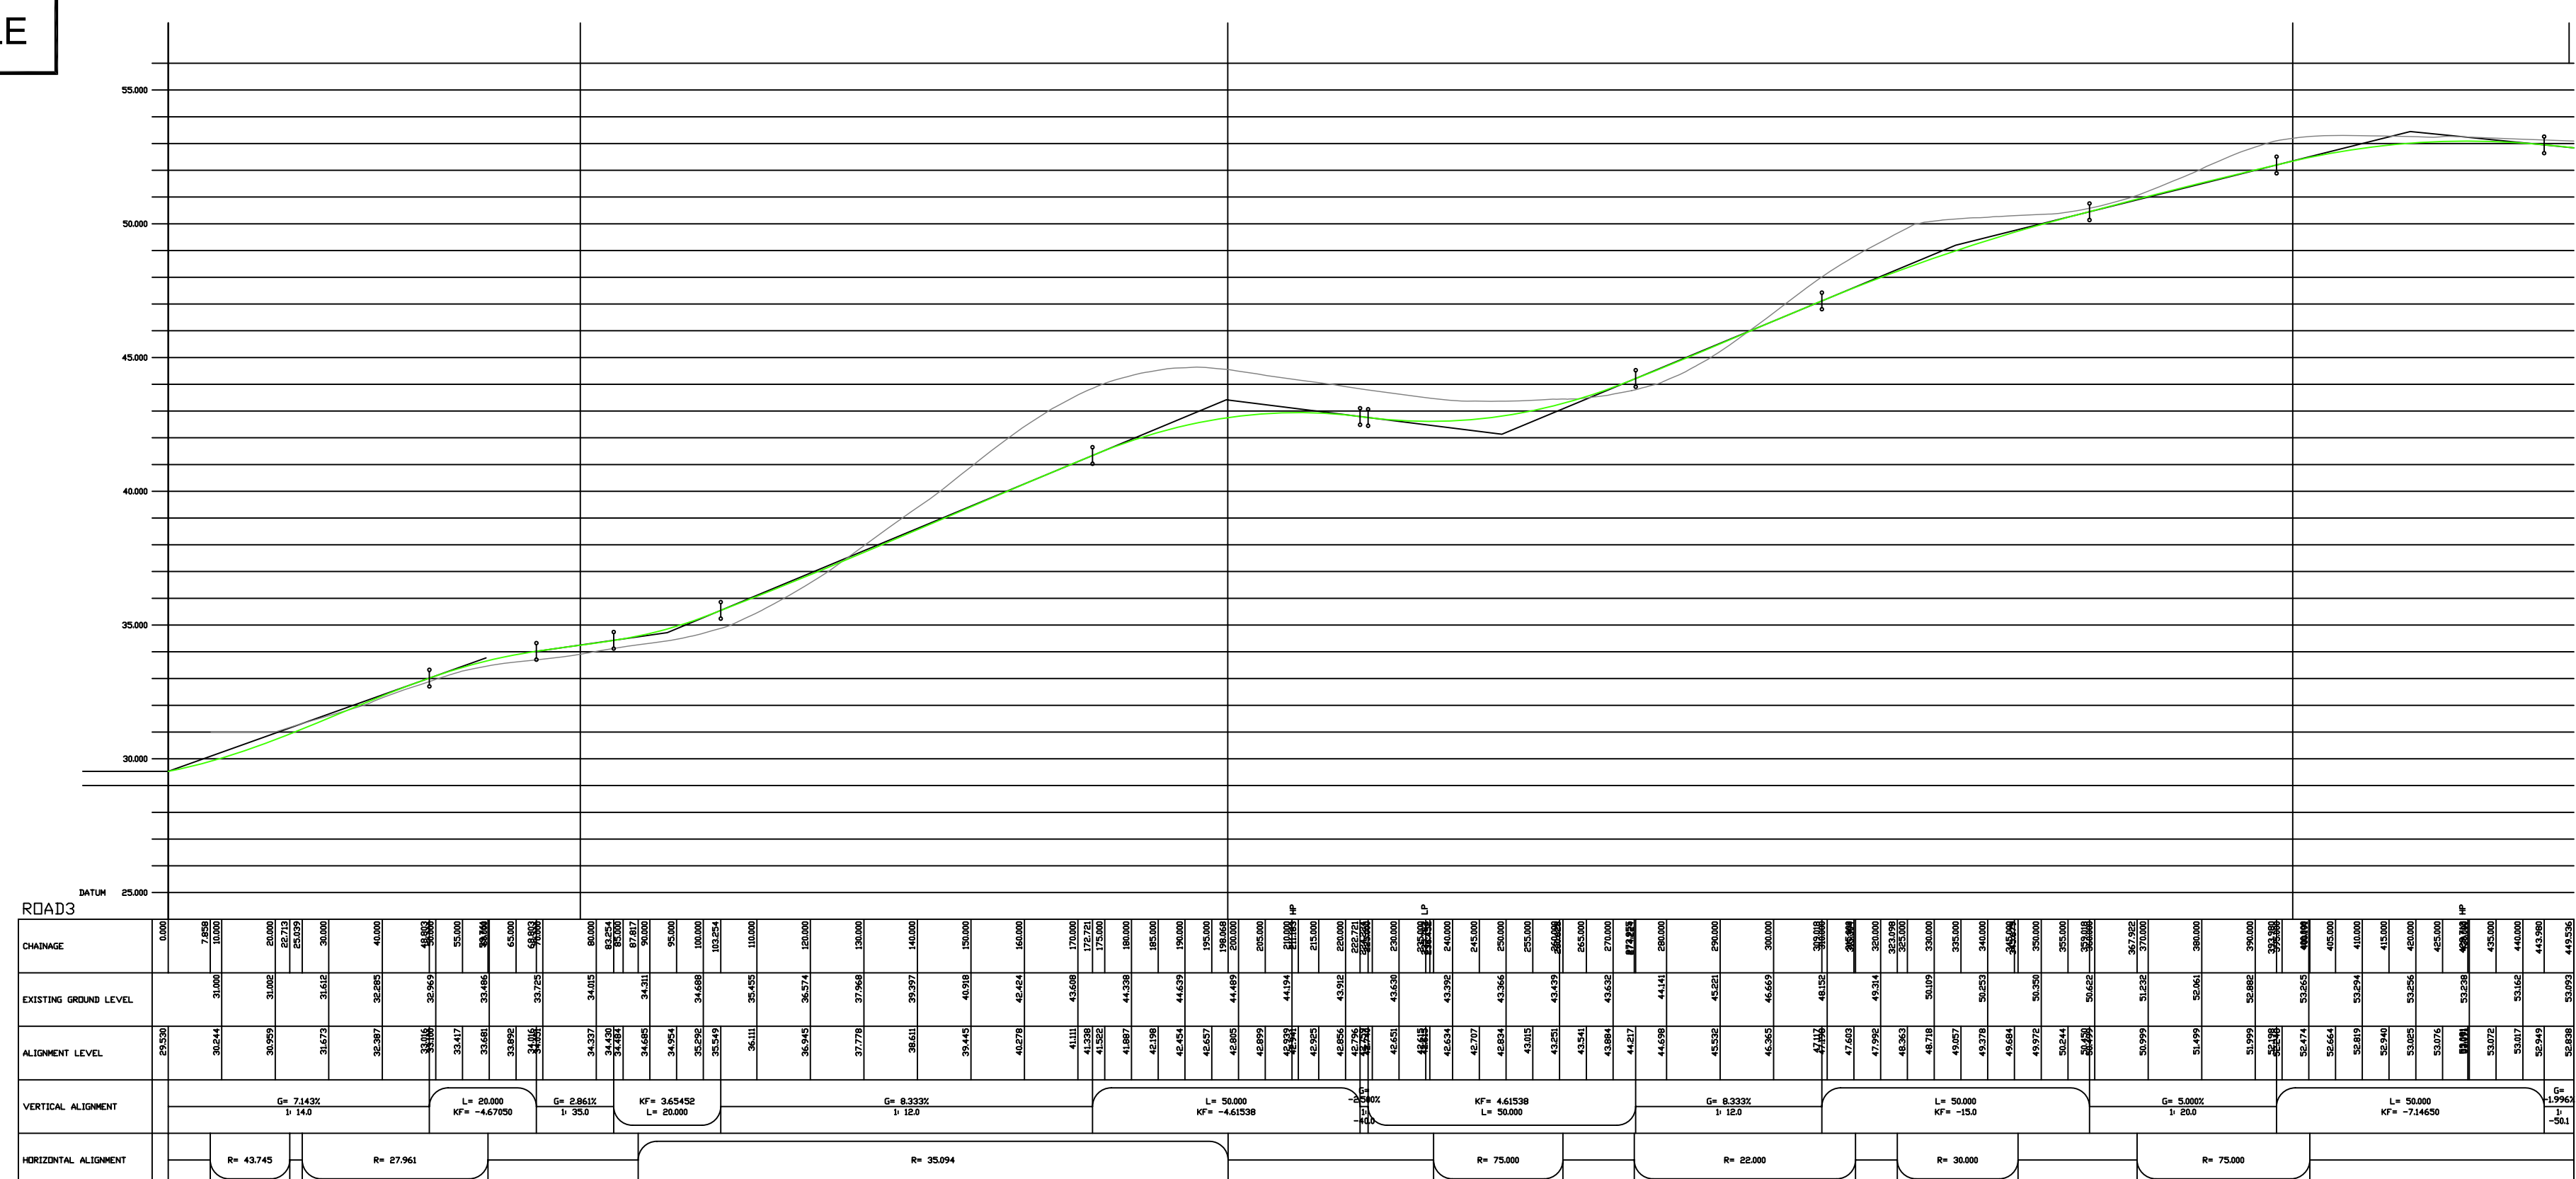

Highway Longsection

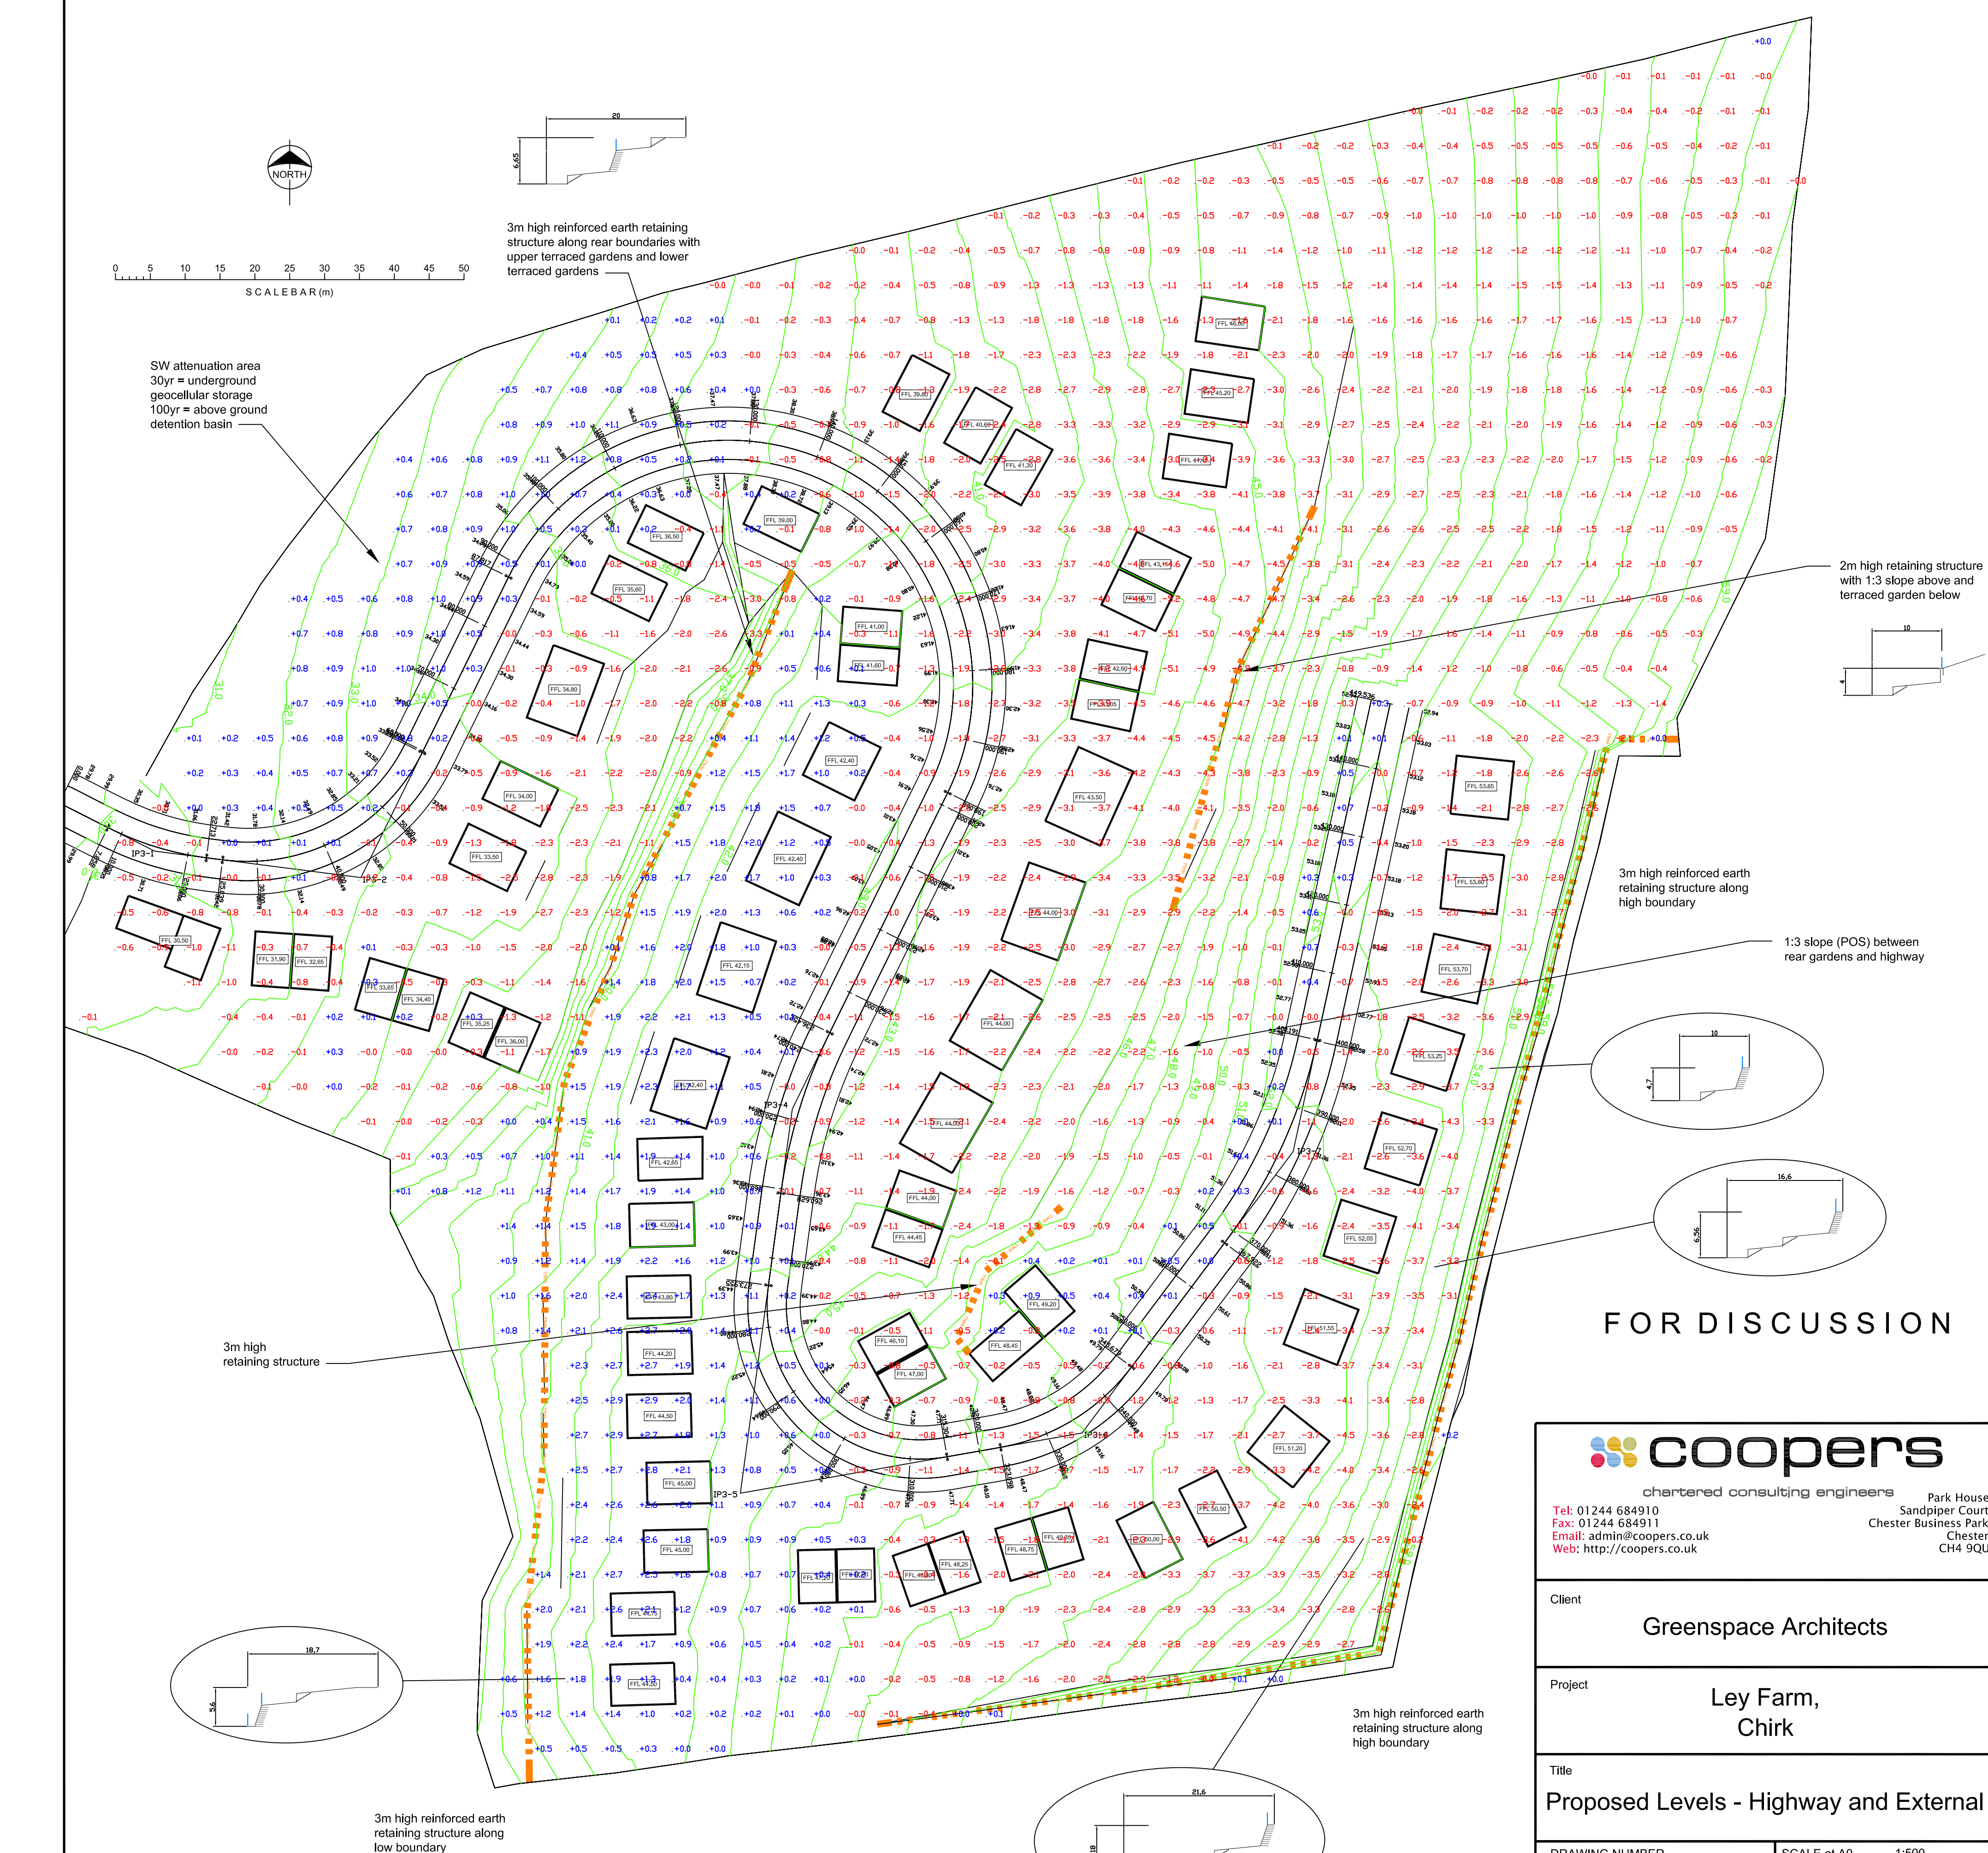

FOR DISCUSSION

coopers

Tel: 01244 684910
Fax: 01244 684911
Email: admin@coopers.co.uk
Web: <http://coopers.co.uk>

Client
Greenspace Architects

Project

Ley Farm,
Chirk

Title	Proposed Levels - Highway and External
-------	--

DRAWING NUMBER 5823/SK02	SCALE at A0		1:500	REVISION A
	DATE	June 2014		
	DRAWN	DK		
	CHECKED	A.I		