



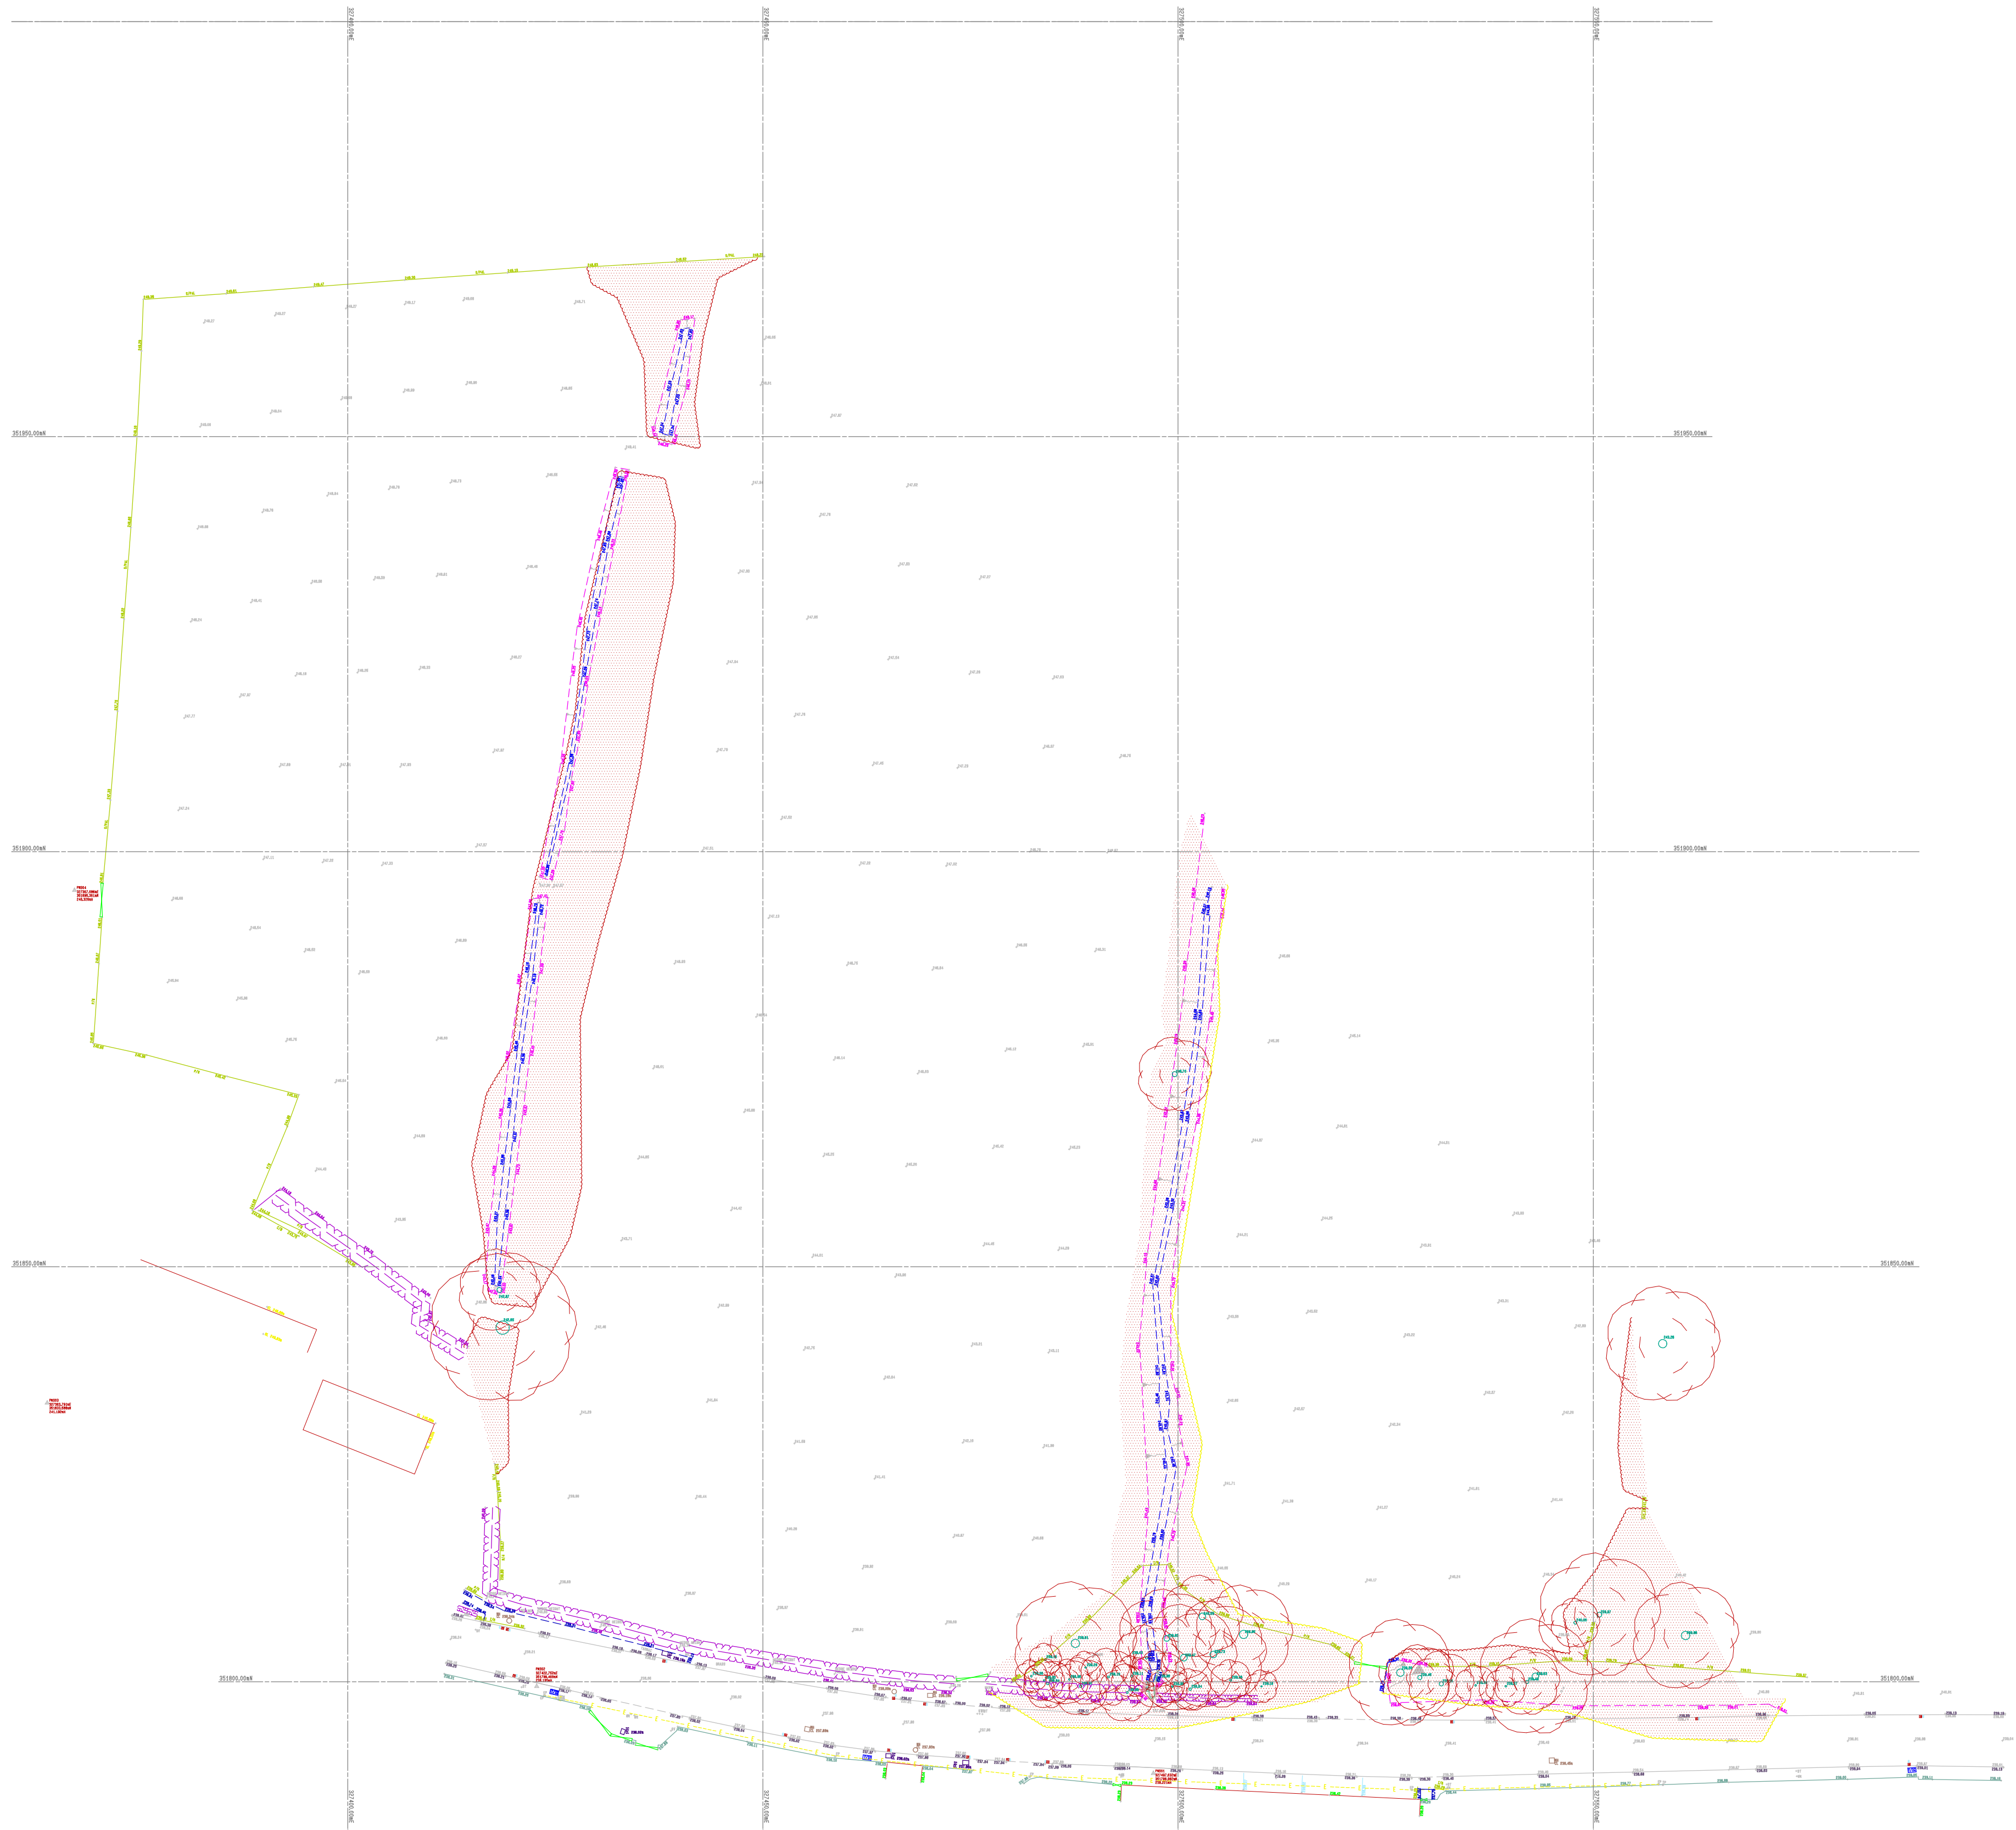

Site Grid North

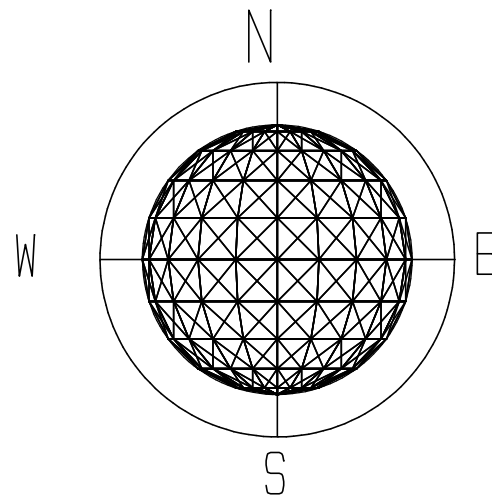

Symbols/Abbreviations (Where Applicable):

- +AV: AIR VALVE
- +BB: BELISHA BEACON
- BH: BOREHOLE
- ⊕BM: BENCHMARK
- OBOL: BOLLARD
- OB/S: BUS STOP
- +CAM: CAMERA
- +CS: CABLE STAY
- CATV: C.A.T.V. INSPECTION CHAMBER
- +CBOX: ELECTRICITY BOX, CABLE BOX, ETC.
- CCTV: C.C.T.V. CAMERA
- +C.PIT: CATCH PIT
- EC: ELECTRICITY COVER
- EP: ELECTRICITY POLE
- +ER: EARTH ROD
- +FH: FIRE HYDRANT
- OP: FLAG POLE
- G: GULLY
- GR: GULLY (ROUND)
- +GV: GAS VALVE
- IC: INSPECTION COVER (SQUARE)
- IC: INSPECTION COVER (ROUND)
- +IL: INVERT LEVEL
- +KO: KERB OUTLET
- +LB: LETTER BOX
- OLC: LIGHTING COLUMN
- OLP: LAMP POST
- OLP/BS: LAMP POST/BUS STOP
- MH: MANHOLE (SQUARE)
- MH: MANHOLE (ROUND)
- +MKR: MARKER
- OP: POST
- +RE: RIDDING EYE
- +R/S: ROAD SIGN
- +S/P: SIGN POST
- +SNP: STREET NAME PLATE
- +ST: STOP TAP
- +SV: STOP VALVE
- +TCB: TELEPHONE CALL BOX
- +TL: TRAFFIC LIGHT
- OT: TELEGRAPH POLE
- OT/EP: TELEGRAPH POLE/ELECTRIC POLE
- +T/IC: TELECOM INSPECTION COVER
- +WO: WATER OUTLET
- +WM: WATER METER
- DATE
- X: DEFINED POINT
- ▲: CONTROL POINT
- : TREE (CONIFEROUS)
- : TREE (DECIDUOUS)
- : FOLIAGE
- : HEDGE
- DPC 99.99m: DAMP PROOF COURSE LEVEL
- EL 99.99m: EAVES LEVEL
- FL 99.99m: FLOOR LEVEL
- RL 99.99m: RIDGE LEVEL
- SL 99.99m: SOFFIT LEVEL
- TL 99.99m: THRESHOLD LEVEL

- FENCE DESCRIPTIONS:
- B/W: BARBED WIRE FENCE
 - C/B: CLOSE BOARDED FENCE
 - C/L: CHAIN LINK FENCE
 - C/P: CHESTNUT PALING FENCE
 - CONC/P: CONCRETE PANEL FENCE
 - I/R: IRON RAILING FENCE
 - P/R: POST AND RAIL FENCE
 - P/W: POST AND WIRE FENCE
 - P/C: POST AND CHAIN FENCE
 - S/PAL: STEEL PALISADE FENCE
 - S/B: SAFETY BARRIER
 - T/PAL: TIMBER PALISADE FENCE

SITE LAYOUT:

Revision Information

Rev Date Description

INFORMATION

- 1) Ordnance Survey co-ordinates and level are derived from OSTN02 and OSN02, transformed from WGS84.
- 2) Only services located during the site survey are shown on this plan. Further investigation may be required to ascertain the full extent of the site services.
- 3) Copyright of this drawing remains the property of PM Surveys UK Ltd. Do not reproduce this drawing. In the event of any discrepancy, refer query to PM Surveys UK Ltd.

NOTES

Ordnance Survey Bench Mark Used

Location	Type	Value
1		



PM Surveys UK Ltd
Unit 4, Expressway Business Park
Station Road, Queensferry
Flintshire, CH5 2TF
Tel: 01244 821777 Fax: 01244 821002
Email: info@pmsurveys.co.uk

Client Info

R.L.P. Limited.

Tel:

Email:

Project

Land at Minera, Wrexham
Topographical Survey

Project No	Sheet#	Surveyed By
PMS14068	Scale#500	Drawn By: SW
		Approved: BFW

Dwg PMS14068-01 Issue#8/03/2014