


90°

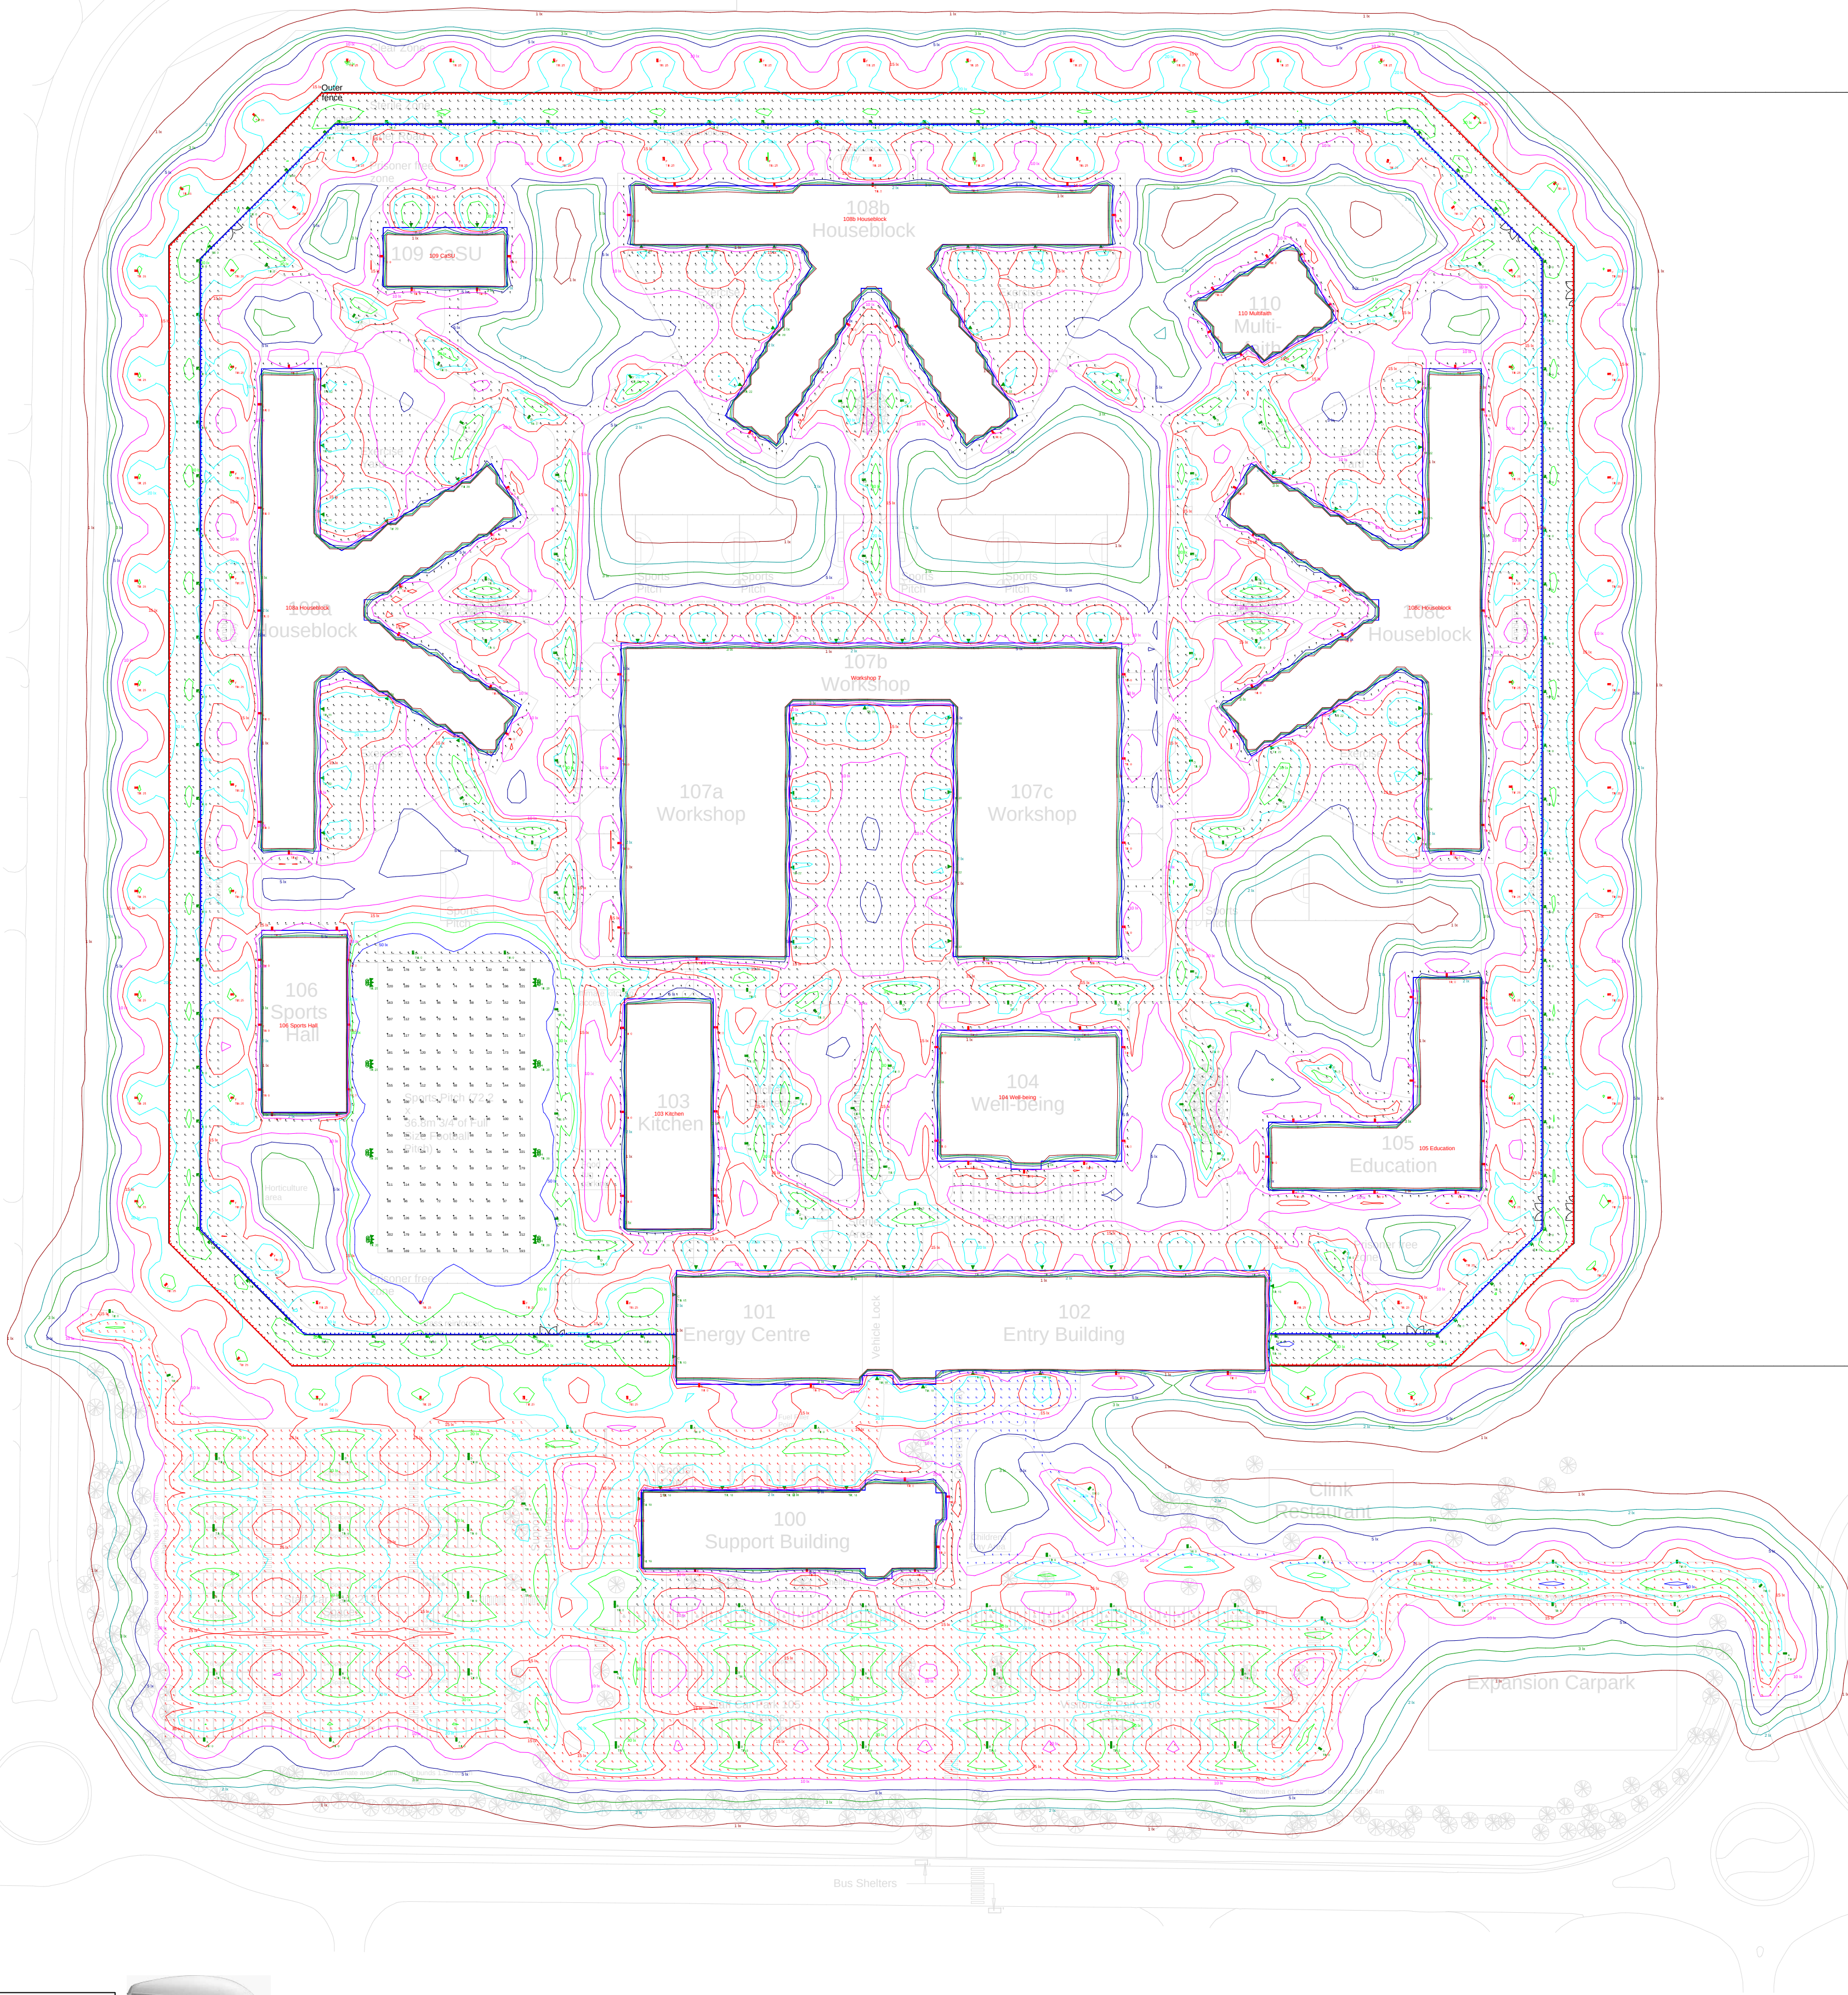

Project Title

North Wales Prison


Sheet 1 of 2

A lighting applications design service is provided by us in good faith and without charge, relating to Kingfisher products only. As such, whilst every endeavour is made for accuracy from information provided by yourselves, the final responsibility for the suitability of the design lies with the client. The company cannot, therefore, accept any liability or consequential loss incurred.

| Luminaire Schedule |     |       |             |                                                                           |
|--------------------|-----|-------|-------------|---------------------------------------------------------------------------|
| Symbol             | Qty | Label | Arrangement | Description                                                               |
|                    | 32  | A     | SINGLE      | 100w CDD-TT Kassi 1 Road lantern (P0 lamp position) column mounted at 8m. |
|                    | 8   | B     | BACK-BACK   | 100w CDD-TT Kassi 1 Road lantern (P0 lamp position) column mounted at 8m. |
|                    | 72  | C     | SINGLE      | 70w CDM-TD Aduka floodlight wall mounted at 6 & 8 m.                      |
|                    | 61  | D     | SINGLE      | 70w CDD-TT Kassi 1 Road lantern (P0 lamp position) column mounted at 6m.  |
|                    | 107 | E     | SINGLE      | 35w CDM-TT Kassi 1 Road lantern (P0 lamp position) wall mounted at 6m.    |
|                    | 86  | F     | SINGLE      | 100w CDD-TT Kassi 1 Road lantern (P3 lamp position) column mounted at 6m. |
|                    | 9   | H     | TRIPLE @ 20 | 400w HQI-TA Aduka floodlight column mounted at 8m.                        |
|                    | 84  | I     | SINGLE      | 42w PL Paralumina 1 bulkhead wall mounted at 4m.                          |



90°

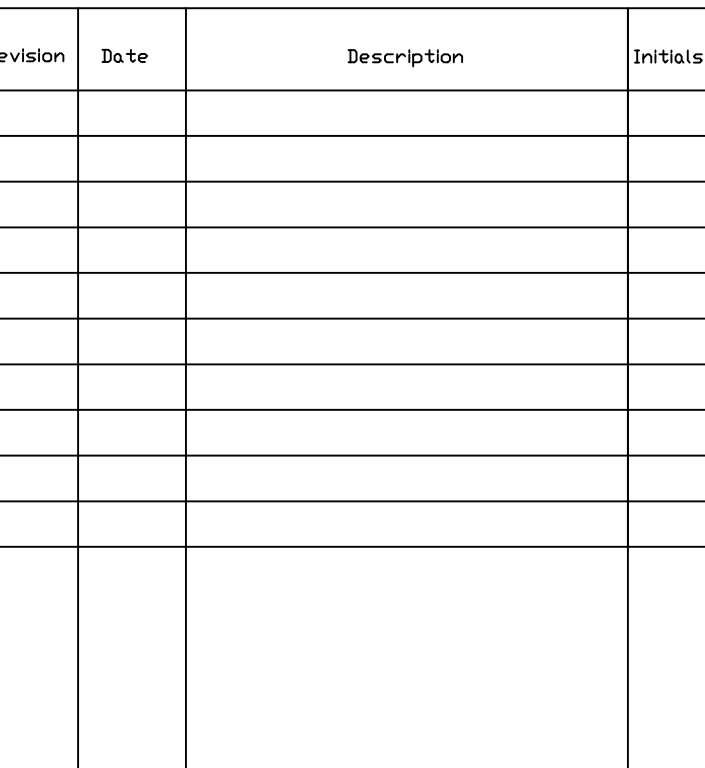

| Luminaire Schedule   |     |       |             |                                                                          |  |
|---|-----|-------|-------------|--------------------------------------------------------------------------|--|
| Symbol   | Qty | Label | Arrangement | Description                                                              |  |
| <br><br><br><br><br><br><br> | 32  | A     | SINGLE      | 100w CDO-TT Kaas 1 Road lantern (PO lamp position) column mounted at 8m. |  |
|   | 74  | A     | SINGLE      | 150w CDO-TT Kaas 1 Road lantern (PO lamp position) column mounted at 8m. |  |
|   | 72  | C     | SINGLE      | 70w CDM-TT Austra floodlight wall mounted at 6 & 6m                      |  |
|   | 61  | D     | SINGLE      | 70w CDO-TT Kaas 1 Road lantern (PO lamp position) column mounted at 6m.  |  |
|   | 107 | E     | SINGLE      | 35w CDM-T Kaas 1 Road lantern (P3 lamp position) wall mounted at 6m.     |  |
|   | 86  | F     | SINGLE      | 100w CDO-TT Kaas 1 Road lantern (P3 lamp position) column mounted at 6m. |  |
|   | 8   | F     | THREE @ 20  | 40w HQT 1 Austra floodlight column mounted at 6m                         |  |
|   | 84  | I     | SINGLE      | 12w PL Paramare 1 bulkhead wall mounted at 4m.                           |  |



Design Telephone 01623 415 904 Fax. 01623 415 920  
Email: [ld@kingfisherlighting.com](mailto:ld@kingfisherlighting.com)  
Web: [www.kingfisherlighting.com](http://www.kingfisherlighting.com)

North Wales Prison  
Sheet 2 of 2

---

Project No

D23765D

5/9/2014

Knowing No

D23765/PY/D

A lighting applications design service is provided by us in good faith and without charge, relating to Kingfisher products only. As such, whilst every endeavour is made for accuracy from information provided by yourselves, the final responsibility for the suitability of the design lies with the client. The company cannot, therefore, accept any liability or consequential loss incurred.