




---

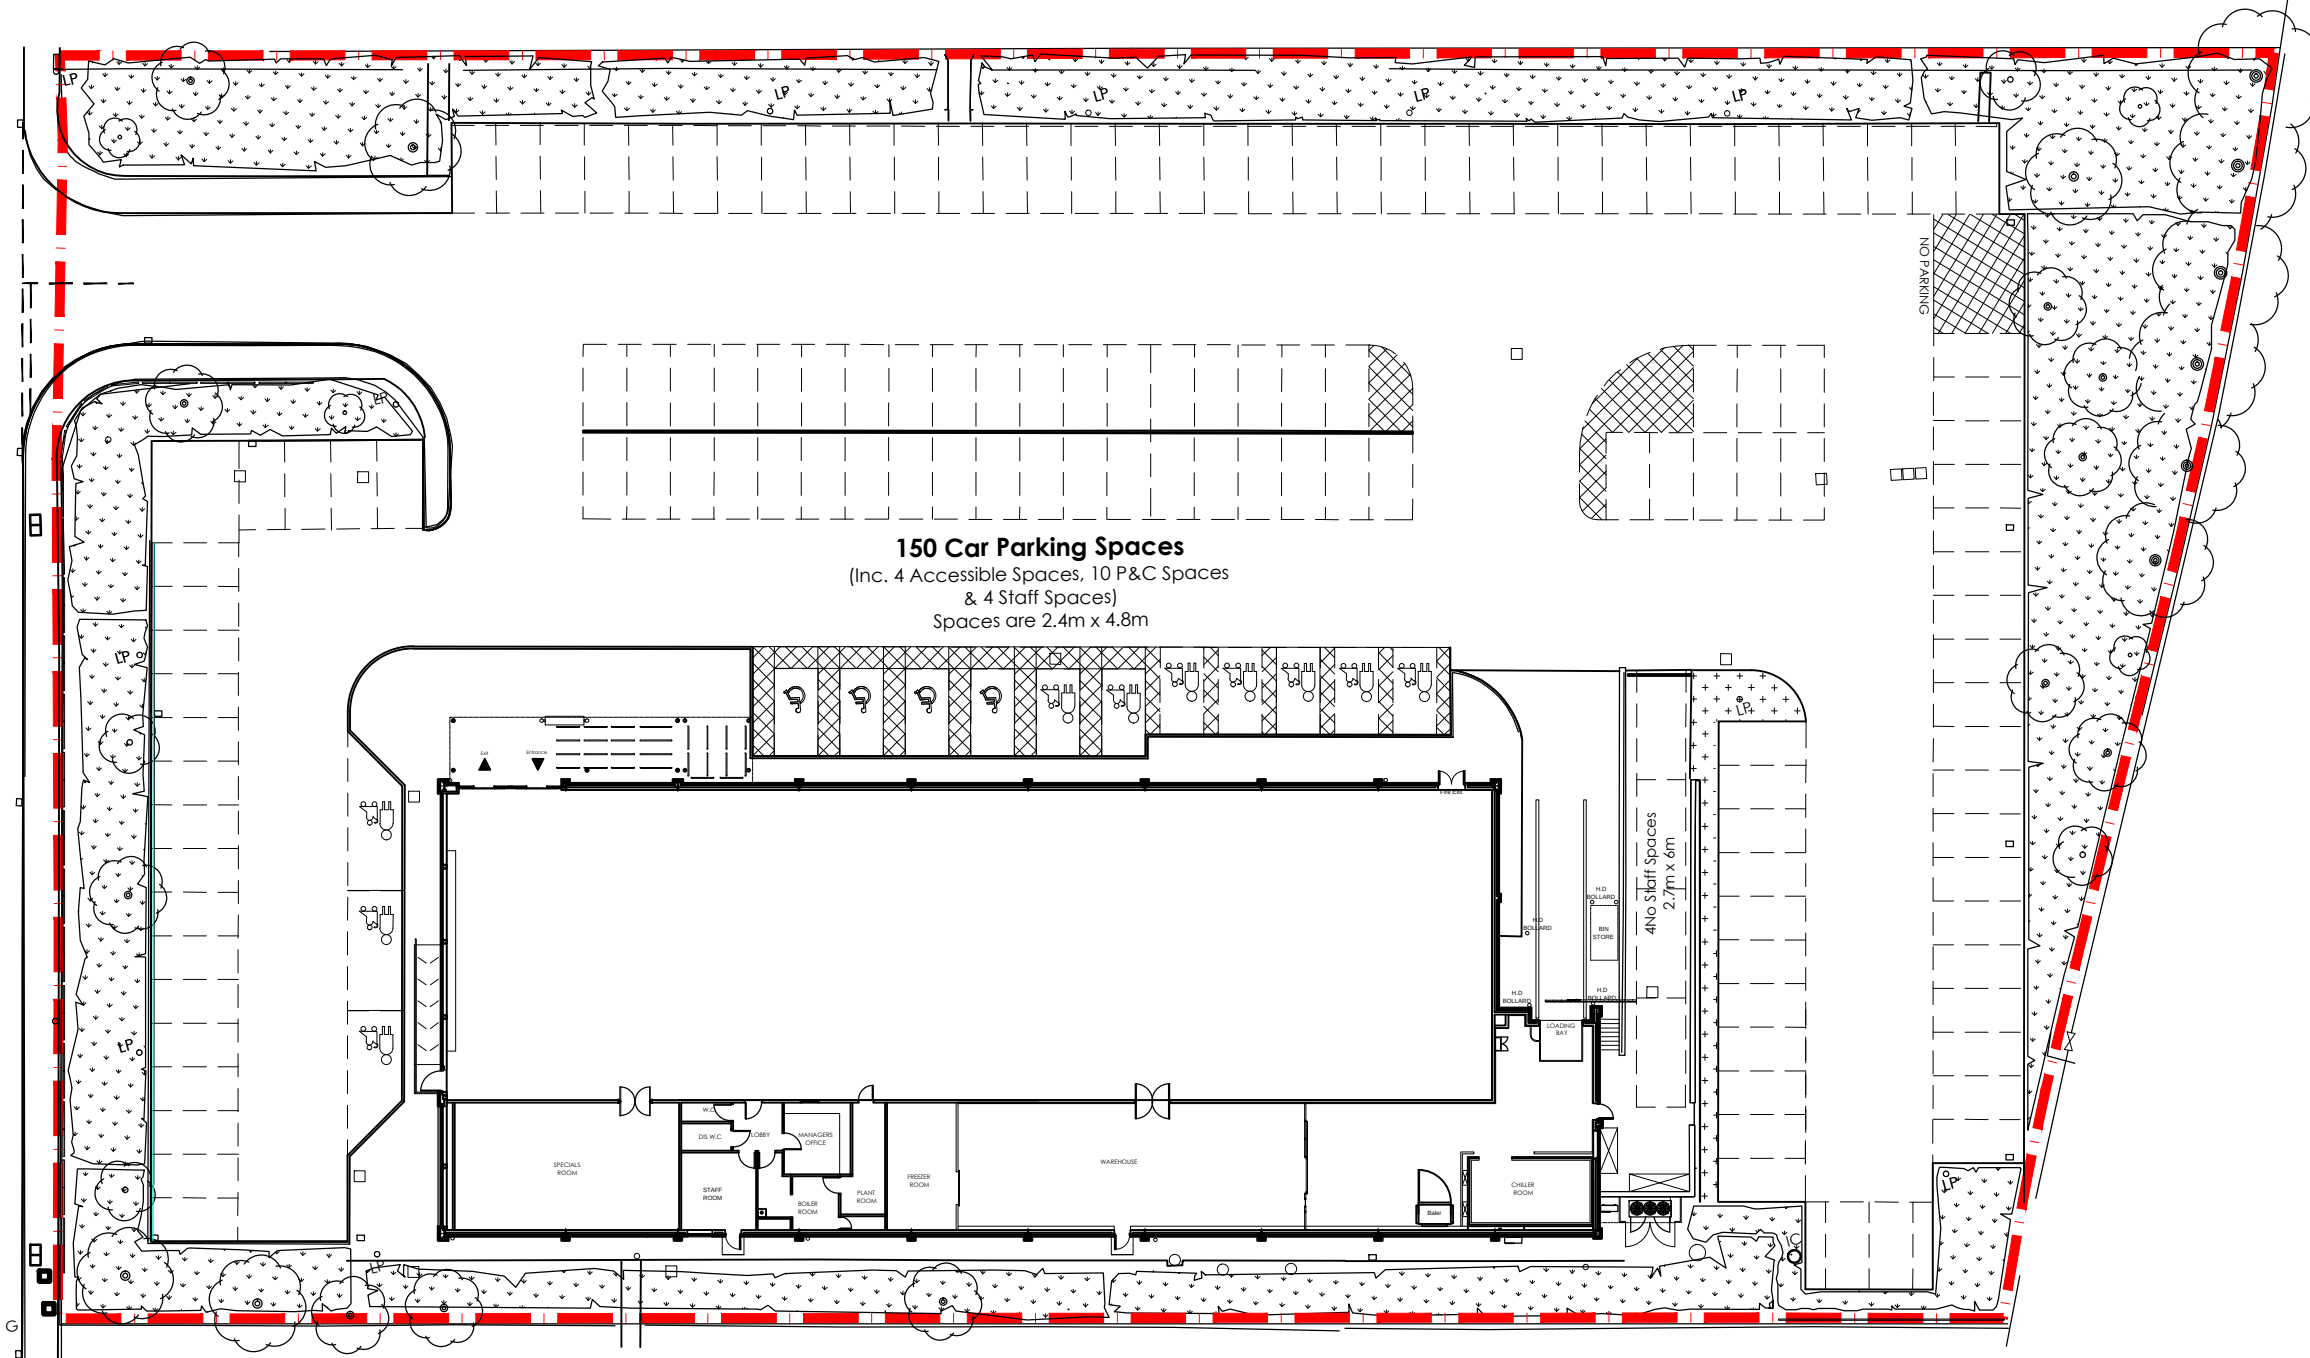

---

4No staff spaces




THE  
**HARRIS**  
PARTNERSHIP  
ARCHITECTS  
[www.harrispartnership.com](http://www.harrispartnership.com)