Revision No: 002	Topographical Survey	October 2013

Angle Surveys Limited
PlasEdrias Business Centre
Abergele Road
Colwyn Bay
LL29 8LW
+44(0)1492 850050
www.anglesurveys.co.uk
enquiries@anglesurveys.co.uk

Project

TOPOGRAPHICAL SURVEY
LAND OFF LANE END
PENLEY

Client

GREENSPACE ARCHITECTS LTD
3 WHARF ROAD
ELLESMERE
SHROPSHIRE
SY12 0EJ

Reference No	Drawing No	Scale
73/GA/2489-C	002	1:250

Survey Stations

Local Grid

Arbitrary Levels related to Station 1. Value 100.00m.

STATIONS	EAST	NORTH	HEIGHT	DESCRIPTION
1	505.66	1025.00	100.00	Road Nail
2	488.02	997.82	99.40	Road Nail
3	500.97	941.31	99.80	Road Nail

Revisions/ Notes

North Symbol is for indicative purposes only

Where accessible, only trees with a hole diameter over 300mm were surveyed.

All buildings on the site are extremely dilapdated/ dangerous and very difficult to reach so building locations are to be used as a guide only

All critical measurements to be checked on site.

This drawing supersedes 73/GA/2489-B with boundaries now surveyed.

Legend

Bol	Bollards	MP	Mile post
BS	Bus stop	NP	Name plate
BT	British Telecom IC	OG	Overgrown
Conc	Concrete	OH	Overhead
CATV	Cable television IC	P	Post
DK	Drop kerb	PM	Parking Meter
DR	Drain	RE	Rodding Eye
Elec	Electric IC	RS	Road sign
EP	Electric pole	rwp	Rain water pipe
ER	Earth rod	SP	Soil pipe
FH	Fire Hydrant	ST	Stop tap
FB	Flower Bed	Sta	Cable stay
FT	Flood light	TCB	Telephone call box
G	Gully	FL 5.35	Floor Level
GP	Gate Post	TL	Traffic light
GV	Gas Valve	TP	Telephone pole
IC	Inspection cover	Tac	Tactile paving slabs
JB	Junction box	VP	Vent pipe
K	Kerb	W	Water cover
KO	Kerb outlet	WL	Water level
LB	Letter box	WM	Water meter
LP	Lamp post	WO	Water outlet
Mkr	Utility marker	UTL	Unable to lift

FENCE ANNOTATION

BW	Barb wire	WM	Fence
WP	Wooden panel		
CI	Corrugated iron		Gate
CL	Chain link		
CP	Concrete panel		O/H Canopy
HR	Hand rail		
IR	Iron railing		Foliage
PC	Post and chain		
PR	Post and rail	STN 01	Survey Control station
PW	Post and wire		
SF	Security fence	103.90	Spot Level
WM	Wire mesh		

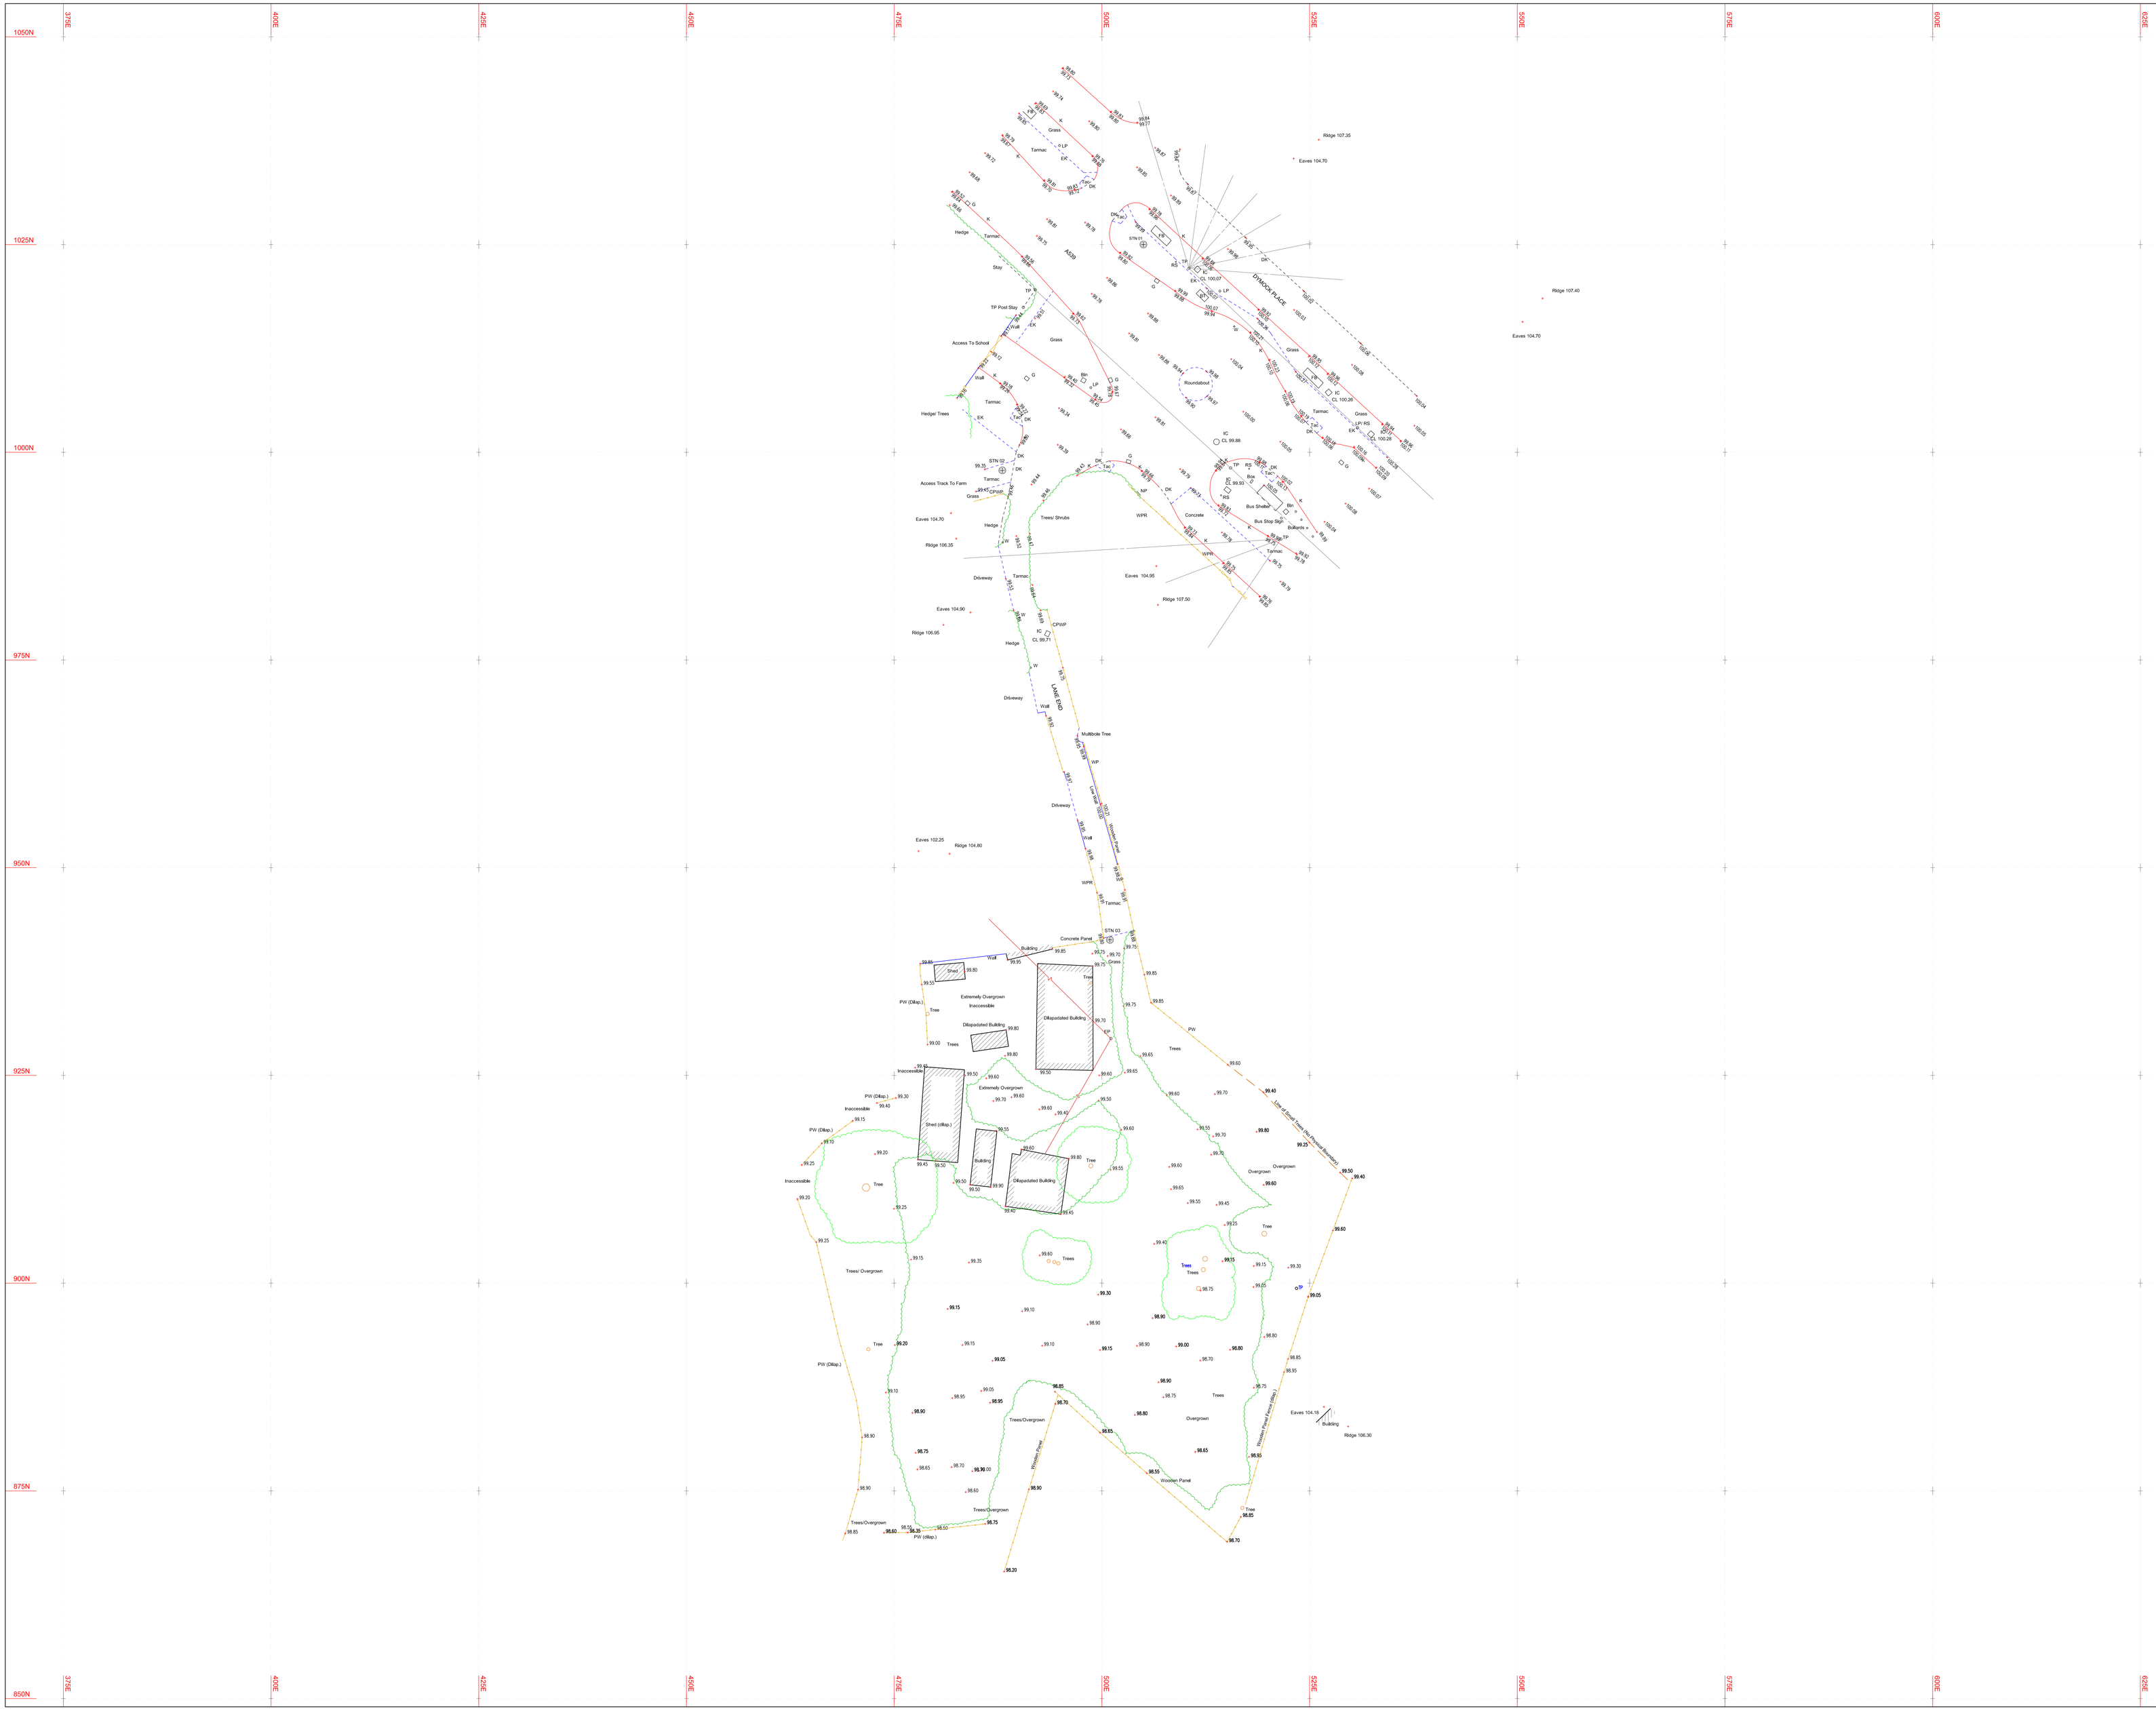

Reproduction in whole or part is prohibited without the prior permission of Angle Surveys Limited.