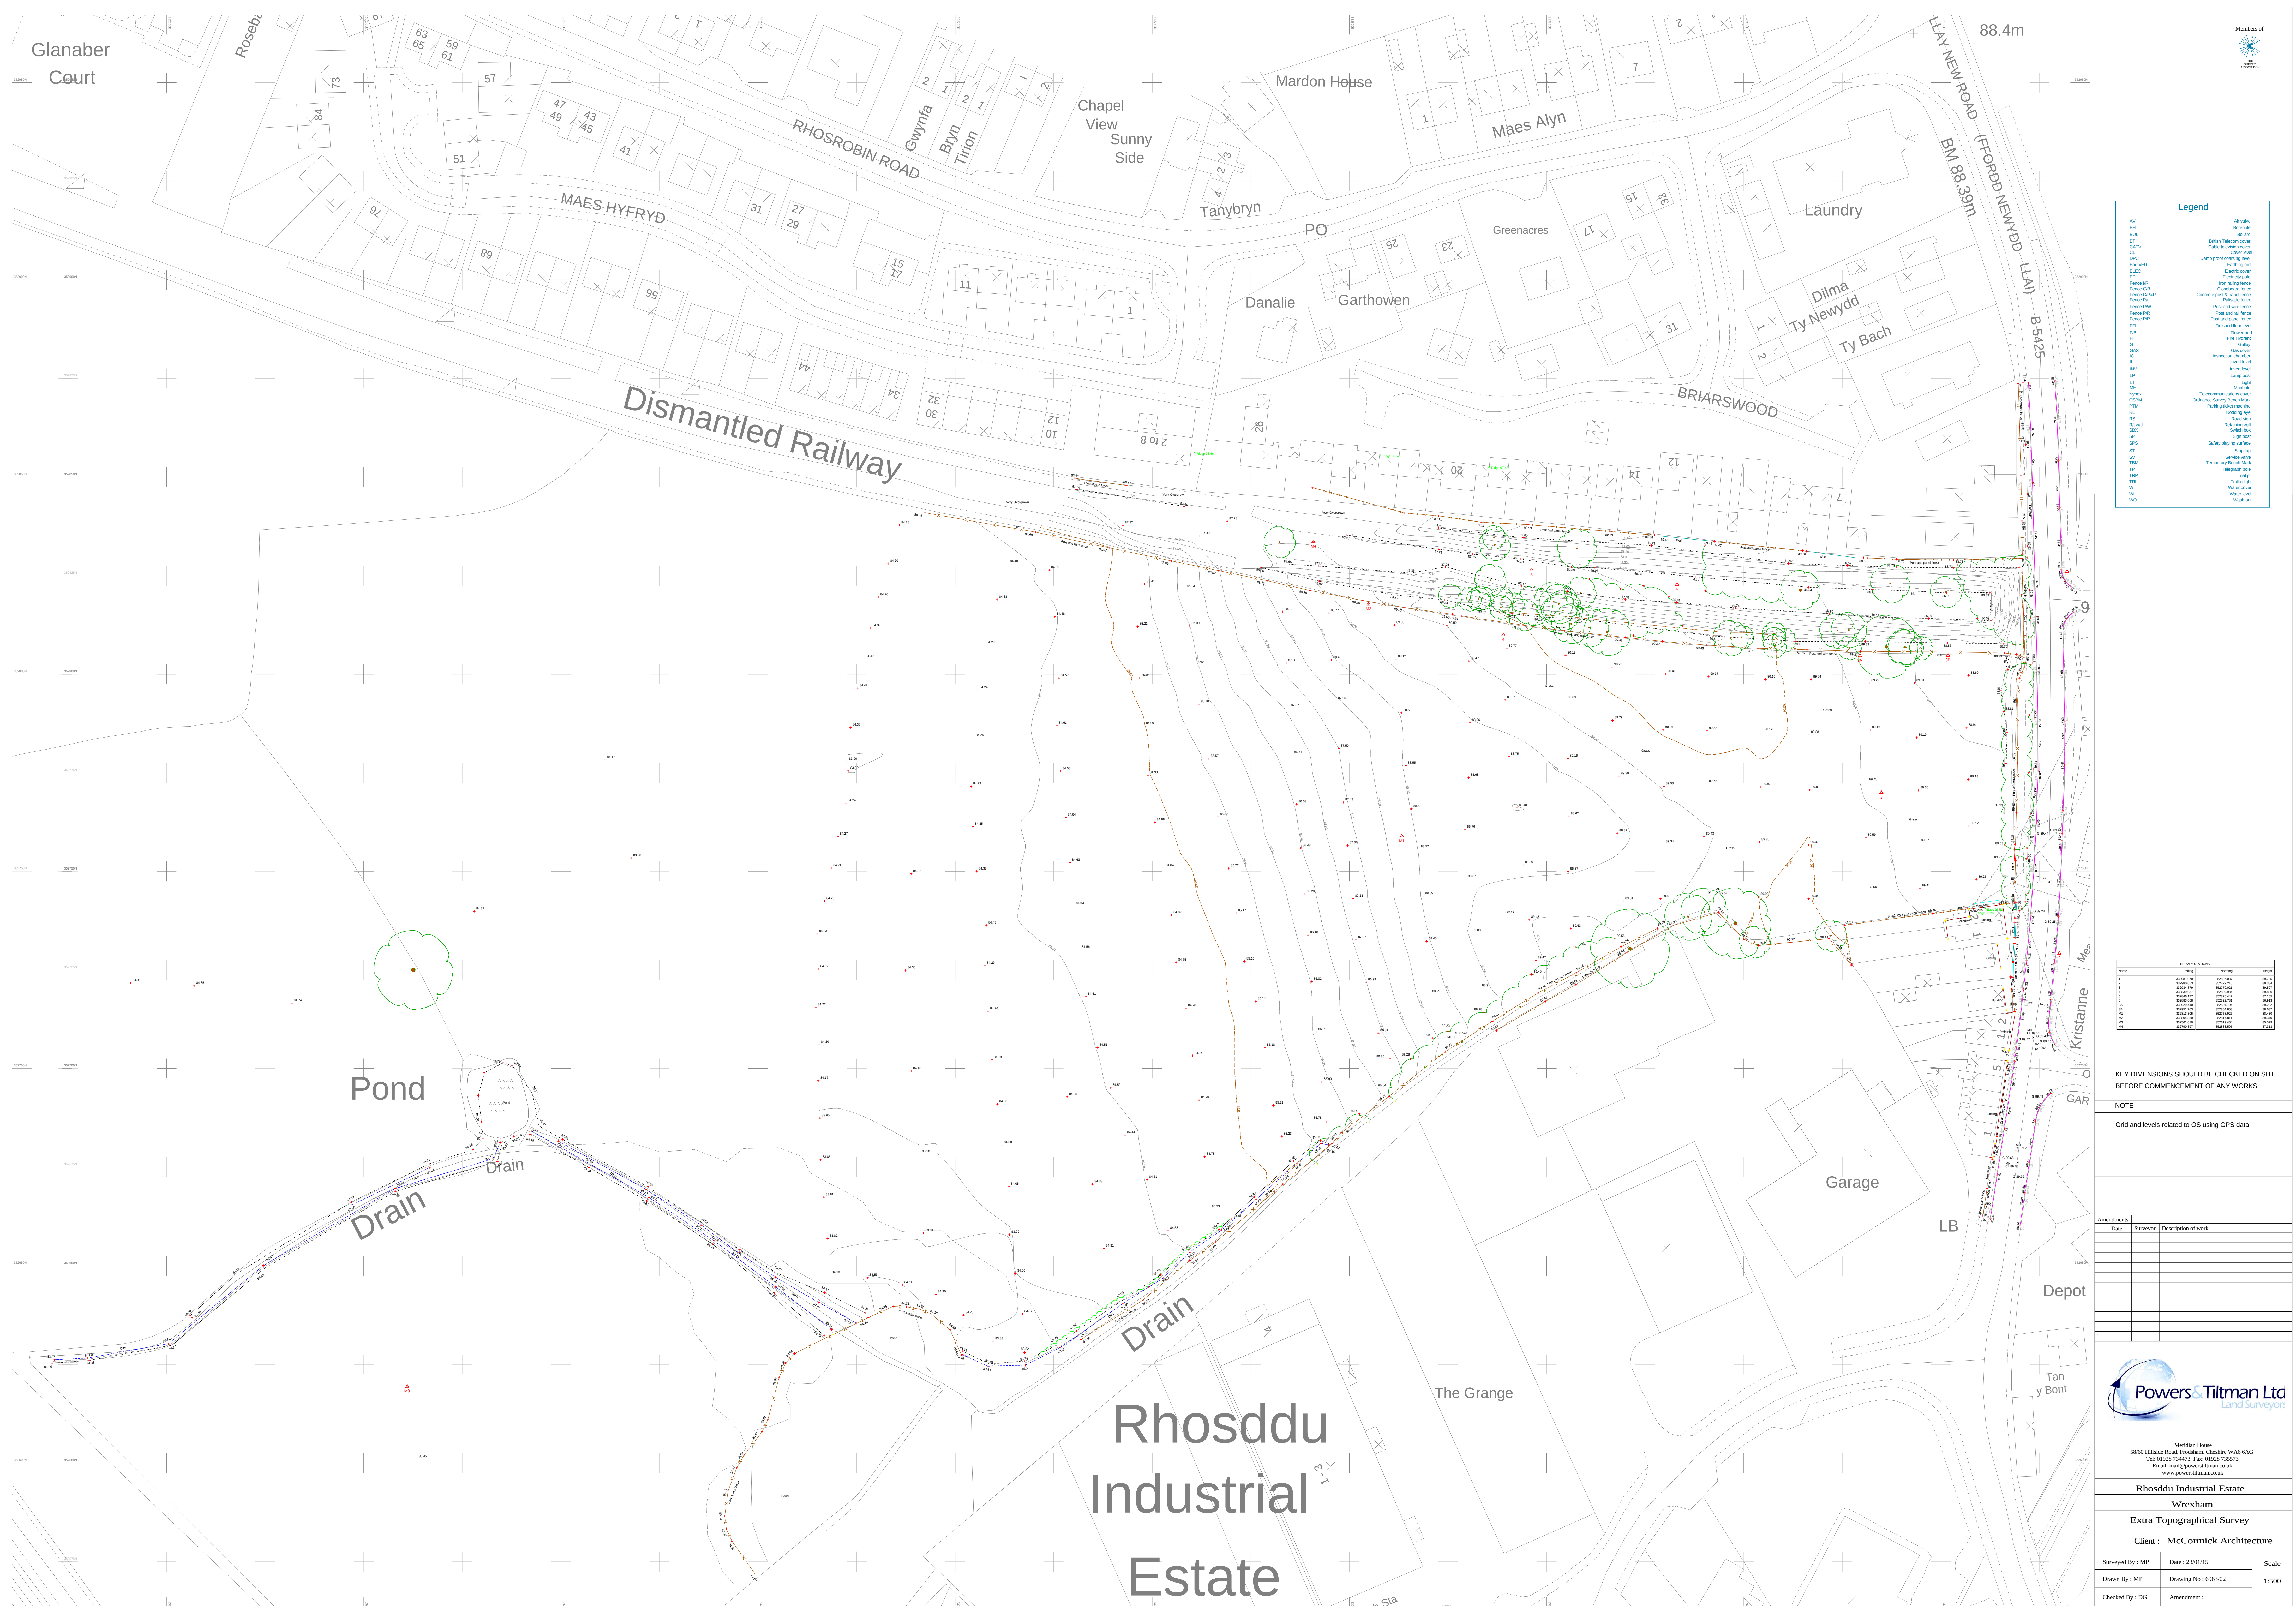


[illegible]

SURVEY STATIONS				
Name	Easting	Northing	Height	
1	322596.870	352626.627	88.795	
2	322590.013	352719.232	88.264	
3	322594.879	352719.621	88.507	
4	322628.837	352608.888	88.928	
5	322634.177	352626.447	87.135	
6	322633.668	352627.781	88.163	
3A	322629.448	352604.764	88.222	
3B	322631.365	352604.803	88.837	
M1	322631.305	352627.781	88.163	
M2	322630.850	352617.811	88.379	
M3	322635.610	352618.464	85.579	
M4	322790.897	352623.395	87.113	

KEY DIMENSIONS SHOULD BE CHECKED ON SITE
BEFORE COMMENCEMENT OF ANY WORKS

NOTE

Grid and levels related to OS using GPS data

[illegible]

Meridian House
58/60 Hillside Road, Frodsham, Cheshire WA6 6AG
Tel: 01928 734473 Fax: 01928 735573
Email: mail@powerstillman.co.uk
www.powerstillman.co.uk

Rhosddu Industrial Estate
Wrexham
Extra Topographical Survey

Client : McCormick Architecture

Surveyed By : MP	Date : 23/01/15	Scale 1:500
Drawn By : MP	Drawing No : 6963/02	
Checked By : DG	Amendment :	