

NOTES:


THIS DRAWING IS THE PROPERTY OF MCCORMICK ARCHITECTURE LTD AND COPYRIGHT IS RESERVED BY THEM. THE DRAWING IS NOT TO BE COPIED OR DISCLOSED BY OR TO ANY UNAUTHORISED PERSONS WITHOUT THE WRITTEN CONSENT OF MCCORMICK ARCHITECTURE LTD. DO NOT SCALE FROM THIS DRAWING. CONTRACTORS TO CHECK ALL DIMENSIONS ON SITE AND TO REPORT ANY DISCREPANCIES. ELECTRONIC ISSUE VERSIONS OF THIS DRAWING ARE NOT TO BE CHANGED BY RECIPIENTS OR 3rd PARTIES.

NOTE:

THIS DRAWING IS FOR OUTLINE PLANNING APPLICATION PURPOSES ONLY

DRAWING PREPARED FROM COMBINED POWERS AND TILTMAN TOPO SURVEY DRAWING 6963/02 DATED 23rd JANUARY 2015 AND ORDNANCE SURVEY DATA & NOT FROM ARCHITECTS SURVEY. CROWN COPYRIGHT ALL RIGHTS RESERVED LICENCE NUMBER 100005046

- REFER ALSO TO
- TREE SOLUTIONS TREE SURVEY AND AIA REPORT DATED FEBRUARY 2015
 - WATERCO S.W. AND F.W DRAINAGE ASSESSMENT DATED FEBRUARY 2015
 - THE TYRER PARTNERSHIP ECOLOGICAL SCOPING SURVEY AND GCN MITIGATION REPORTS DATED FEBRUARY 2015

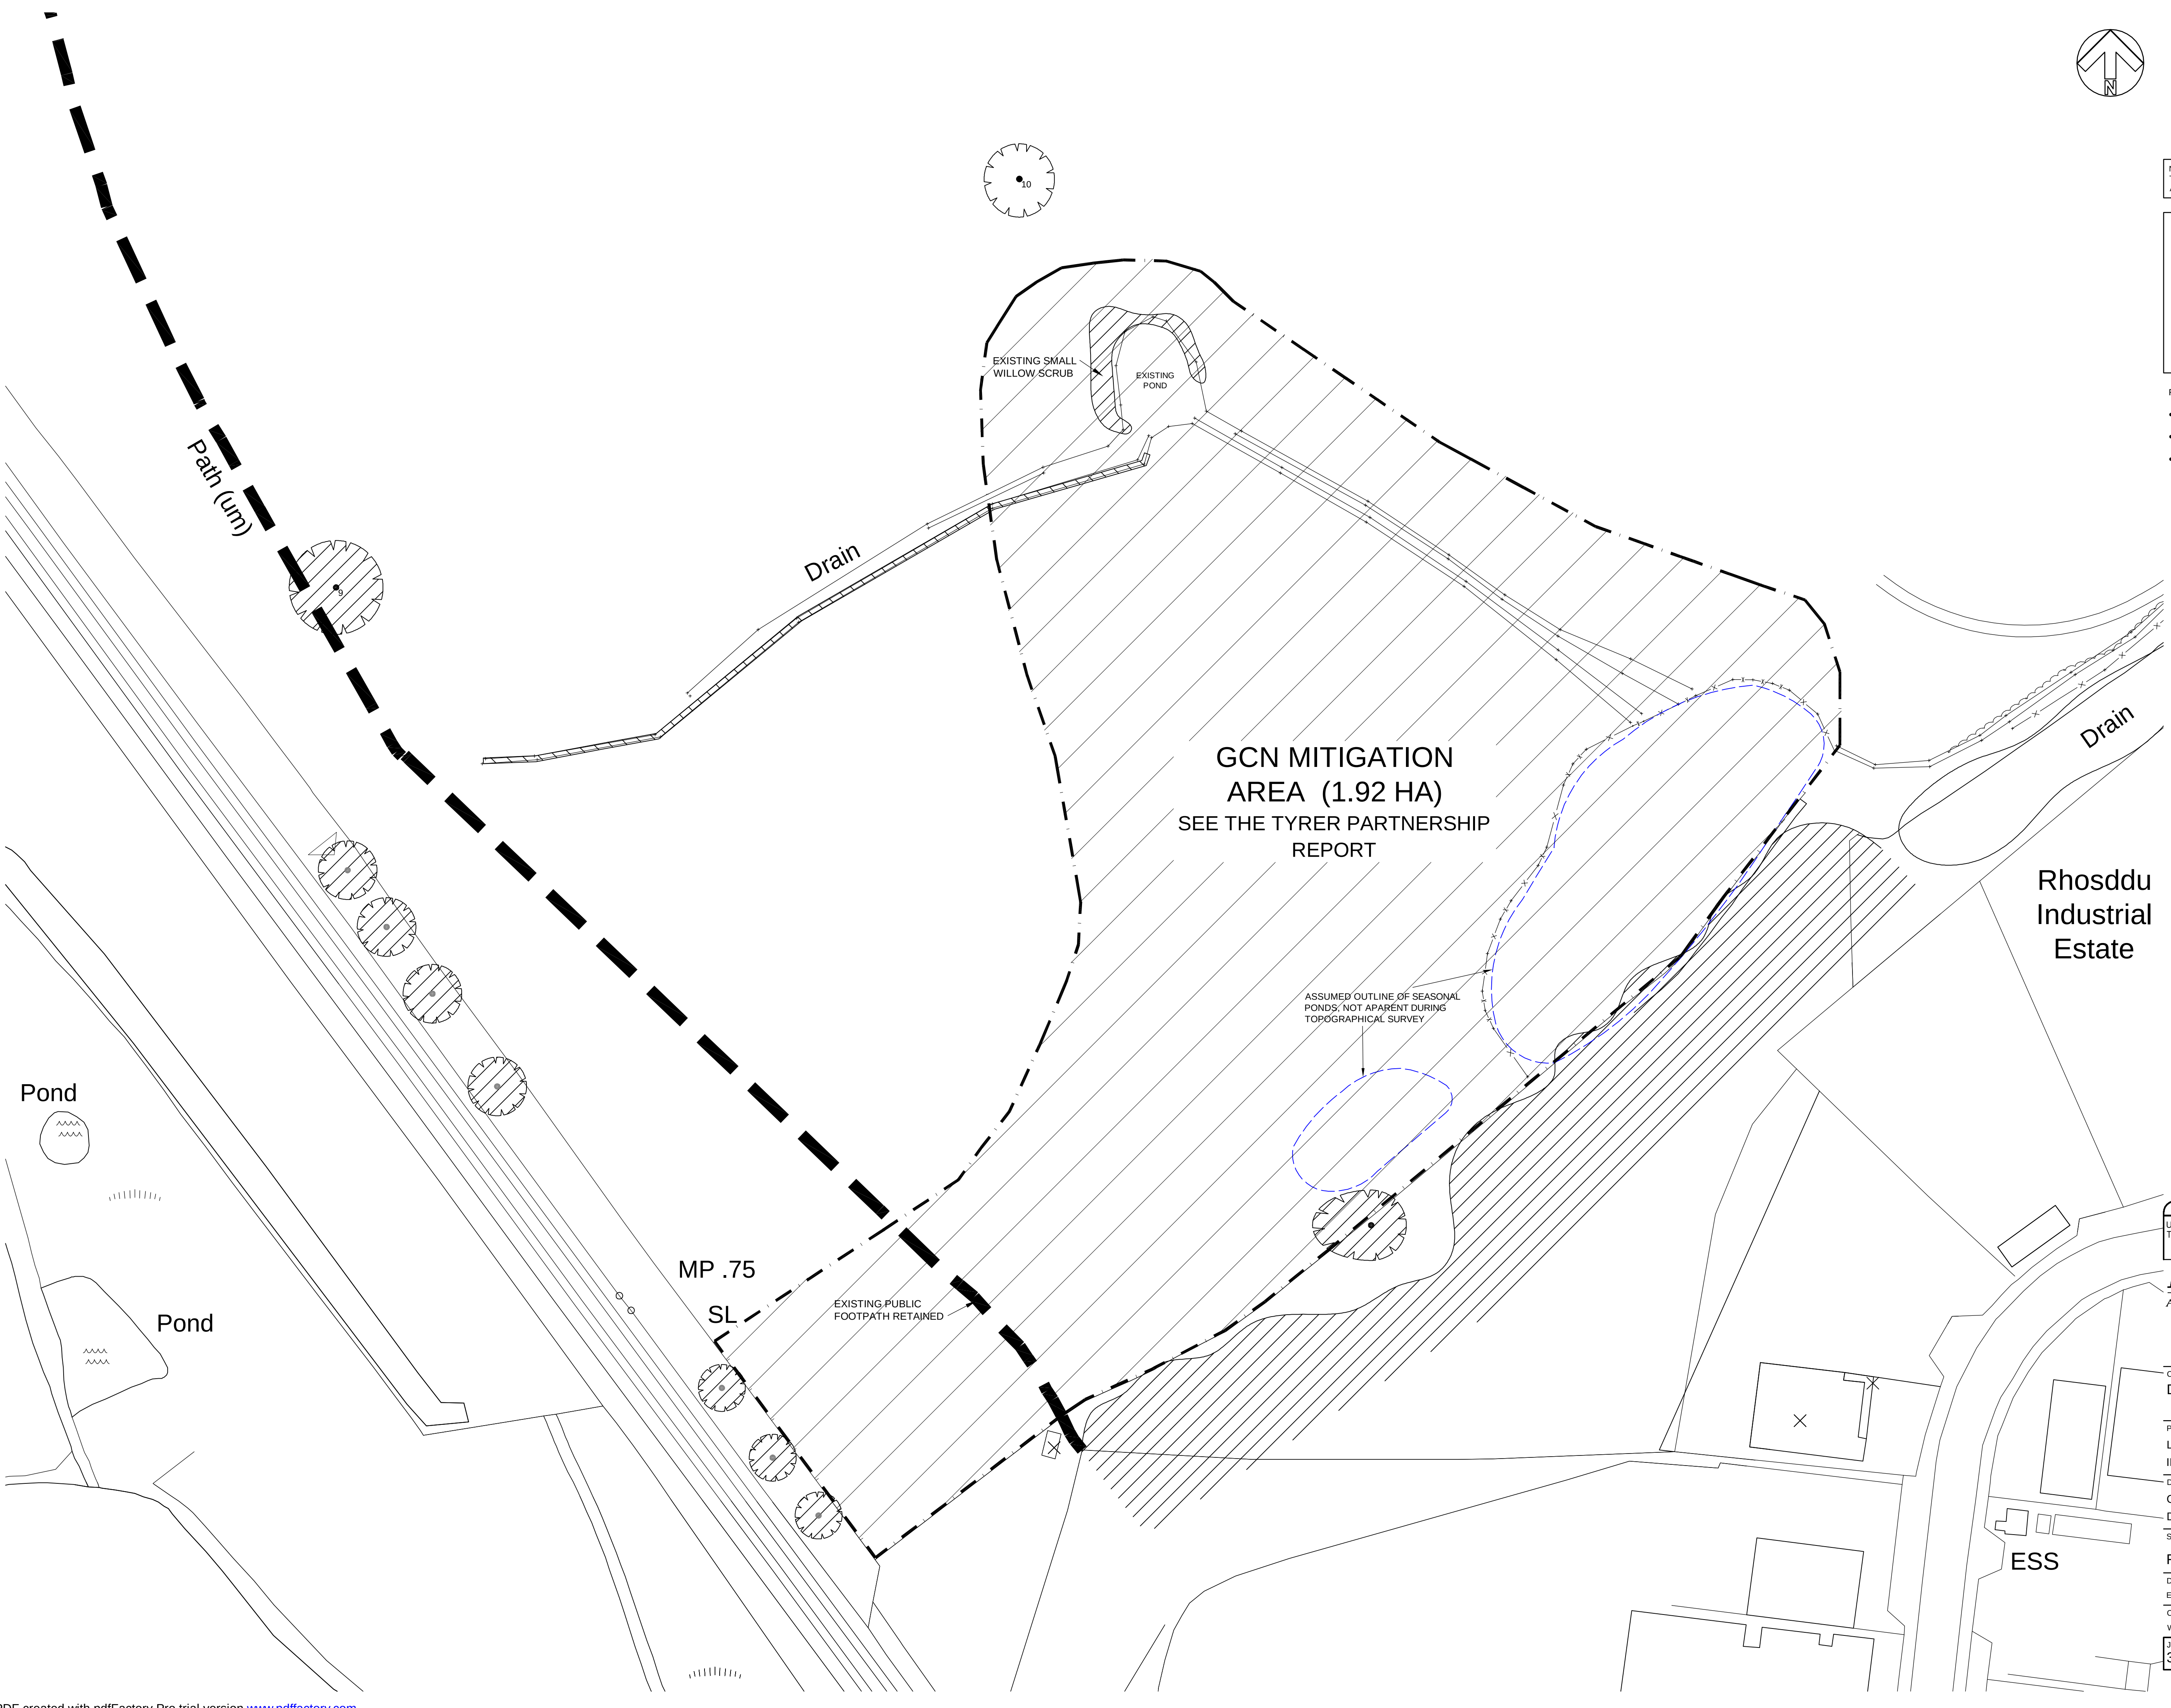

Revision: A	By: EWR	Date: 27/02/15	Check: WR
UPDATED FOLLOWING COMMENTS FROM THE TYRER PARTNERSHIP			

McCORMICK
ARCHITECTURE
THE MOORINGS, ROWTON BRIDGE ROAD,
CHRISTLETON, CHESTER, CH3 7AE
TEL: 01244 332020
e mail: info@mccormick-architecture.co.uk
web: www.mccormick-architecture.co.uk

Client:
D.S. HOLMES BUILDERS LTD

Project:
LAND ADJACENT TO RHOSDDU INDUSTRIAL ESTATE, WREXHAM, LL11 4YL

Detail:
OUTLINE PLANNING APPLICATION DRAFT MITIGATION AREA PLAN

Status:
FOR APPROVAL

Drawn By:	Date:	Scale:
EWR	25/02/2015	1:500@ A1
Checked By:	Date:	Signature:
WR	25/02/2015	W. ROBERTS

Job No:	Dwg No:	Revision:
3819/3	A(200)03	A