





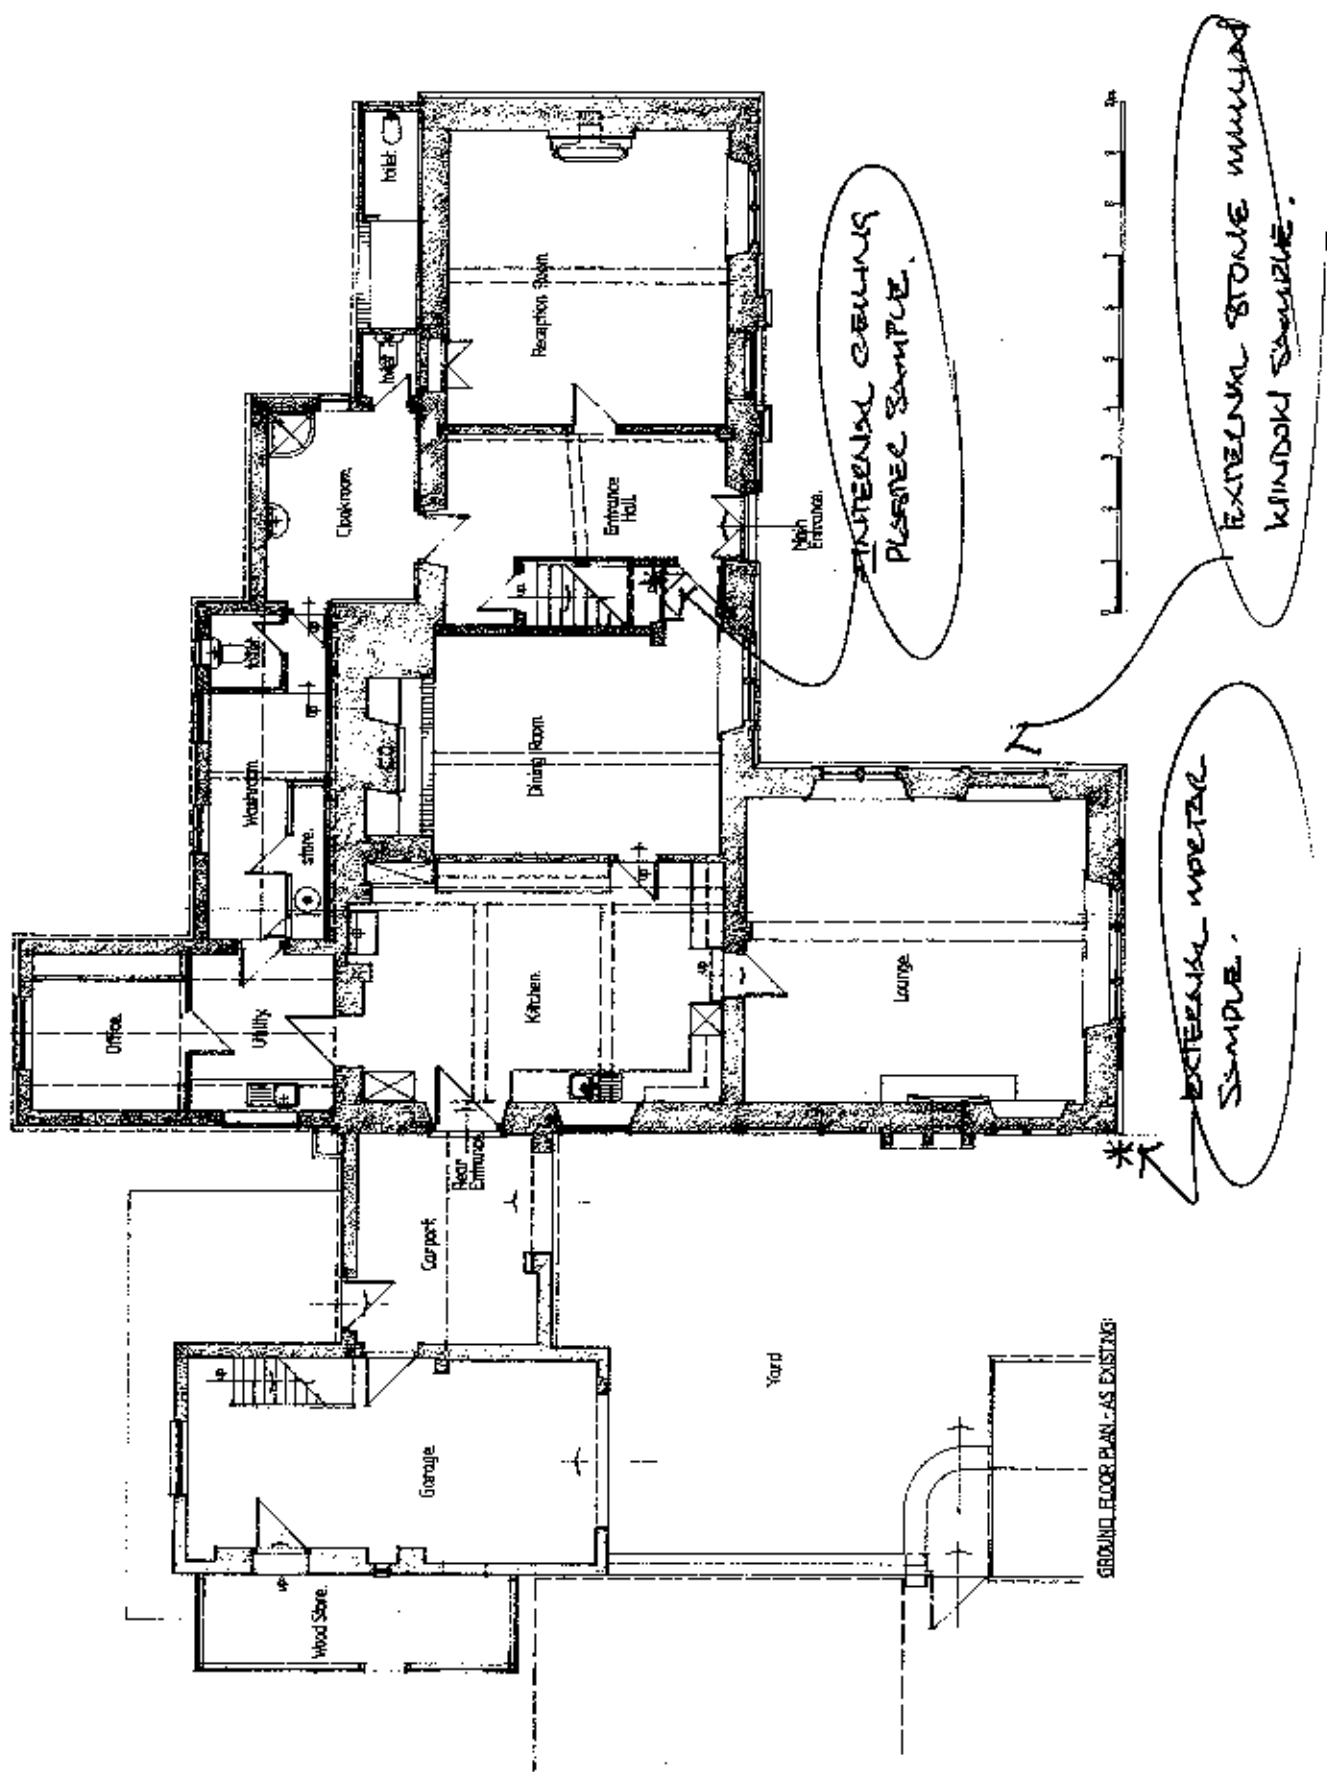



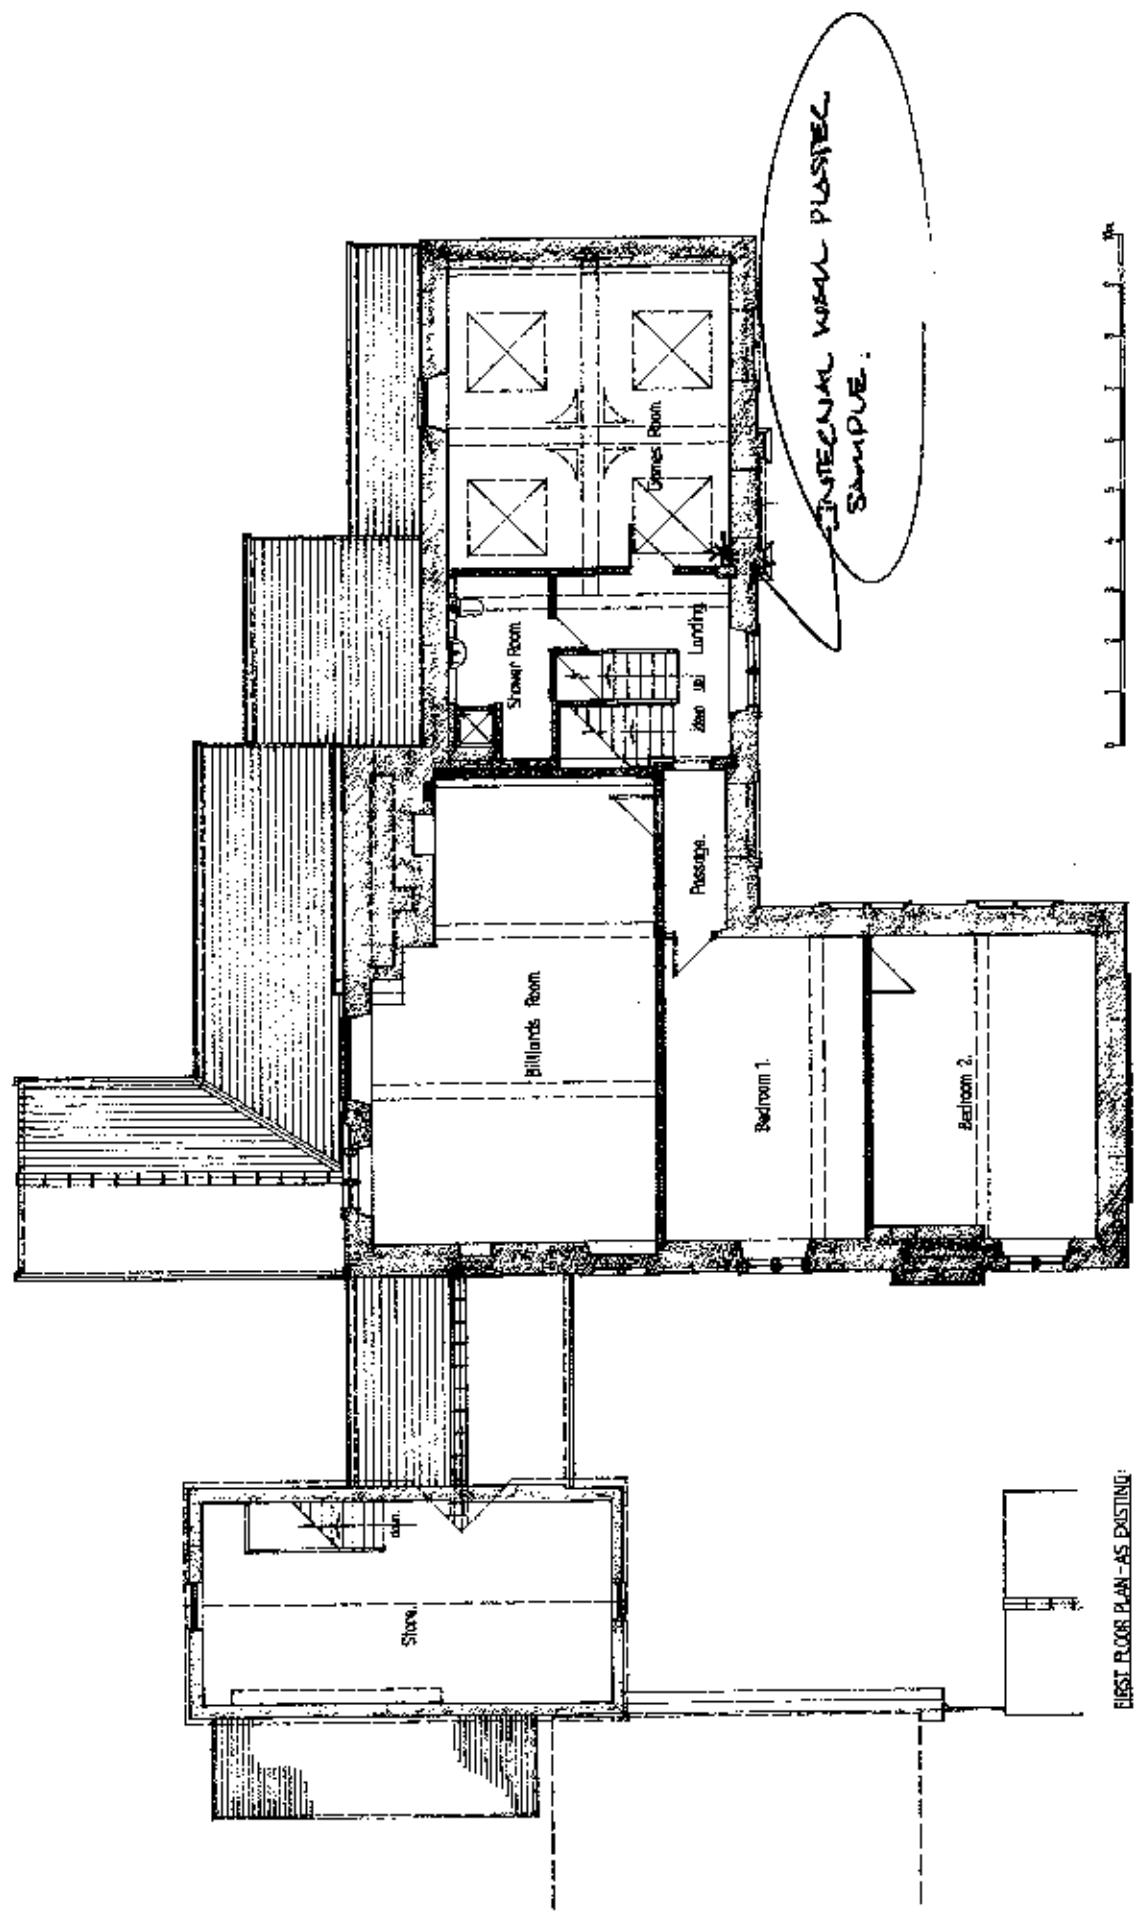

FIRST FLOOR PLAN - AS EXISTING