


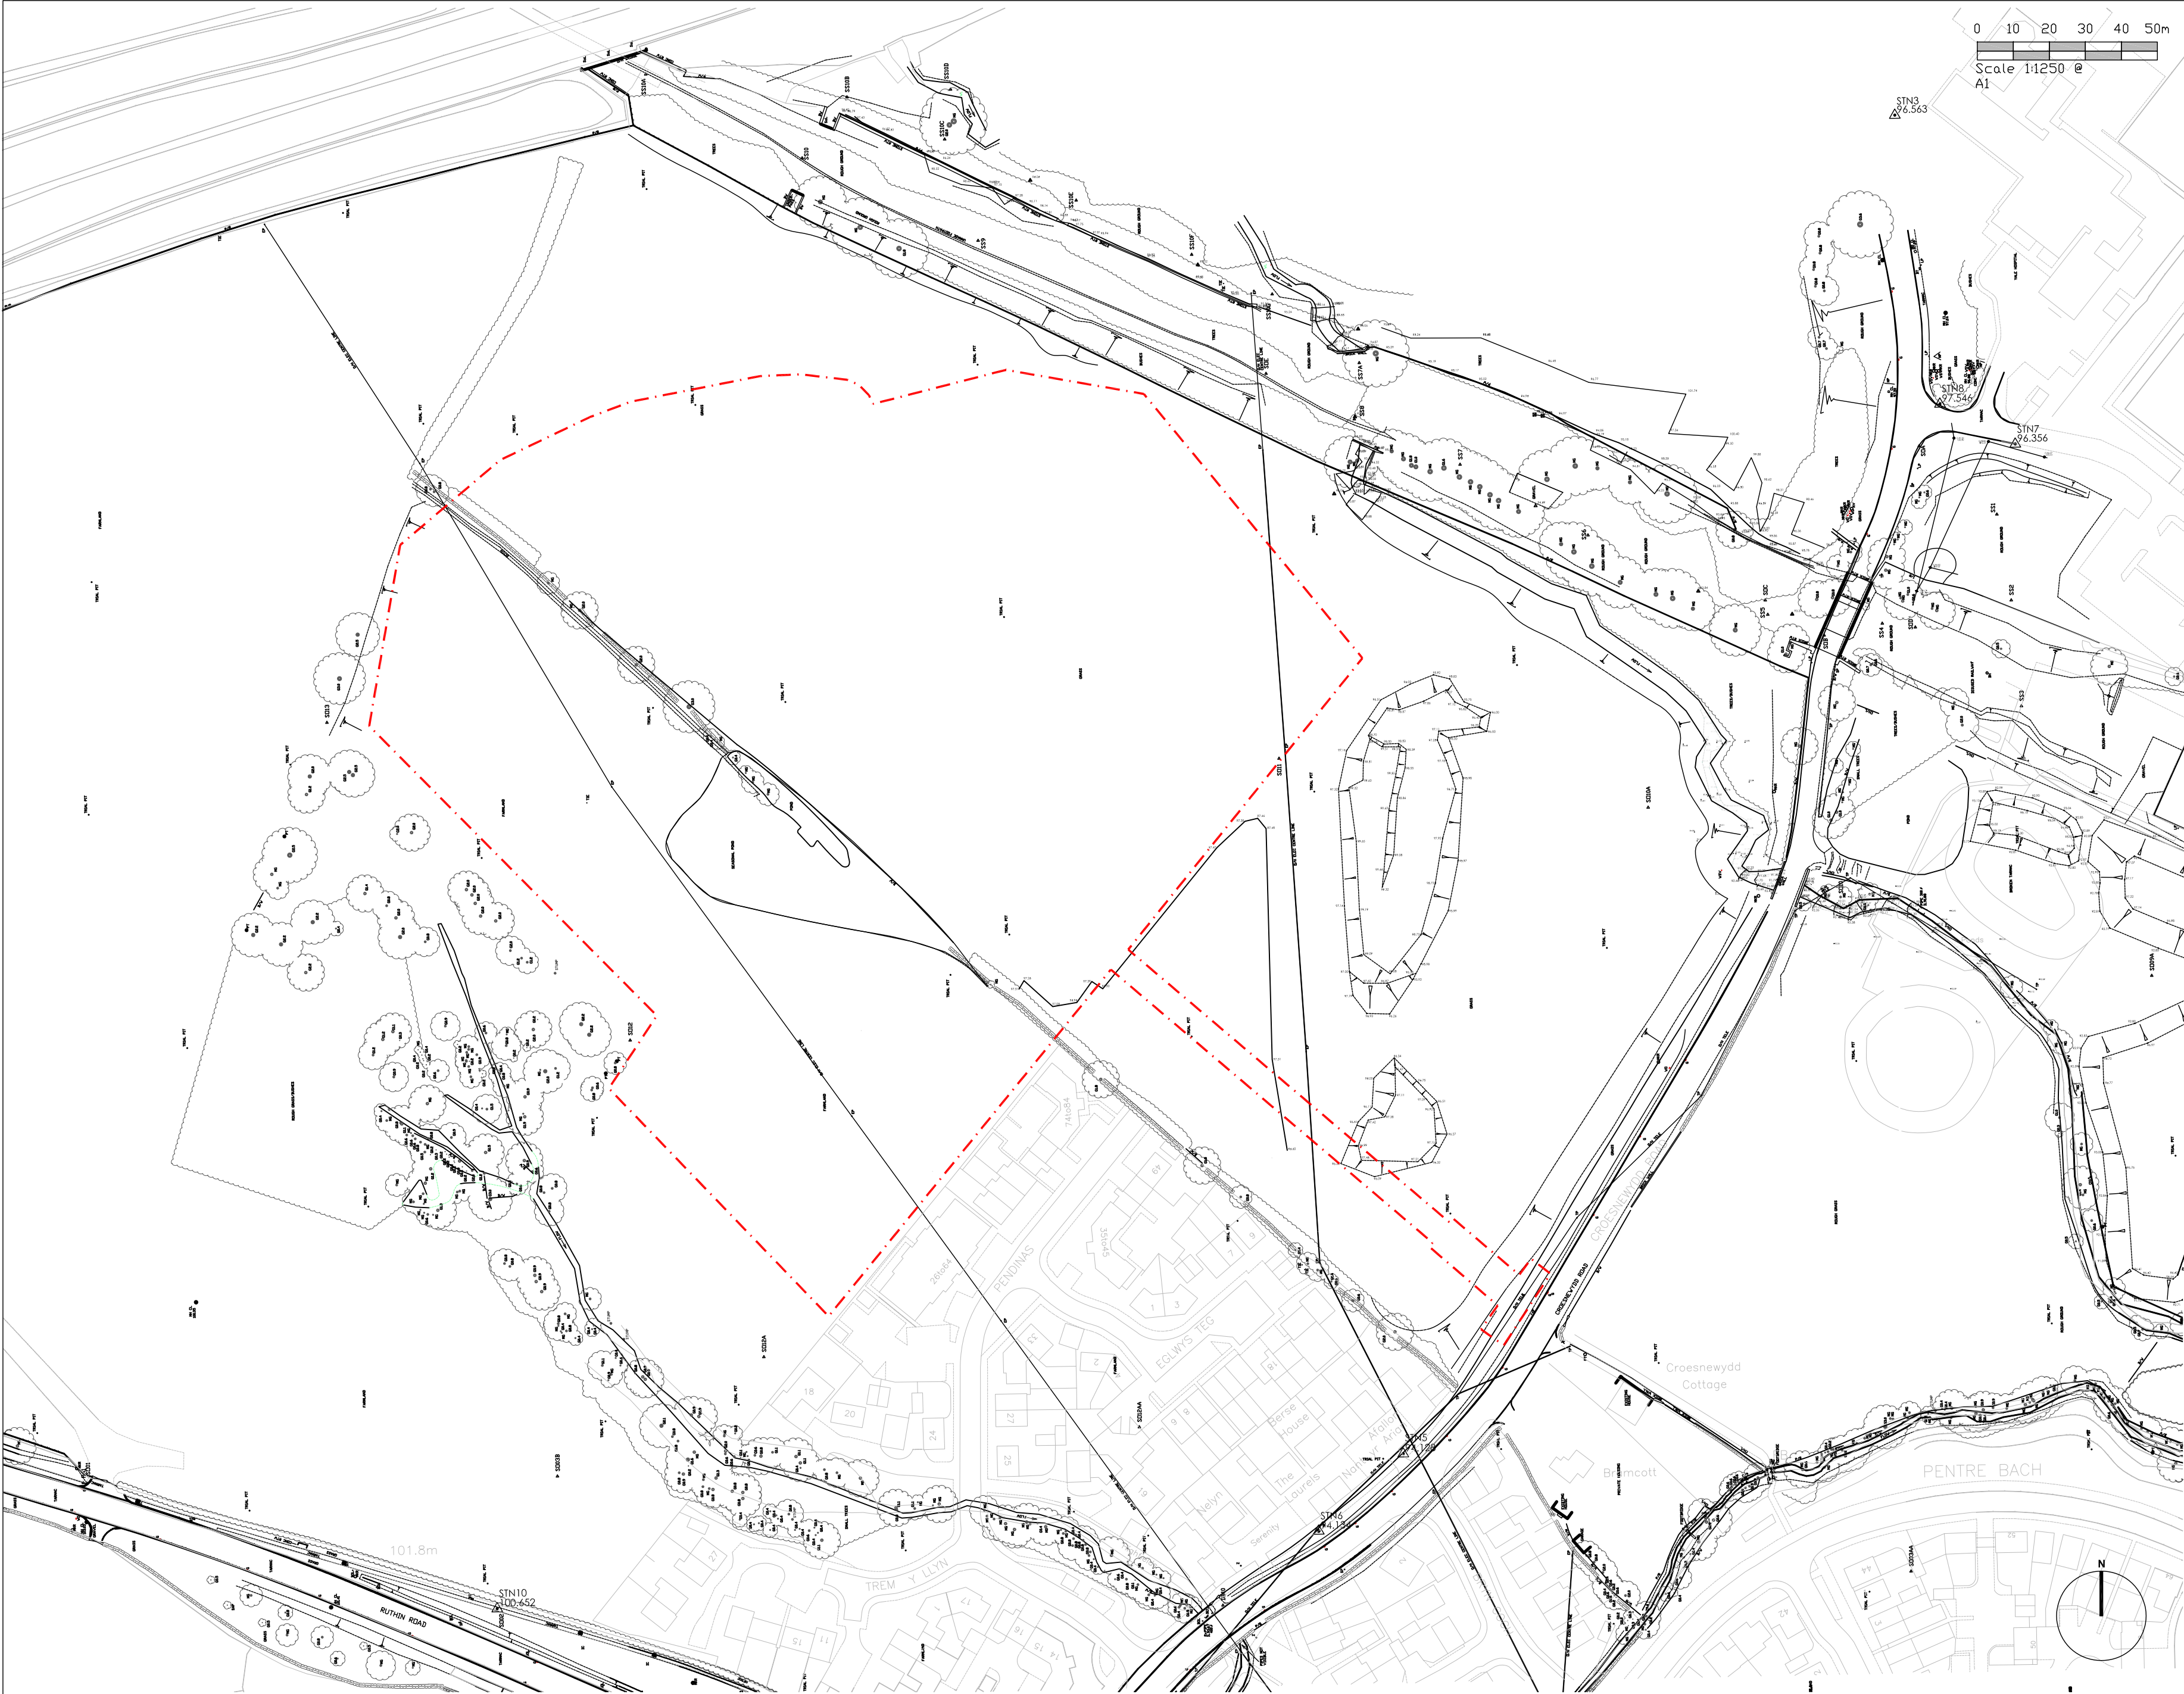

- NOTES
- All dimensions and levels are to be checked on site.
 - Any discrepancies are to be reported to the architect before any work commences.
 - This drawing shall not be scaled to ascertain any dimensions. Work to figured dims only.
 - This drawing shall not be reproduced without express written permission from AEW.
 - Title overlay drawings and ownership boundaries are produced using all reasonable endeavors. AEW cannot be responsible for the accuracy or scale discrepancy of base plans supplied to them.
- DESIGN HAZARD IDENTIFICATION
- No significant Hazards have been identified in this drawing.

P01	05/09/2014	RP	DG
Initial Issue			
REV	Date	Drawn by:-	Checked by:-
Status		Purpose of Issue	
\$2	For Information		
drawing stage	Feasibility		
client			
Moneypenny			
project			
Moneypenny HQ			
drawing title			
Location Plan			
date	05/09/2014	drawn	RP
scale@A1	1:1250	checked	DG