



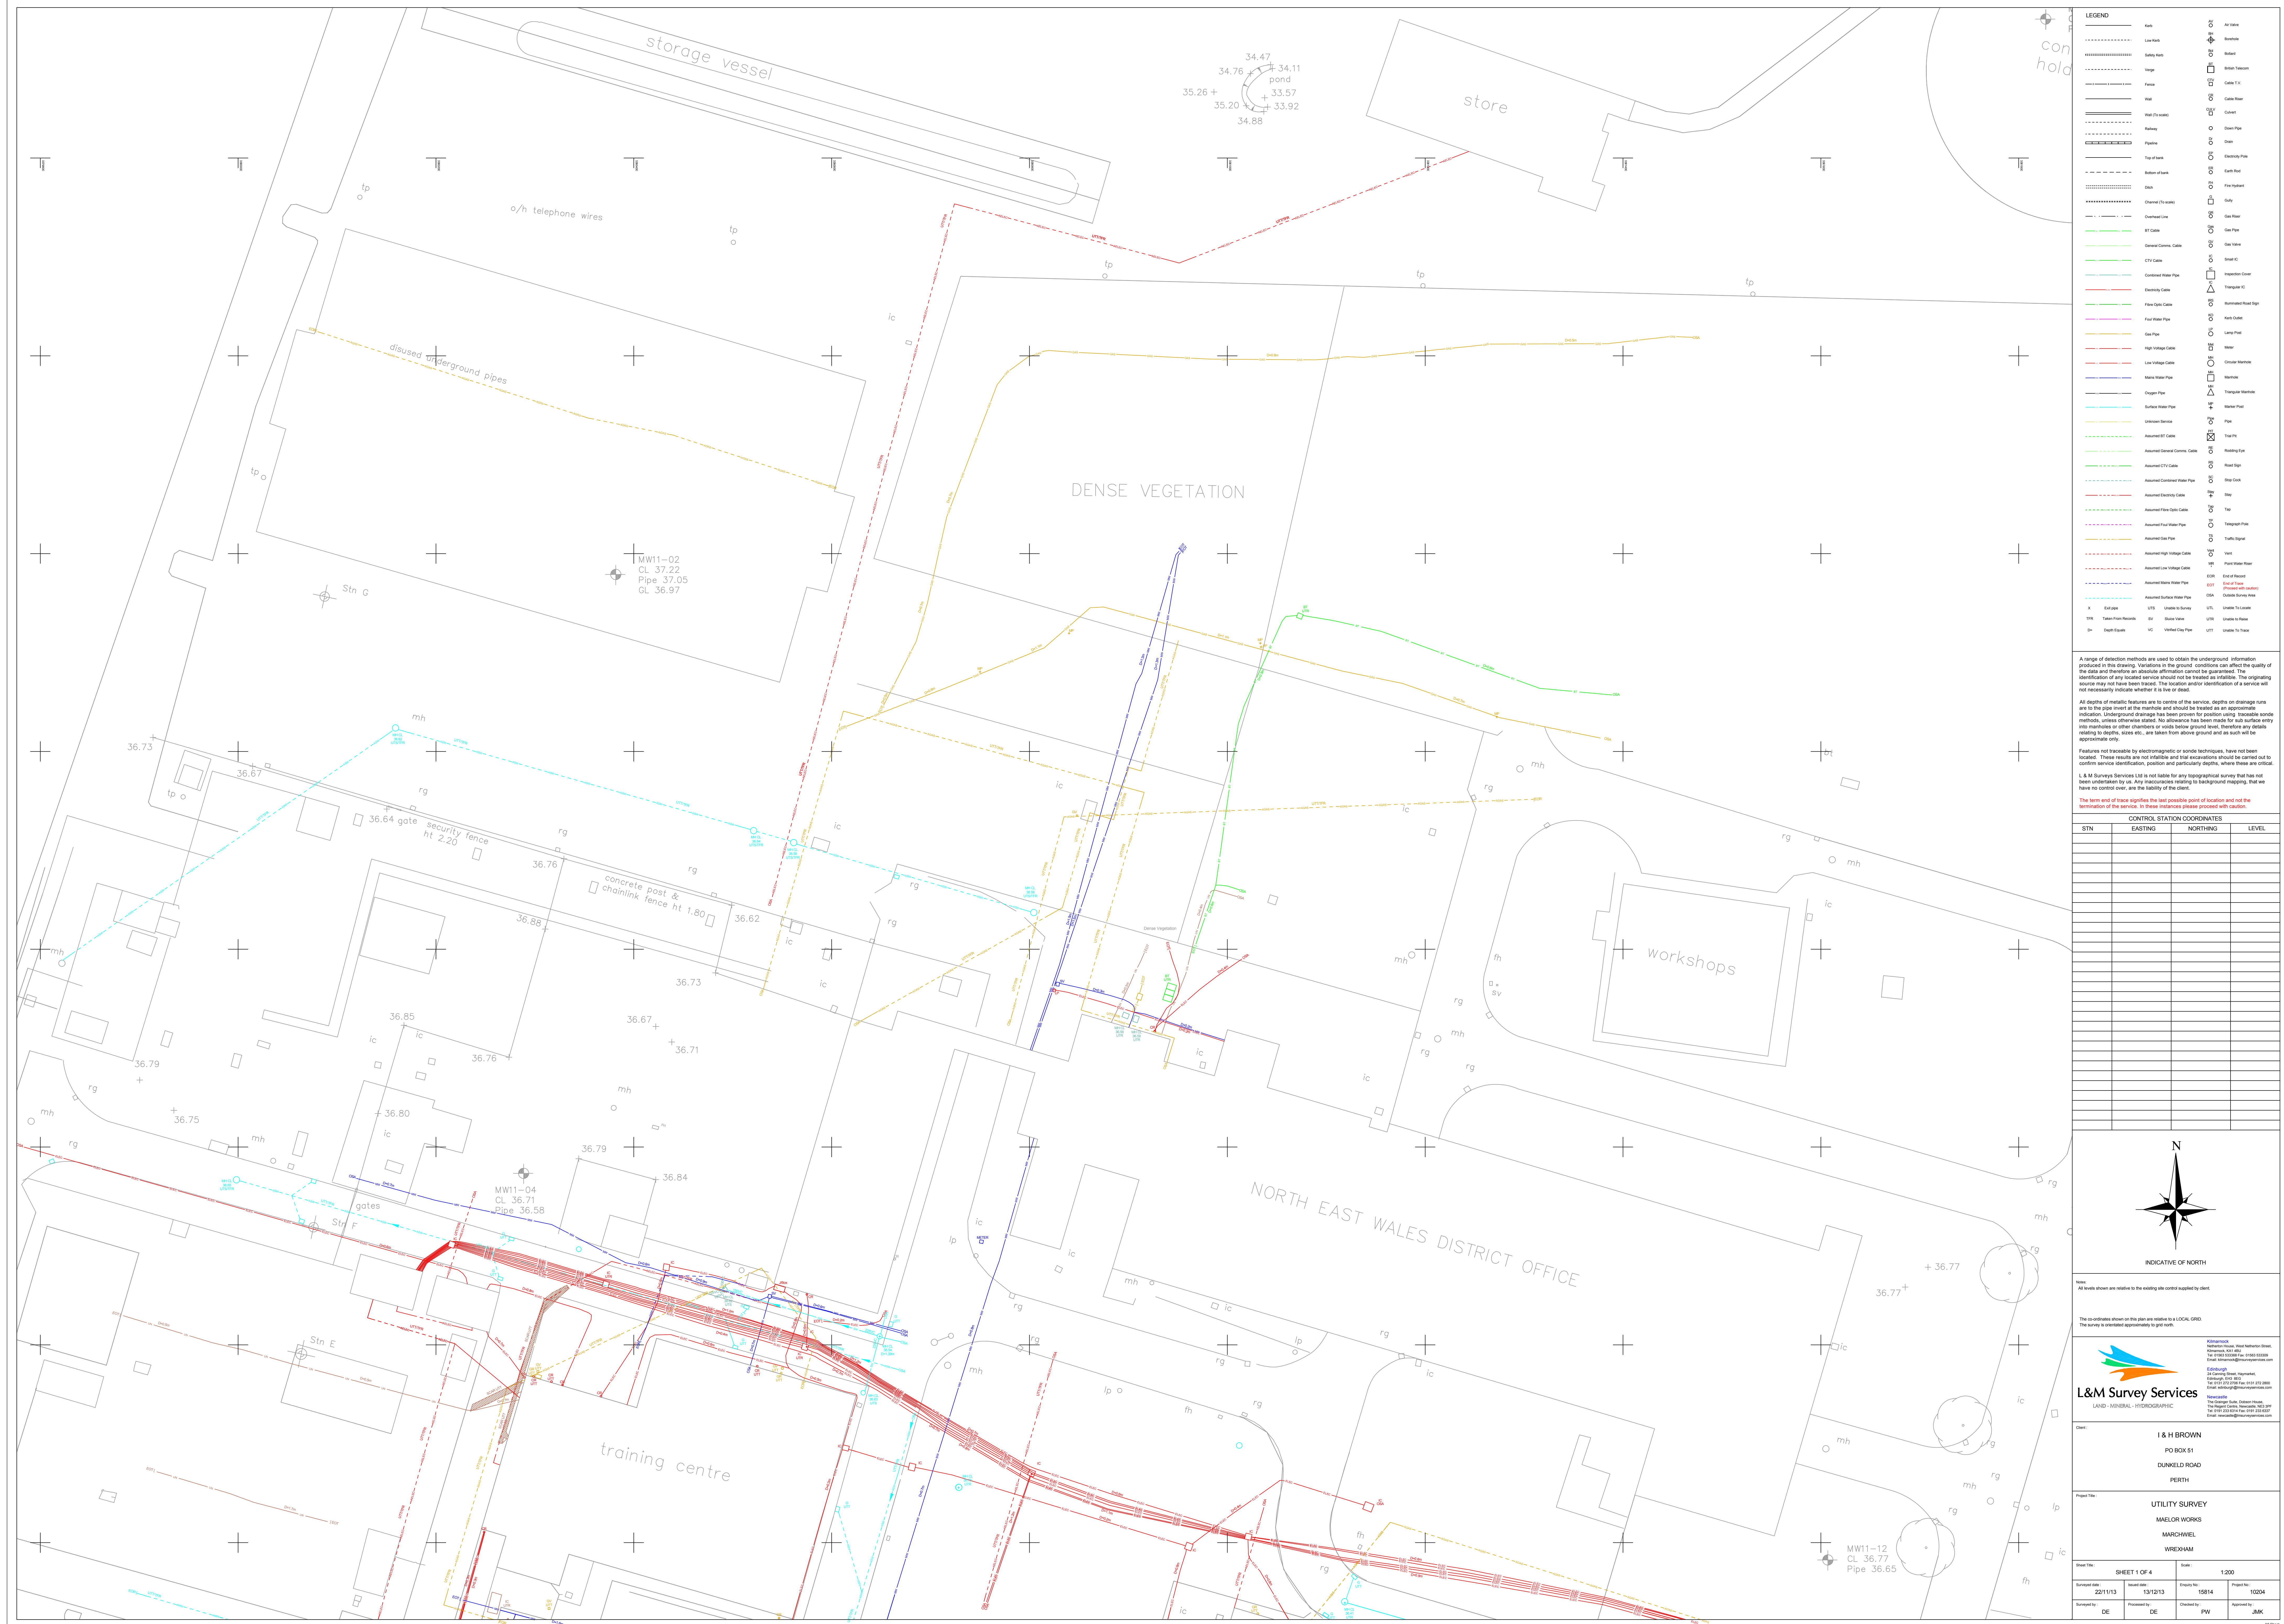

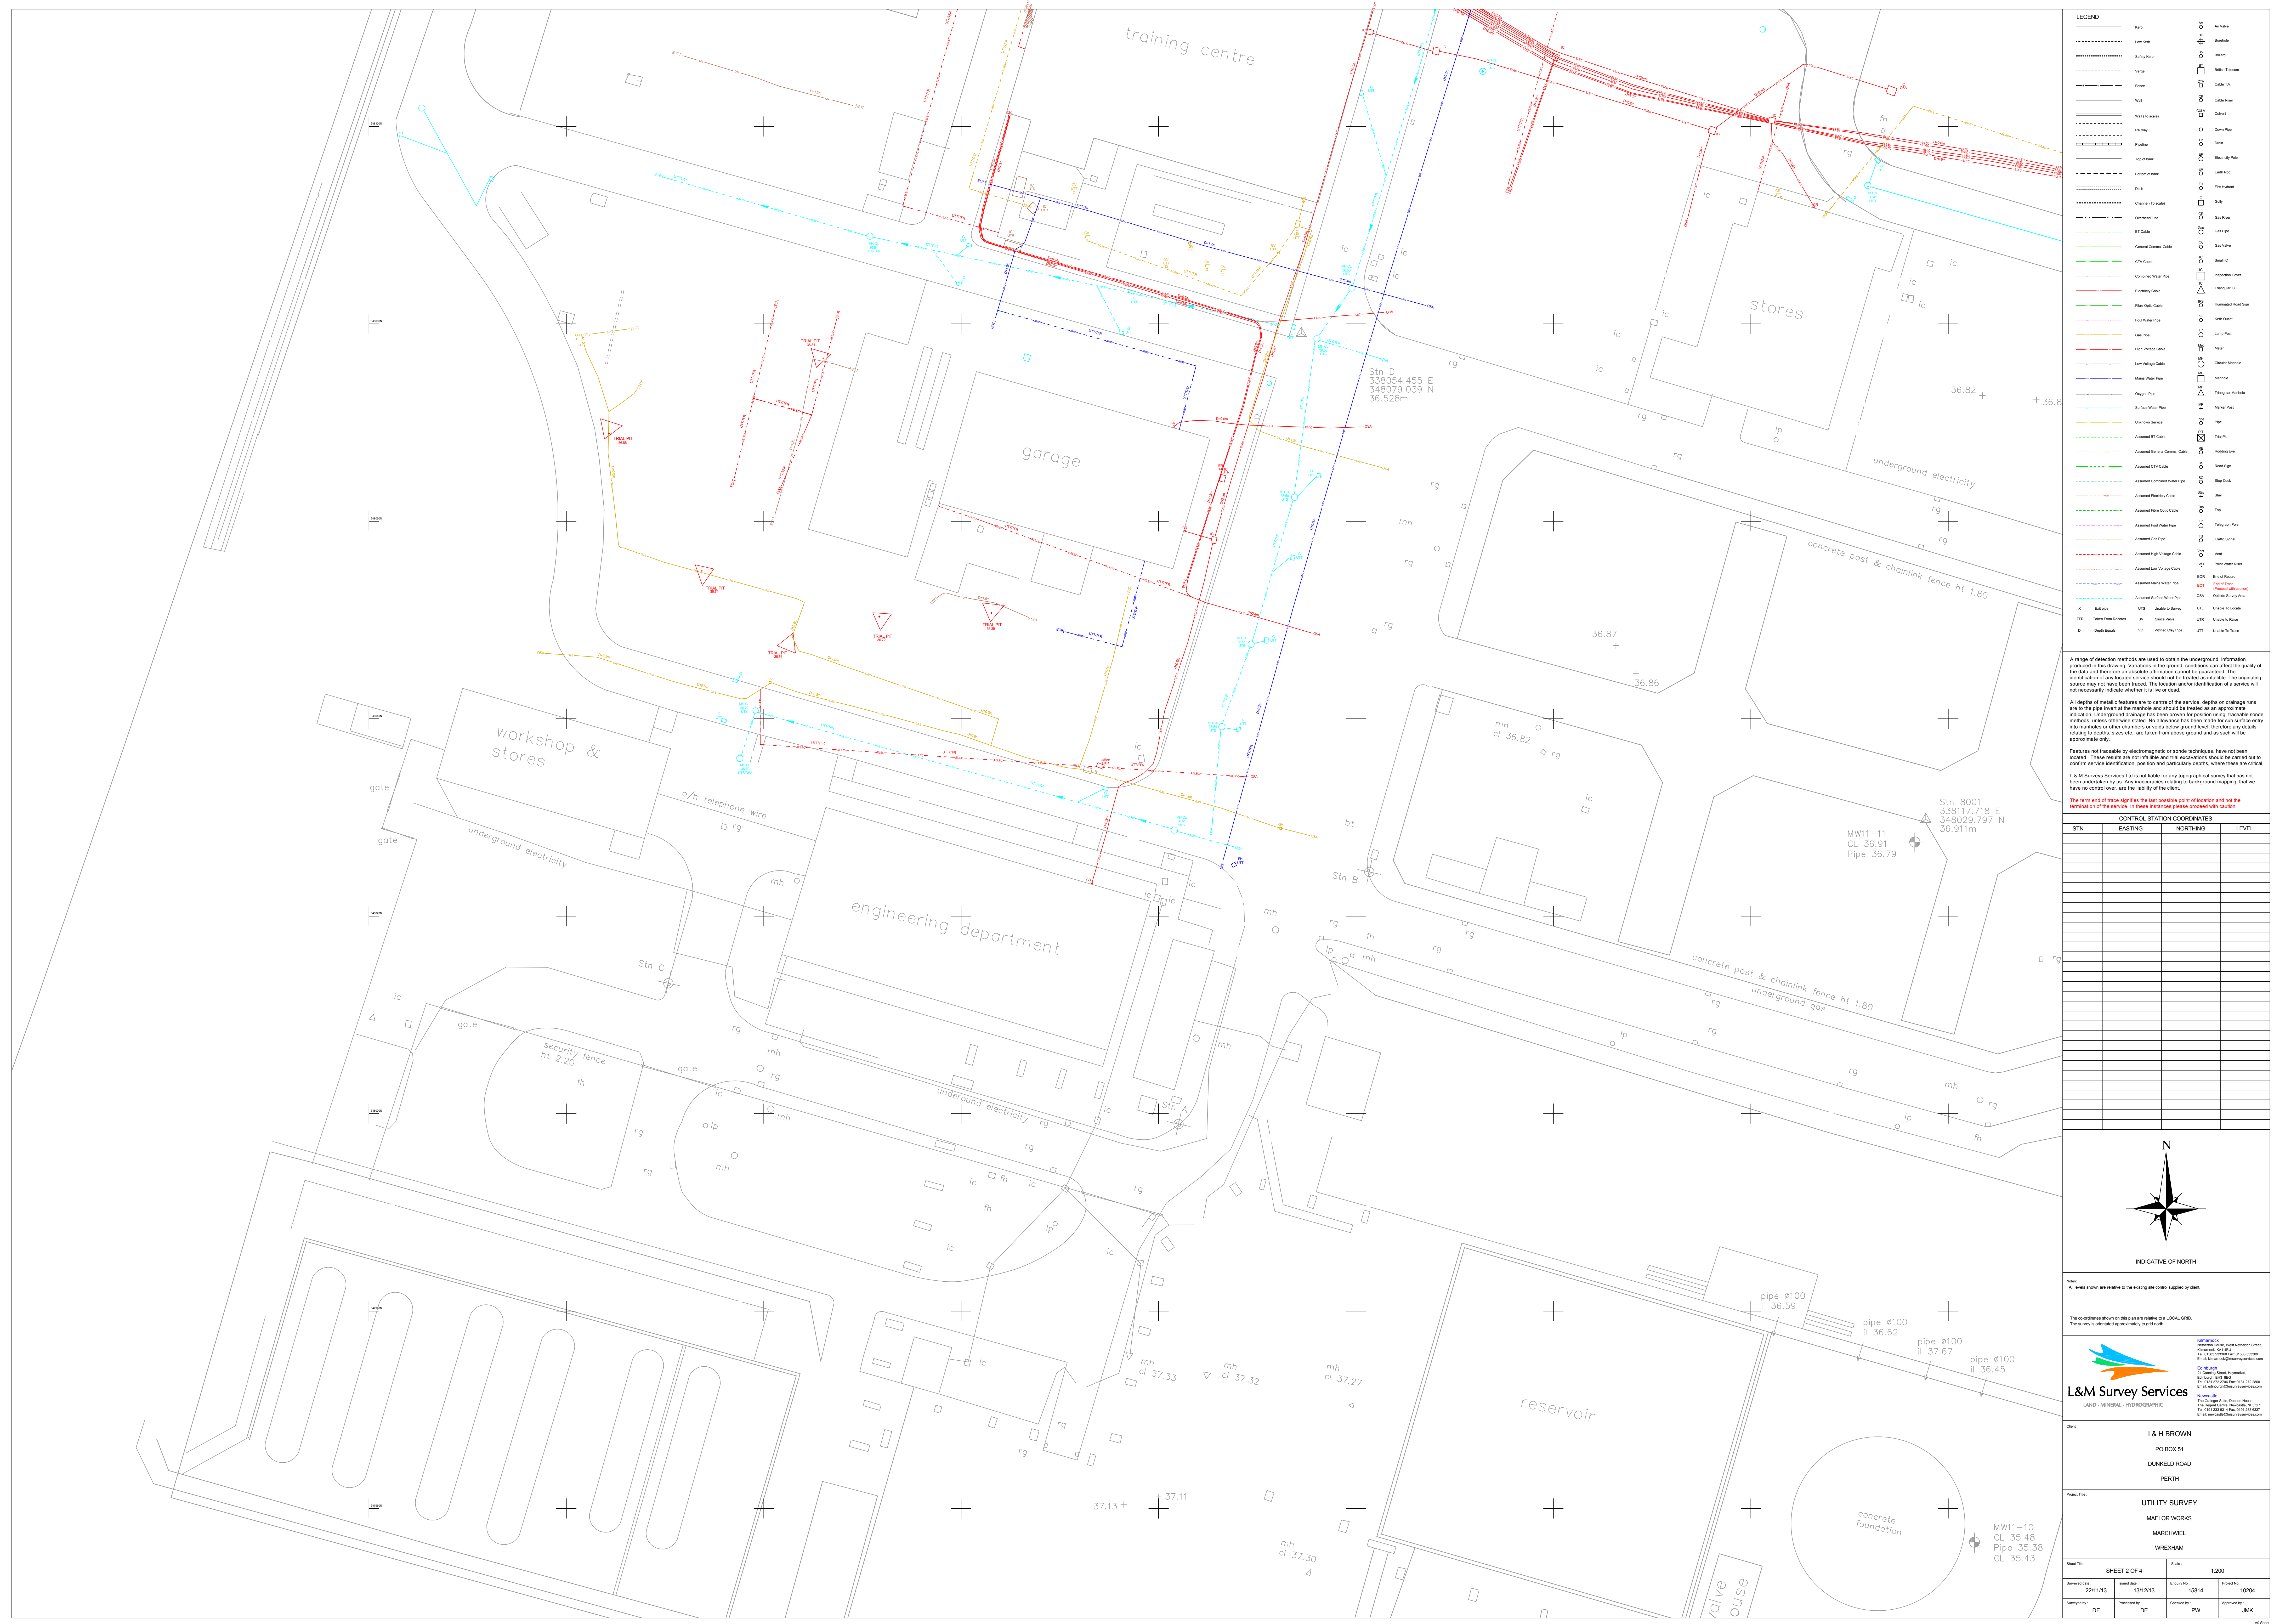

LEGEND		


A range of detection methods are used to obtain the underground information produced in this drawing. Variations in the ground conditions can affect the quality of the data and therefore an absolute affirmation cannot be guaranteed. The identification of any located service should not be treated as infallible. The originating source may not have been traced. The location and/or identification of a service will not necessarily indicate whether it is live or dead.

All depths of metallic features are to centre of the service, depths on drainage runs are to the pipe invert at the manhole and should be treated as an approximate indication. Underground drainage has been proven for position using traceable sonde methods, unless otherwise stated. No allowance has been made for sub surface entry into manholes or other chambers or voids below ground level, therefore any details relating to depths, sizes etc., are taken from above ground and as such will be approximate only.

Features not traceable by electromagnetic or sonde techniques, have not been located. These results are not infallible and trial excavations should be carried out to confirm service identification, position and particularly depths, where these are critical.

L & M Surveys Services Ltd is not liable for any topographical survey that has not been undertaken by us. Any inaccuracies relating to background mapping, that we have no control over, are the liability of the client.

The term end of trace signifies the last possible point of location and not the termination of the service. In these instances please proceed with caution.

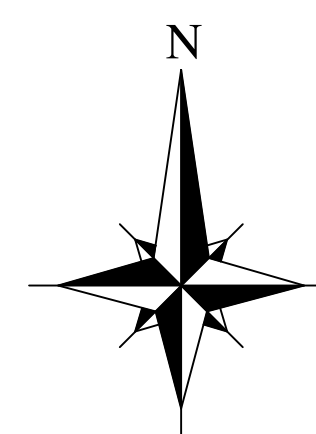[illegible]

INDICATIVE OF NORTH

Notes:
All levels shown are relative to the existing site control supplied by client

The co-ordinates shown on this plan are relative to a LOCAL GRID.
The survey is orientated approximately to grid north.

The co-ordinates shown on this plan are relative to a LOCAL GRID.
The survey is orientated approximately to grid north.



Client : I & H BROWN
PO BOX 51
DUNKELD ROAD
PERTH

Project Title :

UTILITY SURVEY

MAELOR WORKS

MARCHMUEL

WREXHAM

Sheet Title : SHEET 2 OF 4		Scale : 1:200	
Surveyed date : 22/11/13	Issued date : 13/12/13	Enquiry No : 15814	Project No : 10204
Surveyed by : DE	Processed by : DE	Checked by : PW	Approved by : JMK

[illegible]

