
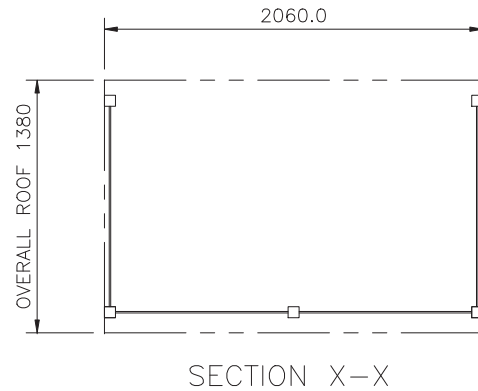
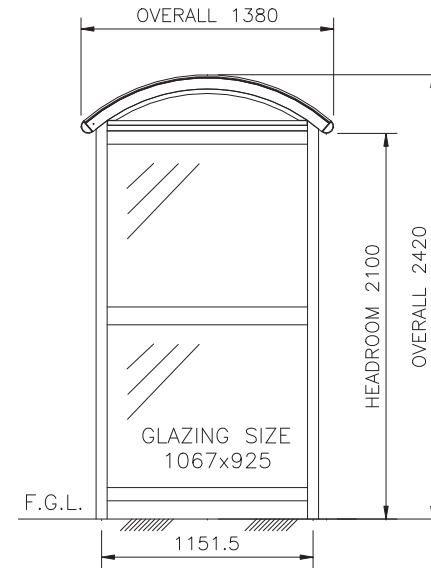


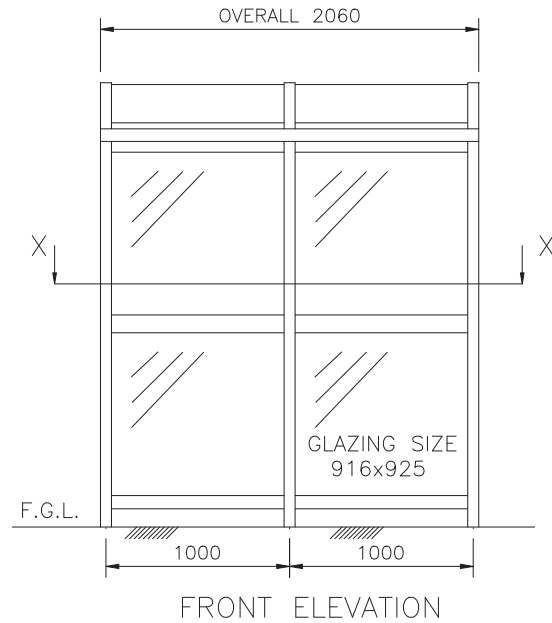

GENERAL SPECIFICATION :-

2m x 1.38m ARUN CANTILEVER SHELTER

BARREL VAULTED ROOF

2 No. FULL END PANELS

MID-RAILS

ROOF GLAZING - 4mm BRONZE OR CLEAR POLYCARBONATE

SIDE GLAZING - 6mm CLEAR POLY. OR 8mm T/GLASS

FRAMEWORK/ACCESSORIES POLYESTER POWDER COATED TO
A STANDARD RAL OR BS COLOUR
(TWO TONE COLOUR SCHEMES ARE AVAILABLE)

FOUNDATION OPTIONS -

DIG IN, BOLT DOWN (SUFACE) & BOLT DOWN (UNDERGROUND)

				Tolerances Unless stated	© 1993 Copyright Reserved	Drawn YAPING W	Title 2mx1.38m ARUN CANTILEVER FEP's	
				0. ± 0.5 0.0 ± 0.3 Holes + 0.1-0 Angles ± 0° 30"	 QUEENSBURY Tel 023 92210052 Fax 023 92210059	Date 7-4-2008	Drg No. SK1367	Issue 1
						Scale 1 : 30		
Issue	Description	Sig	Date				Checked	