


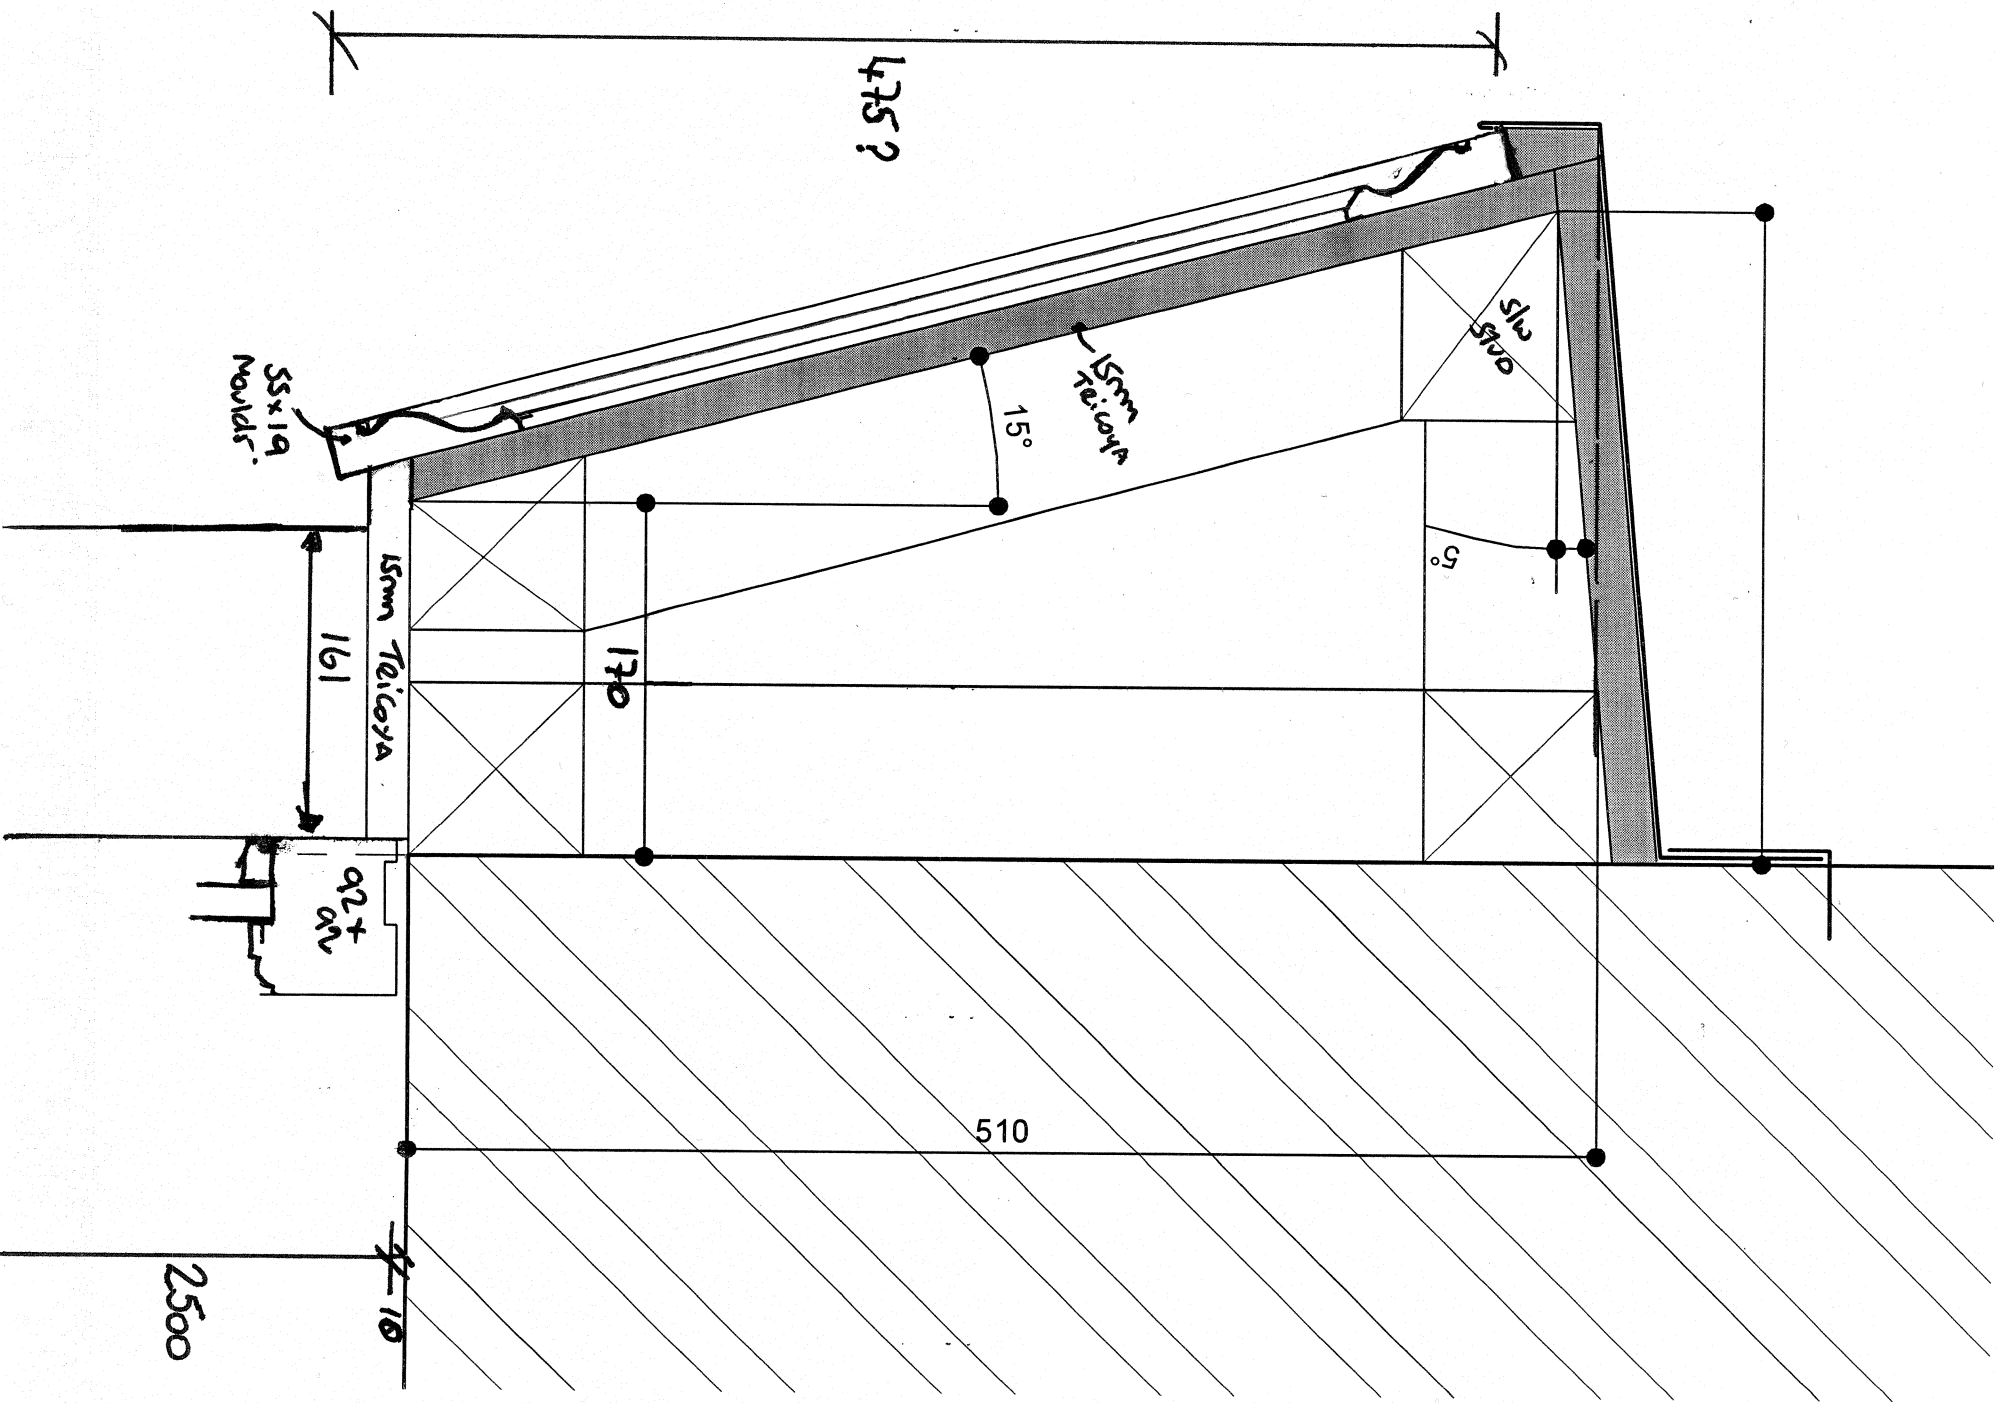

(12)

161 x 45
800
Jamb to
column

64mm Cill
off column

Window Cill
Goes under column Cill

8.8mm Laminated Glass ?

J

Wall Window Jamb
92 x 92

M.

Door / Window
Jamb
92 x 92

926
Door.

13

STUD
work to
lower column

15mm
TRIGER

Window Cill

51

WALL WINDOW
76x92

M1


Door/Window
Jamb
76x92

926
Door

(14)
Over panel

15mm Teicoya

T
250

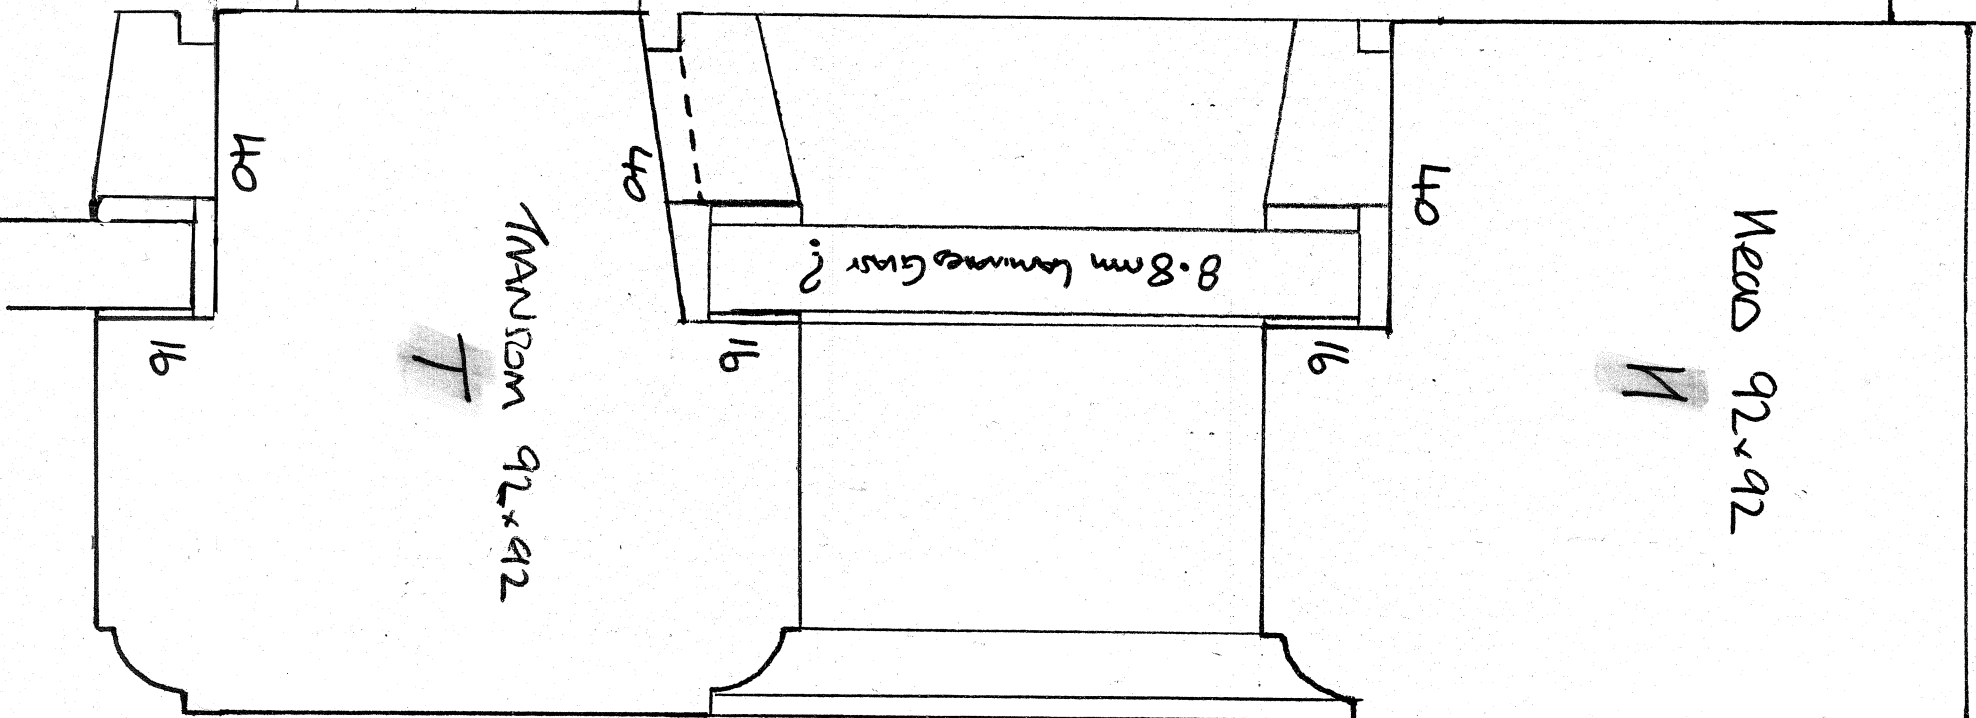

Transition Line
DF column

92x92

T

40

16

40

16

8.8mm laminated glass ?

40

16

(15) Over panel

15mm Teicoya

Head 92x92

11

40

16

8.8mm Laminated Glass ?

16

40


TRANSOM LINE
DE COLUMN


TRANSOM 92x92


11

63


16

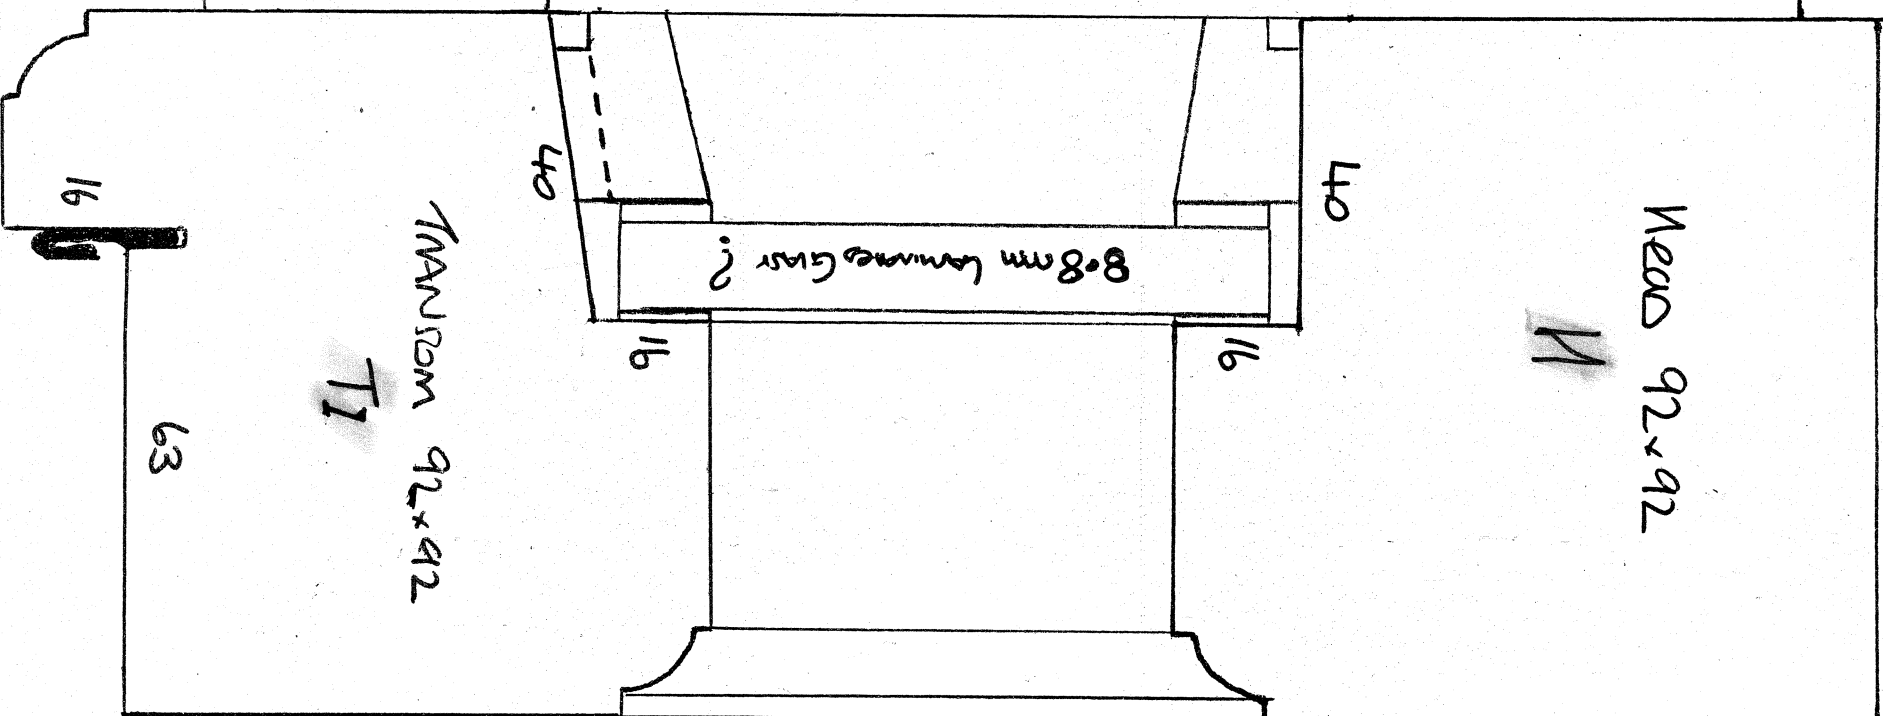

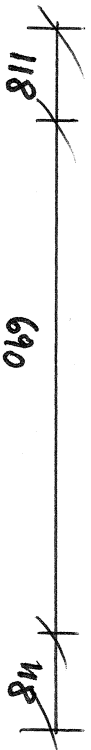


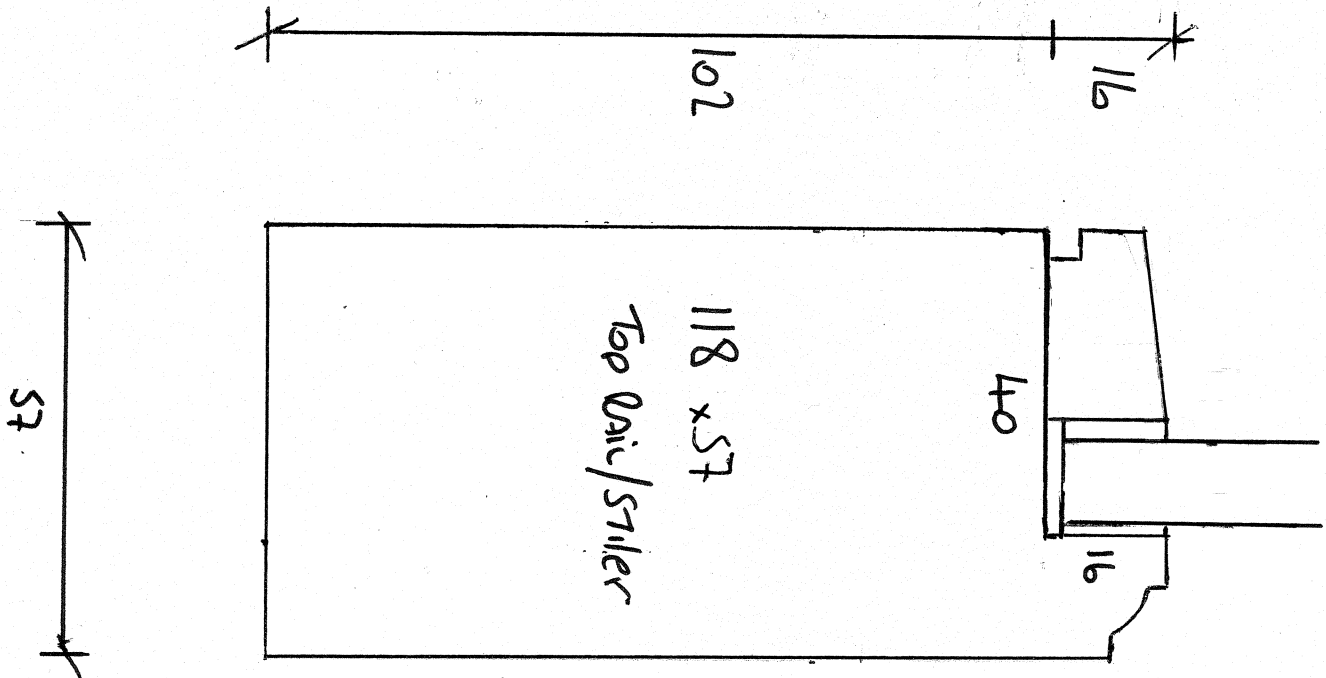

3
18 15 18 3

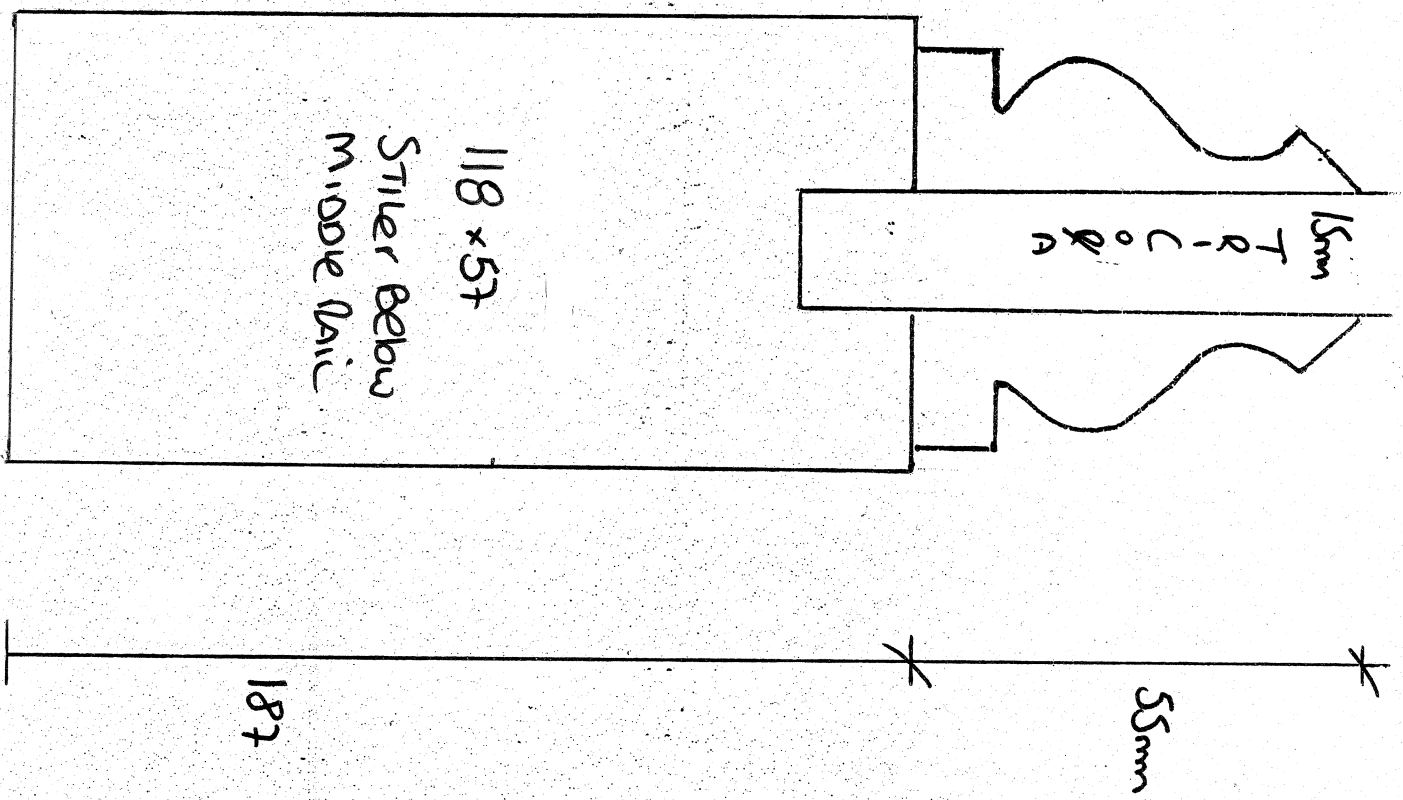

19

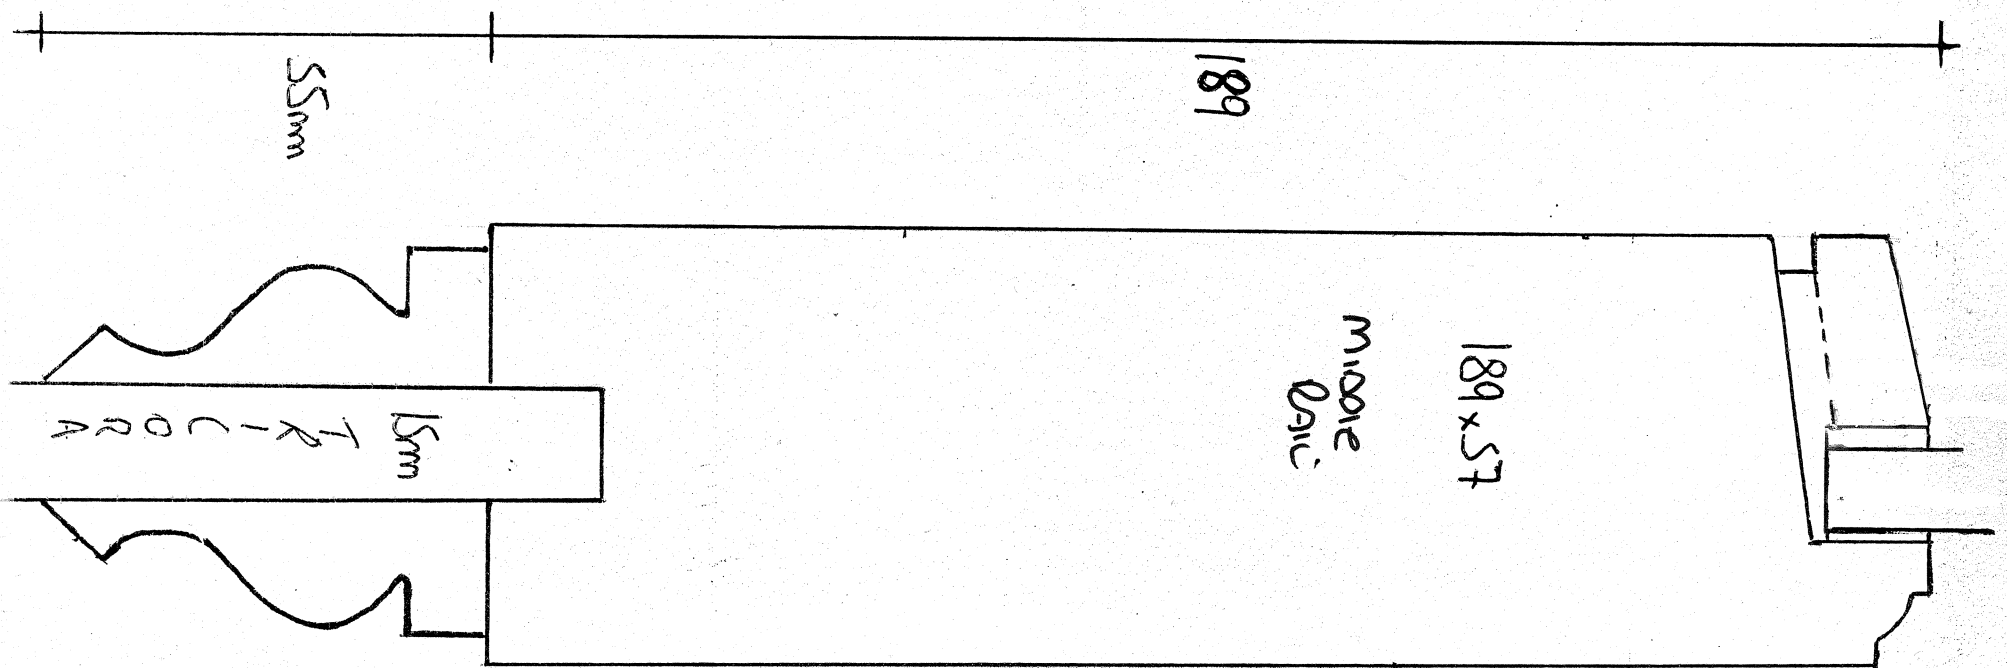

3 18 15 18 3

23

