
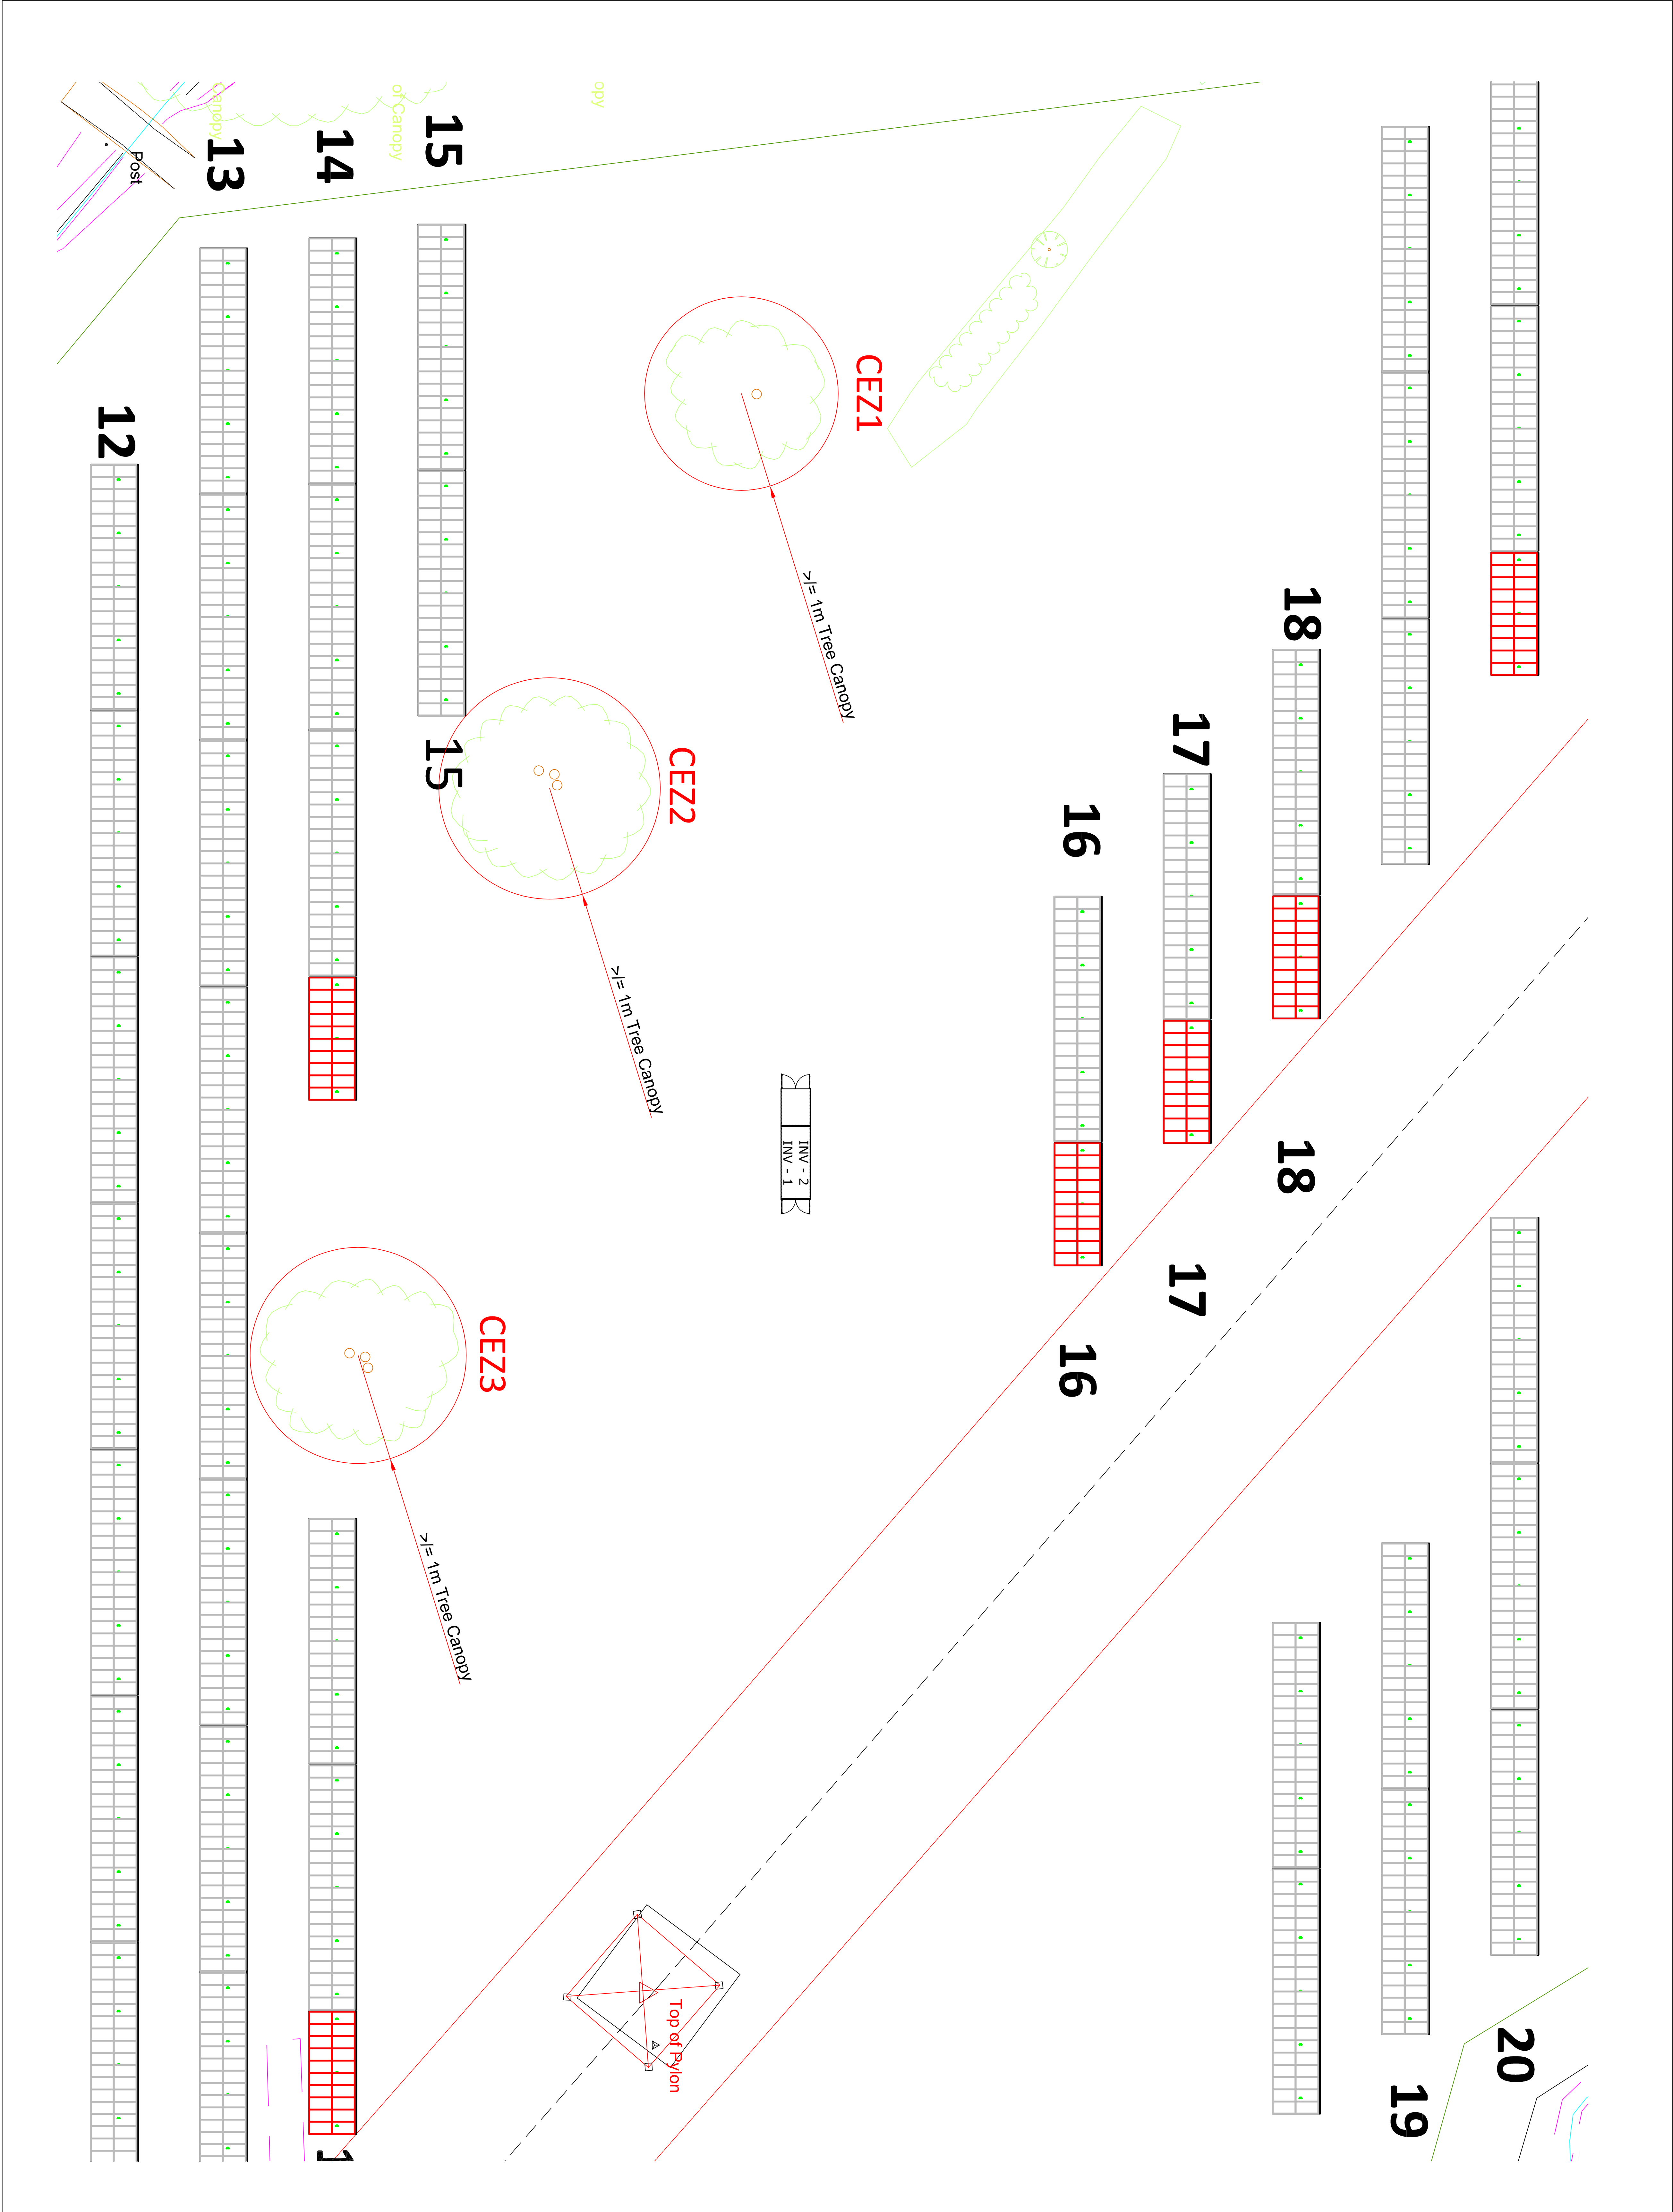


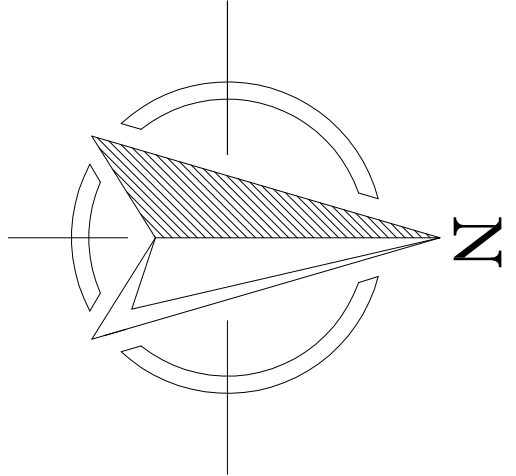

CEZ
SCALE 1:200

CLIENT				JOB TITLE			
Wrexham BC Solar Farm				Wrexham BC Solar Farm			
DRAWING TITLE				CONTRACTOR			
CEZ - Construction Exclusion Zones				208622-1013			
SCALE				DRAWING No.			
VARIOUS @ A0				REV.			
NW				A			
JOB No. 208622				DATE			
31.10.14				31.10.14			

British Gas

Solar

British Gas Solar Ltd

Enterprise Centre

Chandos Road,

Stoke-on-Trent

Staffordshire ST4 6AD

UK

0845 073 1288

0845 073 1288

THIS DRAWING AND THE INFORMATION IT CONTAINS IS THE CONFIDENTIAL PROPERTY OF BRITISH GAS SOLAR AND SHALL NOT BE COPIED OR USED FOR ANY PURPOSE WITHOUT THE WRITTEN PERMISSION OF AN AGENT OF THE COMPANY

CLIENT

PROVISIONAL ISSUE

A	FIRST ISSUE	31.10.14	NW	SK
REV	DESCRIPTION	DATE	BY	APPROVED