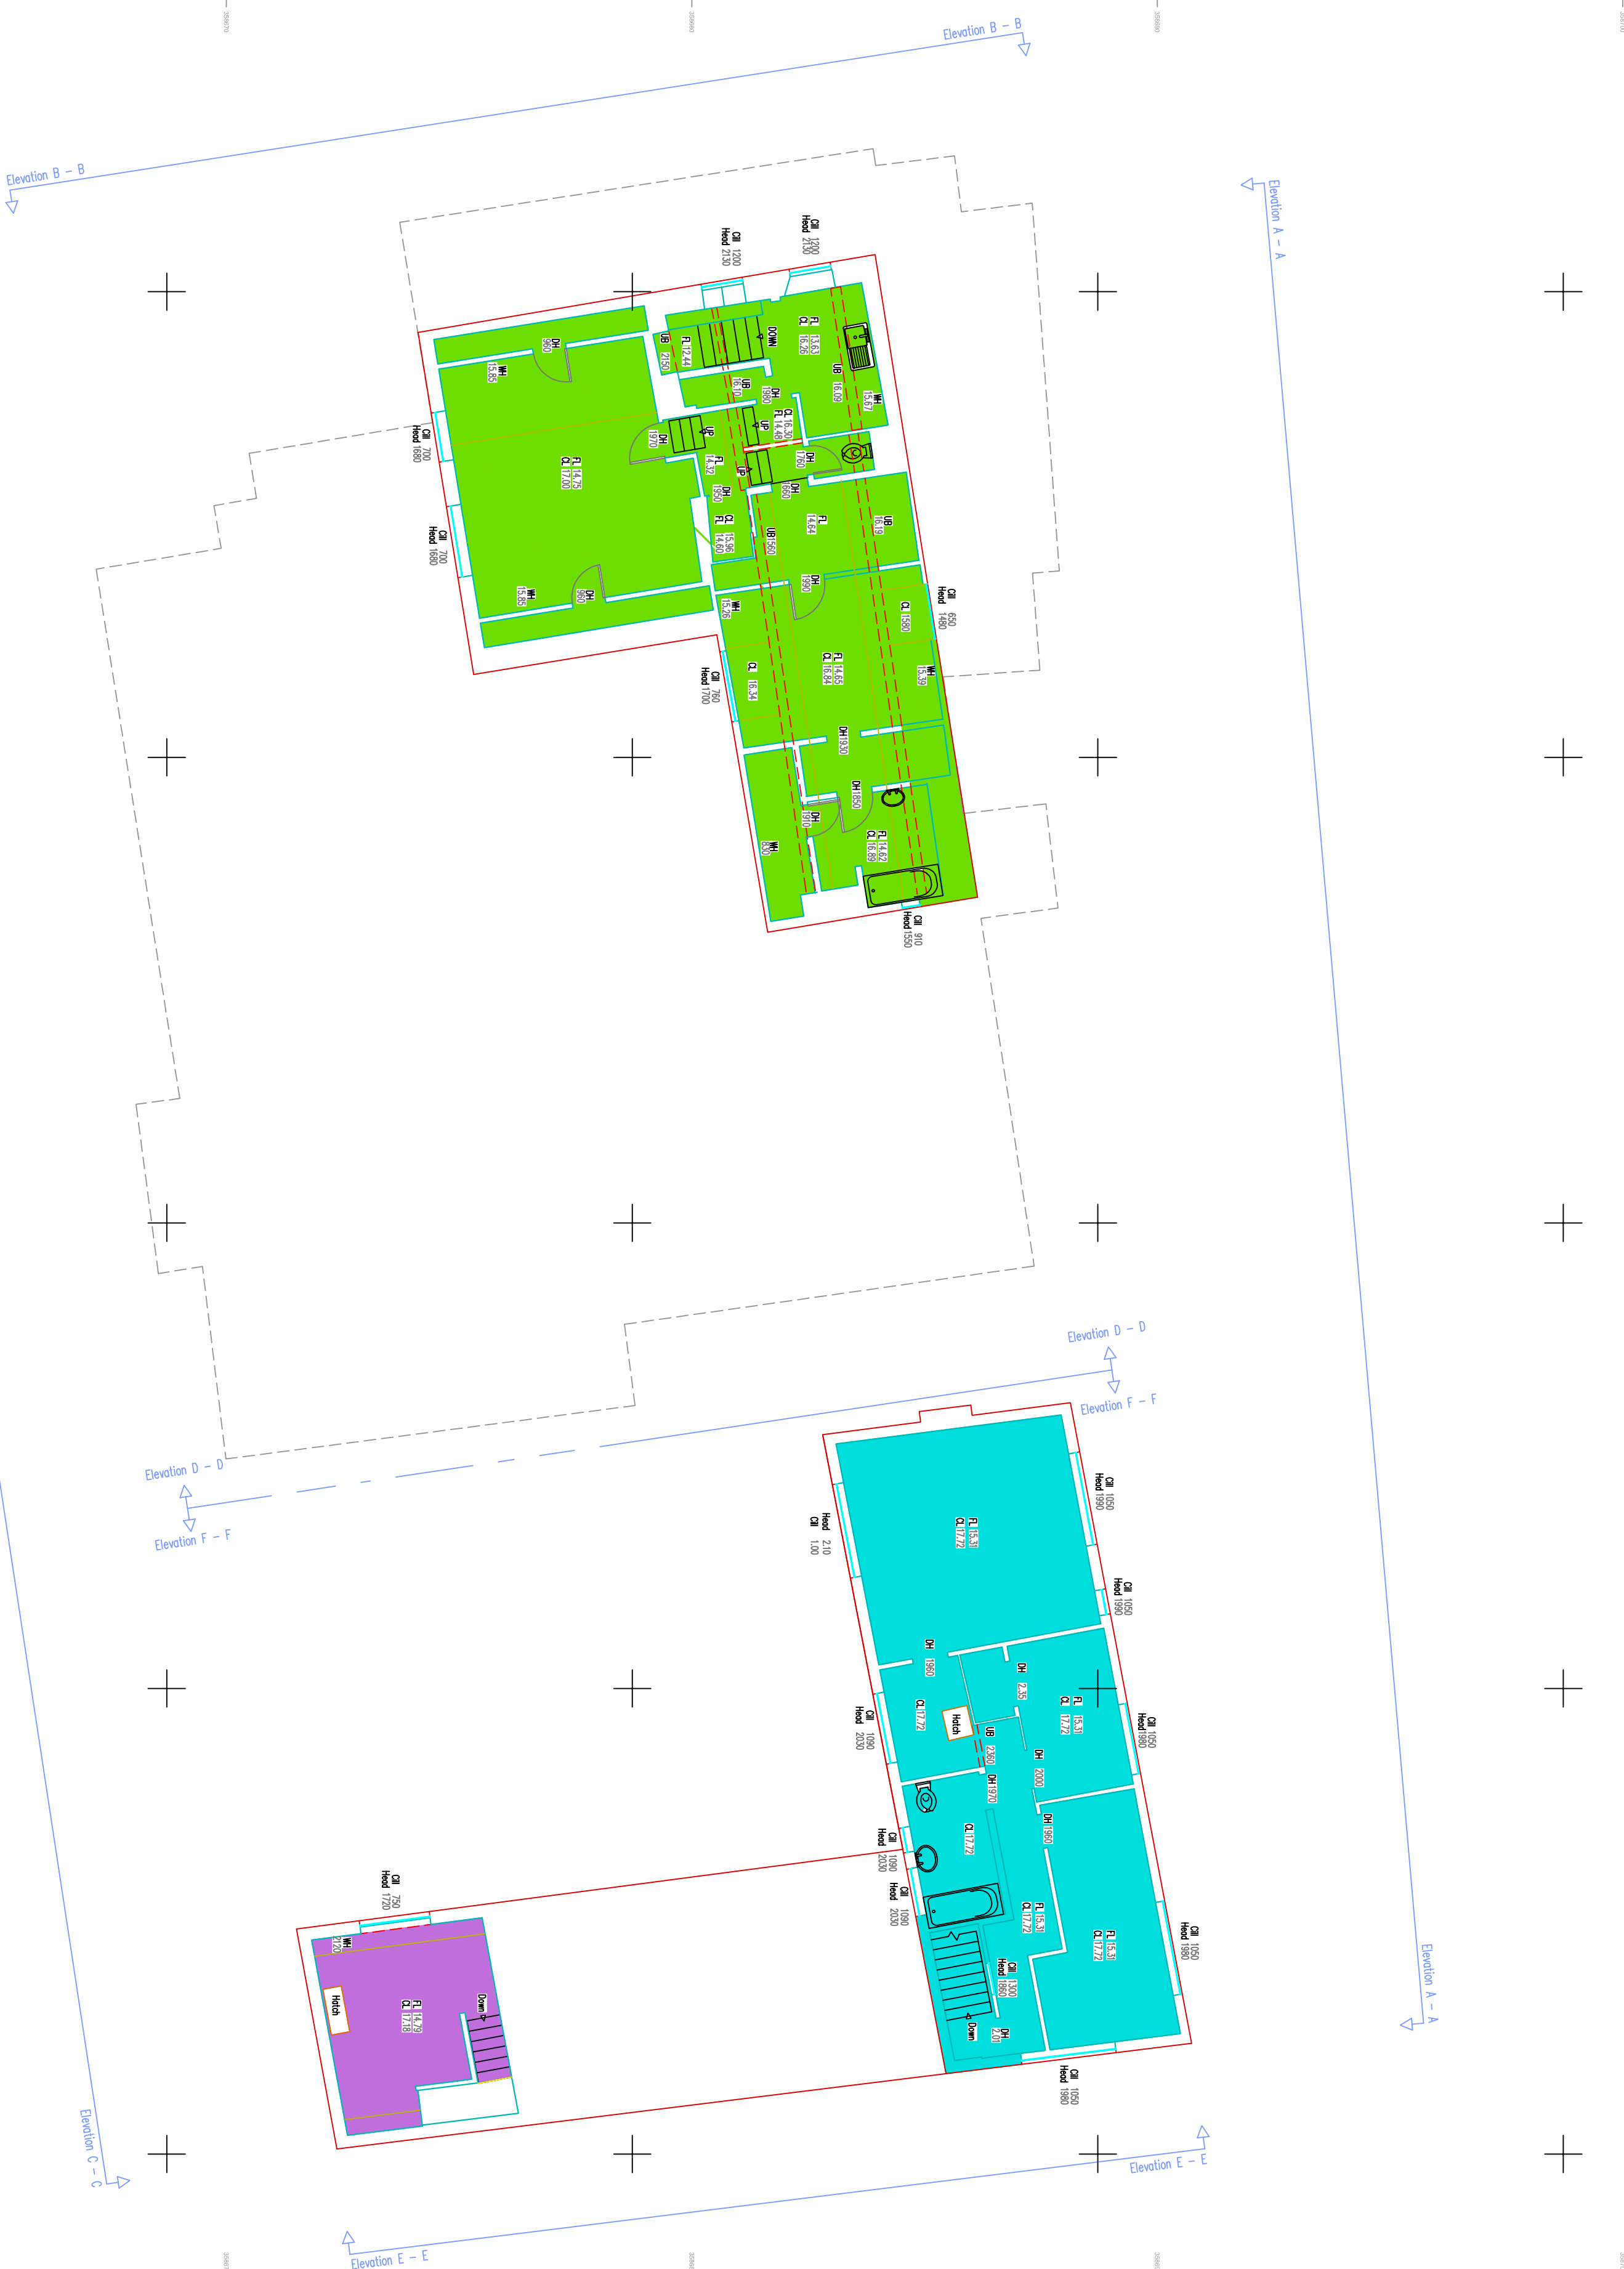


[illegible]

Survey Control				
	-E/-X-	-N/-Y-		
STN1	3363370.644	3568697.037	12.399	
STN1A	3363371.0109	3568690.322	12.339	
STN1B	3363490.467	3568730.416	13.049	
STN2	3363376.535	356875.830	12.872	

Sheet Layout:	
Additional Notes:	
Amendments:	
Date	Details

West Coast
Nationwide Land Surveyors & Site Engineers

Geomatics Ltd

West Coast Geomatics Limited
11 Marlborough Road
Southport
Merseyside
PR9 0PA

T: 077834 515 667
E: Info@wcgeps.co.uk
W: www.wcgeps.co.uk

Client:	
Hardie Brack Chartered Surveyors	
Internal Measured Survey First Floor Former Golden Grove Inn Rosset - Wrexham - LL12 0AR	
Surveyor:	JD
CAD:	LM
Checked:	JD
Scale:	1:100 (A2)
Our Ref:	WGS / 04/24 / FF / 1:1
Date of issue:	17/09/2014