
A1

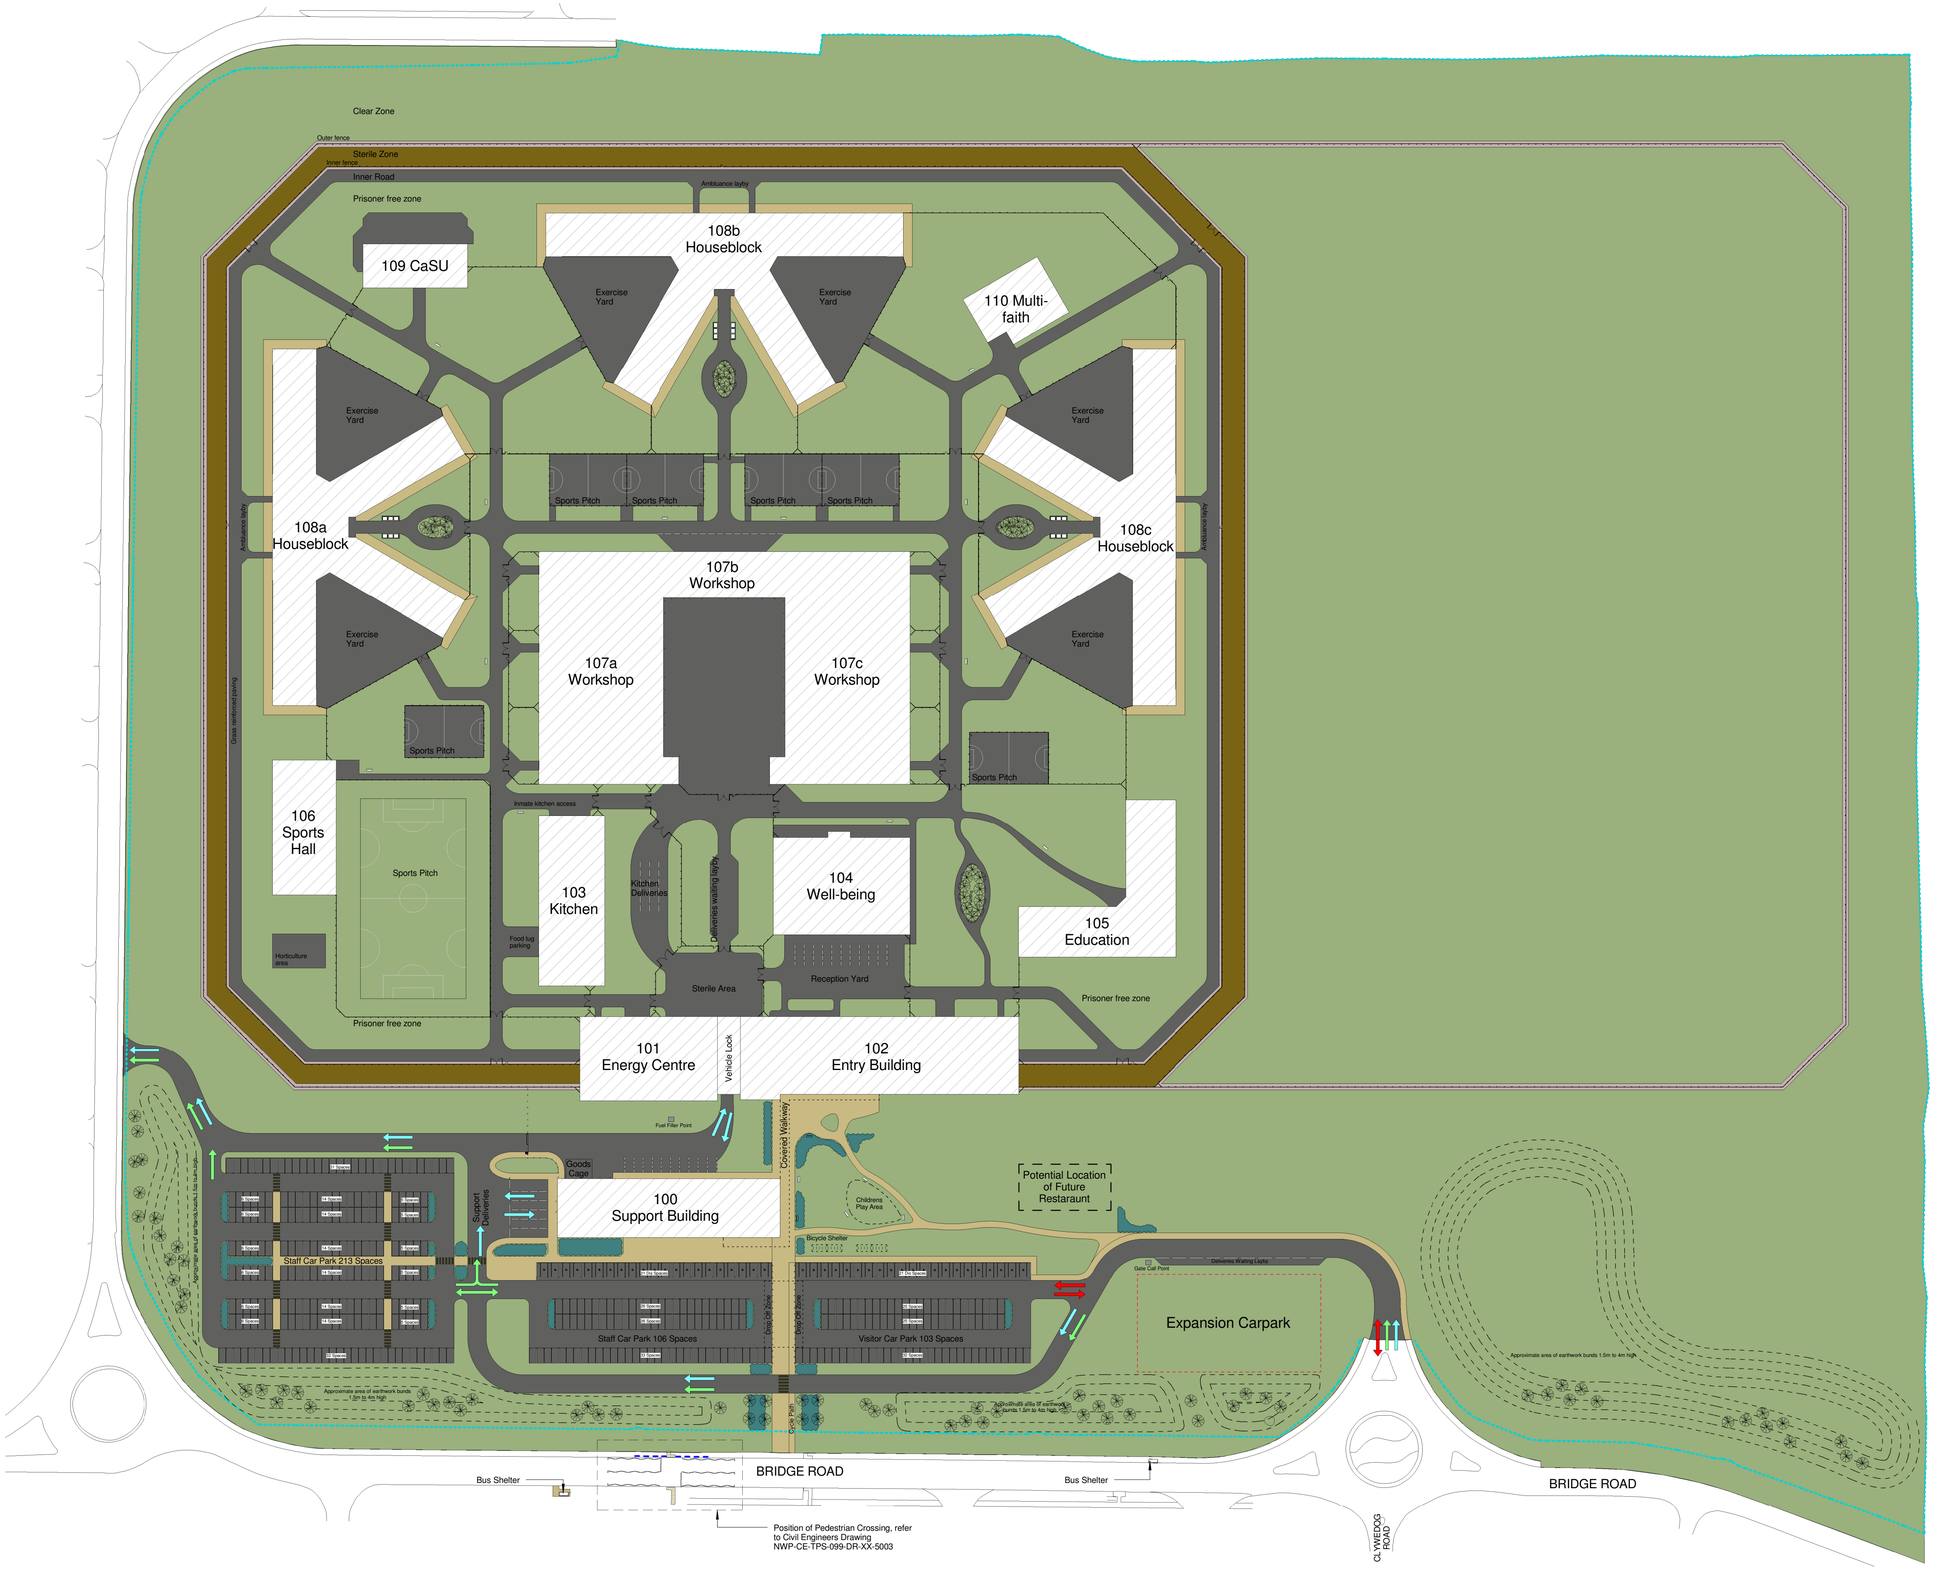

Note
This drawing is to be read in conjunction with
- NWP-AR-CAP-099-SH-01-1003 - Site Fence Schedule
- NWP-AR-CAP-099-DR-ZZ-1010 - Perimeter Security & Zonal Fence Requirements
- NWP-LA-CAP-099-LA-XX-501 & 502 - Planting Plan for Public Entrance Zones
- NWP-LA-CAP-099-LA-XX-603 - Typical Bund Sections

Bunds shown indicatively - Refer to Landscape Architects Drawings

0cm 2cm 4cm 6cm 8cm 10cm
SCALE BAR

CERTAINTY VALUE EFFICIENCY

SAFETY, HEALTH AND ENVIRONMENTAL INFORMATION

Refer to the relevant Construction (Design and Management) documentation where applicable.

It is assumed that all works on this drawing will be carried out by a competent contractor, working where appropriate to an approved method statement.

LEGEND

	Location of Buildings
	Grass
	Tarmac
	Paving
	Gravel
	Shrub
	Proposed earth banks - Approximate area of earthwork bunds 1.5m to 4m high
	Proposed covered walkway
	Denotes Double / Vehicle Gate
	Pedestrian gate
	Visitors Entry/Exit Route
	Staff Entry/Exit Route
	Service Vehicles Entry/Exit Route
	Existing Site Fence Line
	Benches
	Road Guard Rail

P07	By: MMD Chk: KB App: JM Issued for Planning	13/10/2014
P06	By: MMD Chk: KB App: JM Support Bld footprint reduced, Wellbeing rotated, Fence gate to expansion area omitted, cycle path added, internal paths to Entry Building added. Fences Updated	2014/10/06
P05	By: MMD Chk: DD App: JM Fences Adjusted, Entry Building 102 Modified, Site Boundary Finalised, Entry Road Updated, Pedestrian Crossing Added, Sports Pitch Moved	08/09/2014
P04	By: JY Chk: KB App: JM Sections of site and fence added. Circulation routes indicated. Landscape legend added. Length of Building 109 'CASU' amended. Apro of fence updated. Bus shelters moved.	19/08/2014
P03	By: JY Chk: KB App: JM Carpark rearranged. Turning circle and fence amended. Size of Sports Pitch changed. Sub-station of workshop amended.	08/08/2014
P02	By: MMD Chk: KB App: JM Clink Restaurant Position added, Multi-Faith Repositioned, Fences Updated, Support Deliveries & Carpark Modified	29/07/2014
P01	By: MN Chk: KB App: JM Initial Issue	18/07/2014

Revision	Description	Date

Ministry of JUSTICE

Lend Lease

Designers
CAPITA TPS
HOARE LEA Crown House

Project
North Wales Prison

Title
099 Site Masterplan
General Arrangement
Site Plan

DRAWING STATUS:
S2 - Fit For Information

Project No.	Scale & Size
CS 070997	1 : 1000

Drawing Identifier	Revision
NWP-AR-CAP-099-PA-01-1001	P07