
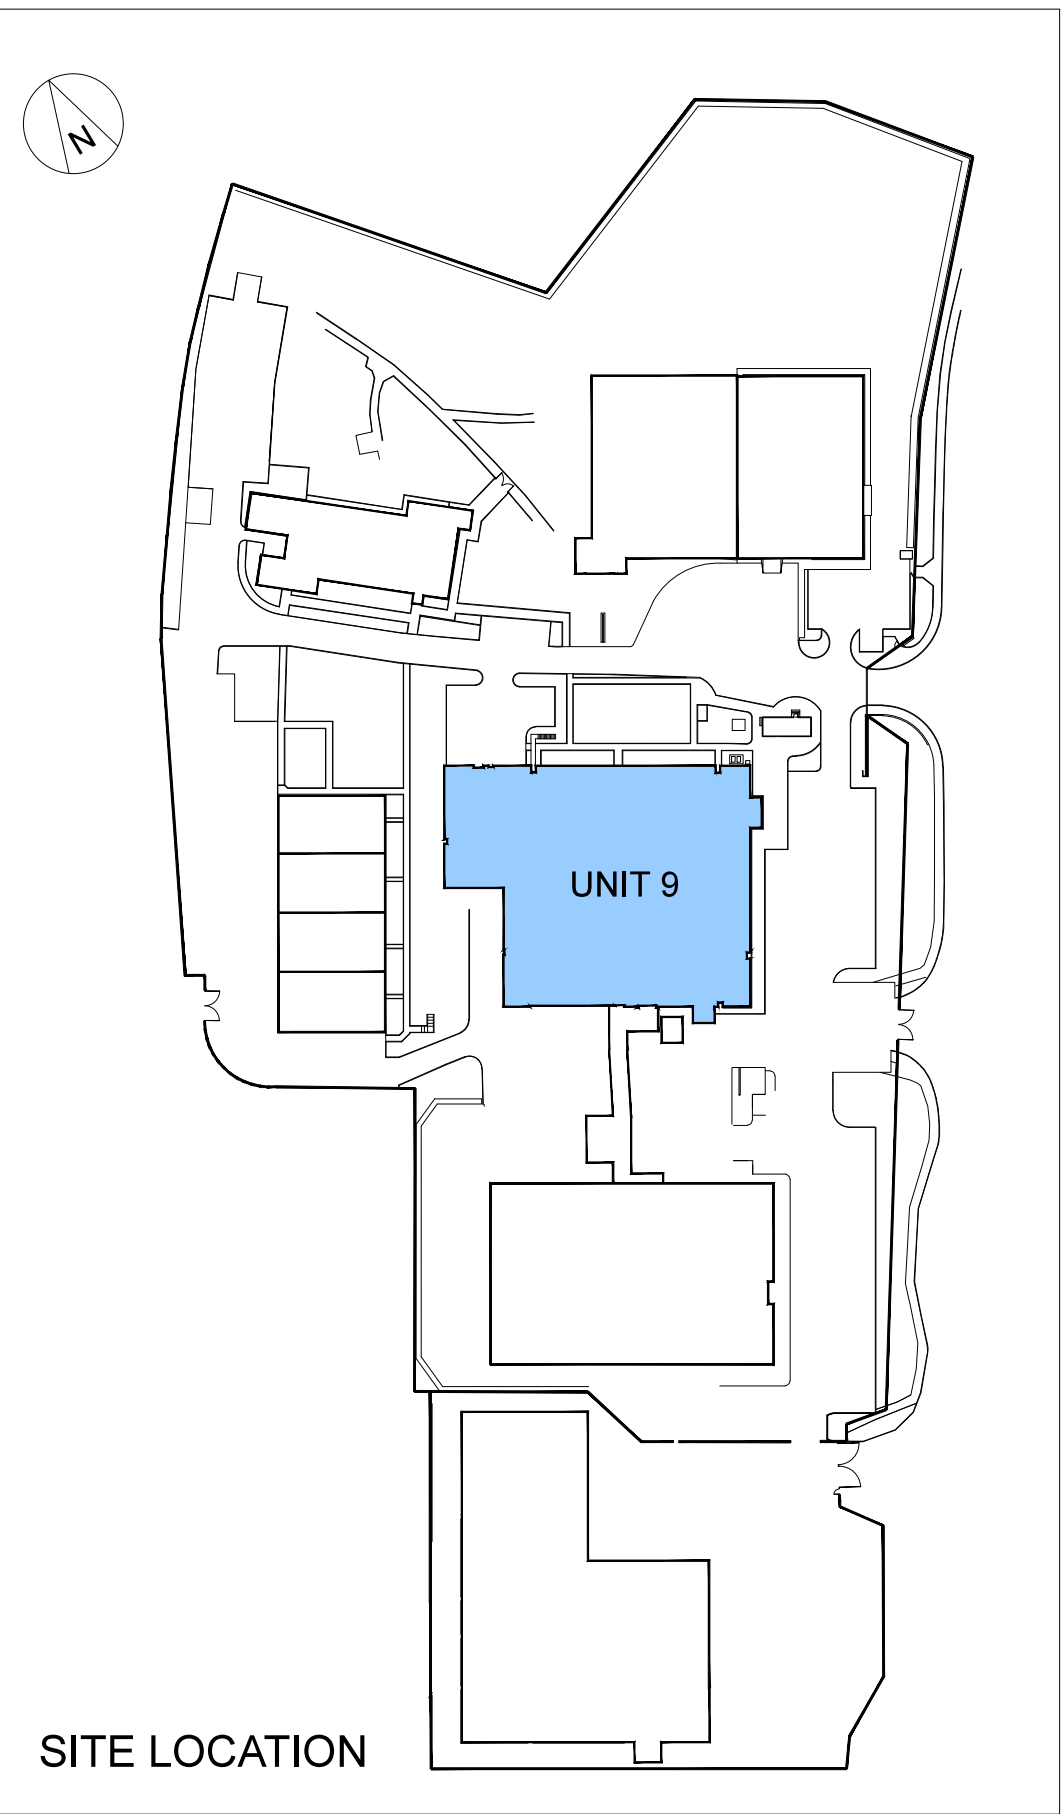


REV	CC No.	DATE	DRAWN	CHECKED	APPROVED	QA APPROVED
A		DEC 2014				

PLANNING PERMISSION

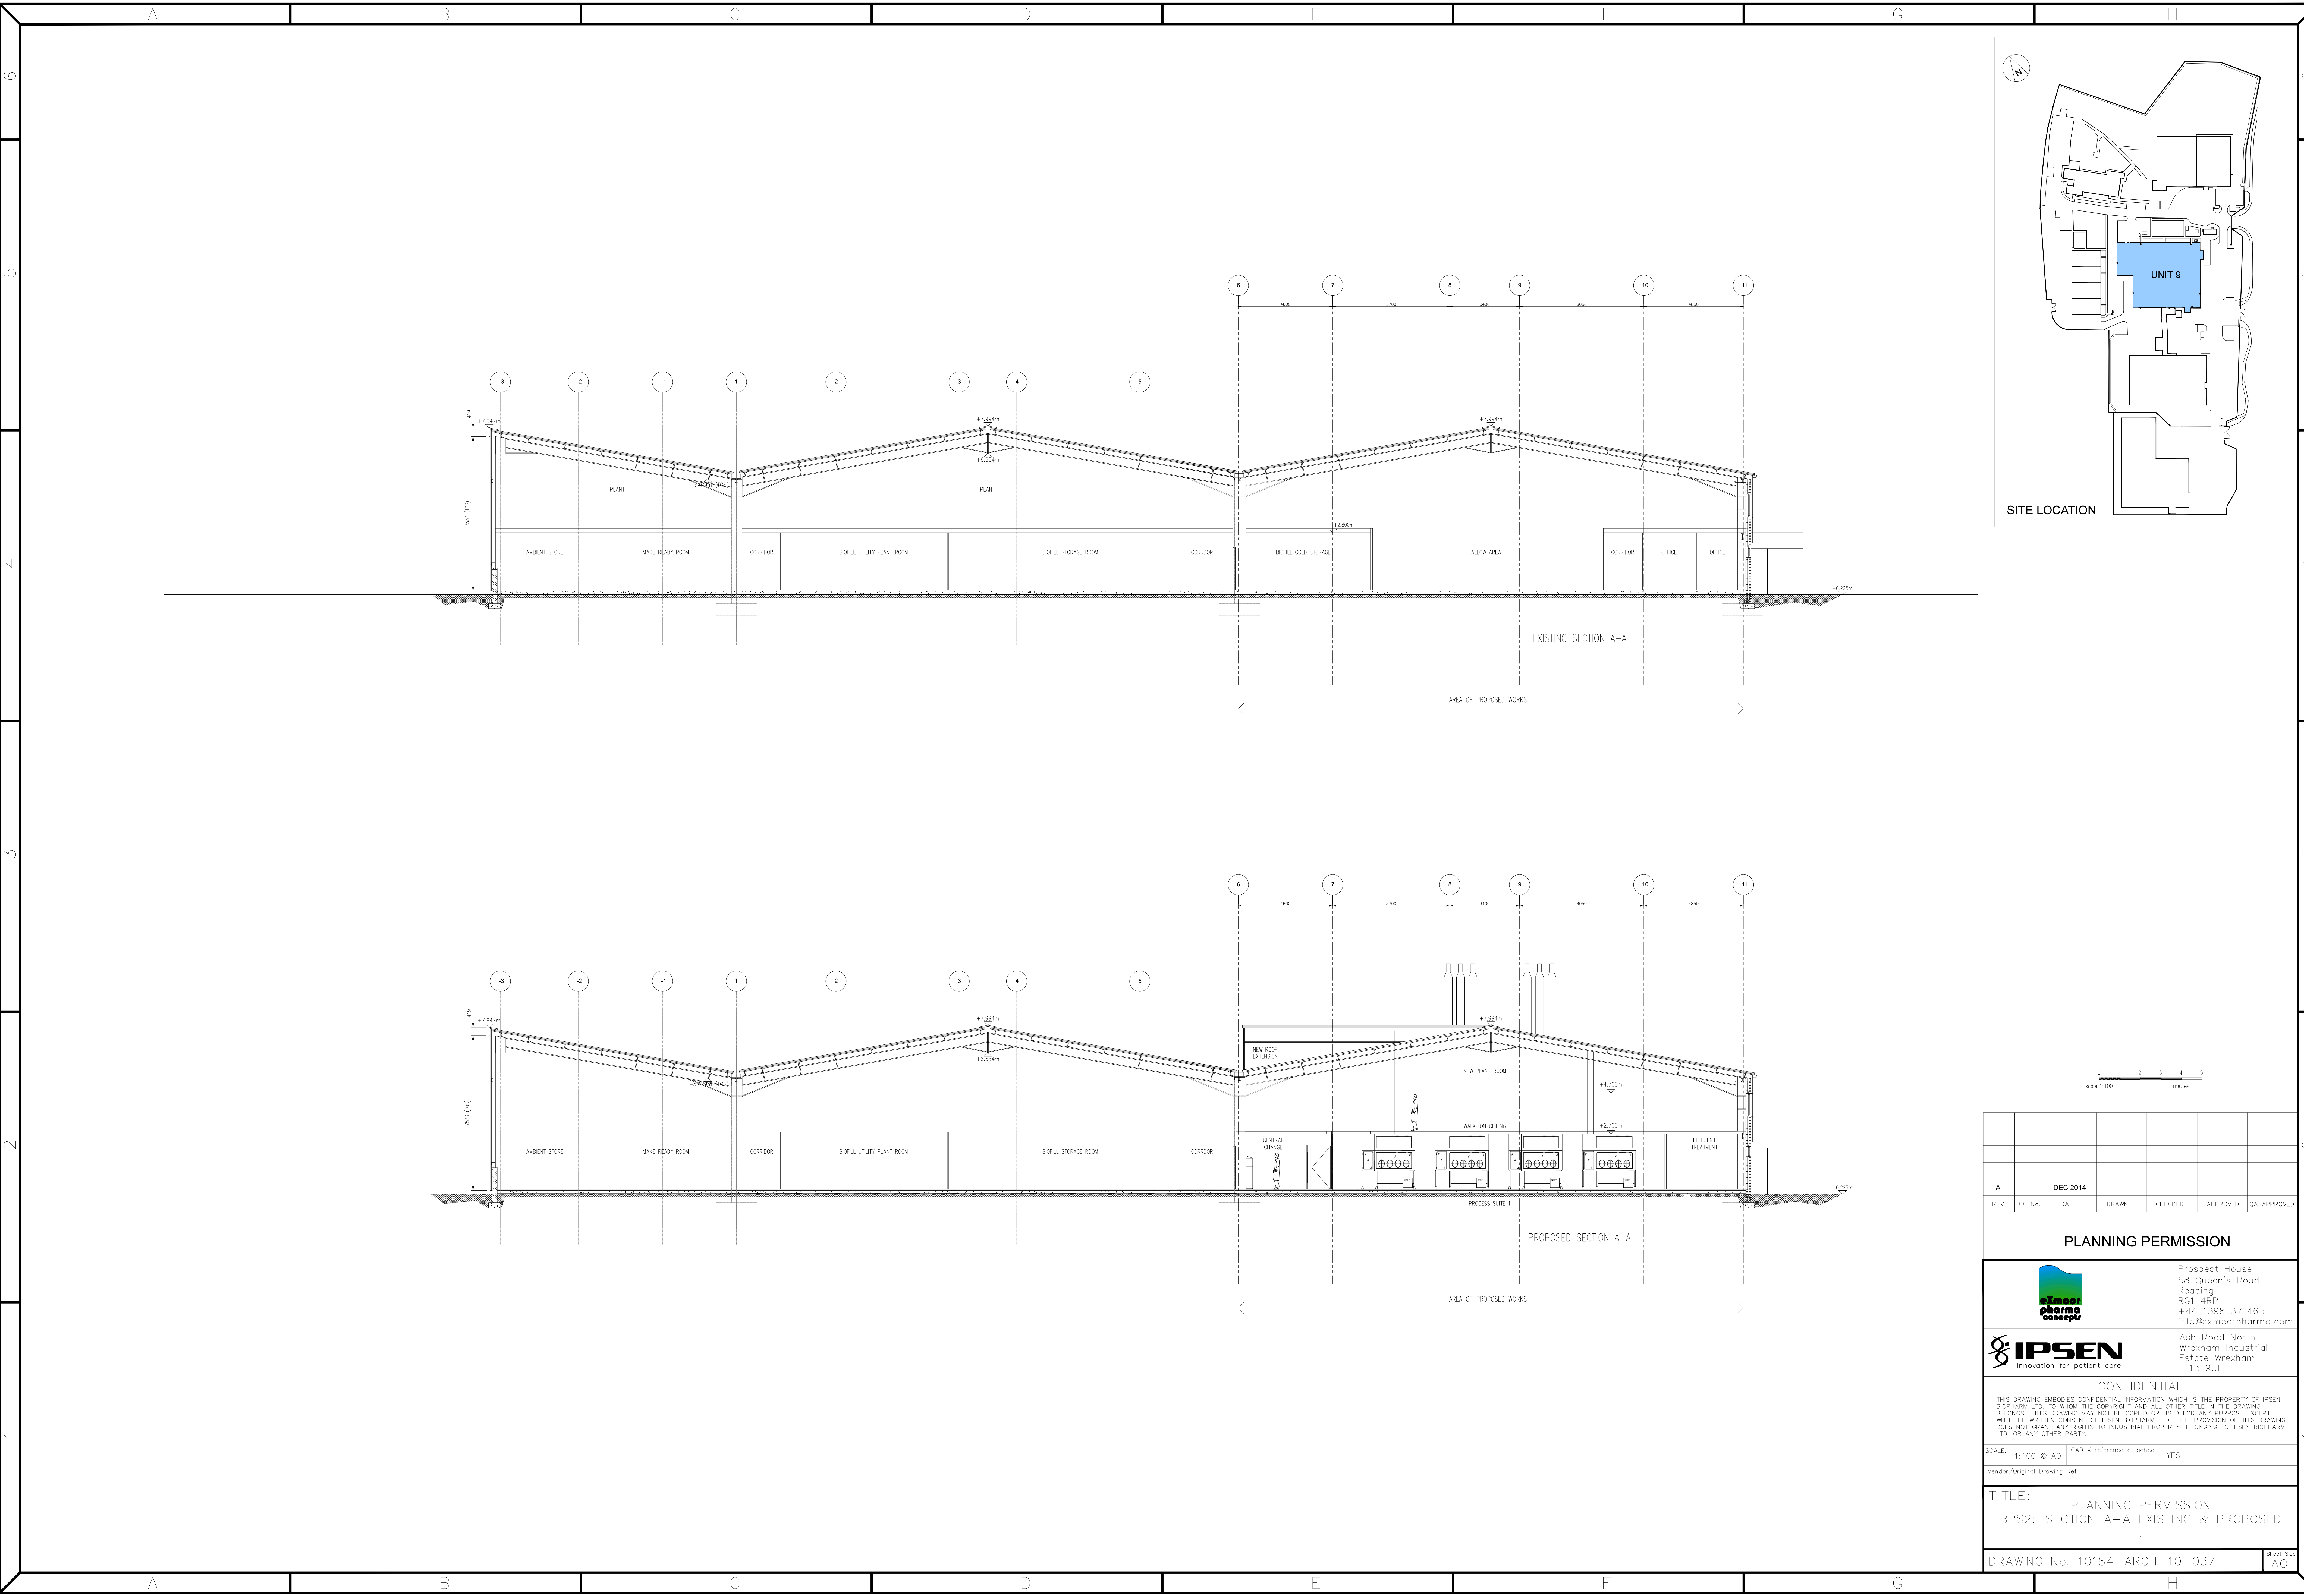

Ash Road North
Wrexham Industrial Estate Wrexham
LL13 9UF

THIS DRAWING EMBODIES CONFIDENTIAL INFORMATION WHICH IS THE PROPERTY OF IPSEN BIOPHARM LTD. TO WHOM THE COPYRIGHT AND ALL OTHER TITLE IN THE DRAWING BELONGS. THIS DRAWING MAY NOT BE COPIED OR USED FOR ANY PURPOSE EXCEPT WITH THE WRITTEN CONSENT OF IPSEN BIOPHARM LTD. THE PROVISION OF THIS DRAWING DOES NOT GRANT ANY RIGHTS TO INDUSTRIAL PROPERTY BELONGING TO IPSEN BIOPHARM LTD. OR ANY OTHER PARTY.

SCALE: 1:100 @ A0 CAD X reference attached YES
Vendor/Original Drawing Ref

TITLE: PLANNING PERMISSION
BPS2: SECTION A-A EXISTING & PROPOSED

DRAWING No. 10184-ARCH-10-037

Sheet Size
A0