


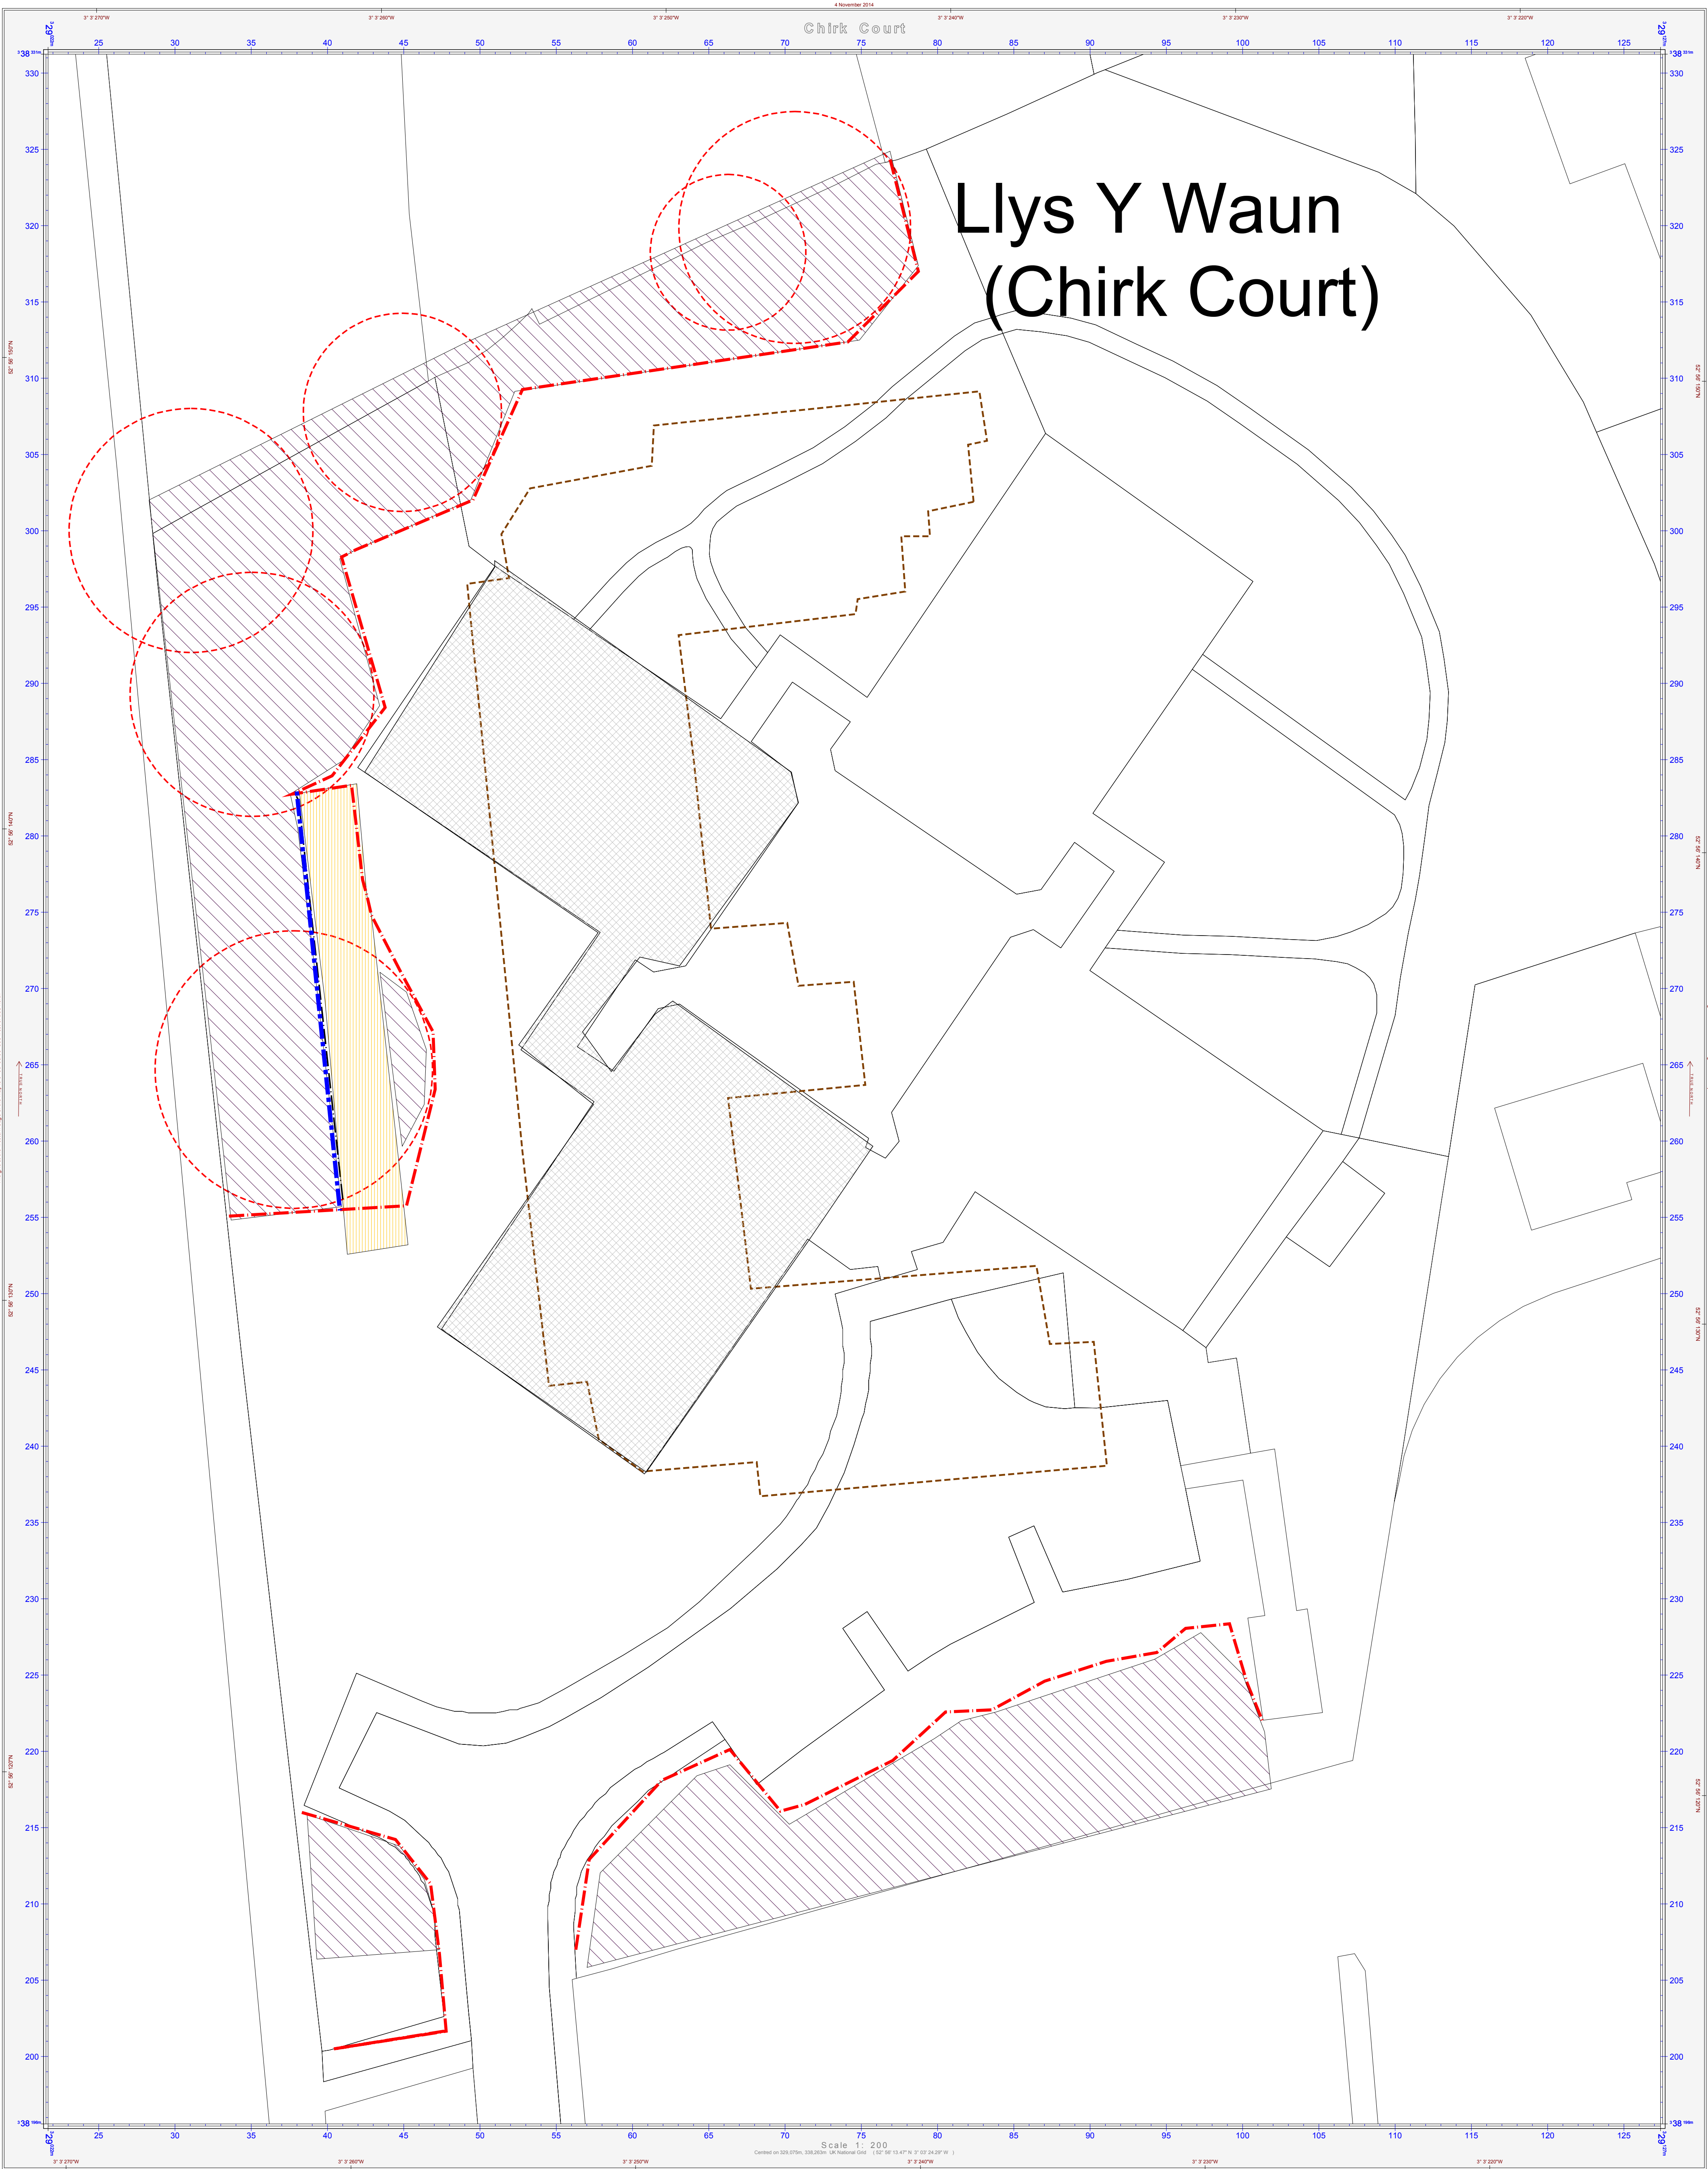

© Crown copyright. All rights reserved. 2013
Licence number 0100031673


Shields Arboricultural
Consultancy

Tree & Woodland Management Solutions

Tree Protection Plan

Chirk Court Nursing Home
Chirk

- Legend
- RPA
 - CEZ
 - No Dig Construction Area
 - New Structures
 - Structure to be Demolished
 - Tree Protection Fencing
 - Tree Protection Fencing 2

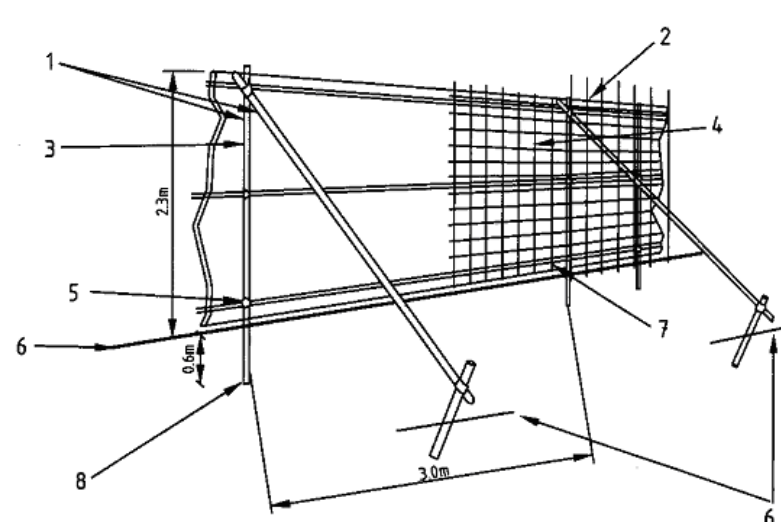

Tree Protection Barrier

1 Standard scaffold poles 2 Uprights to be driven into the ground 3 Panels secured to uprights with wire ties and/or standard scaffold clamps 4 Weldmesh wired to the uprights and horizontals 5 Standard clamps 6 Ground level 7 Wire twisted and secured on inside face of fencing to avoid easy dismantling 8 Approx. 0.6 m driven into the ground

Drawing No: CCC/TPP/11/14/01

Drawn By: S. Shields

Scale: 1:200 @ A1

Date: 4th November 2014

Revision:

Do not scale from this drawing all dimensions to be checked on site
Drawing is colour coded and a monochrome copy should not be relied upon

© Shields Arboricultural Consultancy

T:01691 657189

M:07989 626923

Email: info@shieldsac.co.uk