


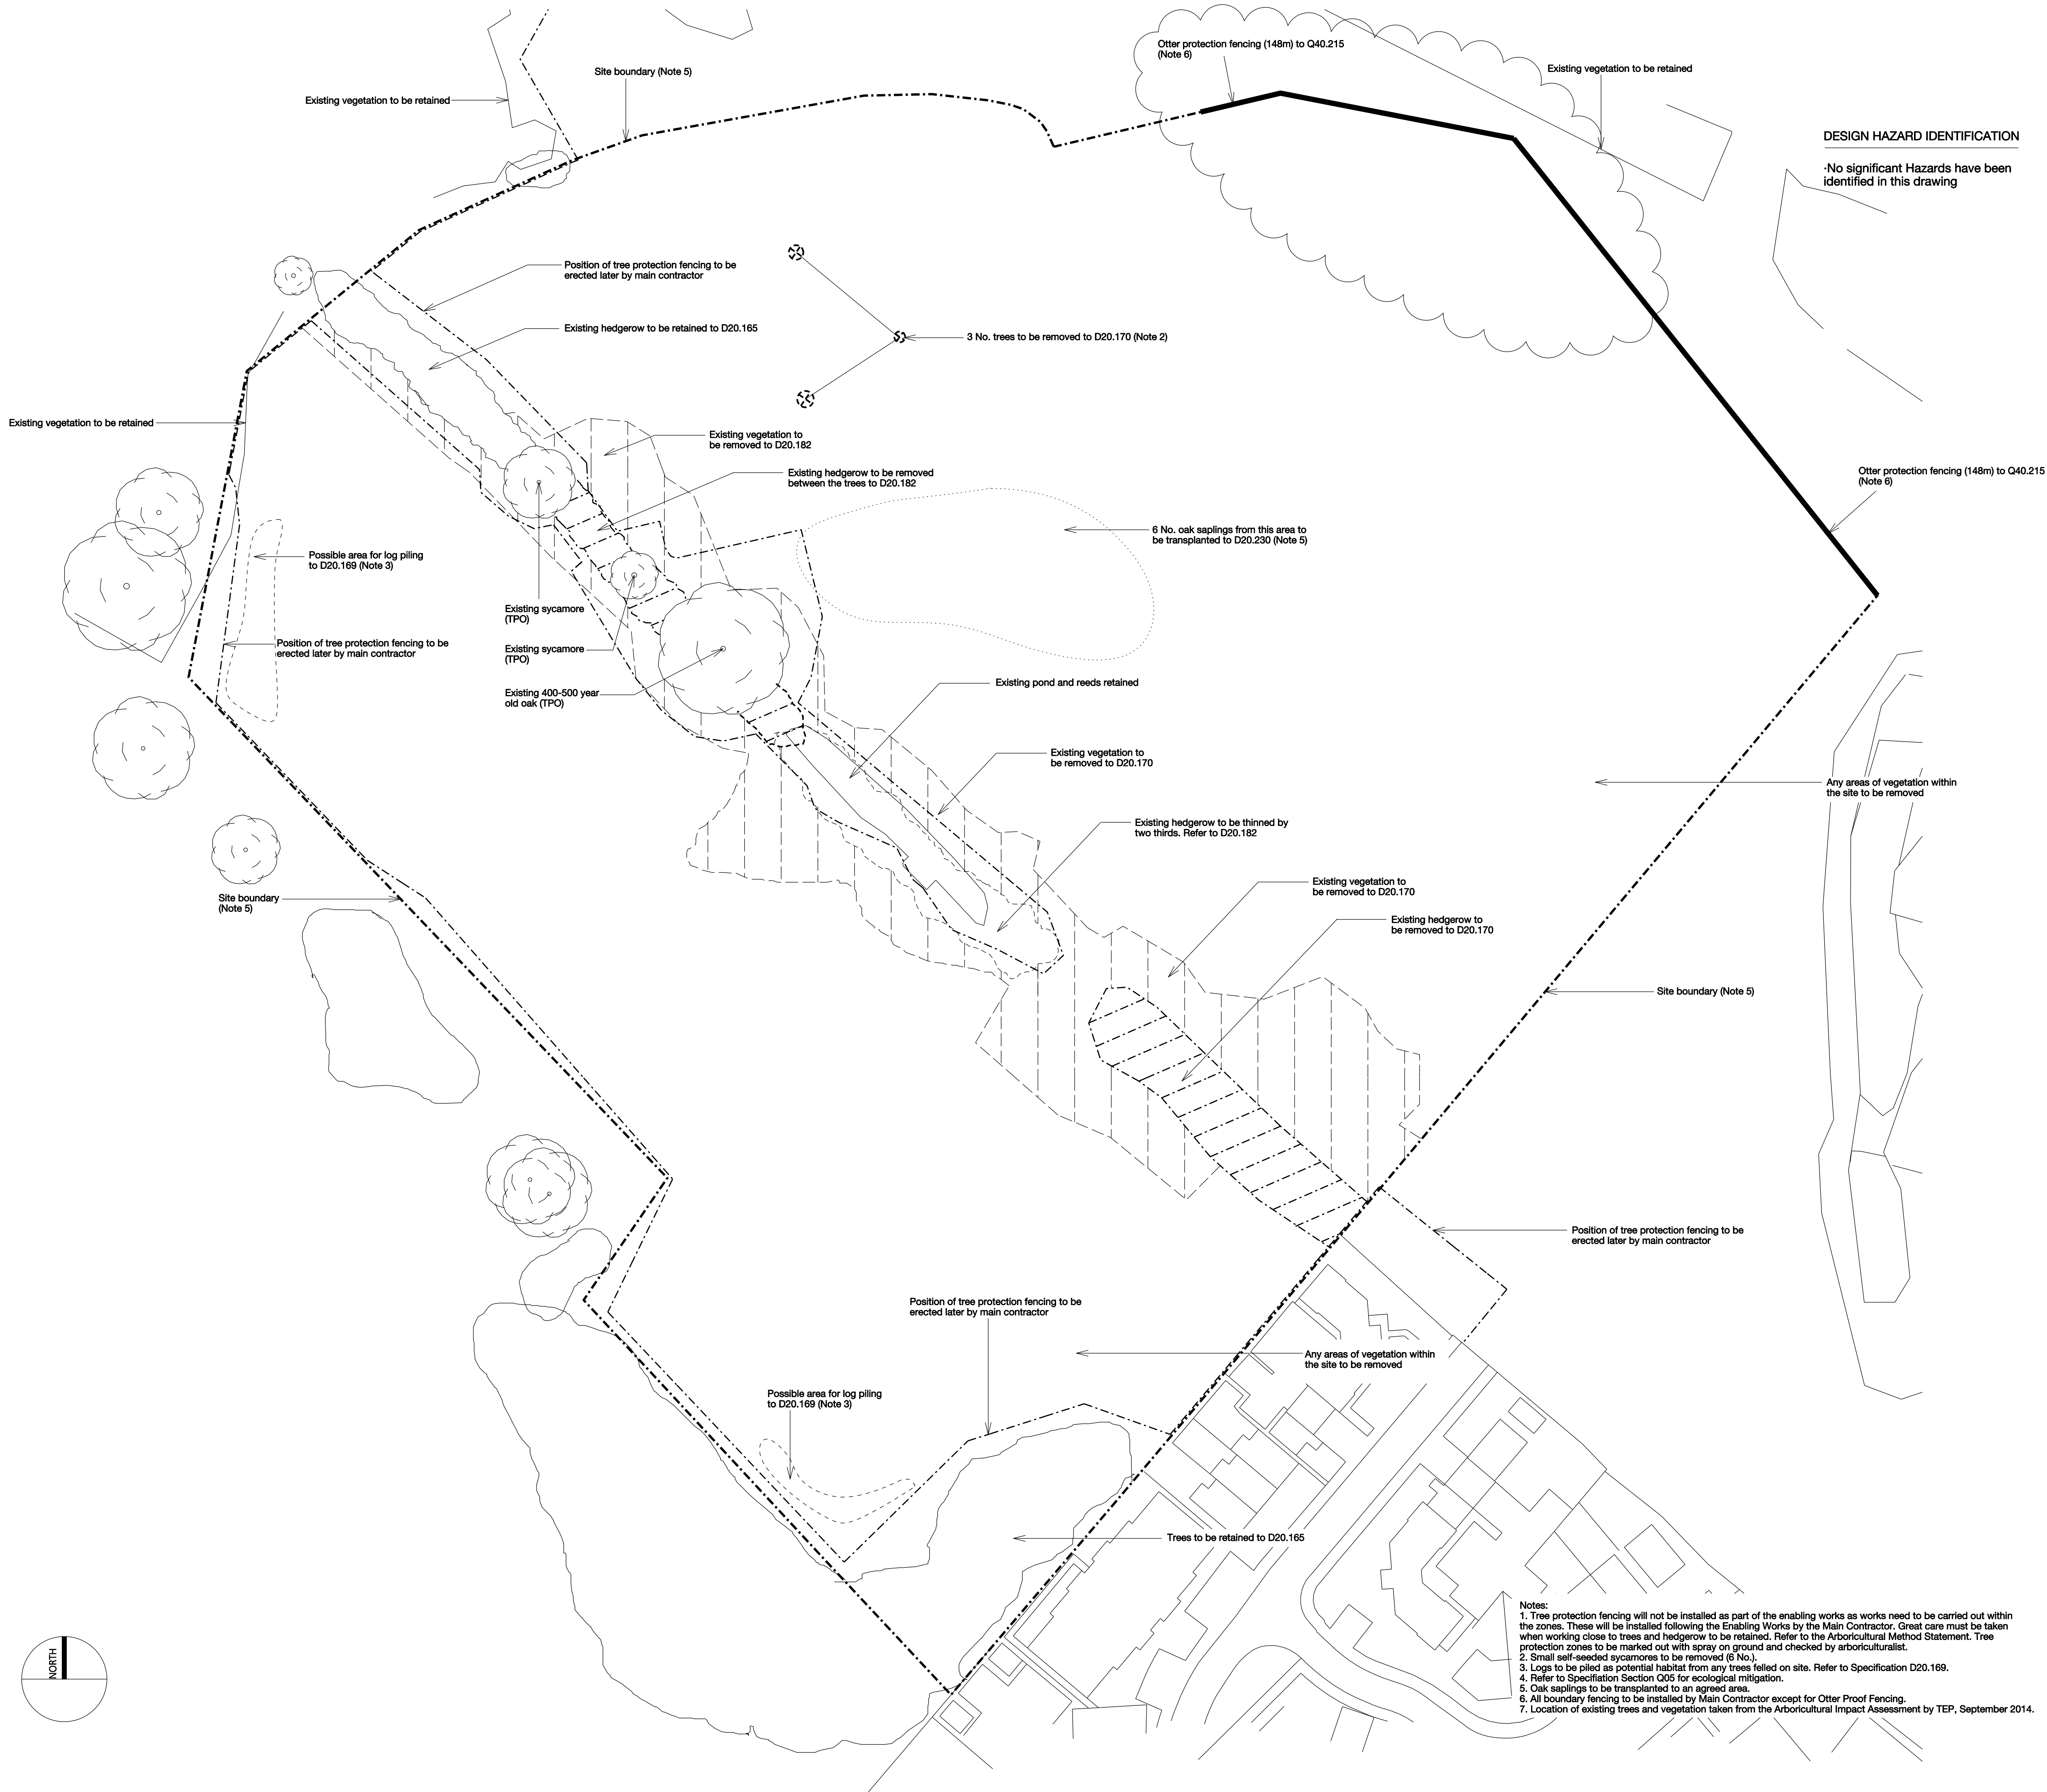

Notes:

DO NOT SCALE. Use figured dimensions only.

The Contractor is requested to check all dimensions before the work is put to hand.

This drawing must only be used for the purpose for which it is supplied and its contents must not be reproduced for any purpose without written permission.

This drawing and all associated designs remain the copyright of Carolyn Willitts Design Ltd.

All discrepancies to be reported to the landscape architect before manufacture or construction.

Carolyn Willitts Ltd is a limited company registered in England/Wales, No. 8054283

- Legend:
- Site Boundary (Note 5)
 - Otter fencing to Q40.215 (Note 5)
 - Trees to be removed to D20.170 (Note 2)
 - Hedgerow to be removed to D20.170
 - Hedgerow to be thinned to D20.182
 - Vegetation to be removed to D20.170
 - Tree protection fencing by Main Contractor (Note 1)

Revision	Description	Date
B	Otter protection fencing extended to entrance	05.02.16
A	Additional context added to drawing	23.01.15

CarolynWillittsStudio

Carolyn Willitts Studio Ltd
7 Malton Avenue
Manchester
M21 8AT

Tel: 07971 415162
info@cwstudio.co.uk

Project
Western Gateway, Wrexham

Title
Enabling Landscape Works Plan

Date
November 2014

Issued for
Tender

Drawing No.
1406-T-300B

Scale
1:500 @ A1