


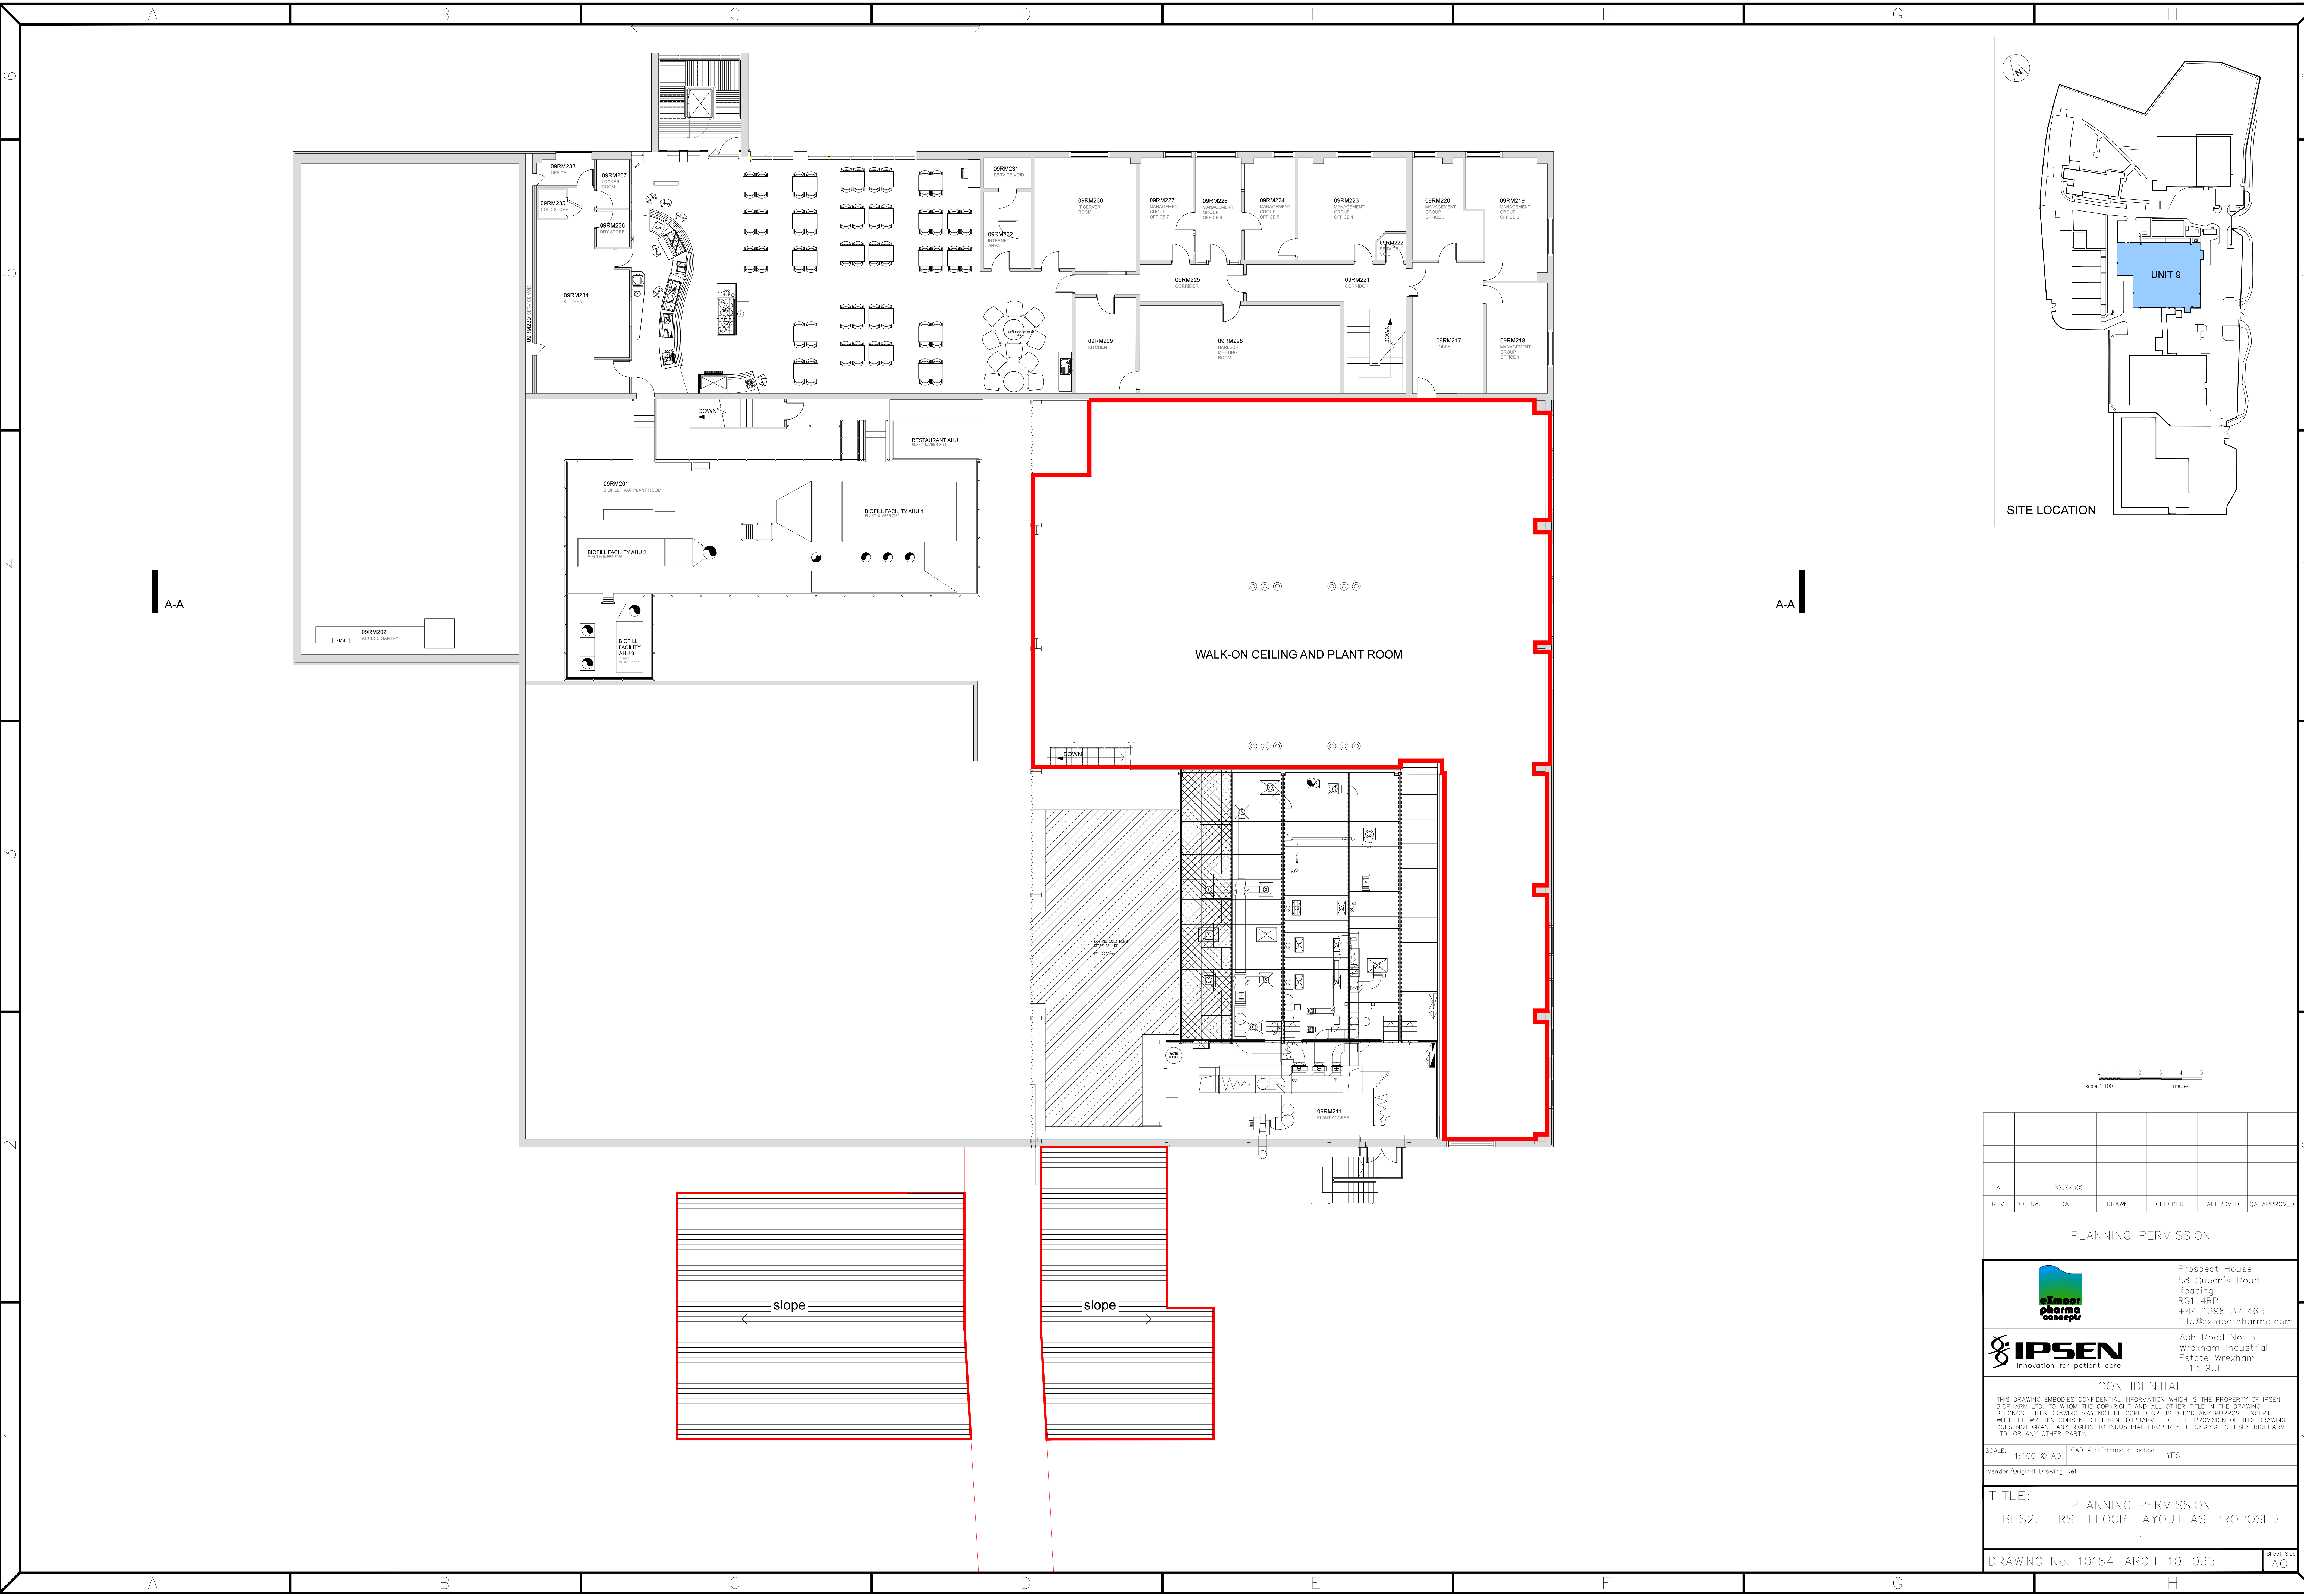

01000metres

01000metres

01000metres

01000metres

REV	CC No.	DATE	DRAWN	CHECKED	APPROVED	QA APPROVED
A	XX.XX.XX					

IPSEN

Innovation for patient care

Prospect House

58 Queen's Road

Reading

RG1 4RP

+44 1398 371463

info@exmoorpharma.com

Ash Road North

Wrexham Industrial

Estate Wrexham

LL13 9UF

CONFIDENTIAL

THIS DRAWING EMBODIES CONFIDENTIAL INFORMATION WHICH IS THE PROPERTY OF IPSEN BIOPHARM LTD. TO WHOM THE COPYRIGHT AND ALL OTHER TITLE IN THE DRAWING BELONGS. THIS DRAWING MAY NOT BE COPIED OR USED FOR ANY PURPOSE EXCEPT WITH THE WRITTEN CONSENT OF IPSEN BIOPHARM LTD. THE PROVISION OF THIS DRAWING DOES NOT GRANT ANY RIGHTS TO INDUSTRIAL PROPERTY BELONGING TO IPSEN BIOPHARM LTD. OR ANY OTHER PARTY.

SCALE:

1:100 @ A0

CAD X reference attached

YES

Vendor/Original Drawing Ref

TITLE:

PLANNING PERMISSION

BPS2: FIRST FLOOR LAYOUT AS PROPOSED

DRAWING No.

10184-ARCH-10-035

Sheet Size

A0