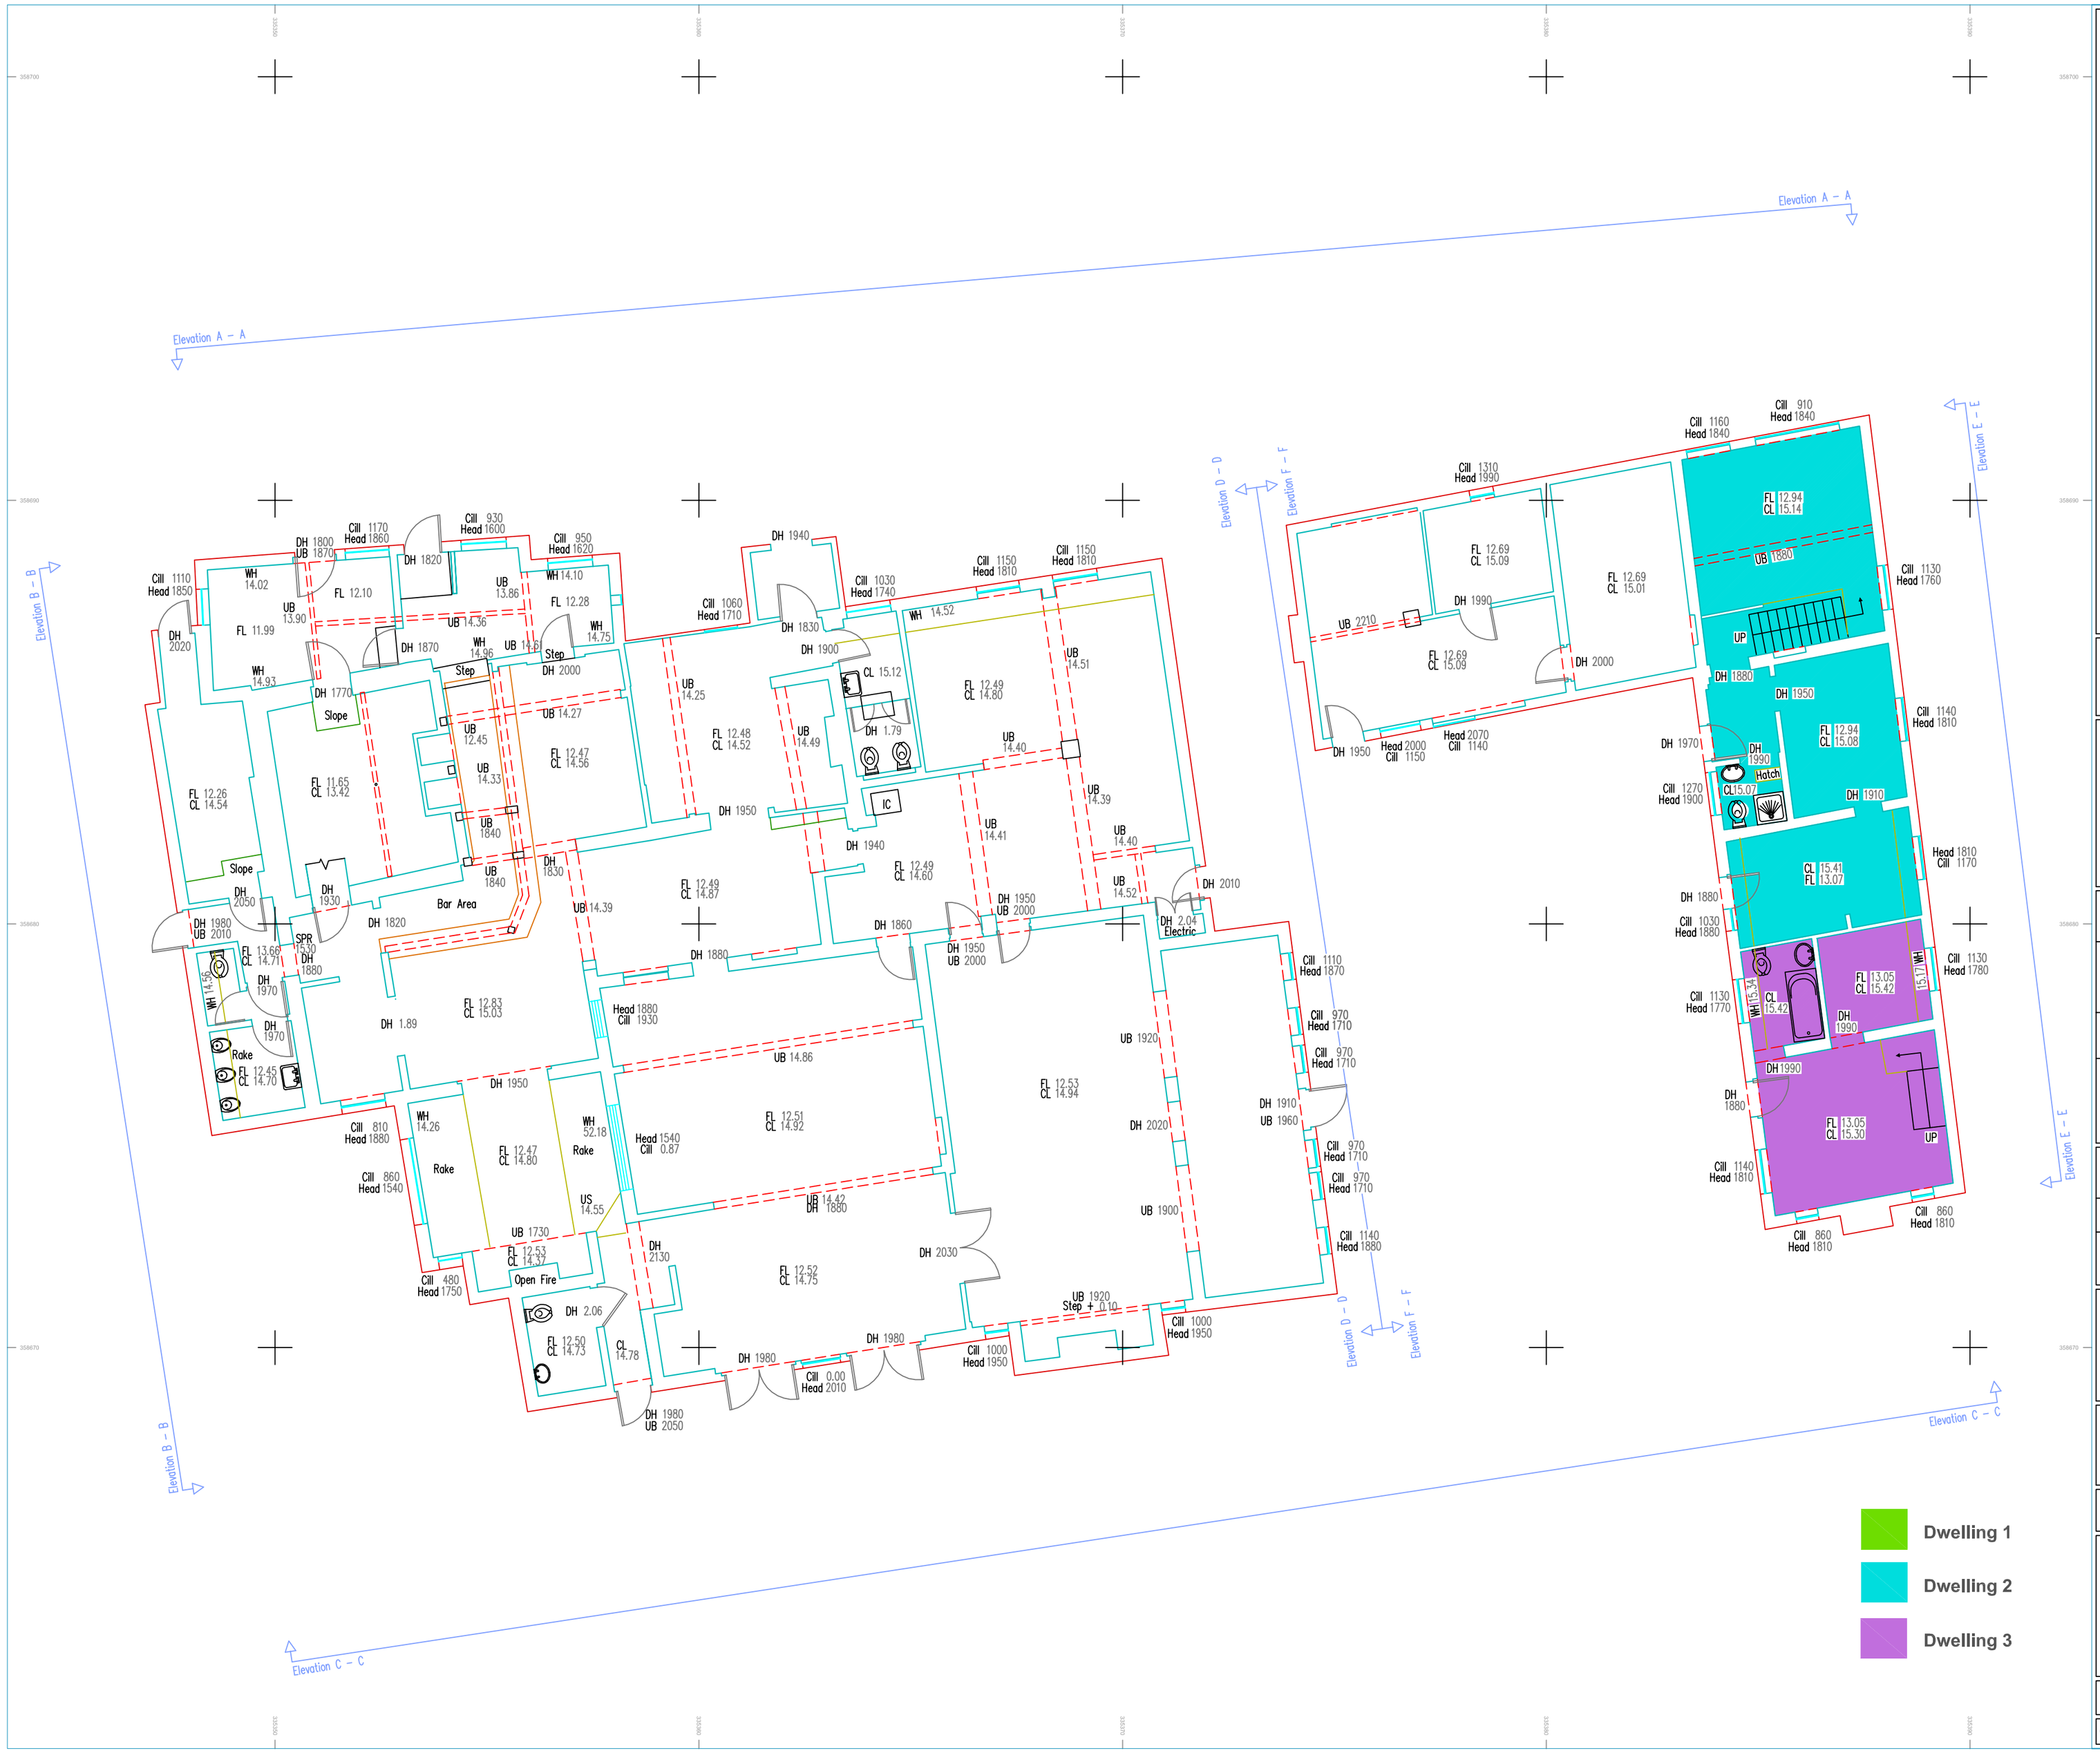

Notation:

AB	Air Brick	JTN	Junction Box
AV	Air Valve	KL	Keep Left
BB	Belisha Beacon	KO	Kerb Gulley
BC	Building Canopy	LFB	Lifebuoy
BH	Borehole	LP	Lamp Post
BL	Bed Level	MB	Mooring Bollard
BM	Bench Mark	ME	Meter Manhole
BNDY	Boundary	MH	Manhole
BO	Bollard	MK	Marker
BS	Bi-Stem (Tree)	MS	Multi-Stem (Tree)
BST	Bus Stop	MY	Mercury Manhole
BT	British Telecom Manhole	NP	Notice Board
BW	Brick Wall	NP	Road Name Plate
C	Crest	OB	Out Building
CCTV	Closed Circuit Television	OS	Ordnance Survey
CL	Ceiling Level	PB	Pillar Box
CONC	Concrete	PED	Pedestrian Pad
CP	Concrete Post	PI	Pipe
CR	Cycle Rack	PM	Parking Meter
CTV	Cable Television Manhole	PO	Post Office Manhole
CUL	Culvert	PP	Power Point
DK	Drop Kerb	RE	Rodding Eye
DP	Drain Pipe	RS	Road Sign
DPC	Damp Proof Course	RTW	Retaining Wall
DR	Drain	RWP	Rainwater Pipe
DWB	Dog Waste Bin	SDP	Stand Pipe
EB	Electricity Box	SK	Soakaway
EL	Electricity Manhole	SOF	Soffit Level
EP	Electricity Pole	SMH	Surface Water Manhole
ER	Earthing Rod	ST	Stop Tap
FB	Flower Bed	SU	Stump (Tree)
FBR	Footbridge	SV	Stop Valve
FCL	False Ceiling Level	SVP	Soil Vent Pipe
FFL	Finished Floor Level	SW	Surface Water
FIR	Fence Iron Railing	SY	Stay (Eg. Pylon, TP)
FL	Floor Level	TBM	Temporary Benchmark
FMH	Foul Water Manhole	TCB	Telephone Call Box
FP	Flag Pole	TH	Threshold Level
FPC	Fence Post & Chain	TL	Traffic Light
FPP	Fence Post & Panel	TOW	Top of Wall
FPR	Fence Post & Rail	TP	Telegraph Pole
FPW	Fence Post & Wire	TPT	Trial Pit
FSB	Fence Safety Barrier	TS	Tri-Stem (Tree)
FW	Foul Water	TSI	Traffic Signal Manhole
FWM	Fence Wire Mesh	U/B	Under Beam
GAS	Gas Valve	UTR	Unable To Raise
GL	Ground Level	VP	Vent Pipe
GP	Gate Post	WB	Waste Bin
GU	Gulley	WCL	Window Cill Level
H	Height	WHL	Window Head Level
HY	Hydrant	WL	Wall Level
IS	Information Sign	WM	Water Meter

This survey has been produced with its accuracy consummate with the indicated scale and should only be used for its original intended purpose. Any scaling should only be undertaken using a stable media print produced using the original data. No responsibility is accepted to any third party for the whole or part of its contents. All data remains in the ownership of West Coast Geomatics Limited. Any discrepancies between this survey and any other information should be reported to West Coast Geomatics Limited.

Survey Control

	-E/X-	-N/Y-	-Ht/Z-
STN1	335370.644	358697.037	12.399
STN1A	3353719109	358690.322	12.339
STN1B	335490.467	358730.416	13.049
STN2	335376.535	358675.830	12.872

Relative to Ordnance Survey grid via Active Network RTK GPS

Sheet Layout:

Additional Notes:

Amendments:

Date	Details

West Coast Geomatics Ltd
Nationwide Land Surveyors & Site Engineers

West Coast Geomatics Limited
11 Marlborough Road
Southport
Merseyside
PR9 0RA

T: 07834 515 667
E: Info@wcgeo.co.uk
W: www.wcgeo.co.uk

Client:
Hardie Brack Chartered Surveyors

Internal Measured Survey
Ground Floor
Former Golden Grove Inn
Rosset - Wrexham - LL12 0AR

Surveyor: JD	CAD: LM	Checked: JD	Scale: 1:100 (A2)
Our Ref: WCG / 0494 GF / 1:1		Date of issue: 17/06/2014	