


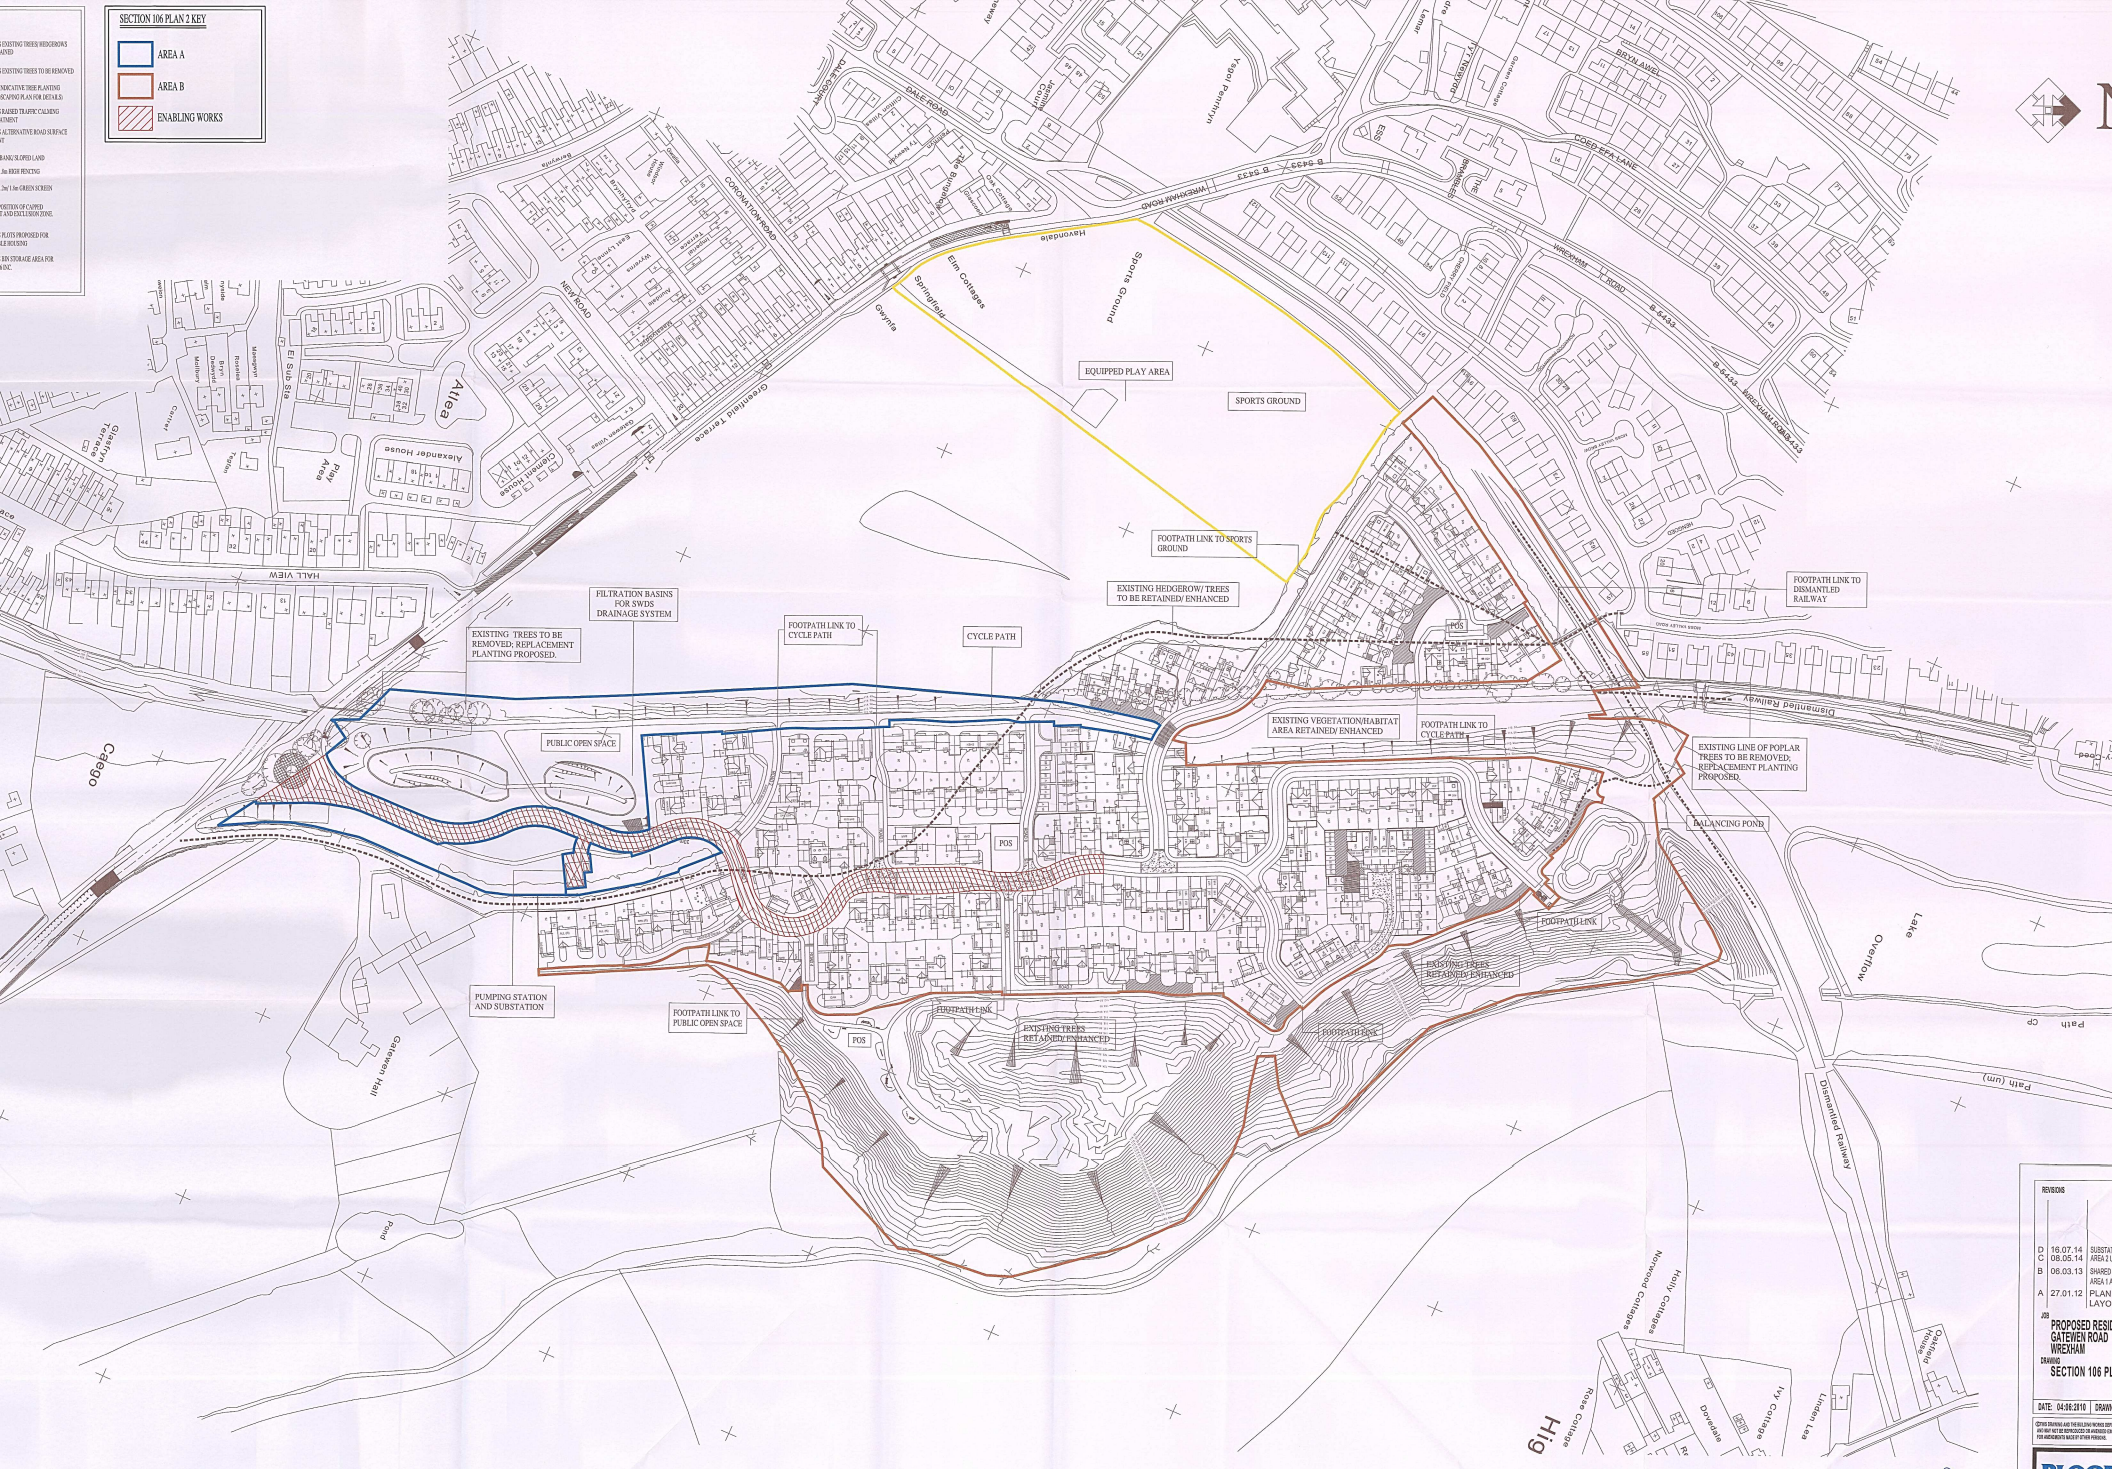

GATEWEN ROAD ~ WREXHAM

REVISIONS

NO.	DATE	BY	DESCRIPTION
D	18.07.14	SHARED	SUBSTATION
C	08.03.14	SHARED	AREA 1
B	06.03.13	SHARED	AREA 1
A	27.01.12	SHARED	PLAN LAYOUT

PROPOSED RESIDENTIAL DEVELOPMENT
GATEWEN ROAD
WREXHAM
SECTION 106 PLAN

DATE: 04.04.2010 DRAWN: C. Omp

BLOOR HOMES
7 BLOOR HOMES
UNITS 2-4 WHITE
HOLLIS CHARTER
TELEPHONE 01477 630000

DRAWING NO: 106/10