


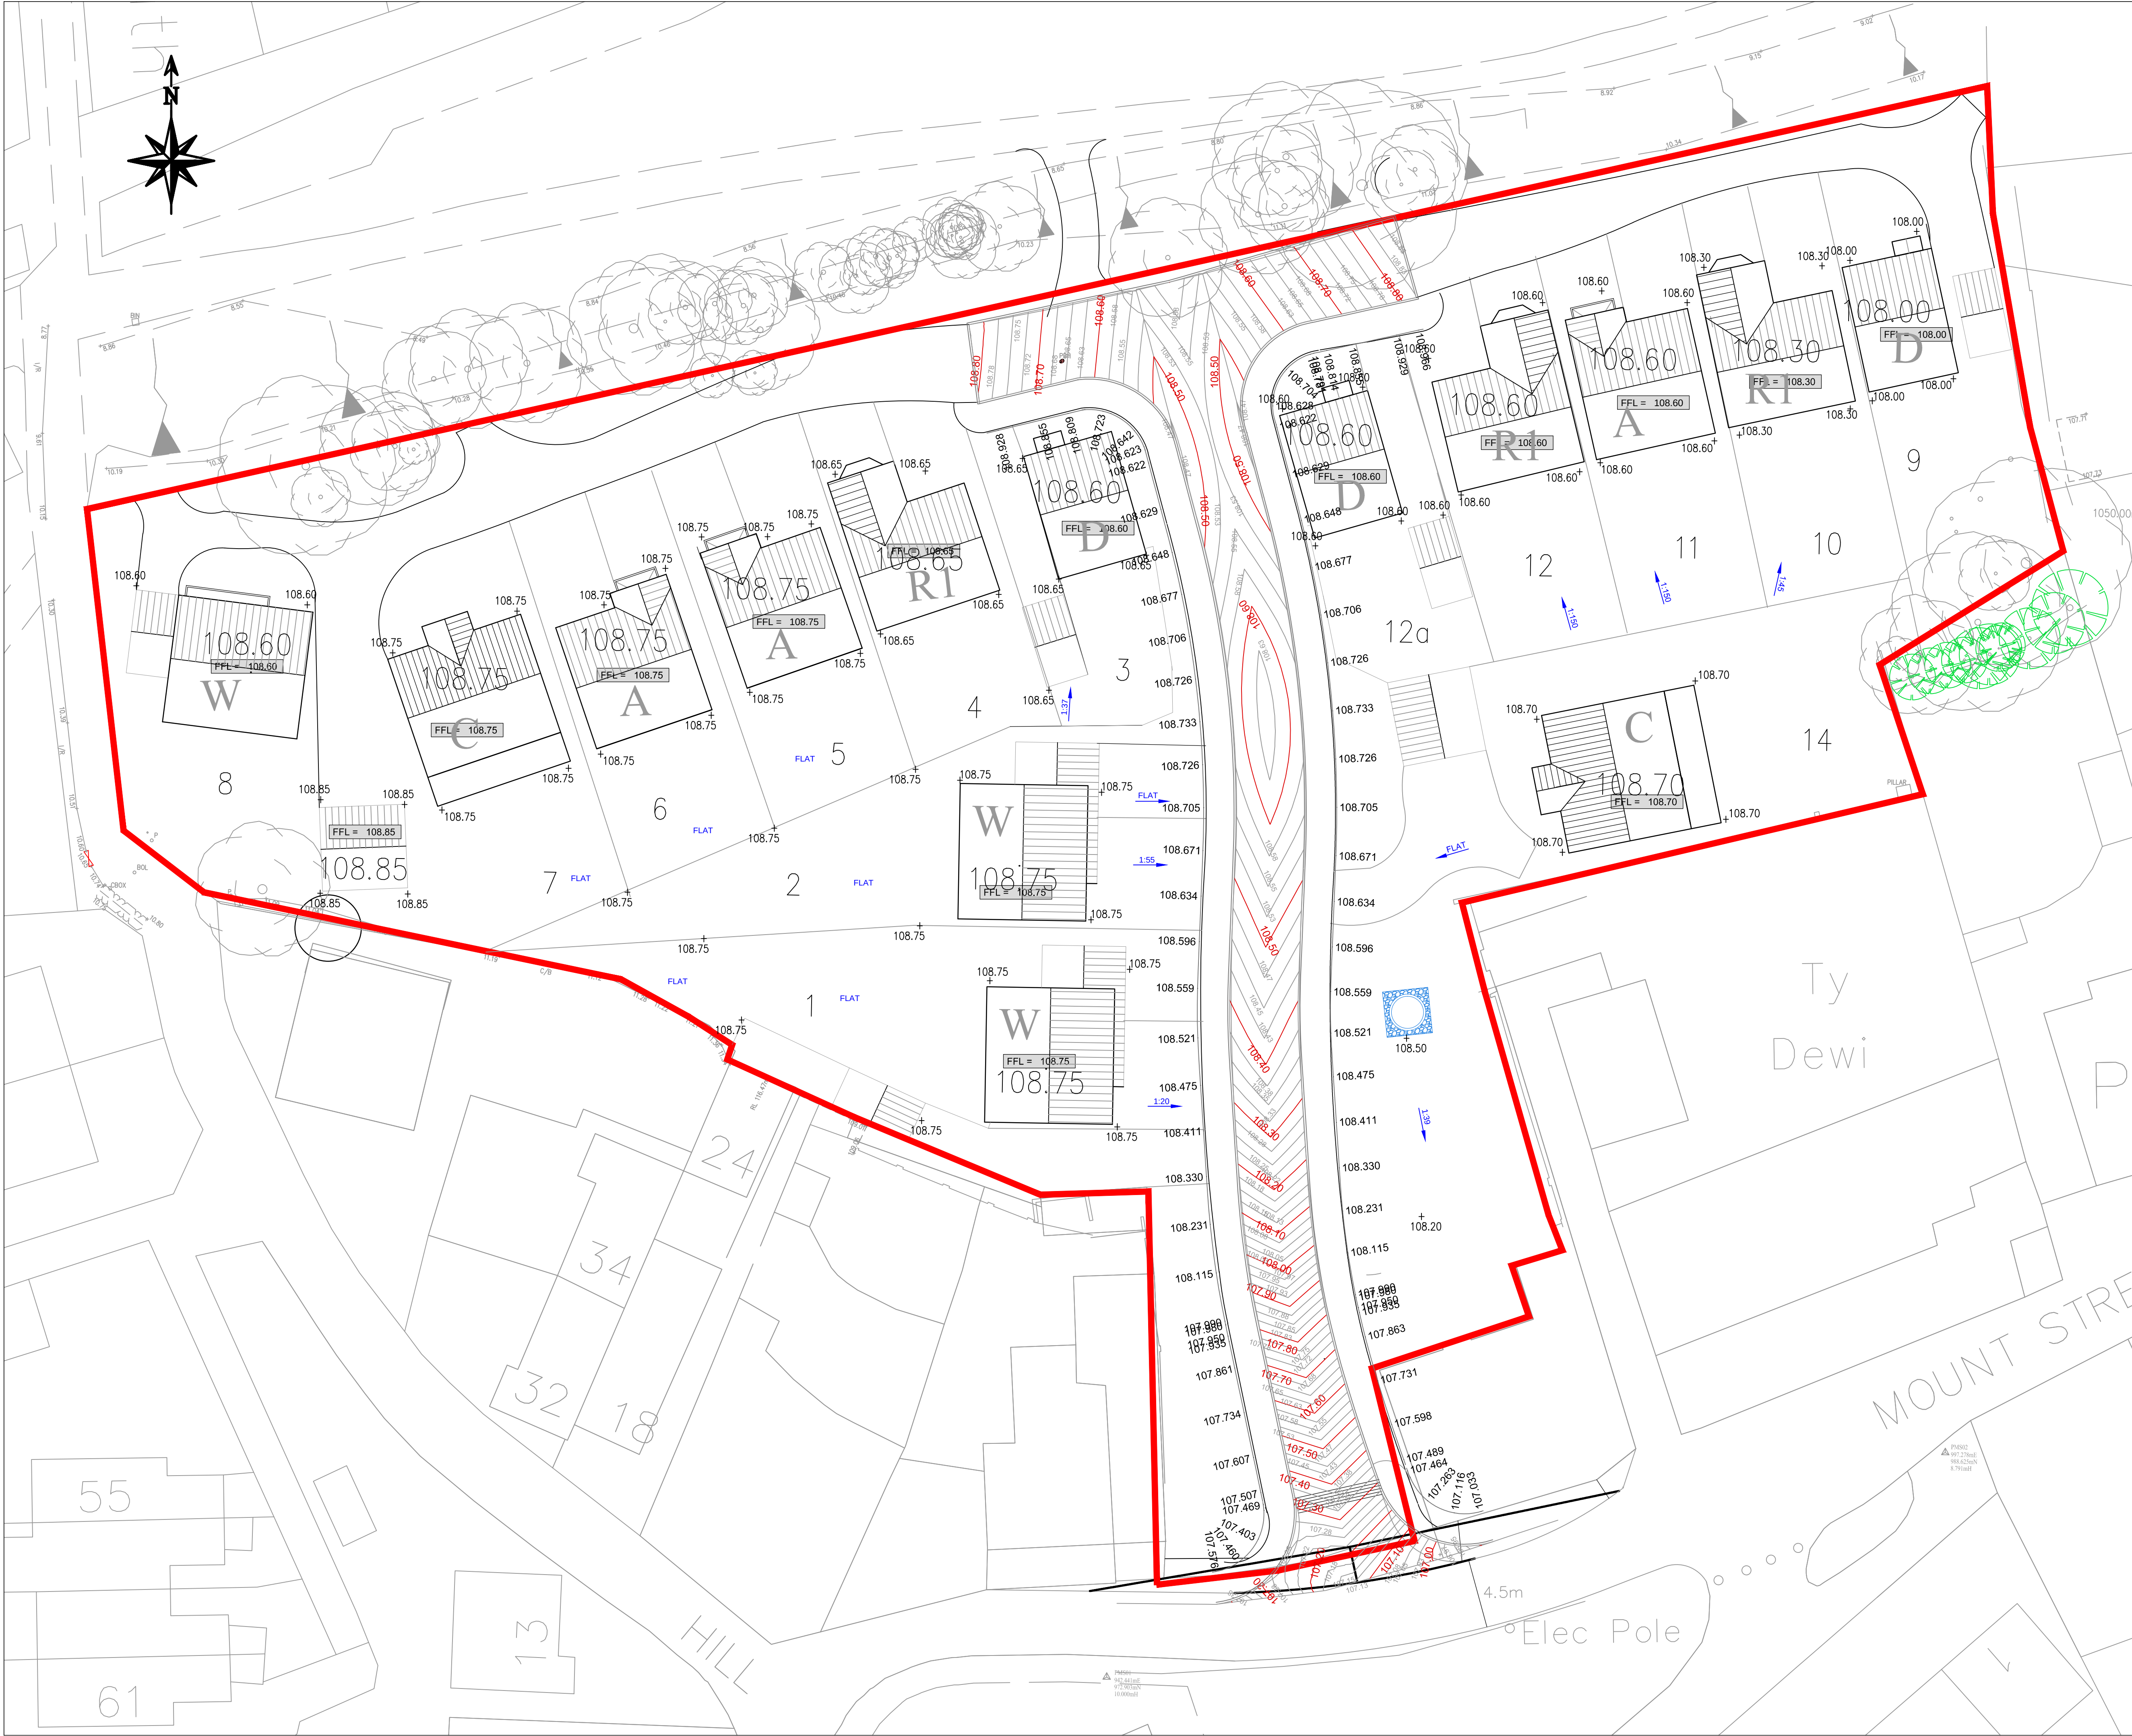

DO NOT SCALE

LEGEND

FFL = 35.60

PROPOSED GROUND FLOOR SLAB LEVELS

1:16

PROPOSED FALL/GRADIENTS (PATH/DRIVE/GARDENS)

45.19 +

PROPOSED EXTERNAL LEVELS

P1	31.07.14	SR	FIRST ISSUE	RA
REV	DATE	BY	DESCRIPTION	CHK
DRAWING STATUS: PRELIMINARY				
BETTS ASSOCIATES CIVIL AND STRUCTURAL ENGINEERS Unit 6, Old Marsh Farm Barns, Welsh Road, Sealand, Flintshire CH5 2LY Tel: 01244 286176 Fax: 01244 286516 enquiries@betts-associates.co.uk SG ESTATES ARMED VIBRATING REINFORCING				
PROJECT: OLD FOUNDRY RHOSTYLLEN				
TITLE: EXTERNAL WORKS				
DATE: 31.07.14	SCALE: 1:200	SIZE: A1	DRAWN: RA	CHECKED: SR
PROJECT No: GHE 11		DRAWING No: 130		REV: P1