




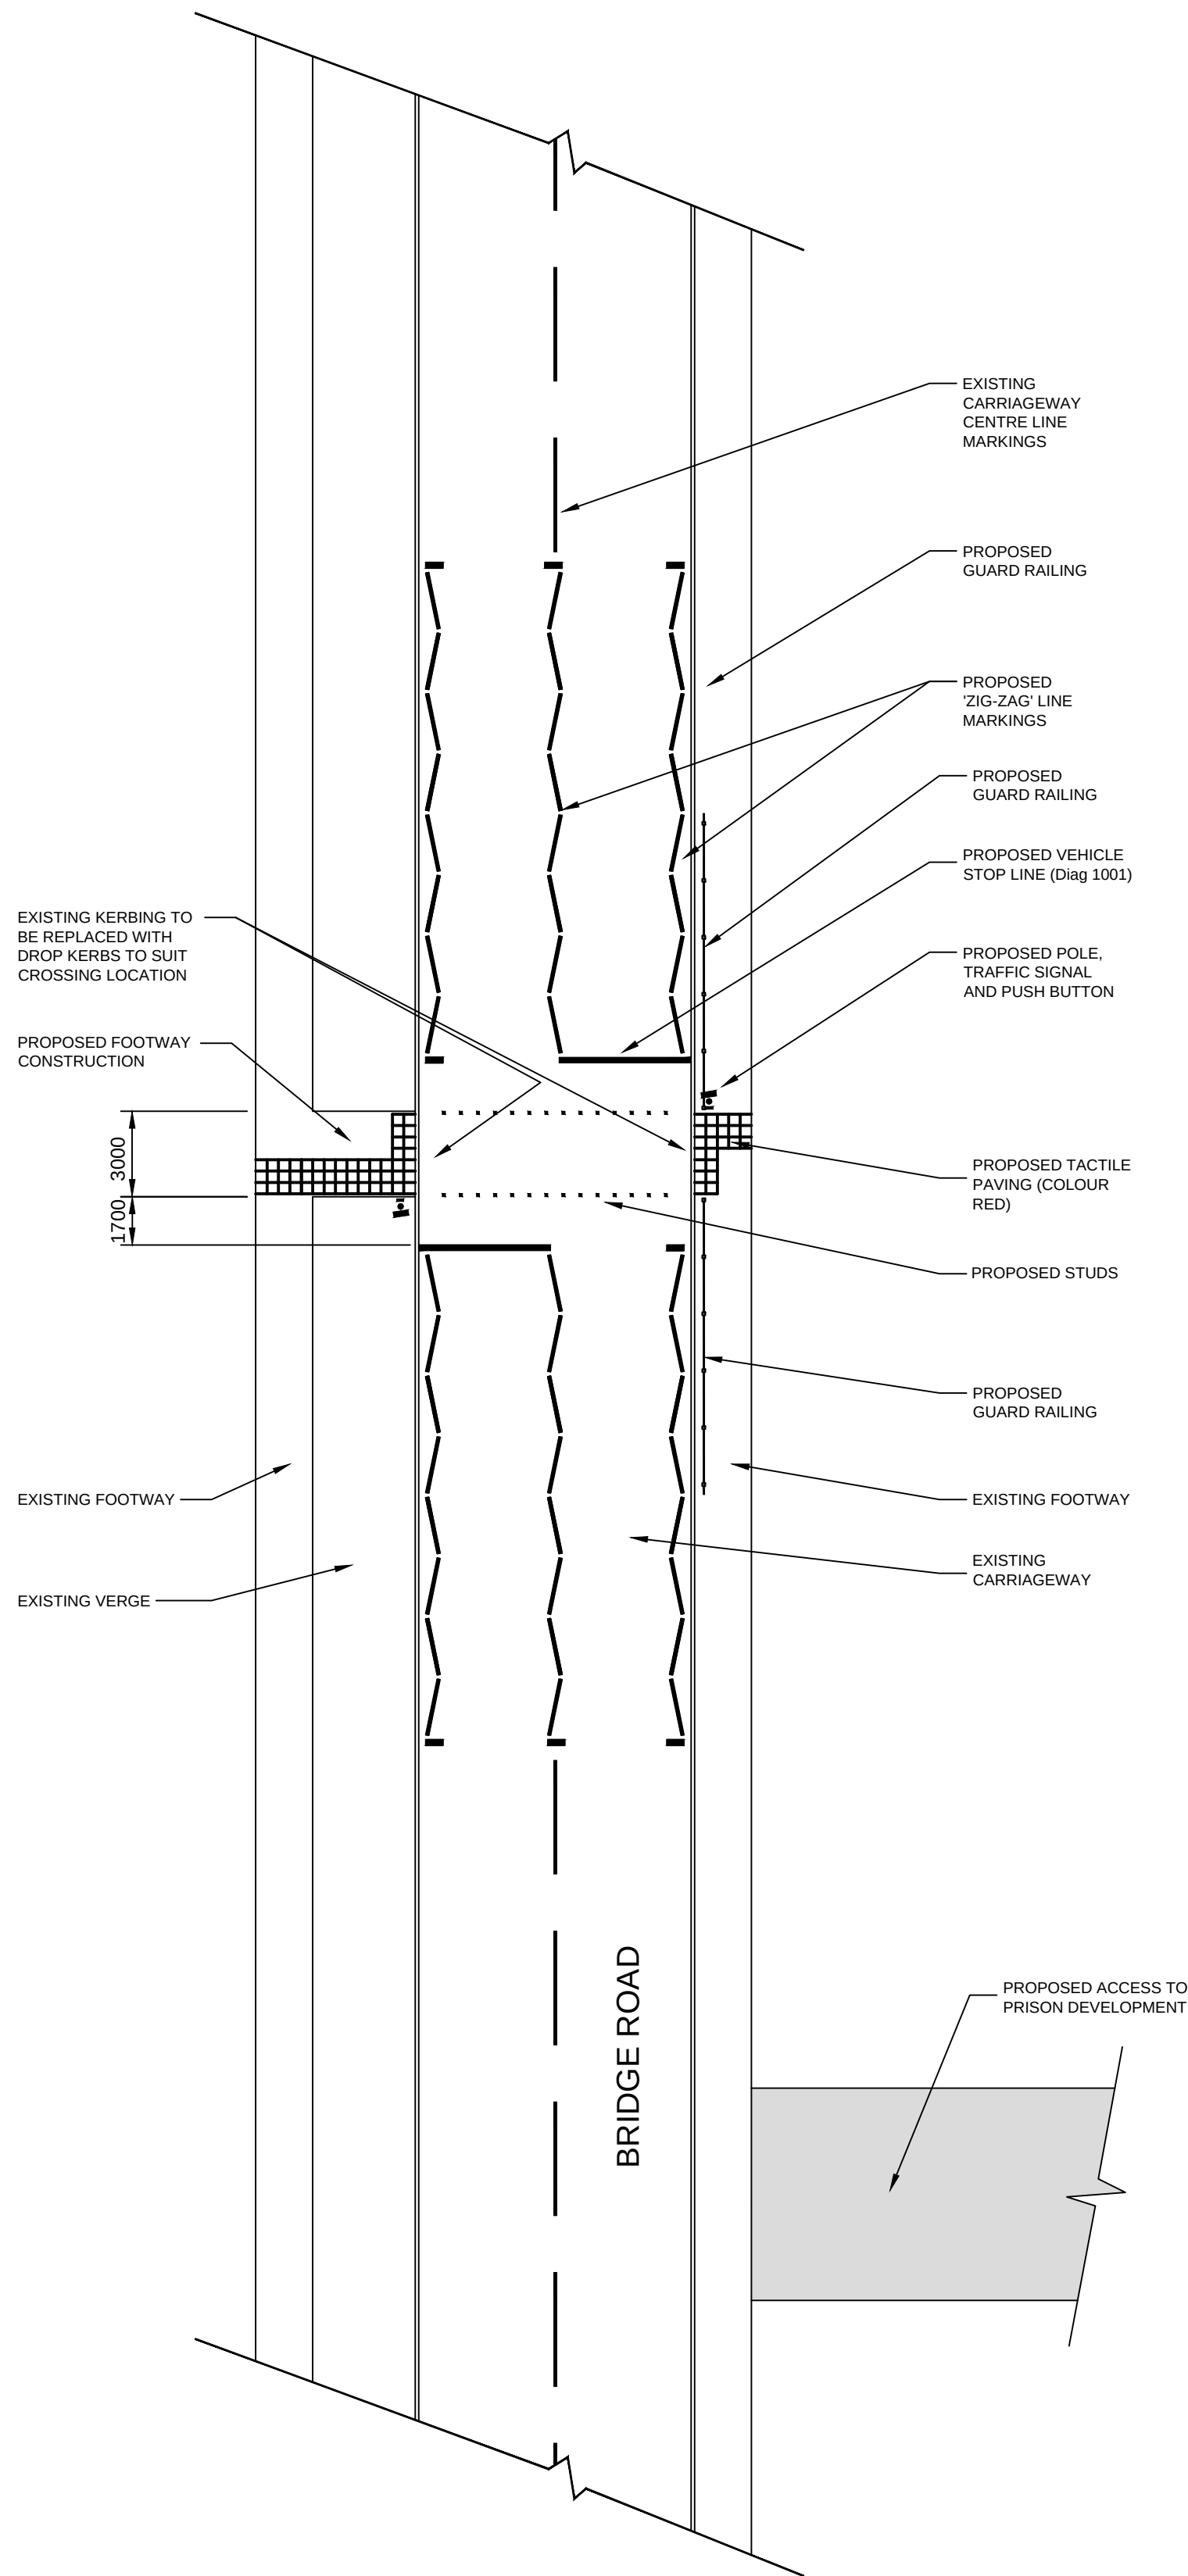

PEDESTRIAN (PUFFIN) CROSSING
GENERAL ARRANGEMENT
SCALE 1:200

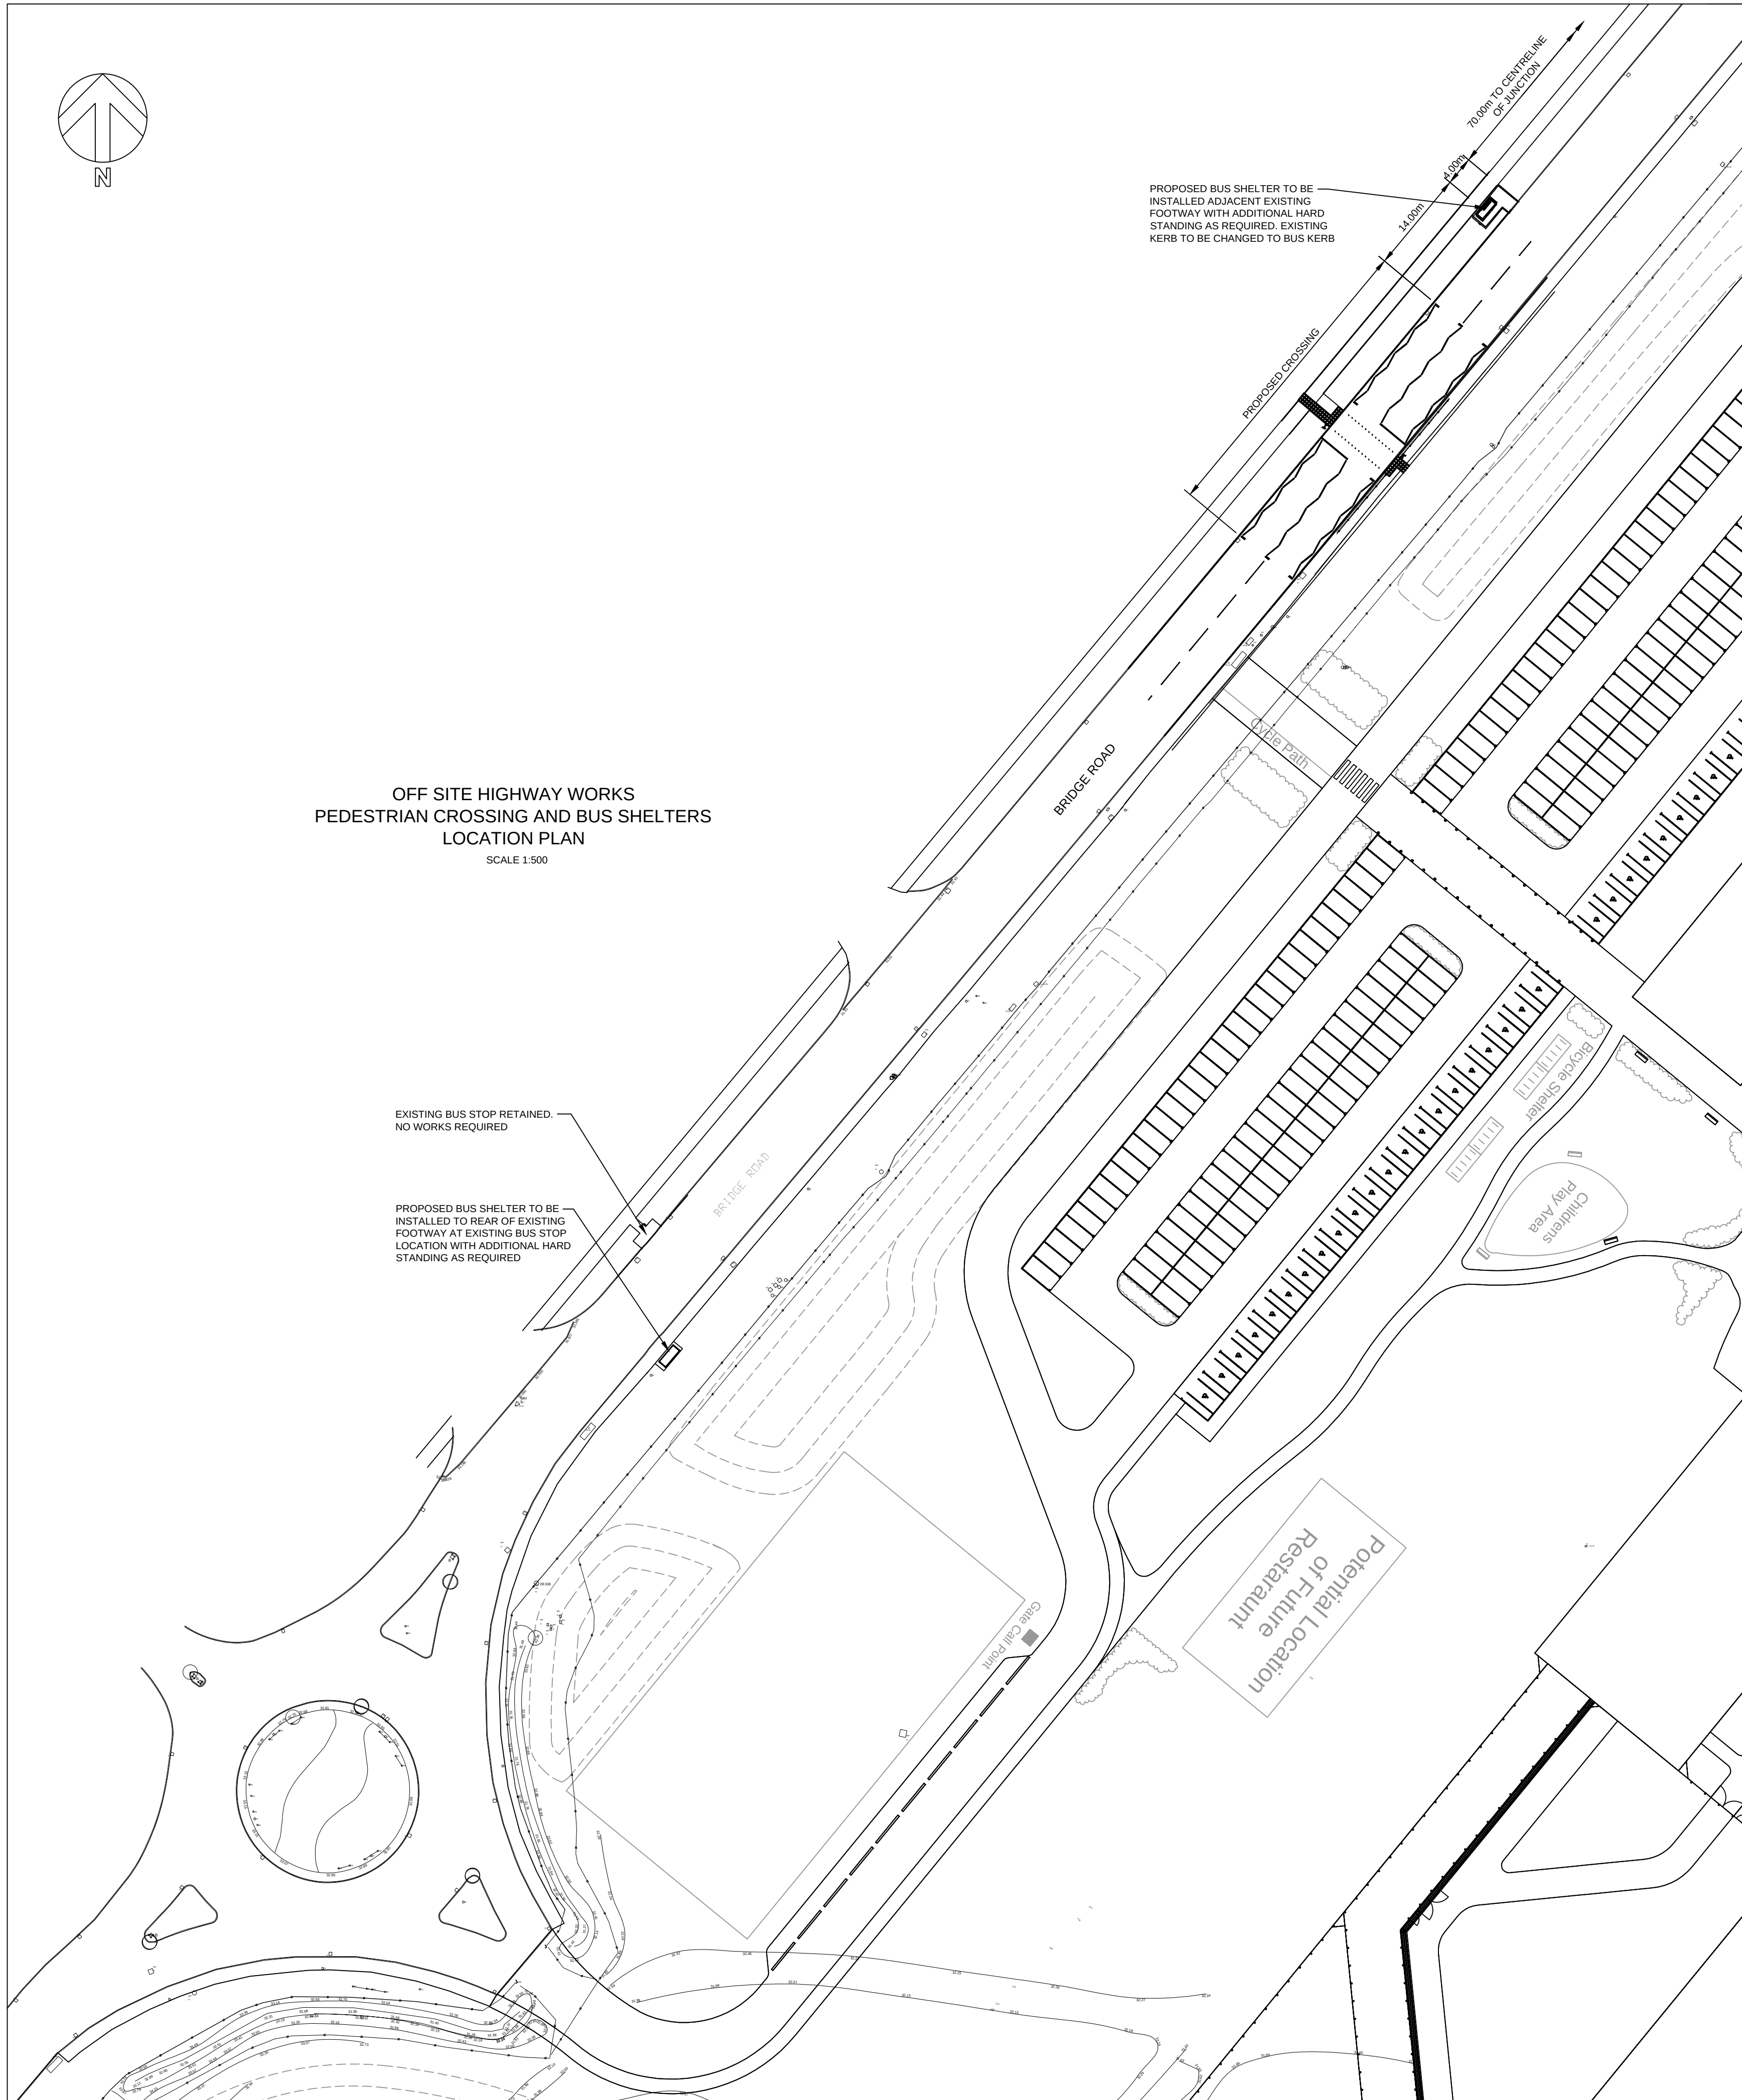

OFF SITE HIGHWAY WORKS
PEDESTRIAN CROSSING AND BUS SHELTERS
LOCATION PLAN
SCALE 1:500

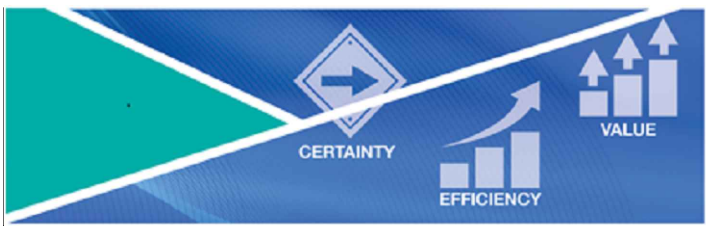


SAFETY, HEALTH AND ENVIRONMENTAL INFORMATION
Refer to the relevant Construction (Design and Management) documentation where applicable.
It is assumed that all works on this drawing will be carried out by a competent contractor, working where appropriate to an approved method statement.

1. THIS DRAWING TO BE READ IN CONJUNCTION WITH ALL RELEVANT DRAWINGS AND SPECIFICATIONS.
2. PROPOSED CROSSING TO BE 'PUFFIN' TYPE FOR PEDESTRIAN USE ONLY.
3. THE ARRANGEMENT OF THE CROSSING TO BE IN ACCORDANCE WITH LTN 2/95 'THE DESIGN OF PEDESTRIAN CROSSINGS' AND TAL 10/93 'UNSEGREGATED CROSSING FOR PEDESTRIANS AND CYCLISTS' AND IN ACCORDANCE WITH THE 'TRAFFIC SIGNS REGULATIONS AND GENERAL DIRECTIONS 2002'.
4. ALL WORKS SUBJECT TO DETAILED DESIGN AND AGREEMENT WITH STATUTORY UNDERTAKERS AND HIGHWAY AUTHORITY. ADDITIONAL WORKS MAY BE REQUIRED (e.g. PROVISION OF HIGH FRICTION / ANTI SKID SURFACING)
5. BUS SHELTER TO BE 'ARUN' RANGE BY QUEENSBURY SHELTERS. EXACT SIZE AND SPECIFICATION TO BE AGREED WITH LOCAL AUTHORITY.
6. LAYOUT SHOWN DOES NOT TAKE INTO ACCOUNT ANY ADJUSTMENTS OR UPGRADES THAT MAY BE REQUIRED TO THE EXISTING STREET LIGHTING.
7. FOR PROPOSED LANDSCAPE WORKS REFER TO DRAWINGS NWP-LA-CAP-099-XX-501 & 502.

P04	ISSUED FOR PLANNING. MASTERPLAN UPDATED.	13.10.2014
P03	CROSSING TYPE AND POSITION CHANGED. NOTES 2 AND 5 AMENDED.	08.09.2014
P02	BUS STOP POSITION AND PROPOSED WORKS AMENDED. ISSUED FOR PLANNING.	28.08.2014
P01	ISSUED FOR PLANNING.	18.08.2014

Revision	Description	Date
----------	-------------	------

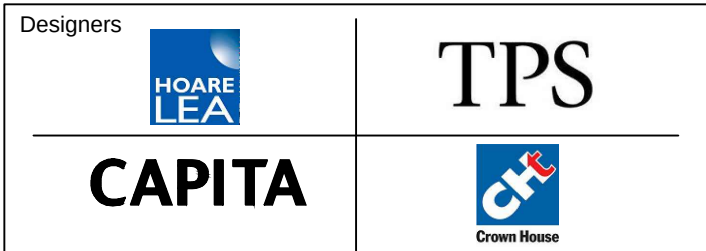

Project	North Wales Prison
Title	BRIDGE ROAD OFF SITE HIGHWAY UPGRADES GENERAL ARRANGEMENT

DRAWING STATUS: S2 - ISSUED FOR INFORMATION	
Project No. 060692-018	Scale & Size AS SHOWN
Drawing Identifier NWP-CE-TPS-099-DR-XX-5003	Revision P04