


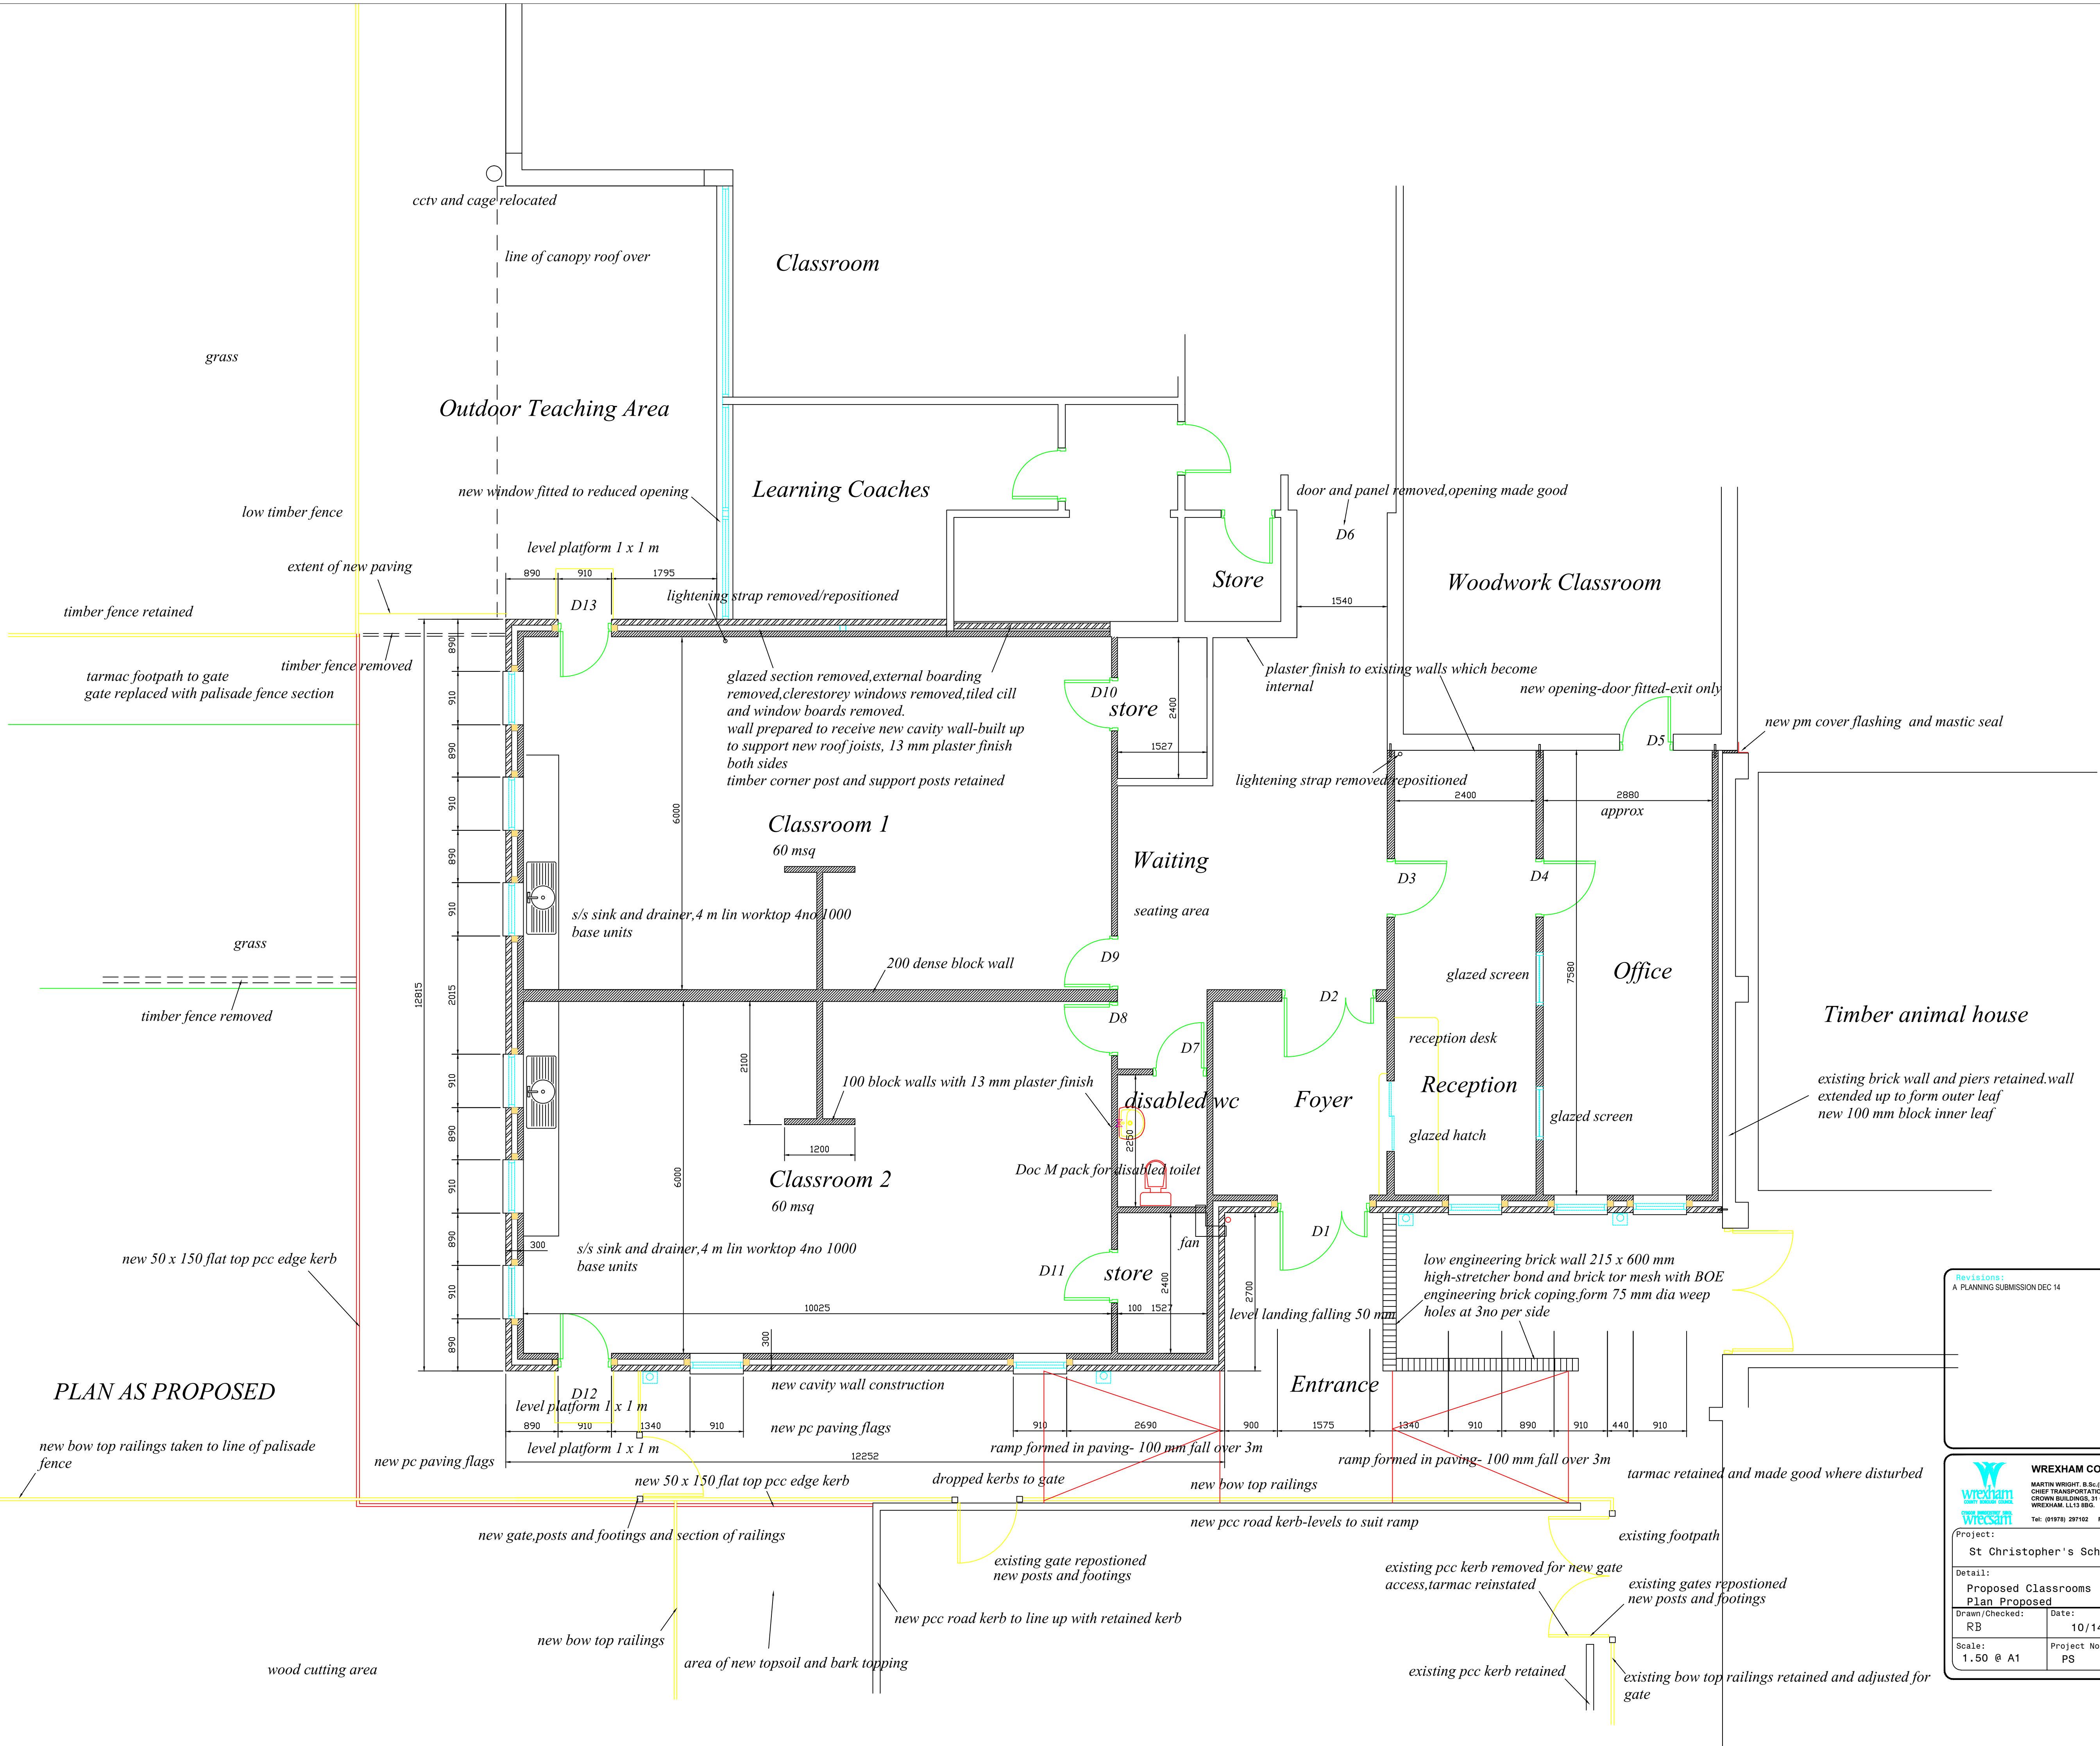

PLAN AS PROPOSED

Revisions:	
A PLANNING SUBMISSION DEC 14	

 WREXHAM COUNTY BOROUGH COUNCIL. MARTIN WRIGHT, B.Sc.(Hons), MRICS, CHIEF TRANSPORTATION AND ASSET MANAGEMENT OFFICER, CROWN BUILDINGS, 31 CHESTER STREET, WREXHAM, LL13 8BG. Tel: (01978) 297102 Fax: (01978) 297103			
Project: St Christopher's School			
Detail: Proposed Classrooms Plan Proposed			
Drawn/Checked: RB	Date: 10/14	AutoCad File Ref:	
Scale: 1:50 @ A1	Project No: PS	Dwg No: SC/02	Rev:A