
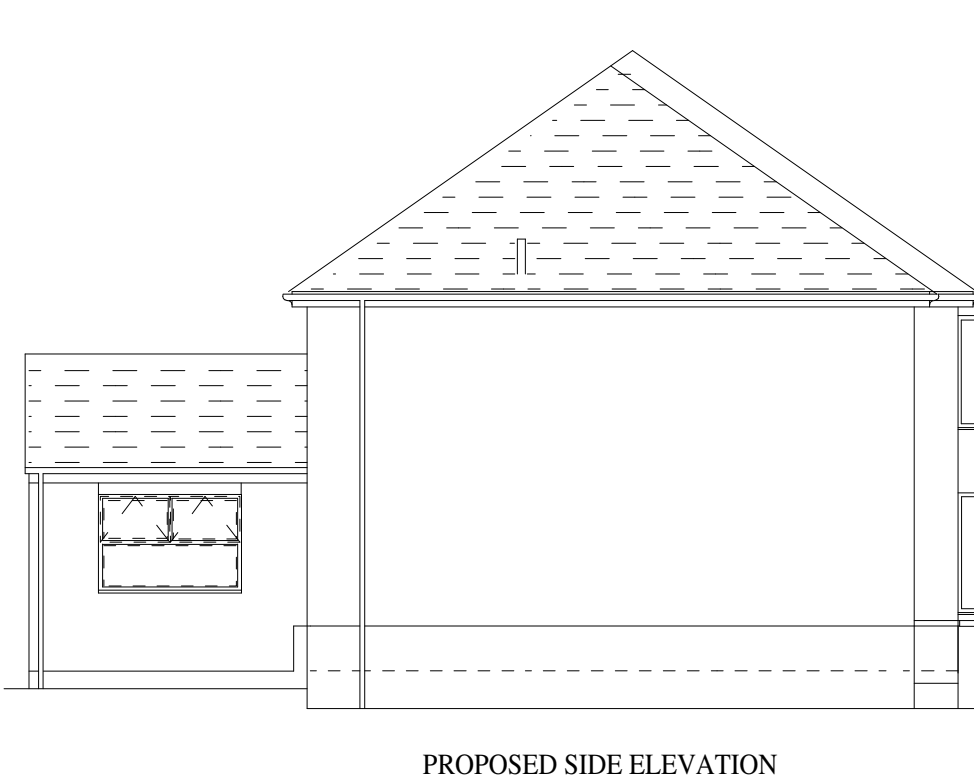
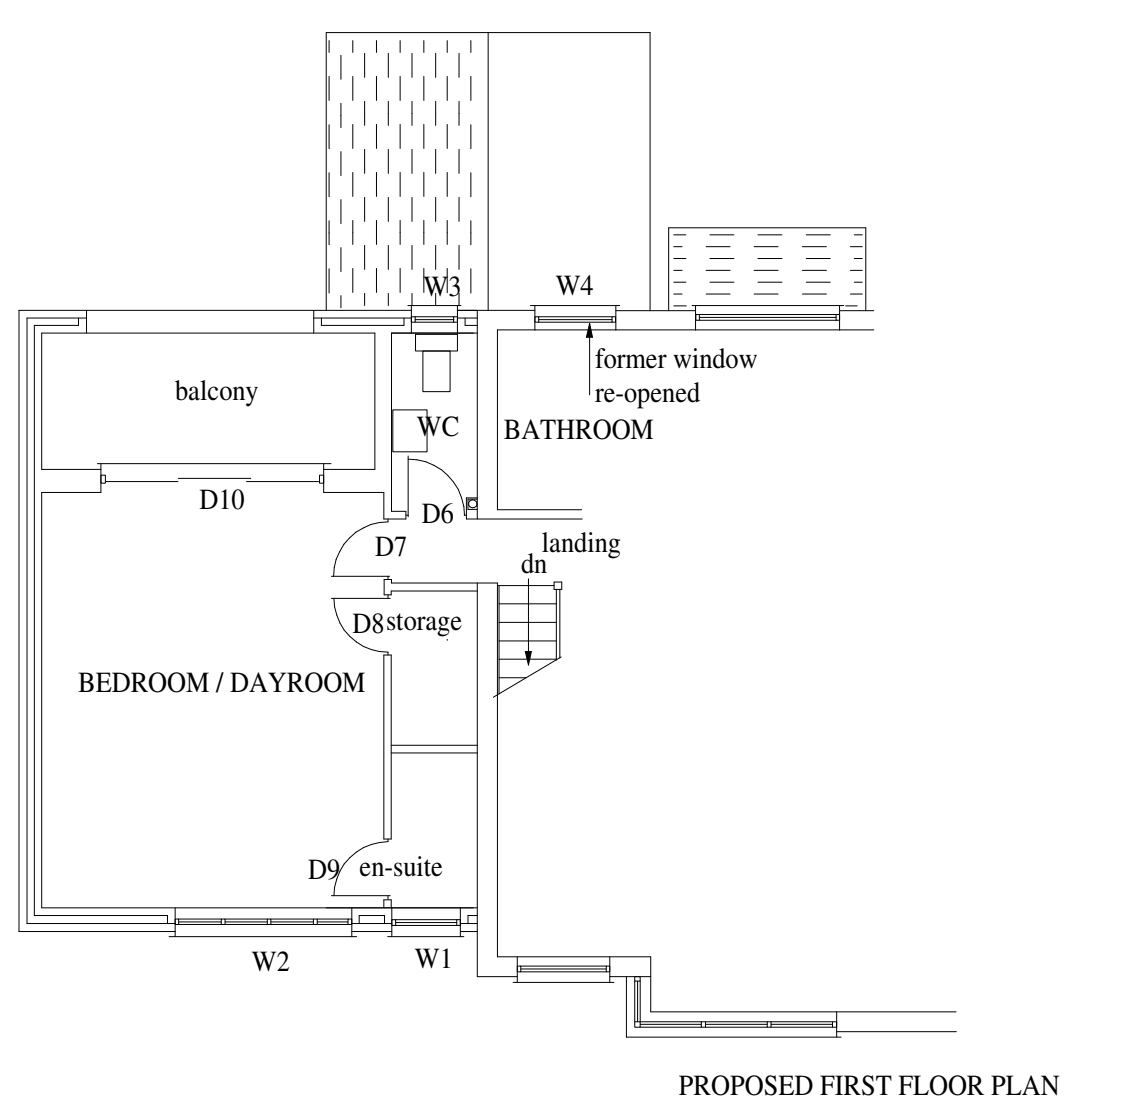
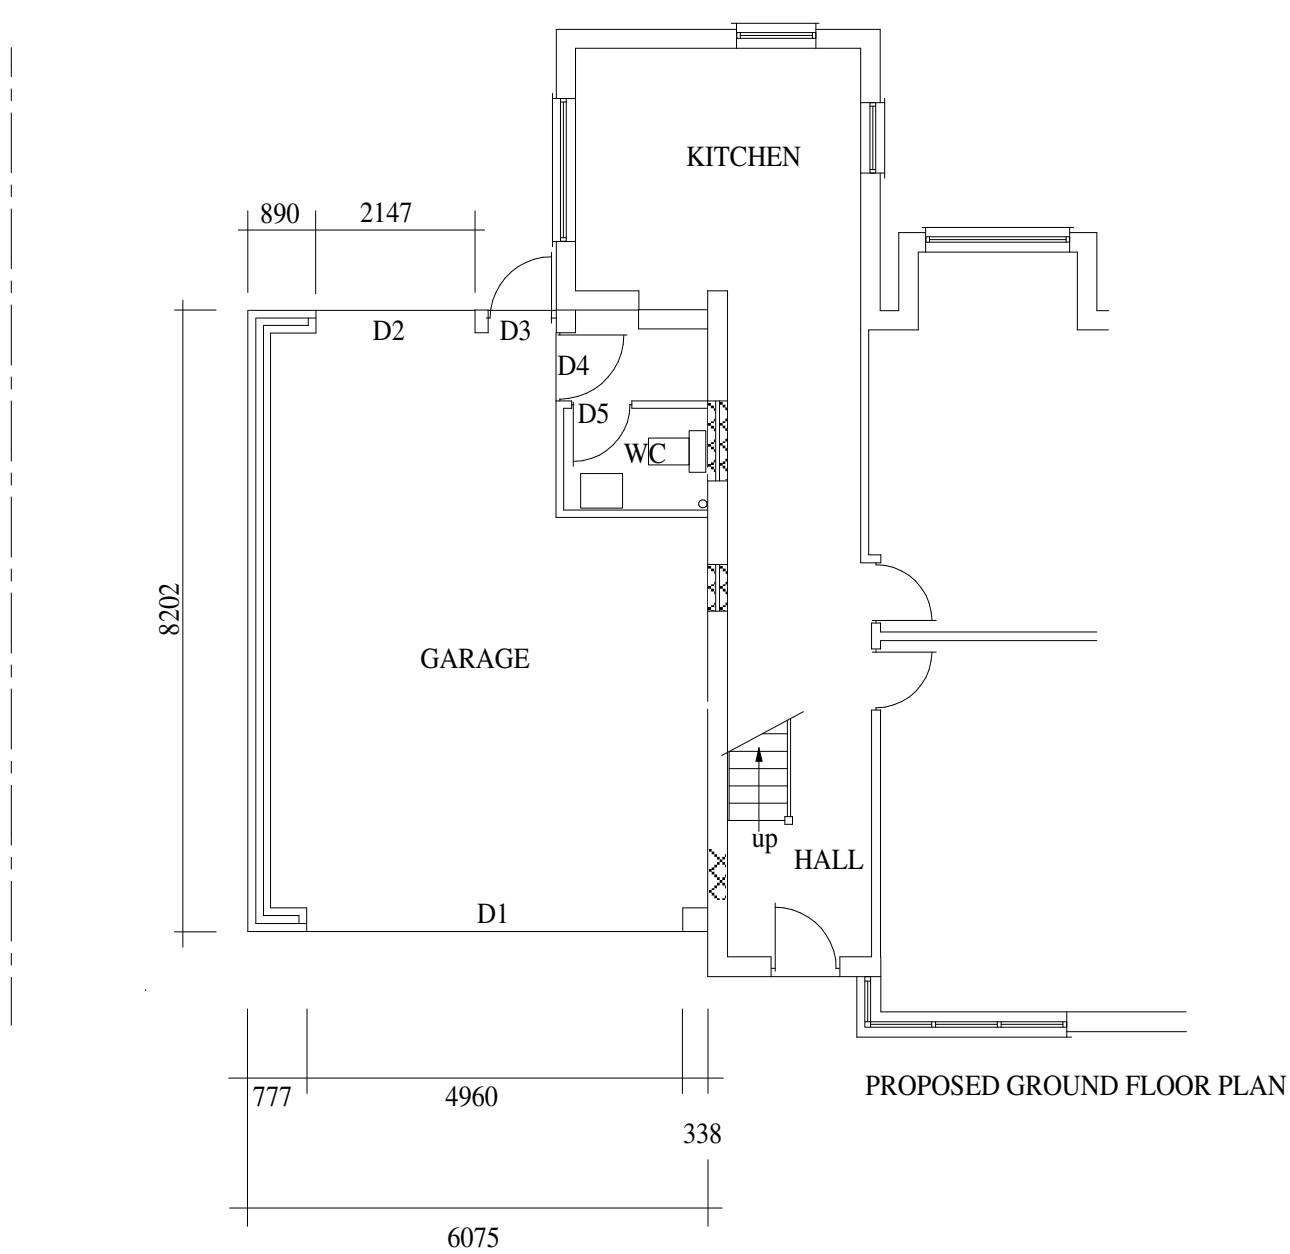
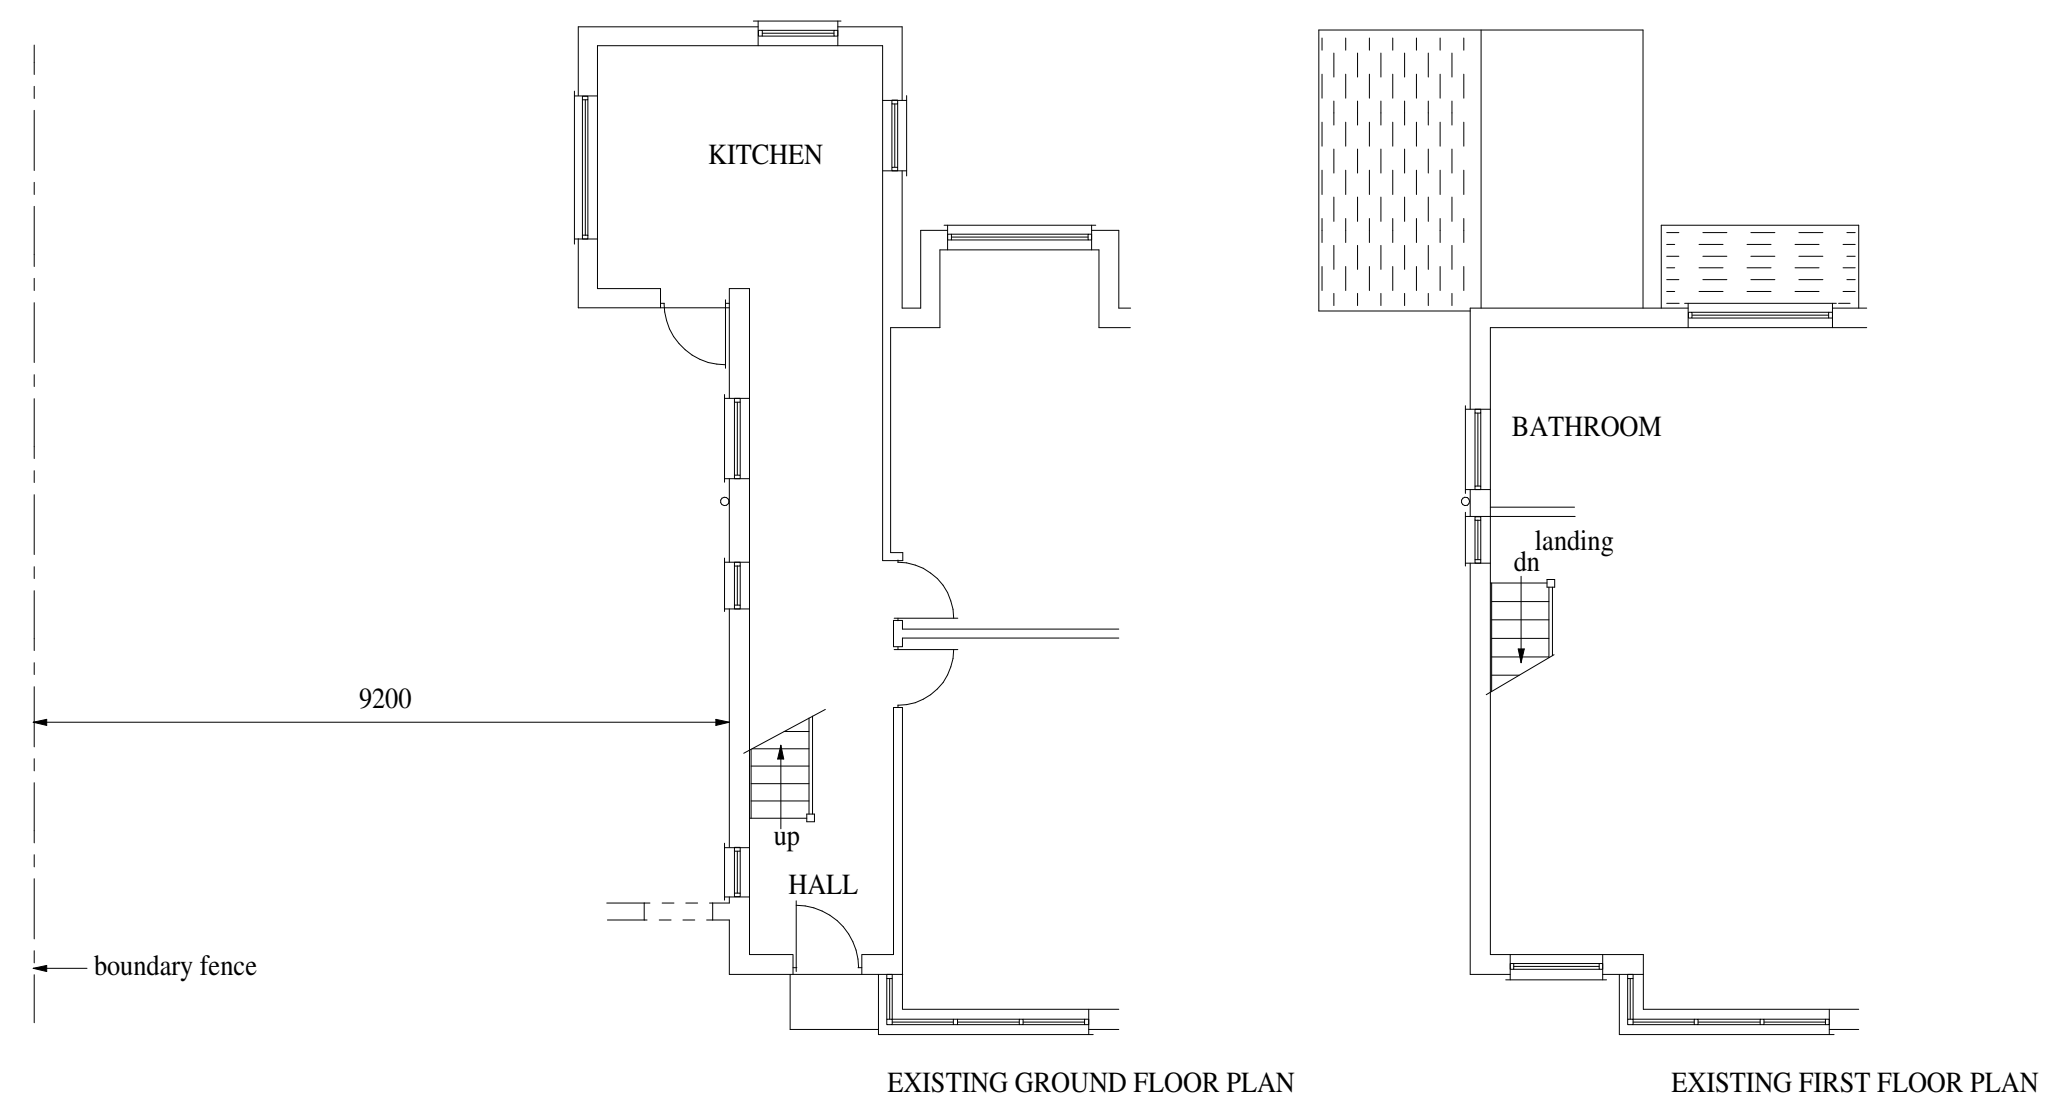
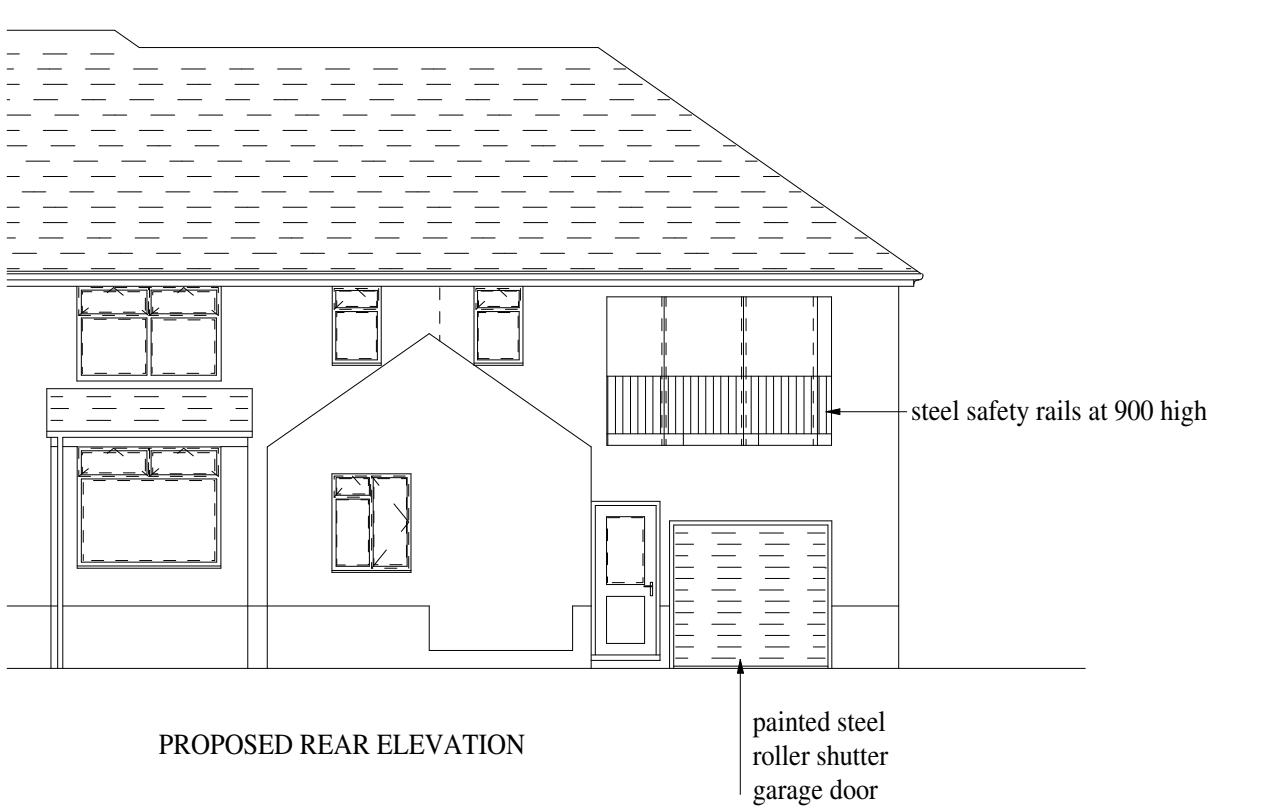
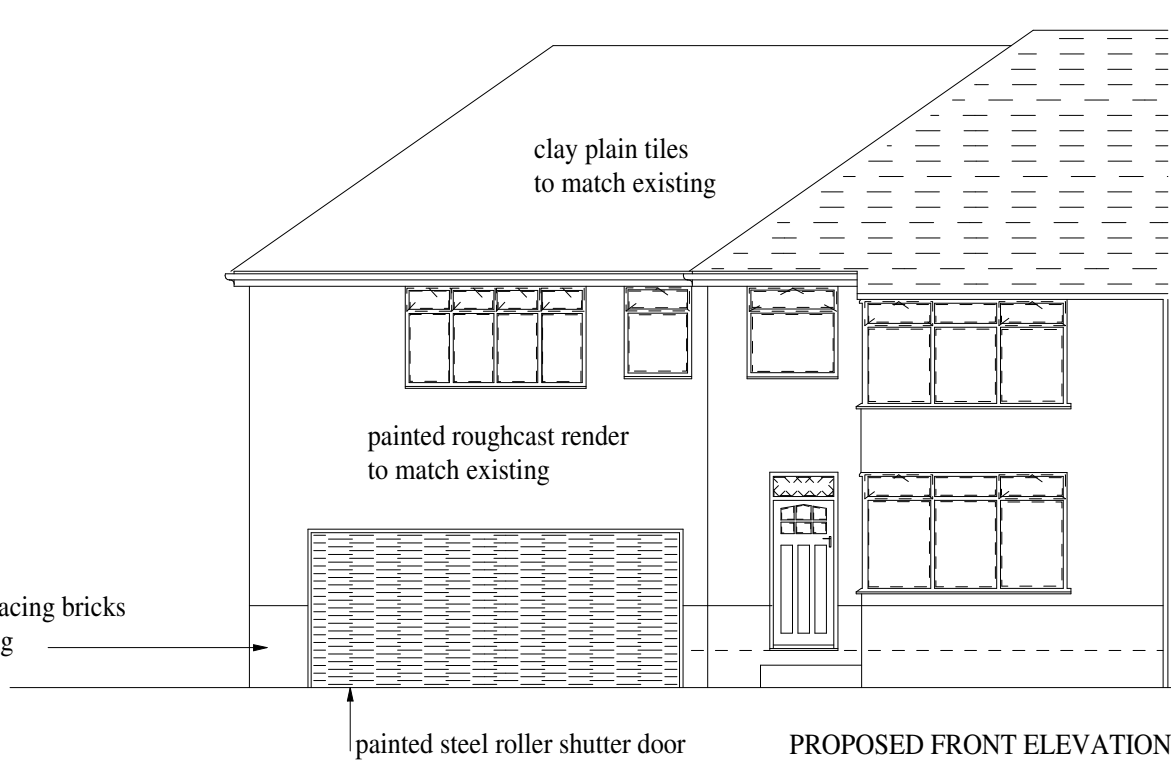
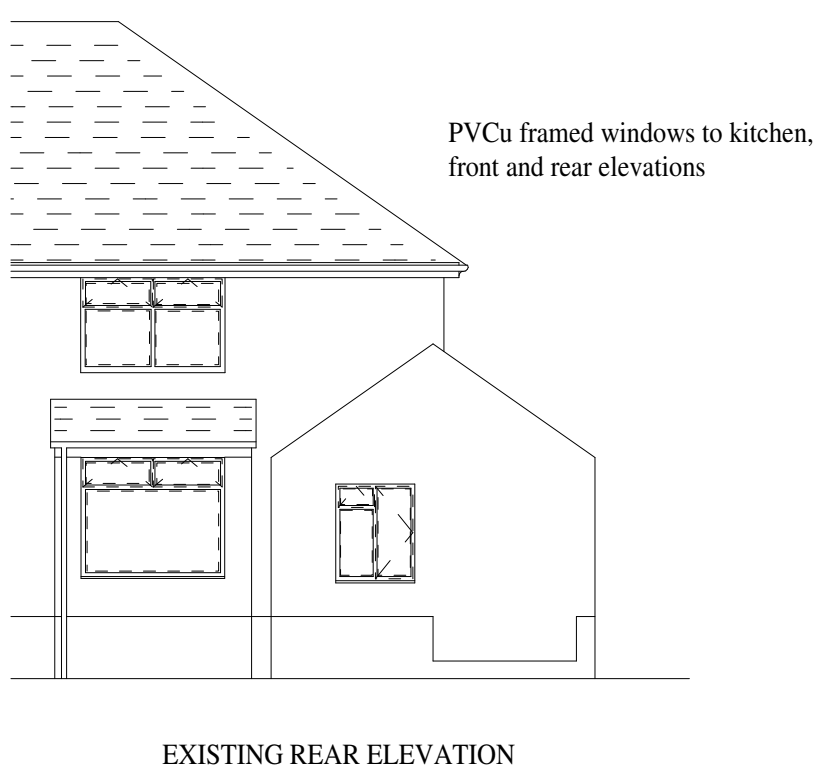


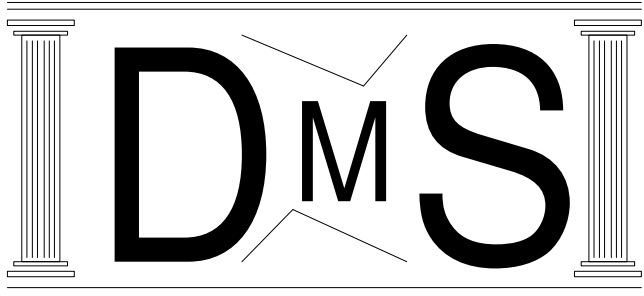

NOTE:
Critical dimensions should be checked on site and not scaled from this drawing.

ARCHITECTURAL AND  SURVEYING SERVICES 01978 253662		
PROJECT:	TWO STOREY GARAGE and BEDROOM / DAYROOM EXTENSION	
SITE:	ELMSIDE, ESLESS LANE, RHOSTYLLEN, WREXHAM.	
CLIENT:	Mr. R. PRICE.	
TITLE:	PLANS and ELEVATIONS - EXISTING and PROPOSED	
DATE:	OCTOBER 2014	
SCALE:	1:100	DWG. No. FC32/R1014 / 1b