


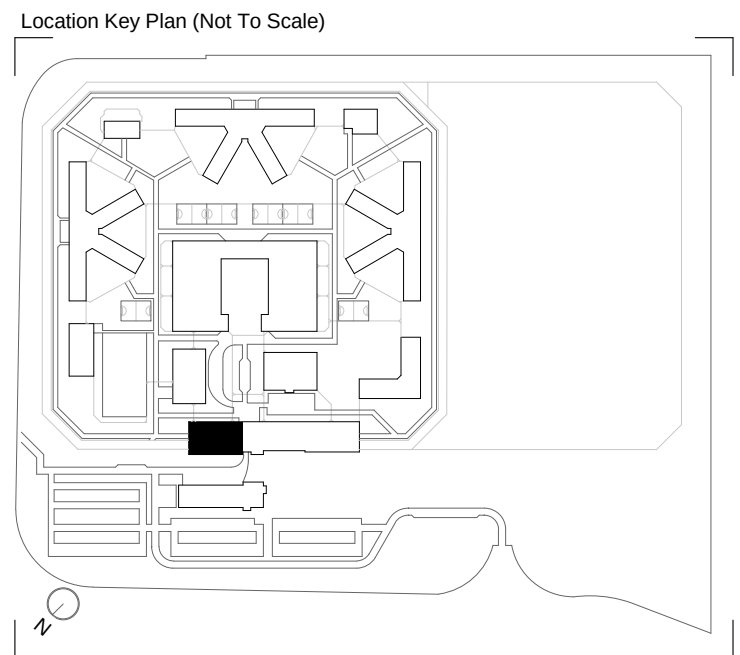


SAFETY, HEALTH AND ENVIRONMENTAL INFORMATION
Refer to the relevant Construction (Design and Management) documentation where applicable.
It is assumed that all works on this drawing will be carried out by a competent contractor, working where appropriate to an approved method statement.




Material Legend:


- External Wall:**
- YELLOW BRICKWORK
COLOR TBC.
 - GREY BRICKWORK
COLOR TBC.
- Roof:**
- ALUMINUM STANDING SEAM
NATURAL FINISH
 - GUTTERS TO BE POWDER COATED STEEL OR ALUMINUM. ANTI-CRUMB RWPS TO BE POWDER COATED ALUMINUM.
- Windows, Louvers and Doors:**
- POWDER COATED METAL DOUBLE GLAZED WINDOWS
COLOUR: RAL 7016
 - POWDER COATED METAL DOORSETS
COLOUR: RAL 7016

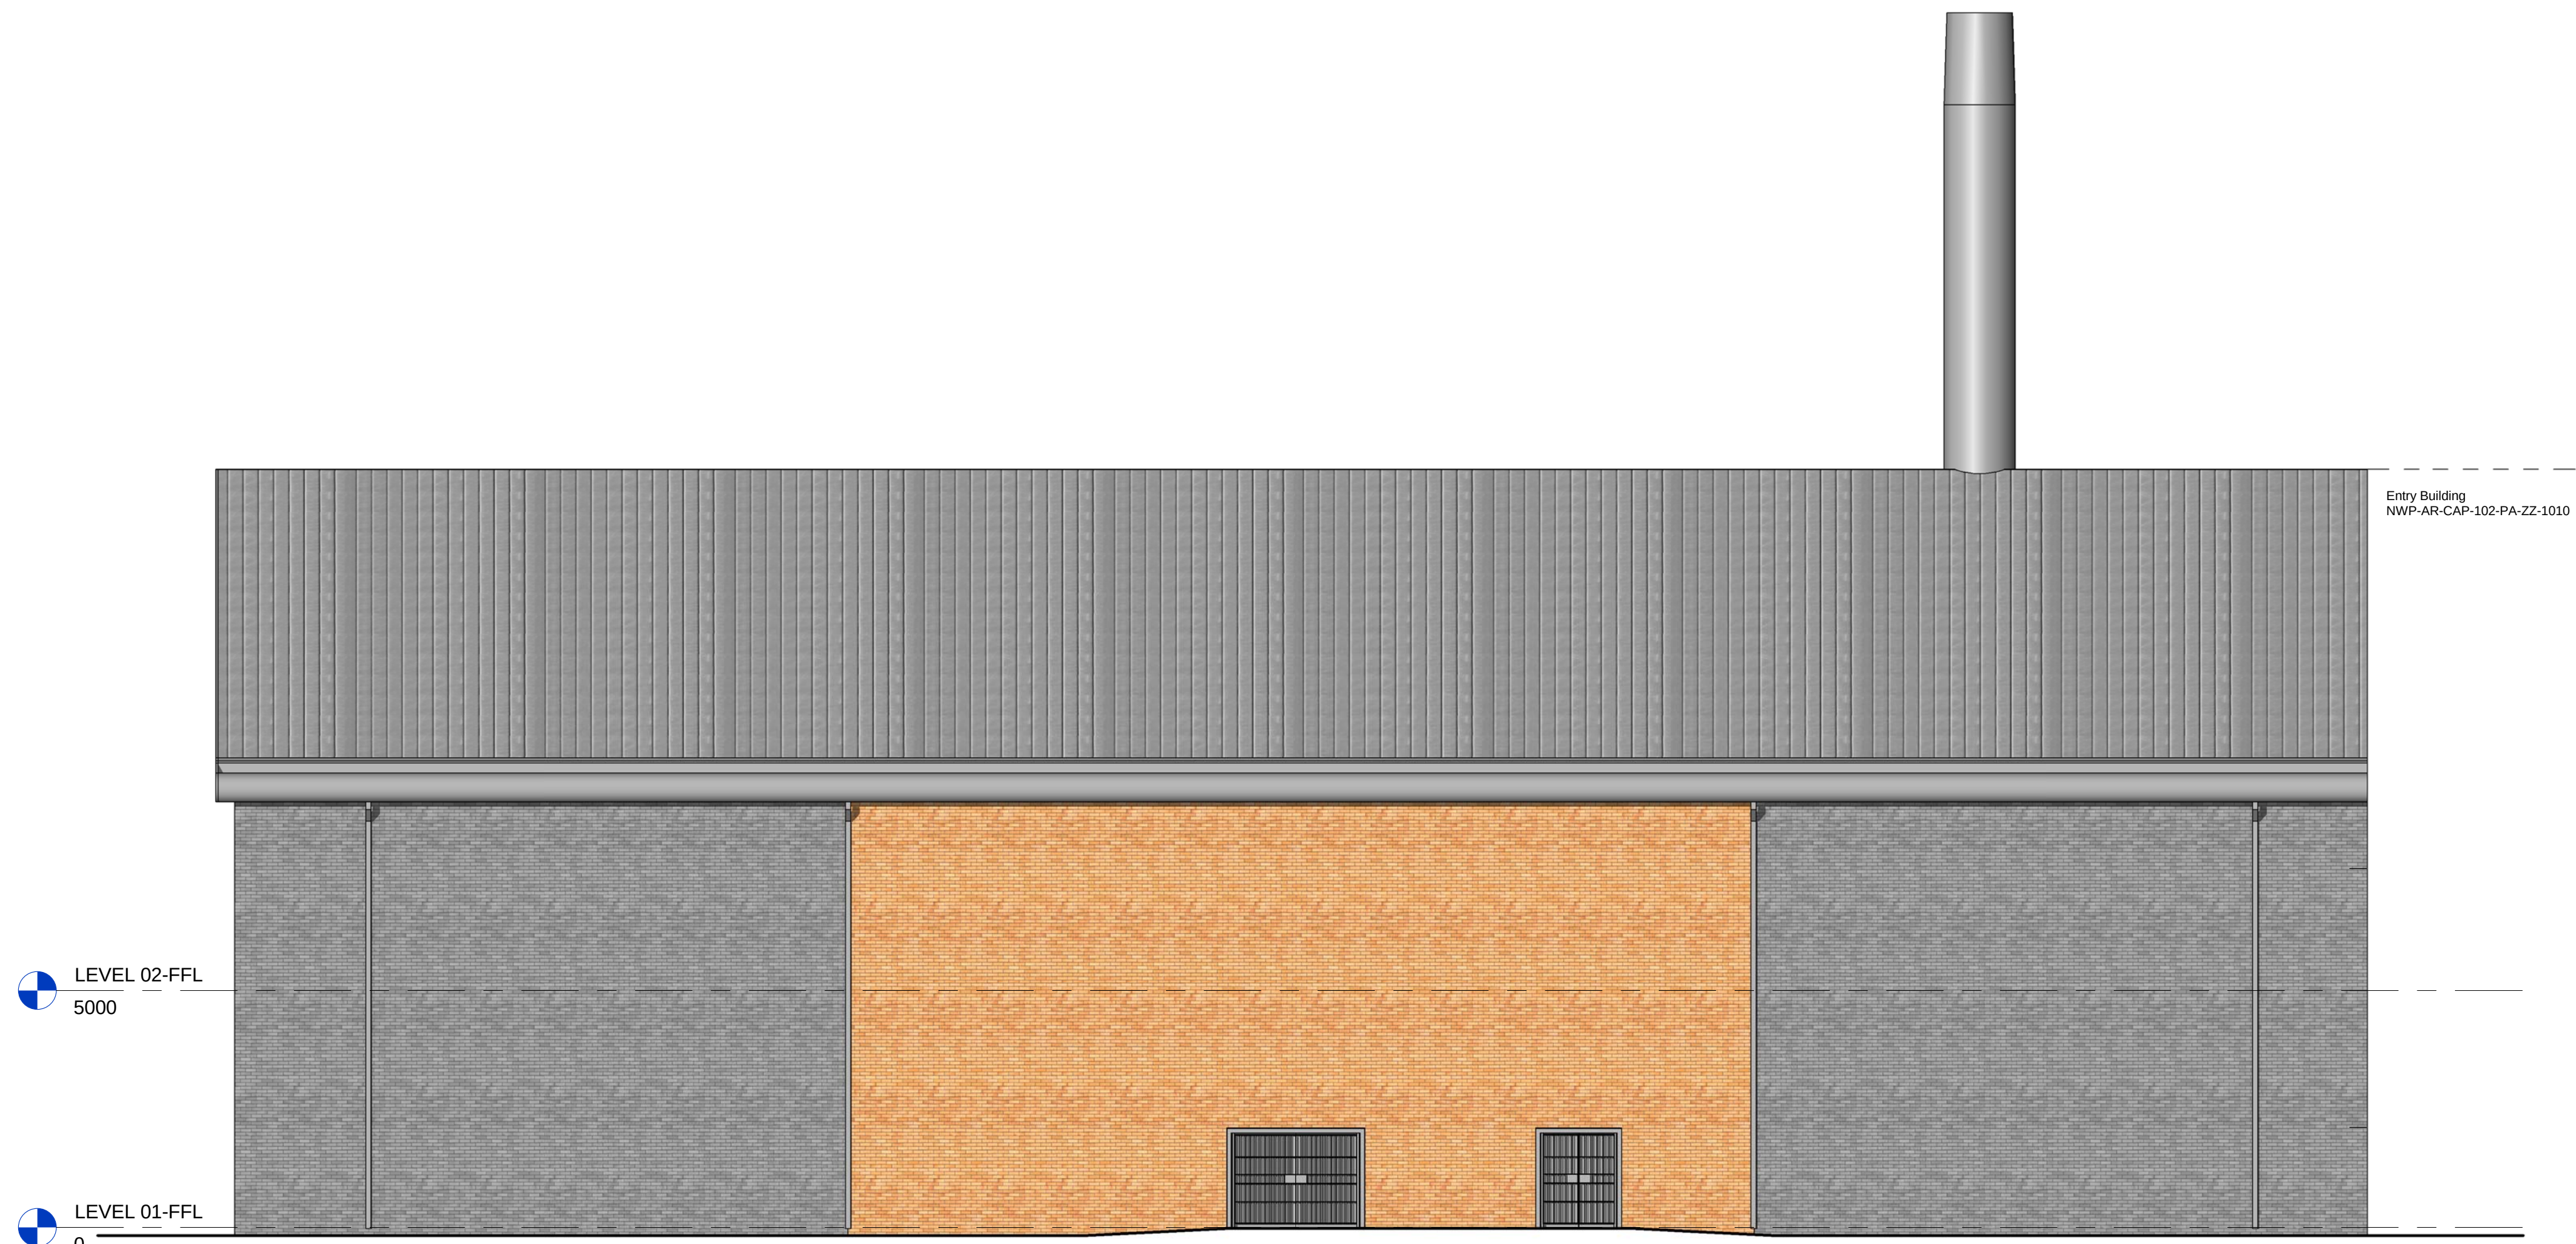

1 Elevation A
1 : 100

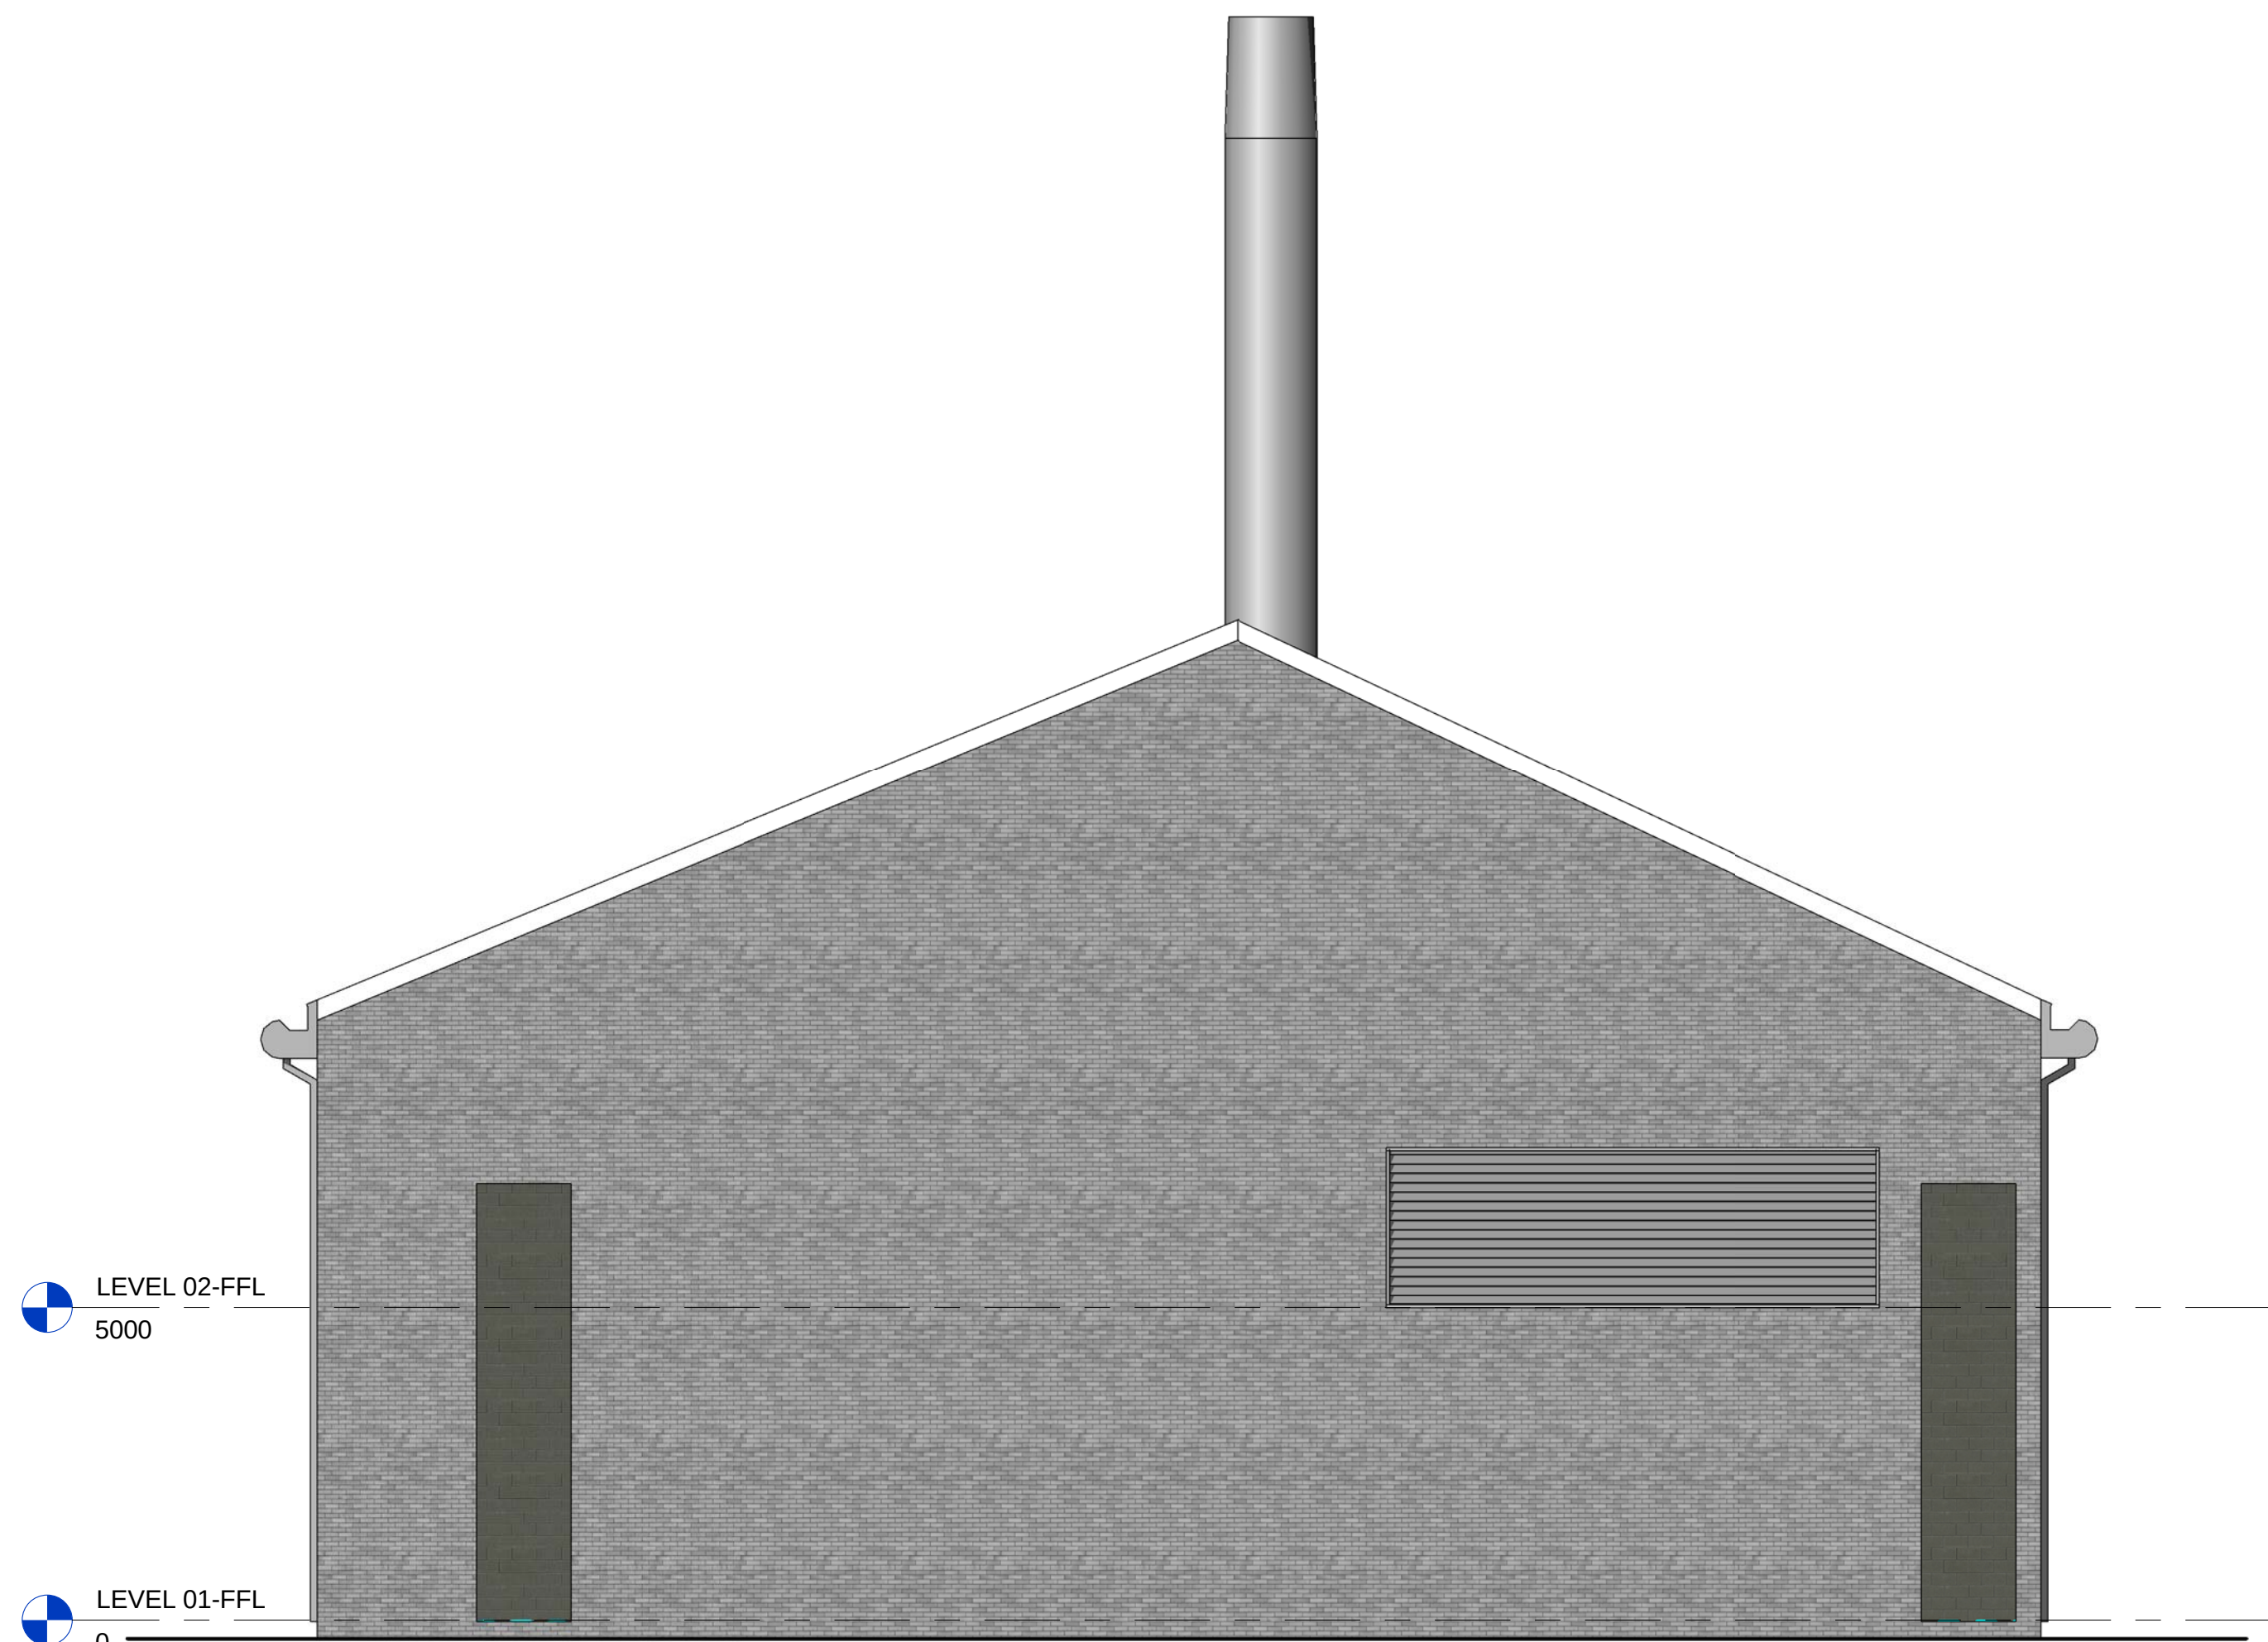

2 Elevation B (View from Vehicle Entry Lock)
1 : 100

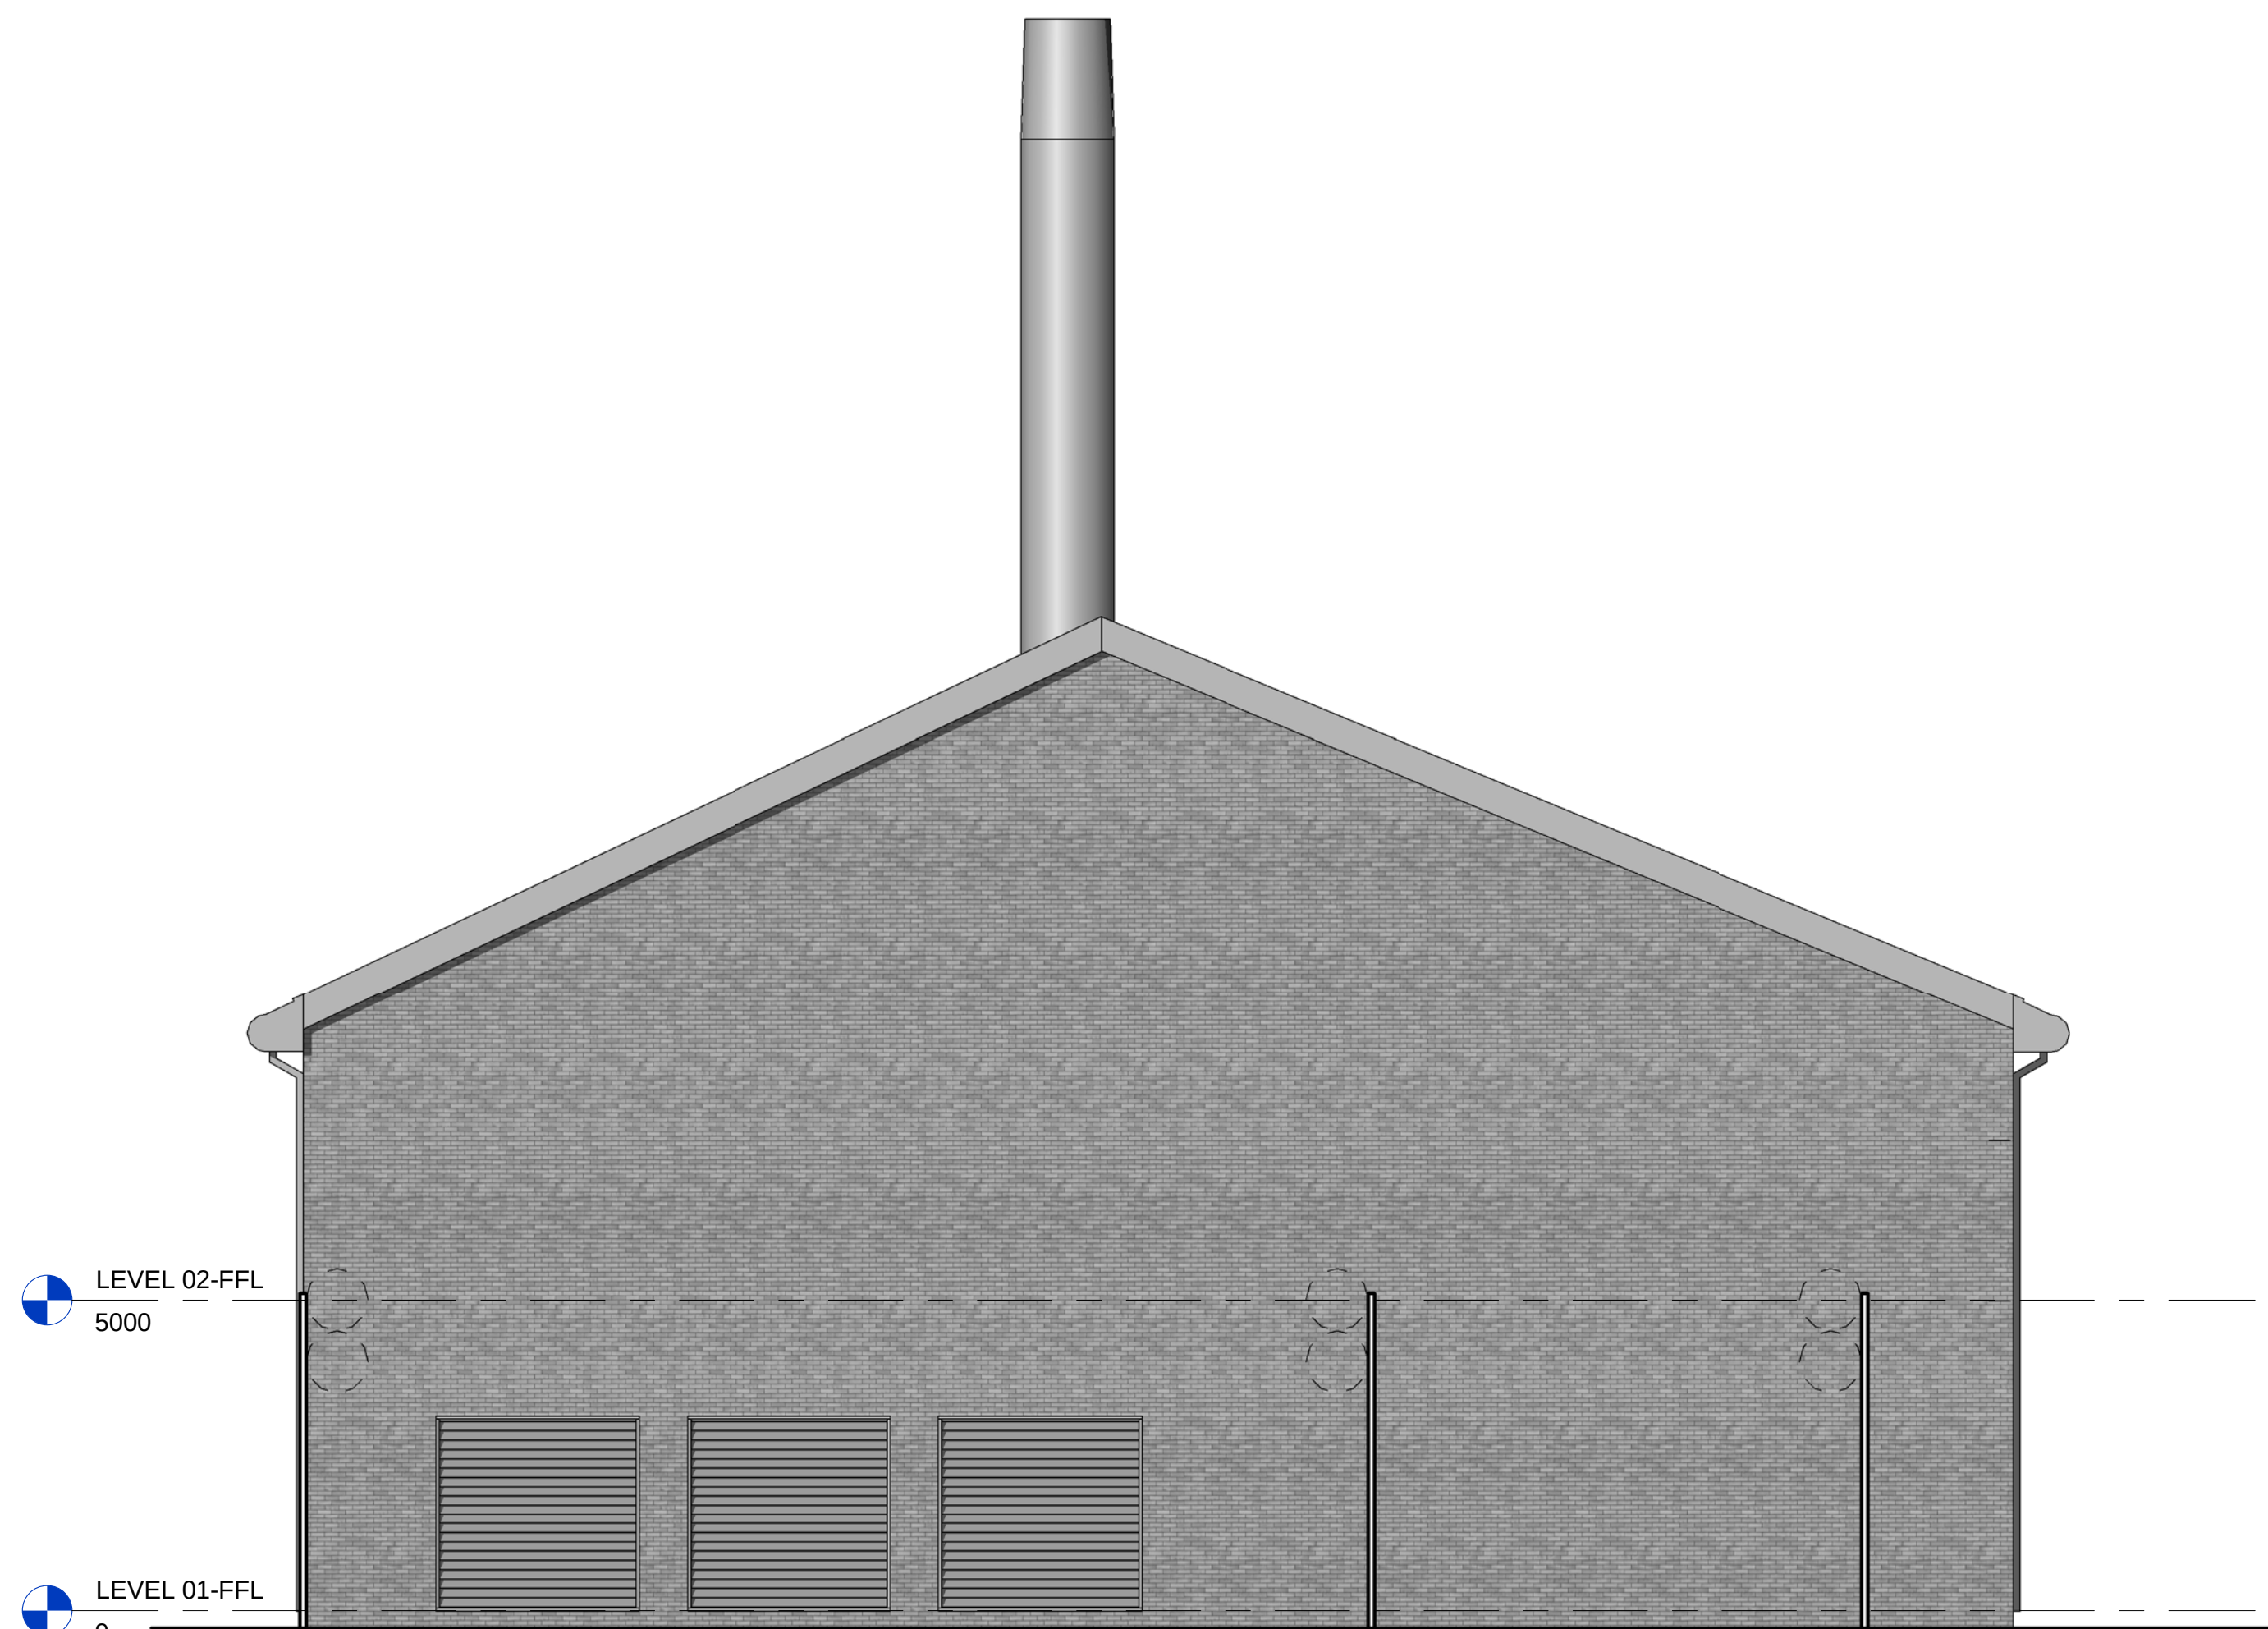


3 Elevation C
1 : 100



4 Elevation D
1 : 100

P04	By: JH Ckh: KB App: JM Issued for Planning	14/10/2014
P03	By: MS Ckh: KB App: JM Elevations amended to brickwork	03/10/2014
P02	By: MS Ckh: KB App: JM Elevations amended to concrete wall	08/06/2014
P01	By: MS Ckh: KB App: JM Initial Issue	18/07/2014

Revision	Description	Date
----------	-------------	------

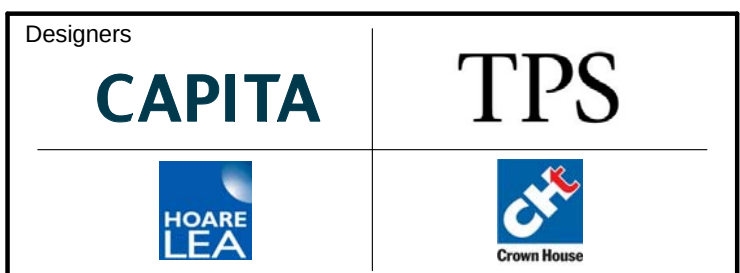

Project	North Wales Prison
Title	Building 101 Energy Centre Planning Elevations

DRAWING STATUS: S2 - Fit for Information		
Project No. CS 070997	Scale & Size 1 : 100	Revision
Drawing Identifier NWP - AR - CAP - 101 - PA - ZZ - 1010		P04