

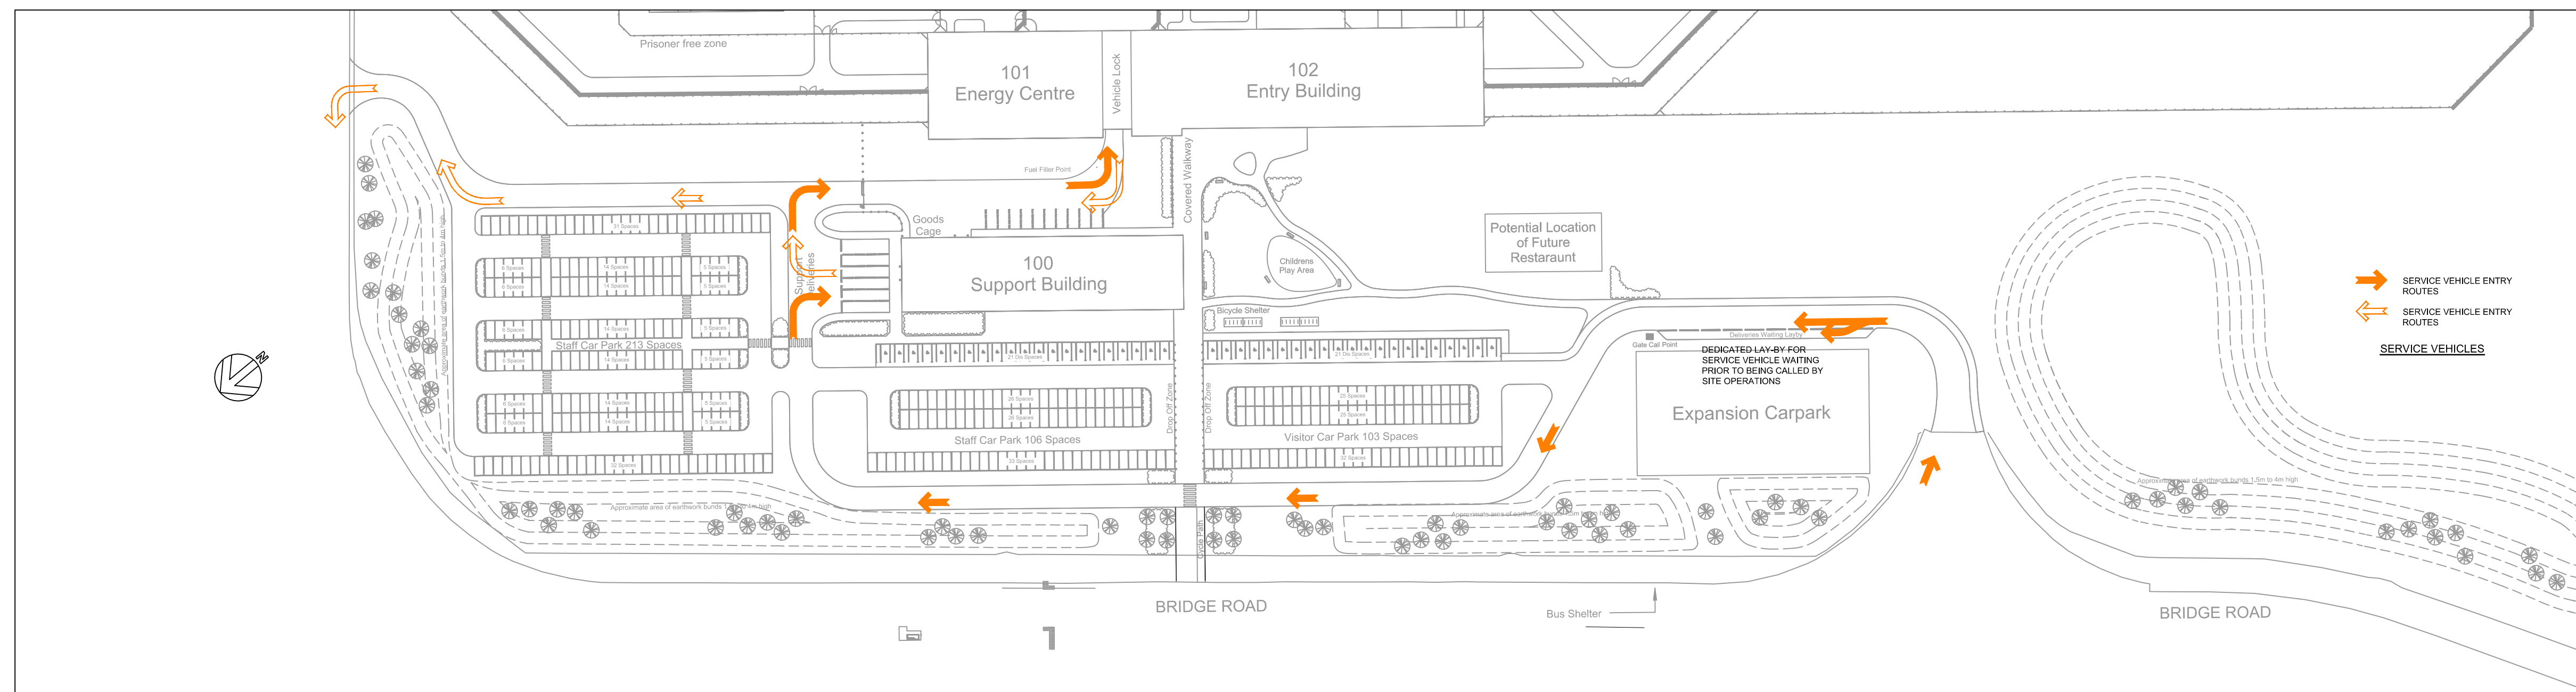


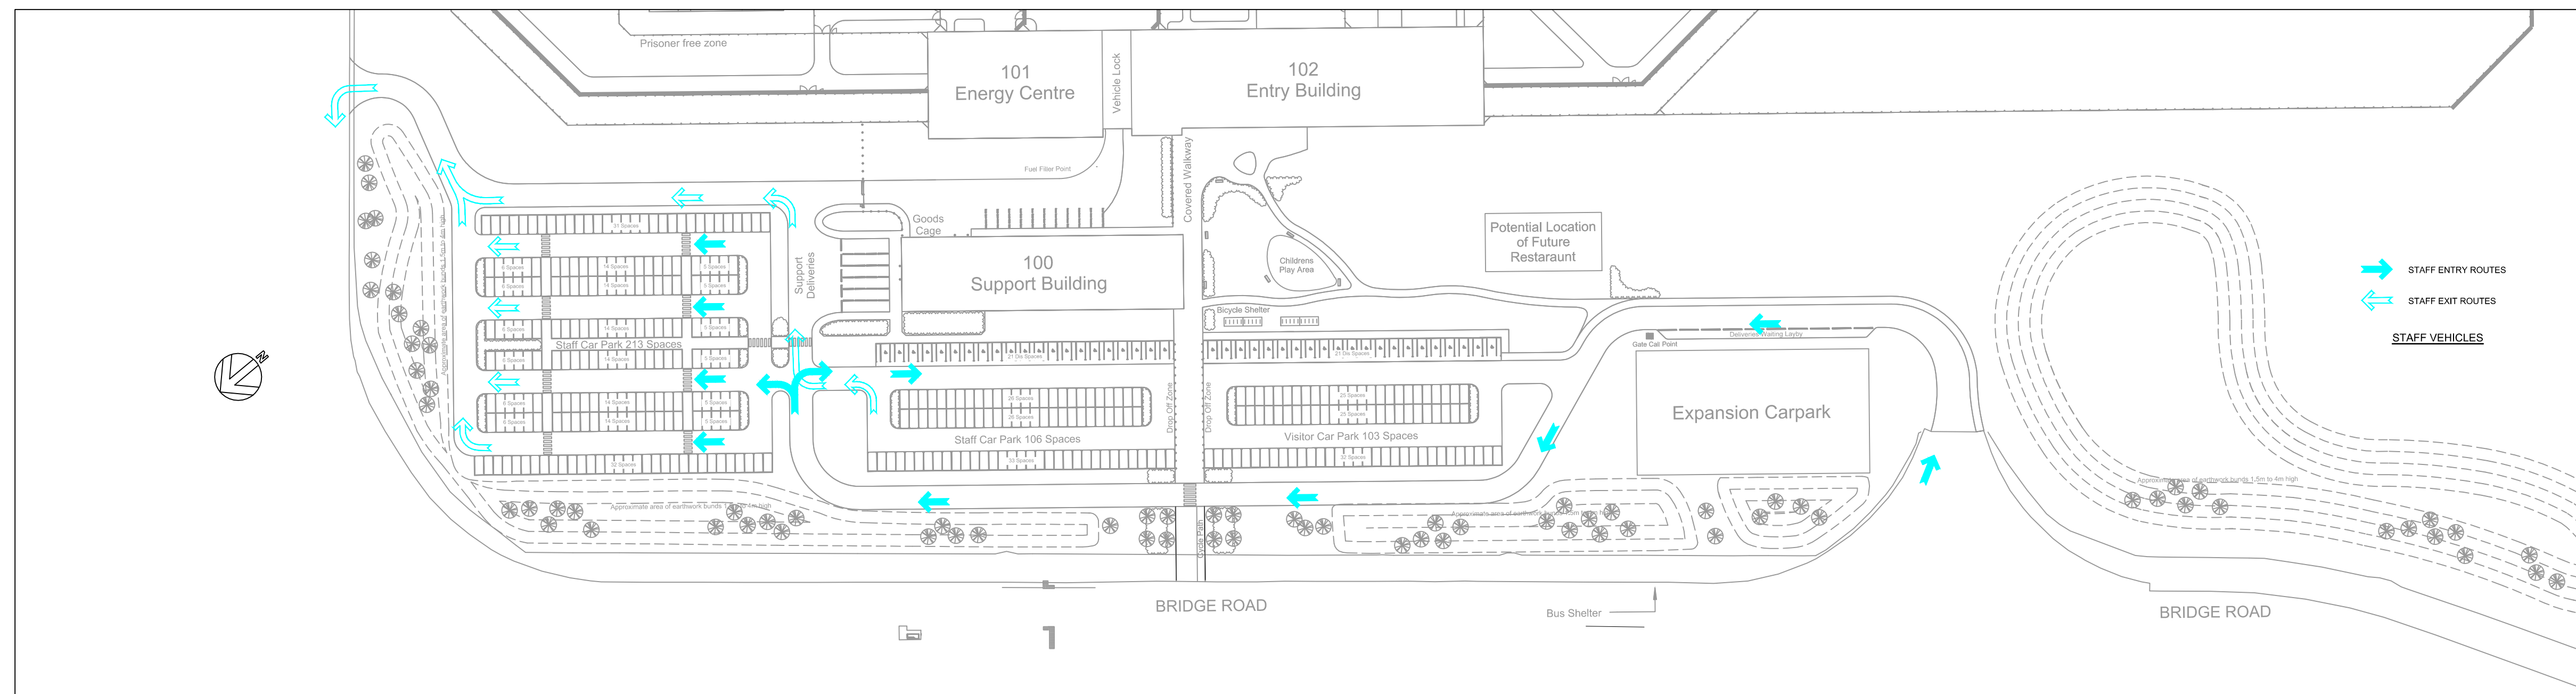

SAFETY, HEALTH AND ENVIRONMENTAL INFORMATION
Refer to the relevant Construction (Design and Management) documentation where applicable.

It is assumed that all works on this drawing will be carried out by a competent contractor, working where appropriate to an approved method statement.

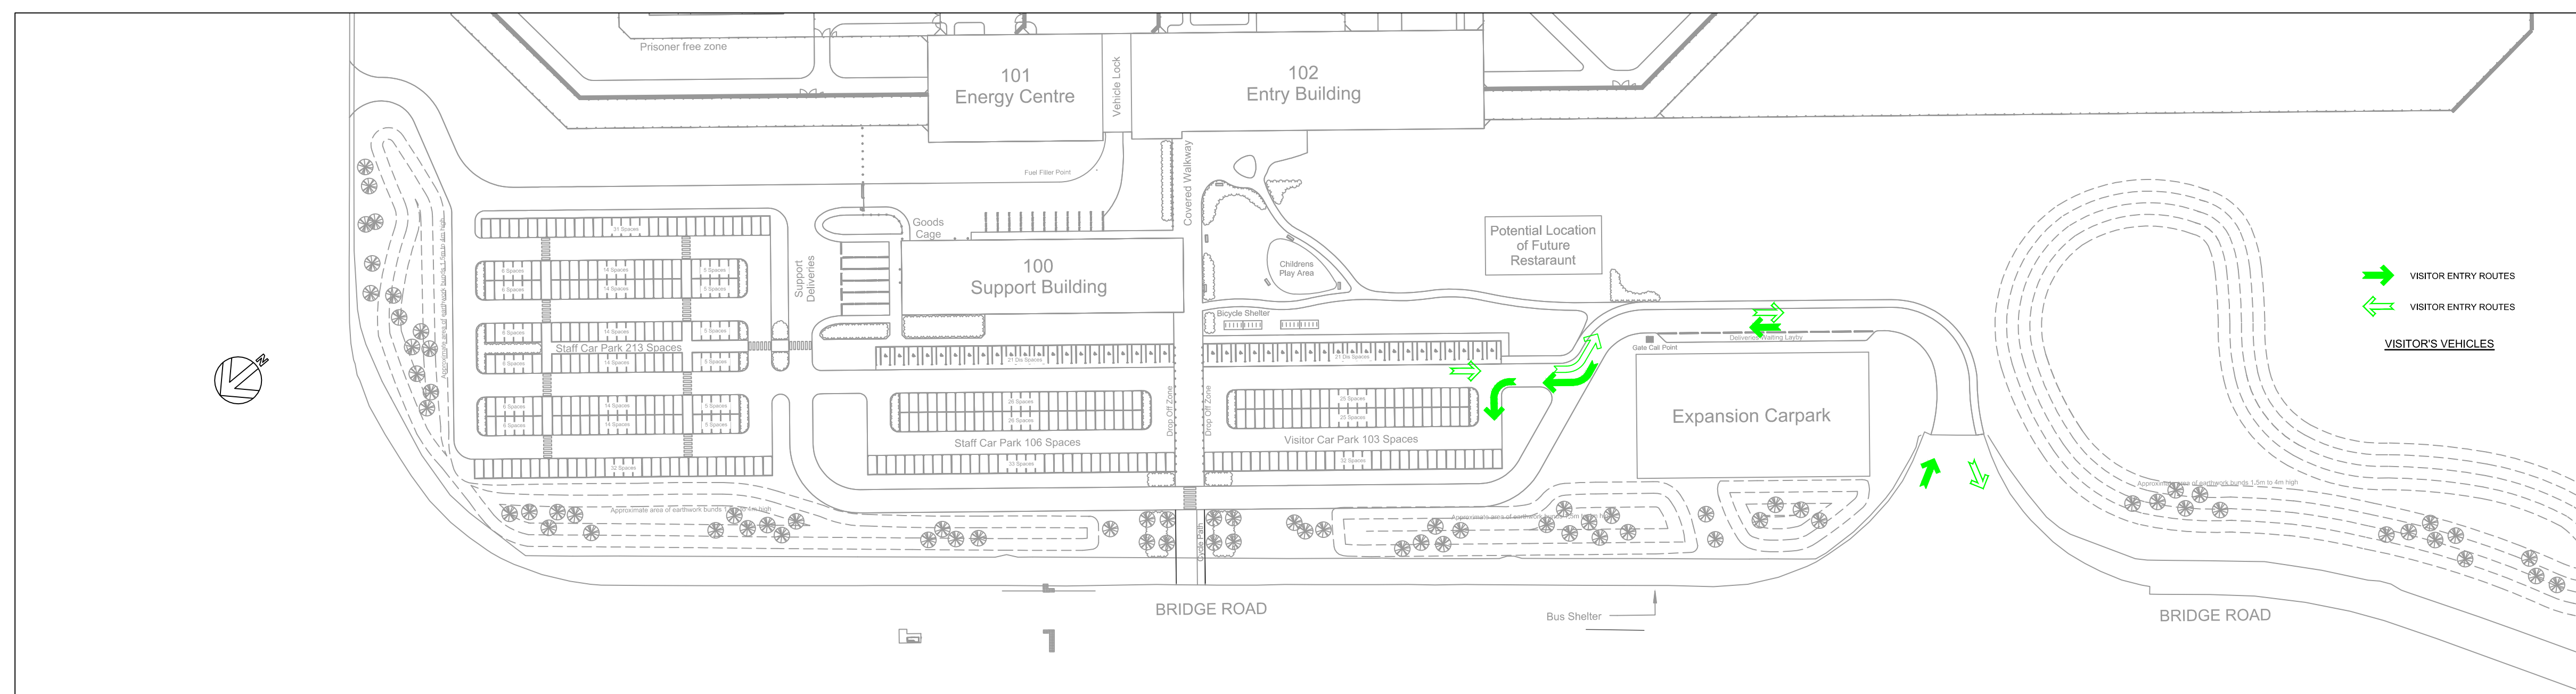

P02 ISSUED FOR PLANNING. 13.10.2014

Revision	Description	Date
----------	-------------	------



Designers		

Project
North Wales Prison

Title
**099 SITE WIDE
VEHICLE ENTRY / EXIT ROUTES**

DRAWING STATUS:
FOR INFORMATION

Project No. 060692-018	Scale & Size 1:1000	Revision
Drawing Identifier NWP-CE-TPS-099-DR-XX-5004		P02