
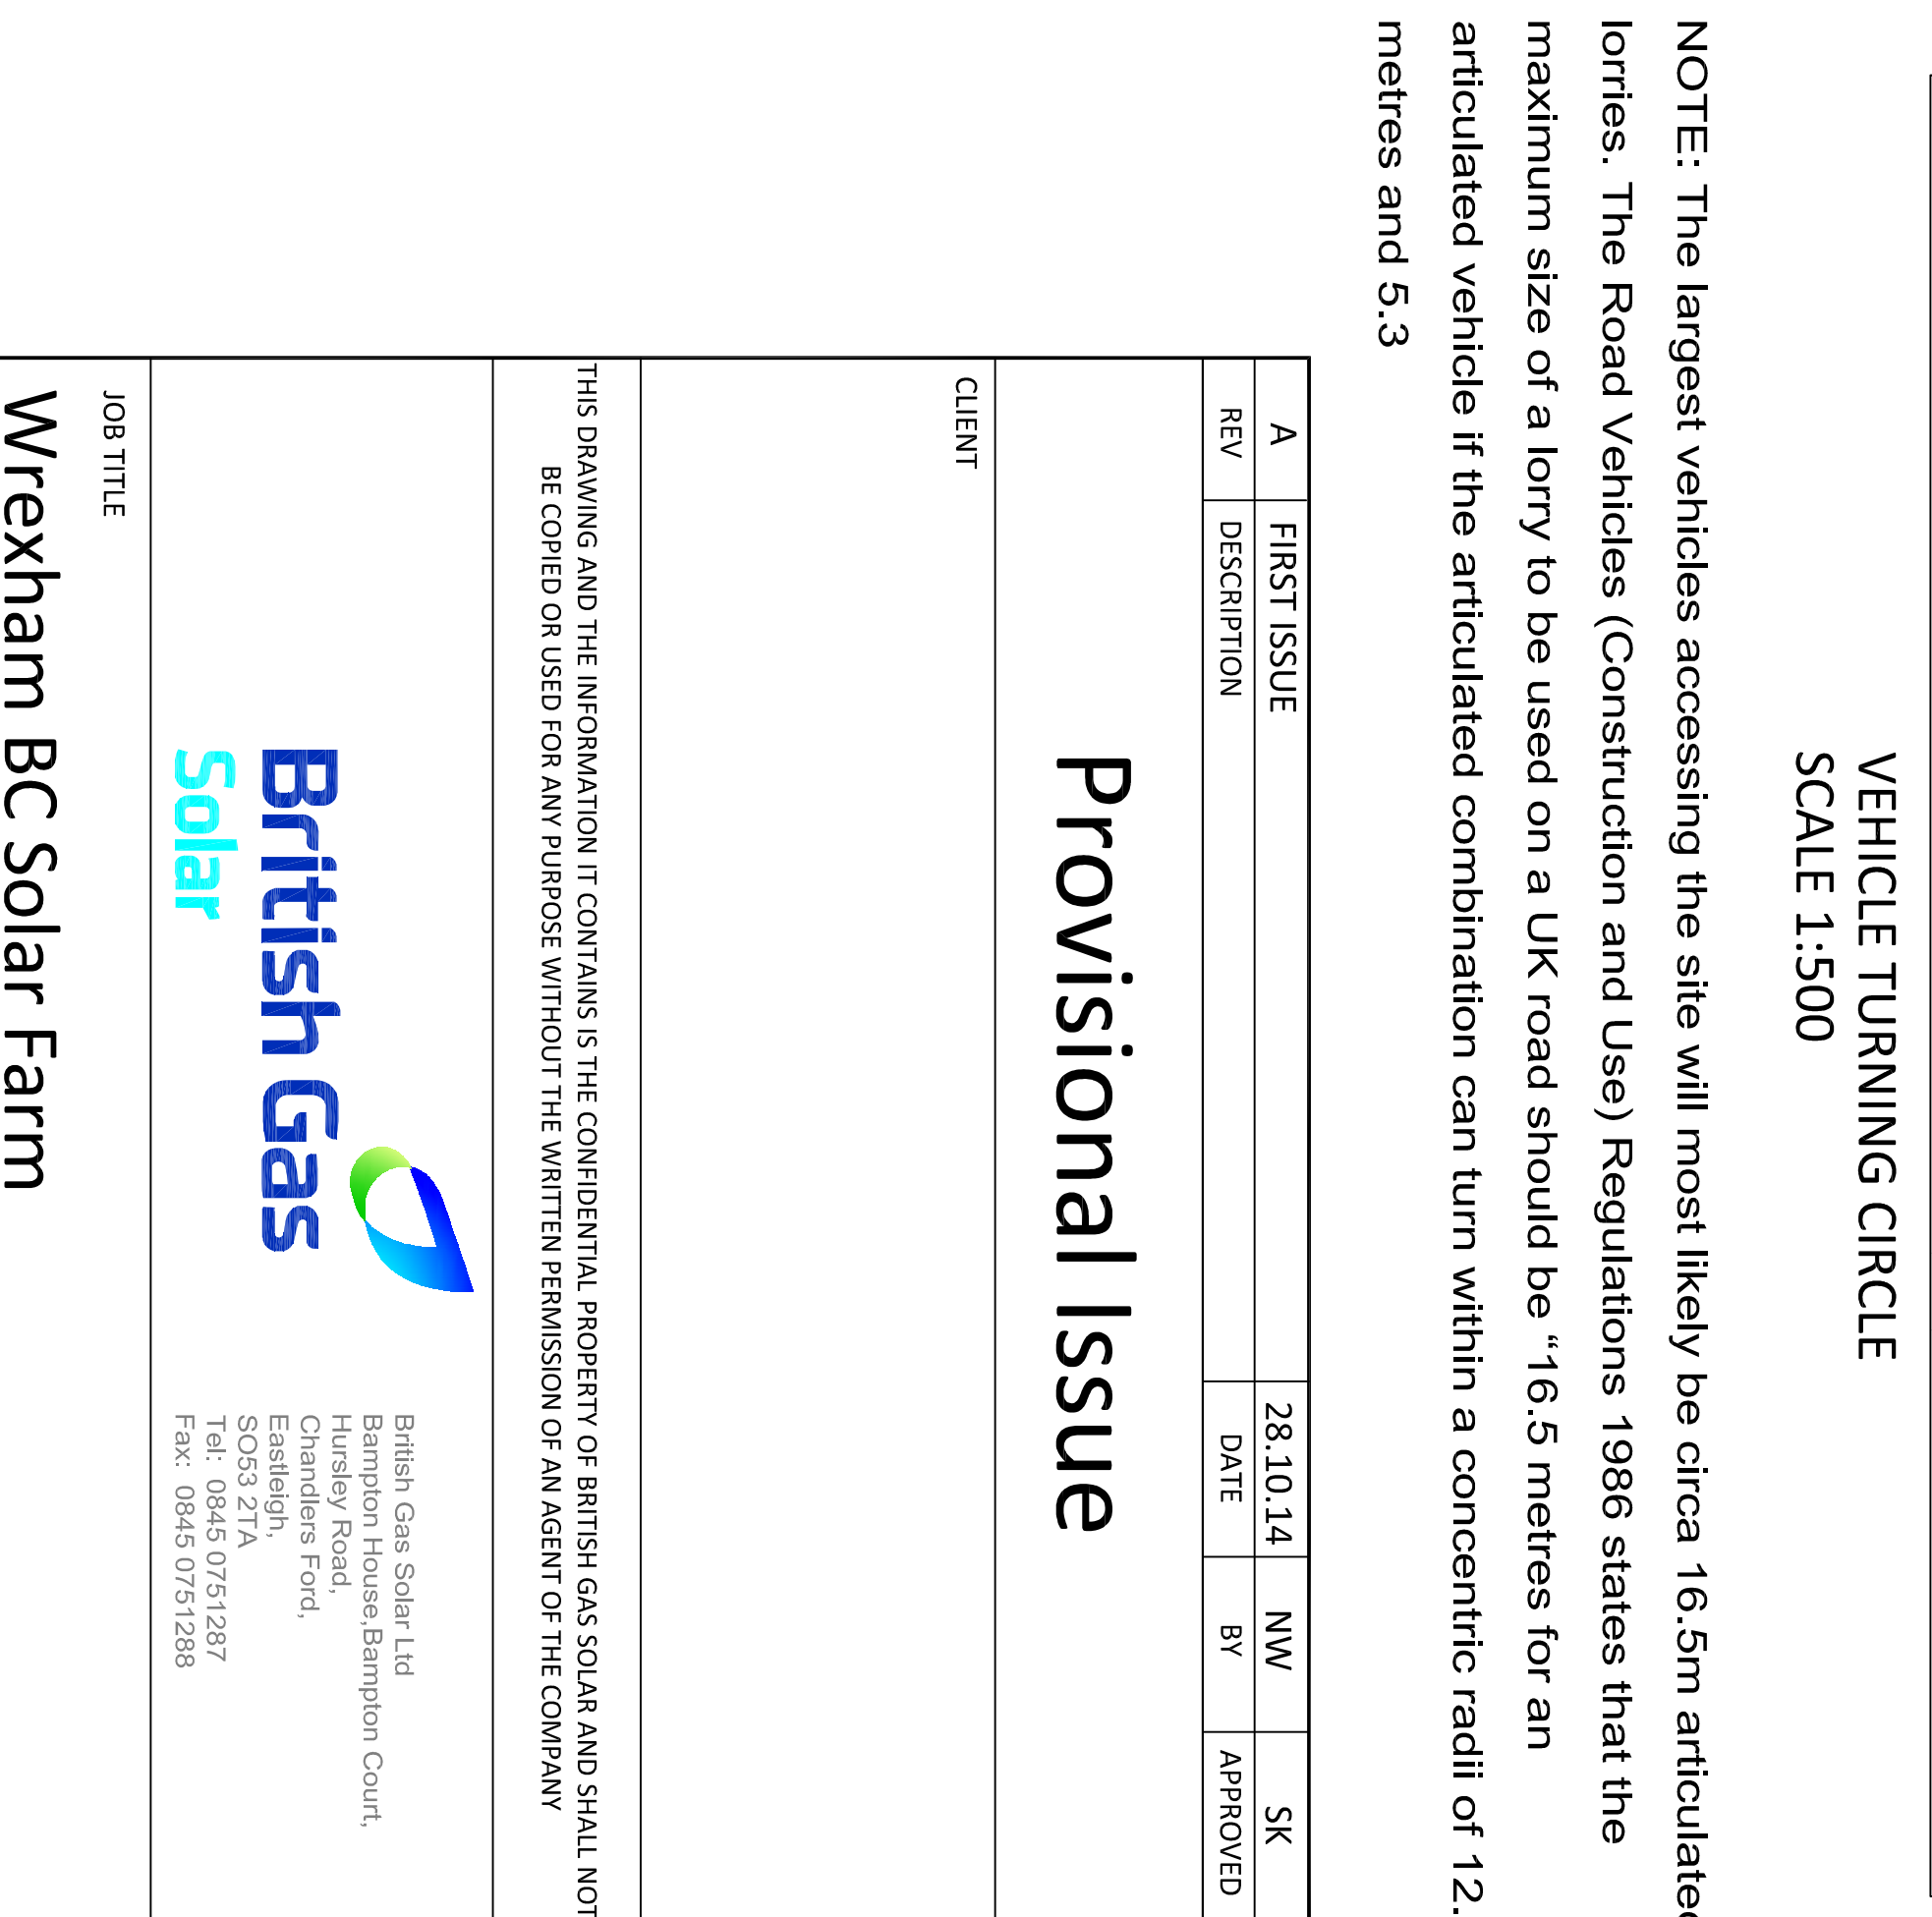


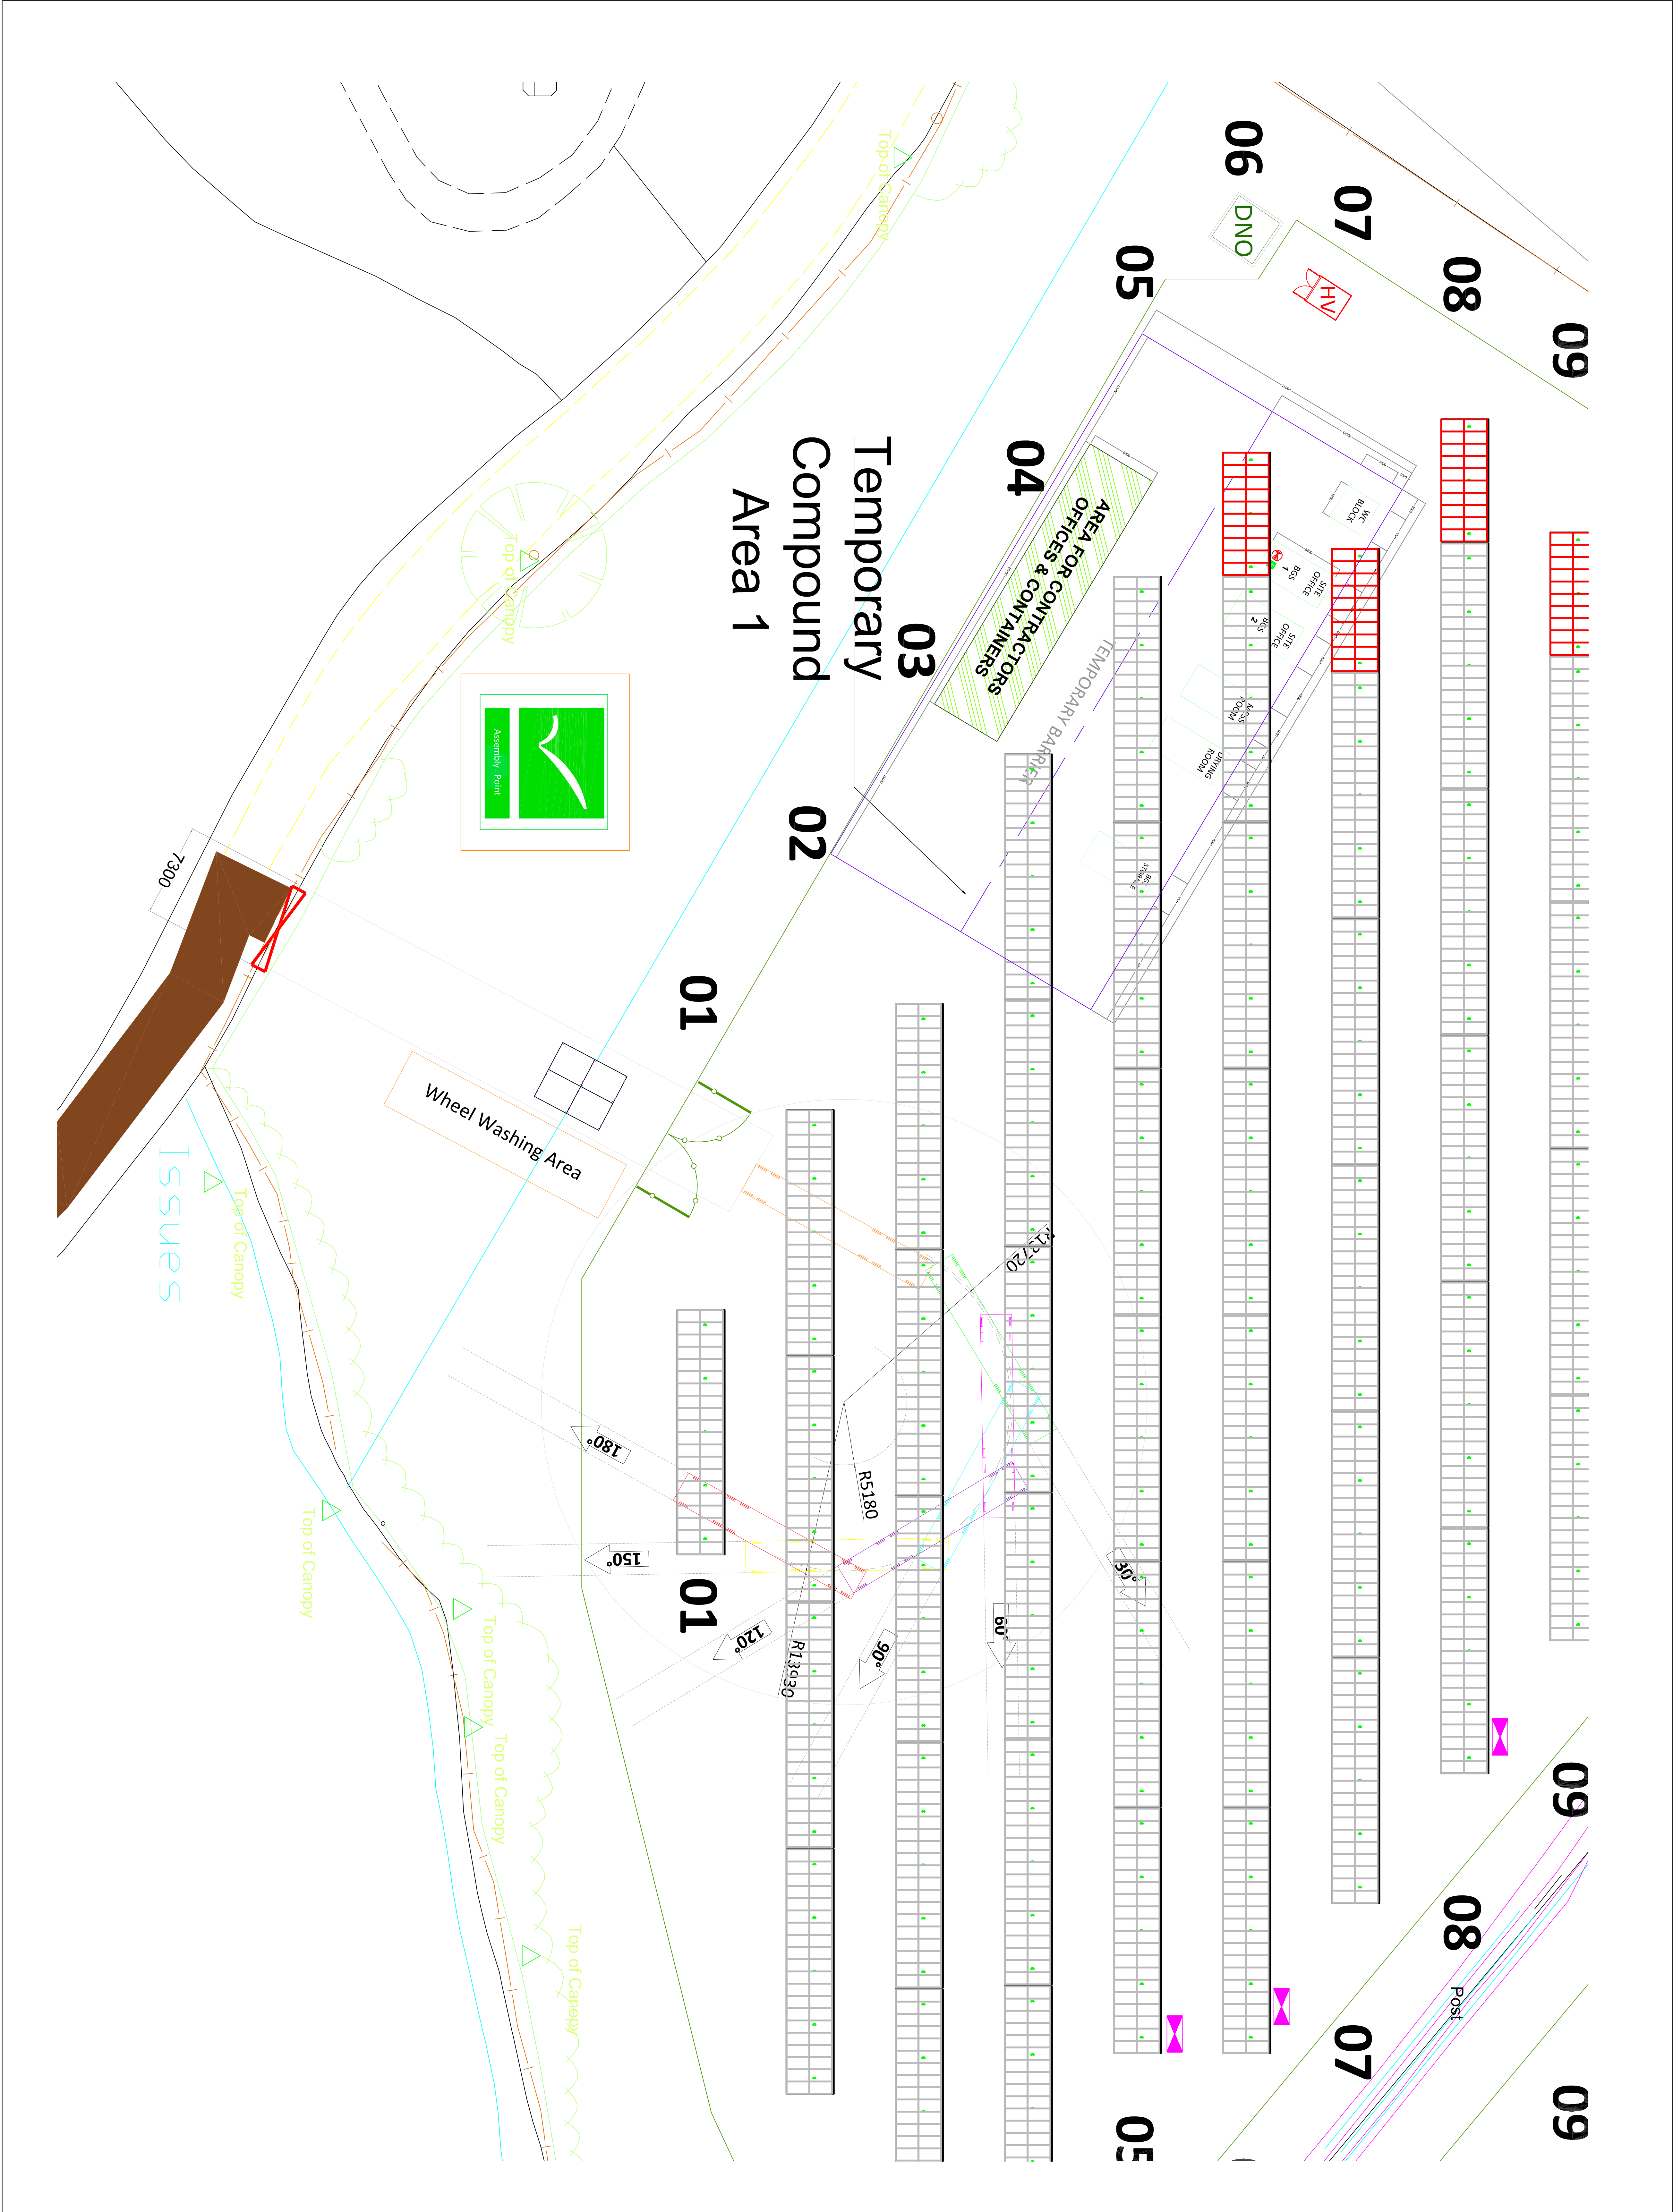

NOTE: The largest vehicles accessing the site will most likely be circa 16.5m articulated lorries. The Road Vehicles (Construction and Use) Regulations 1986 states that the maximum size of a lorry to be used on a UK road should be "16.5 metres for an articulated vehicle if the articulated combination can turn within a concentric radii of 12.5 metres and 5.3

VEHICLE TURNING CIRCLE
SCALE 1:500

THIS DRAWING AND THE INFORMATION IT CONTAINS IS THE CONFIDENTIAL PROPERTY OF BRITISH GAS SOLAR AND SHALL NOT BE COPIED OR USED FOR ANY PURPOSE WITHOUT THE WRITTEN PERMISSION OF AN AGENT OF THE COMPANY

A	FIRST ISSUE	28.10.14	NW	SK
REV	DESCRIPTION	DATE	BY	APPROVED
Provisional Issue				
CLIENT				

JOB TITLE

Wrexham BC Solar Farm

 British Gas Solar Ltd
Tel: 0845 0751287
Fax: 0845 0751288