


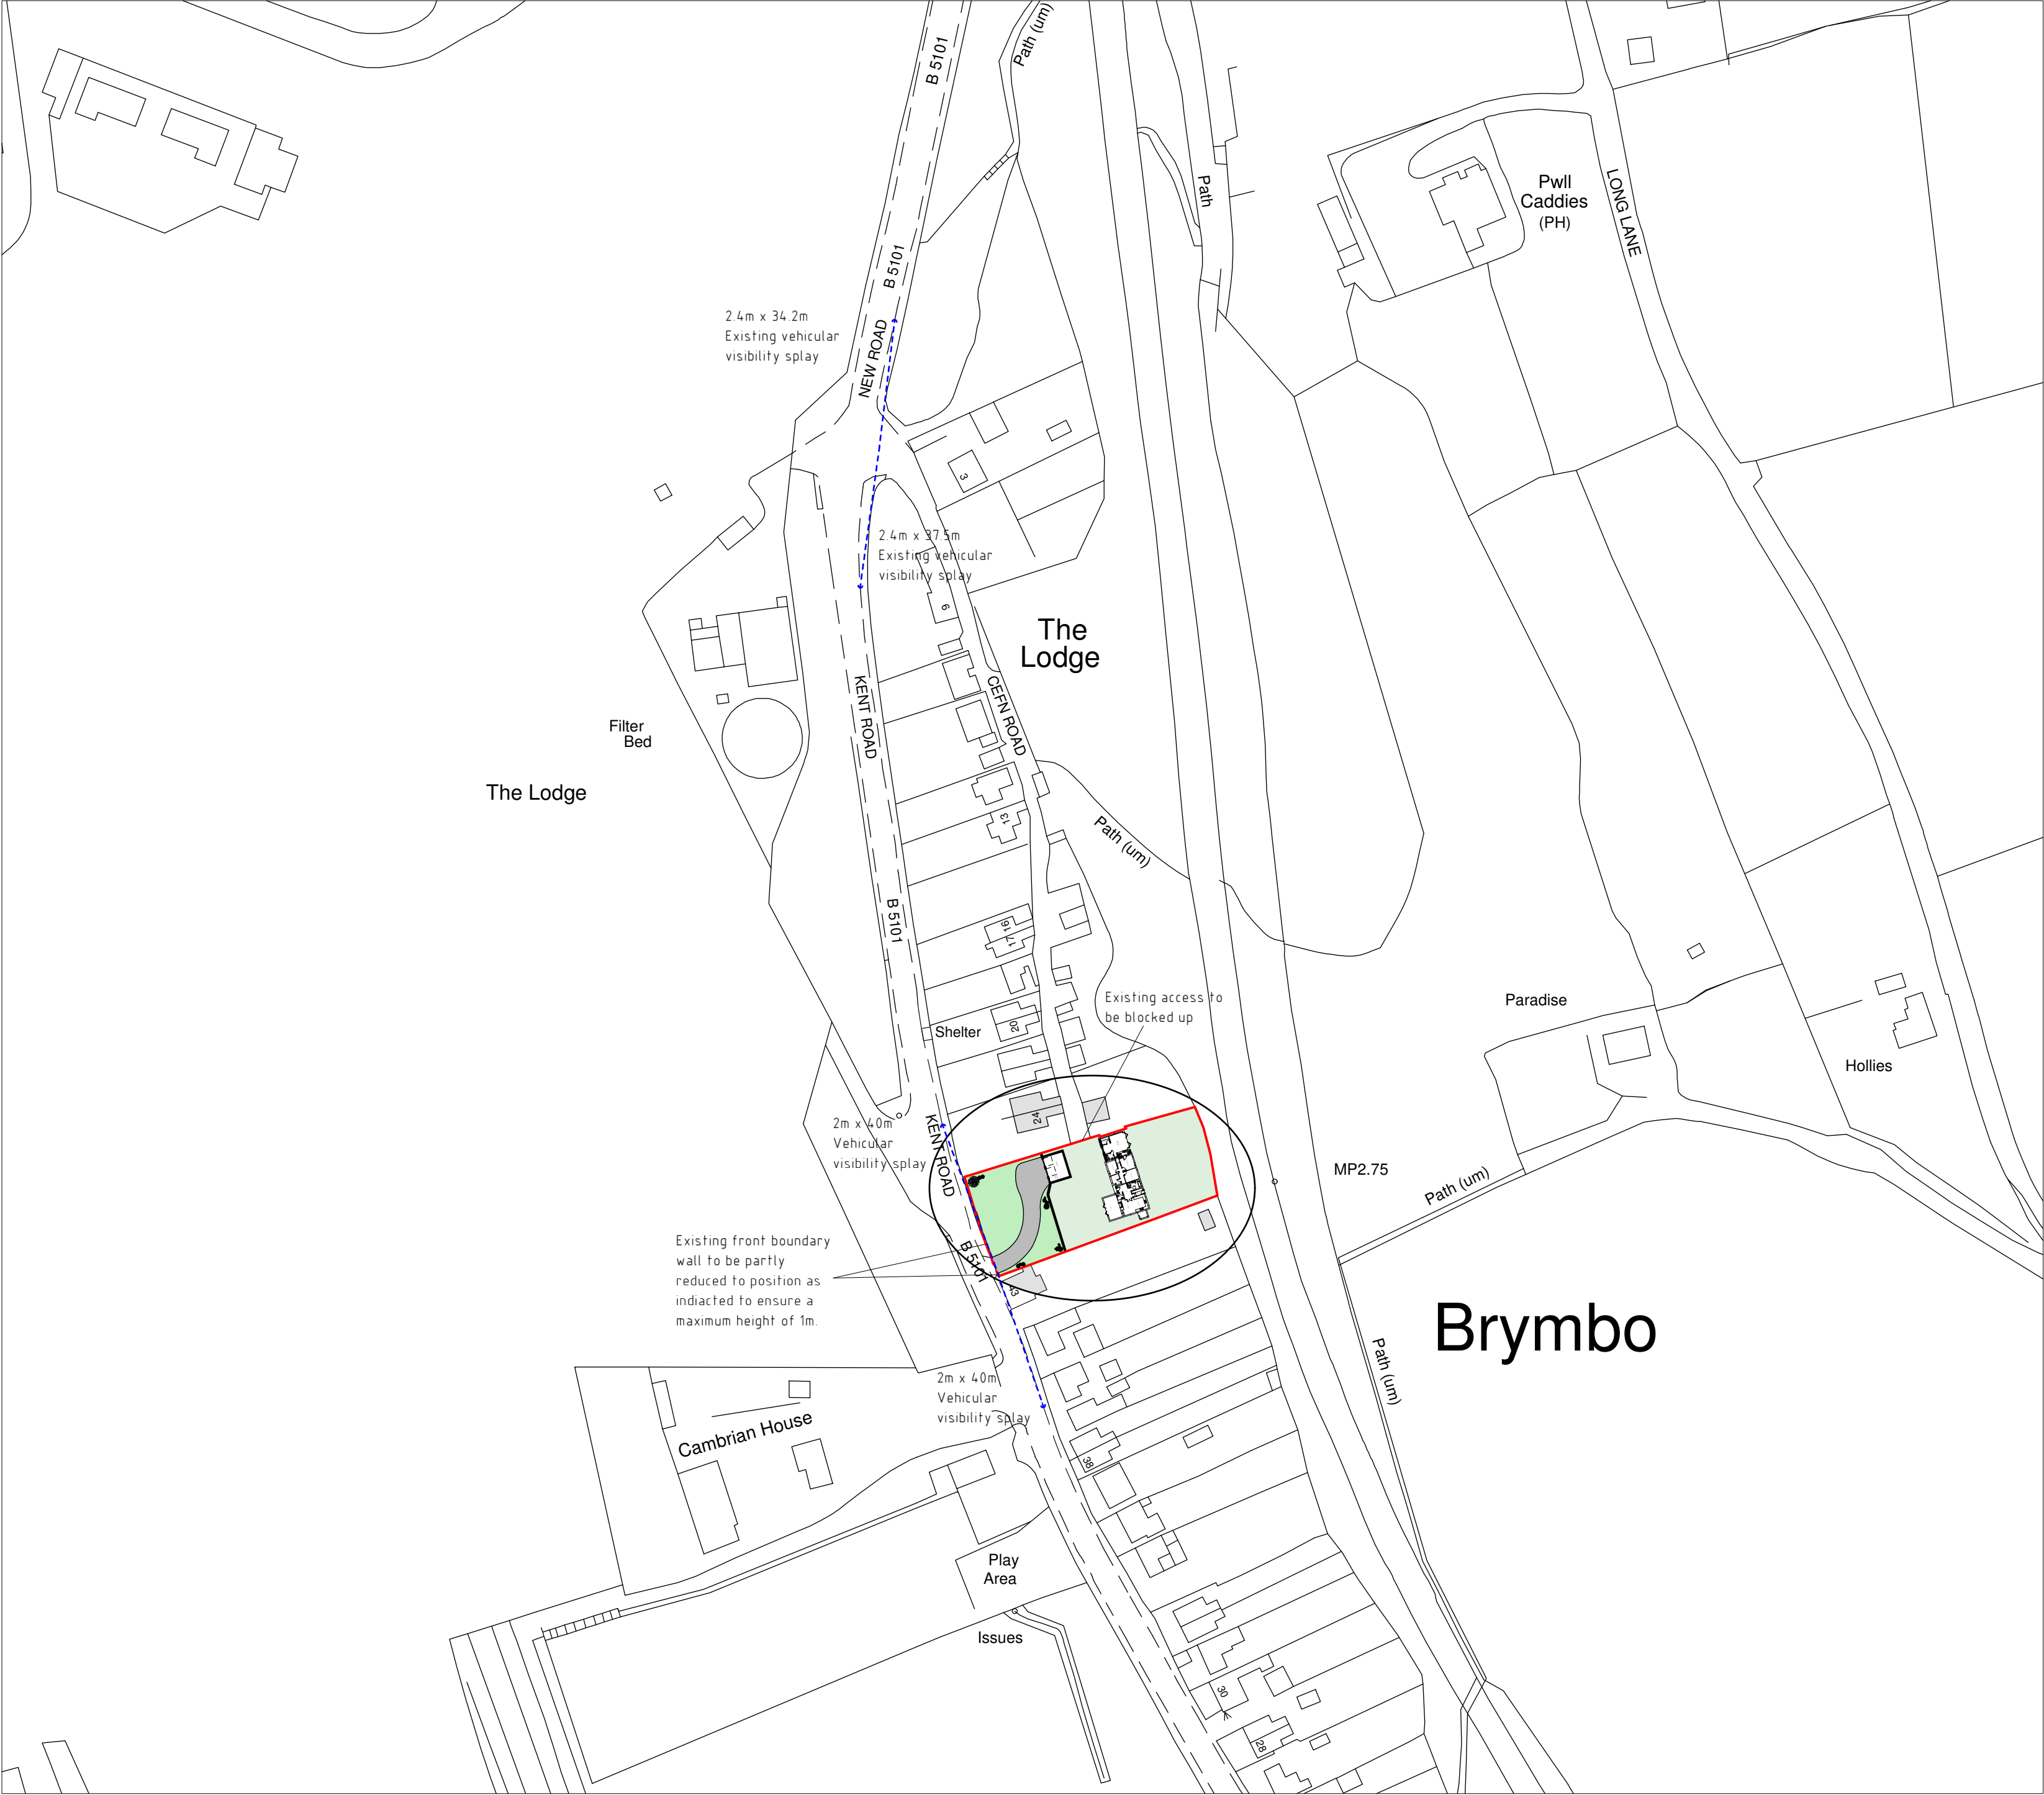

Highways Plan

Rev	Date	Detail	Initial

Project: The Bungalow, The Lodge, Brymbo, Wrexham.	
Title: Highways Plan	Scale: (A2) 1 : 1 250

Drawn By: S M Eltham	Date: Nov 2014
Drawing No: P079/008	Sheet: 1 of 1



Redwither Business Centre,
Redwither Business Park,
Wrexham. LL13 9XR
Tel: 01978 356500
www.blueprintarchitectural.com