


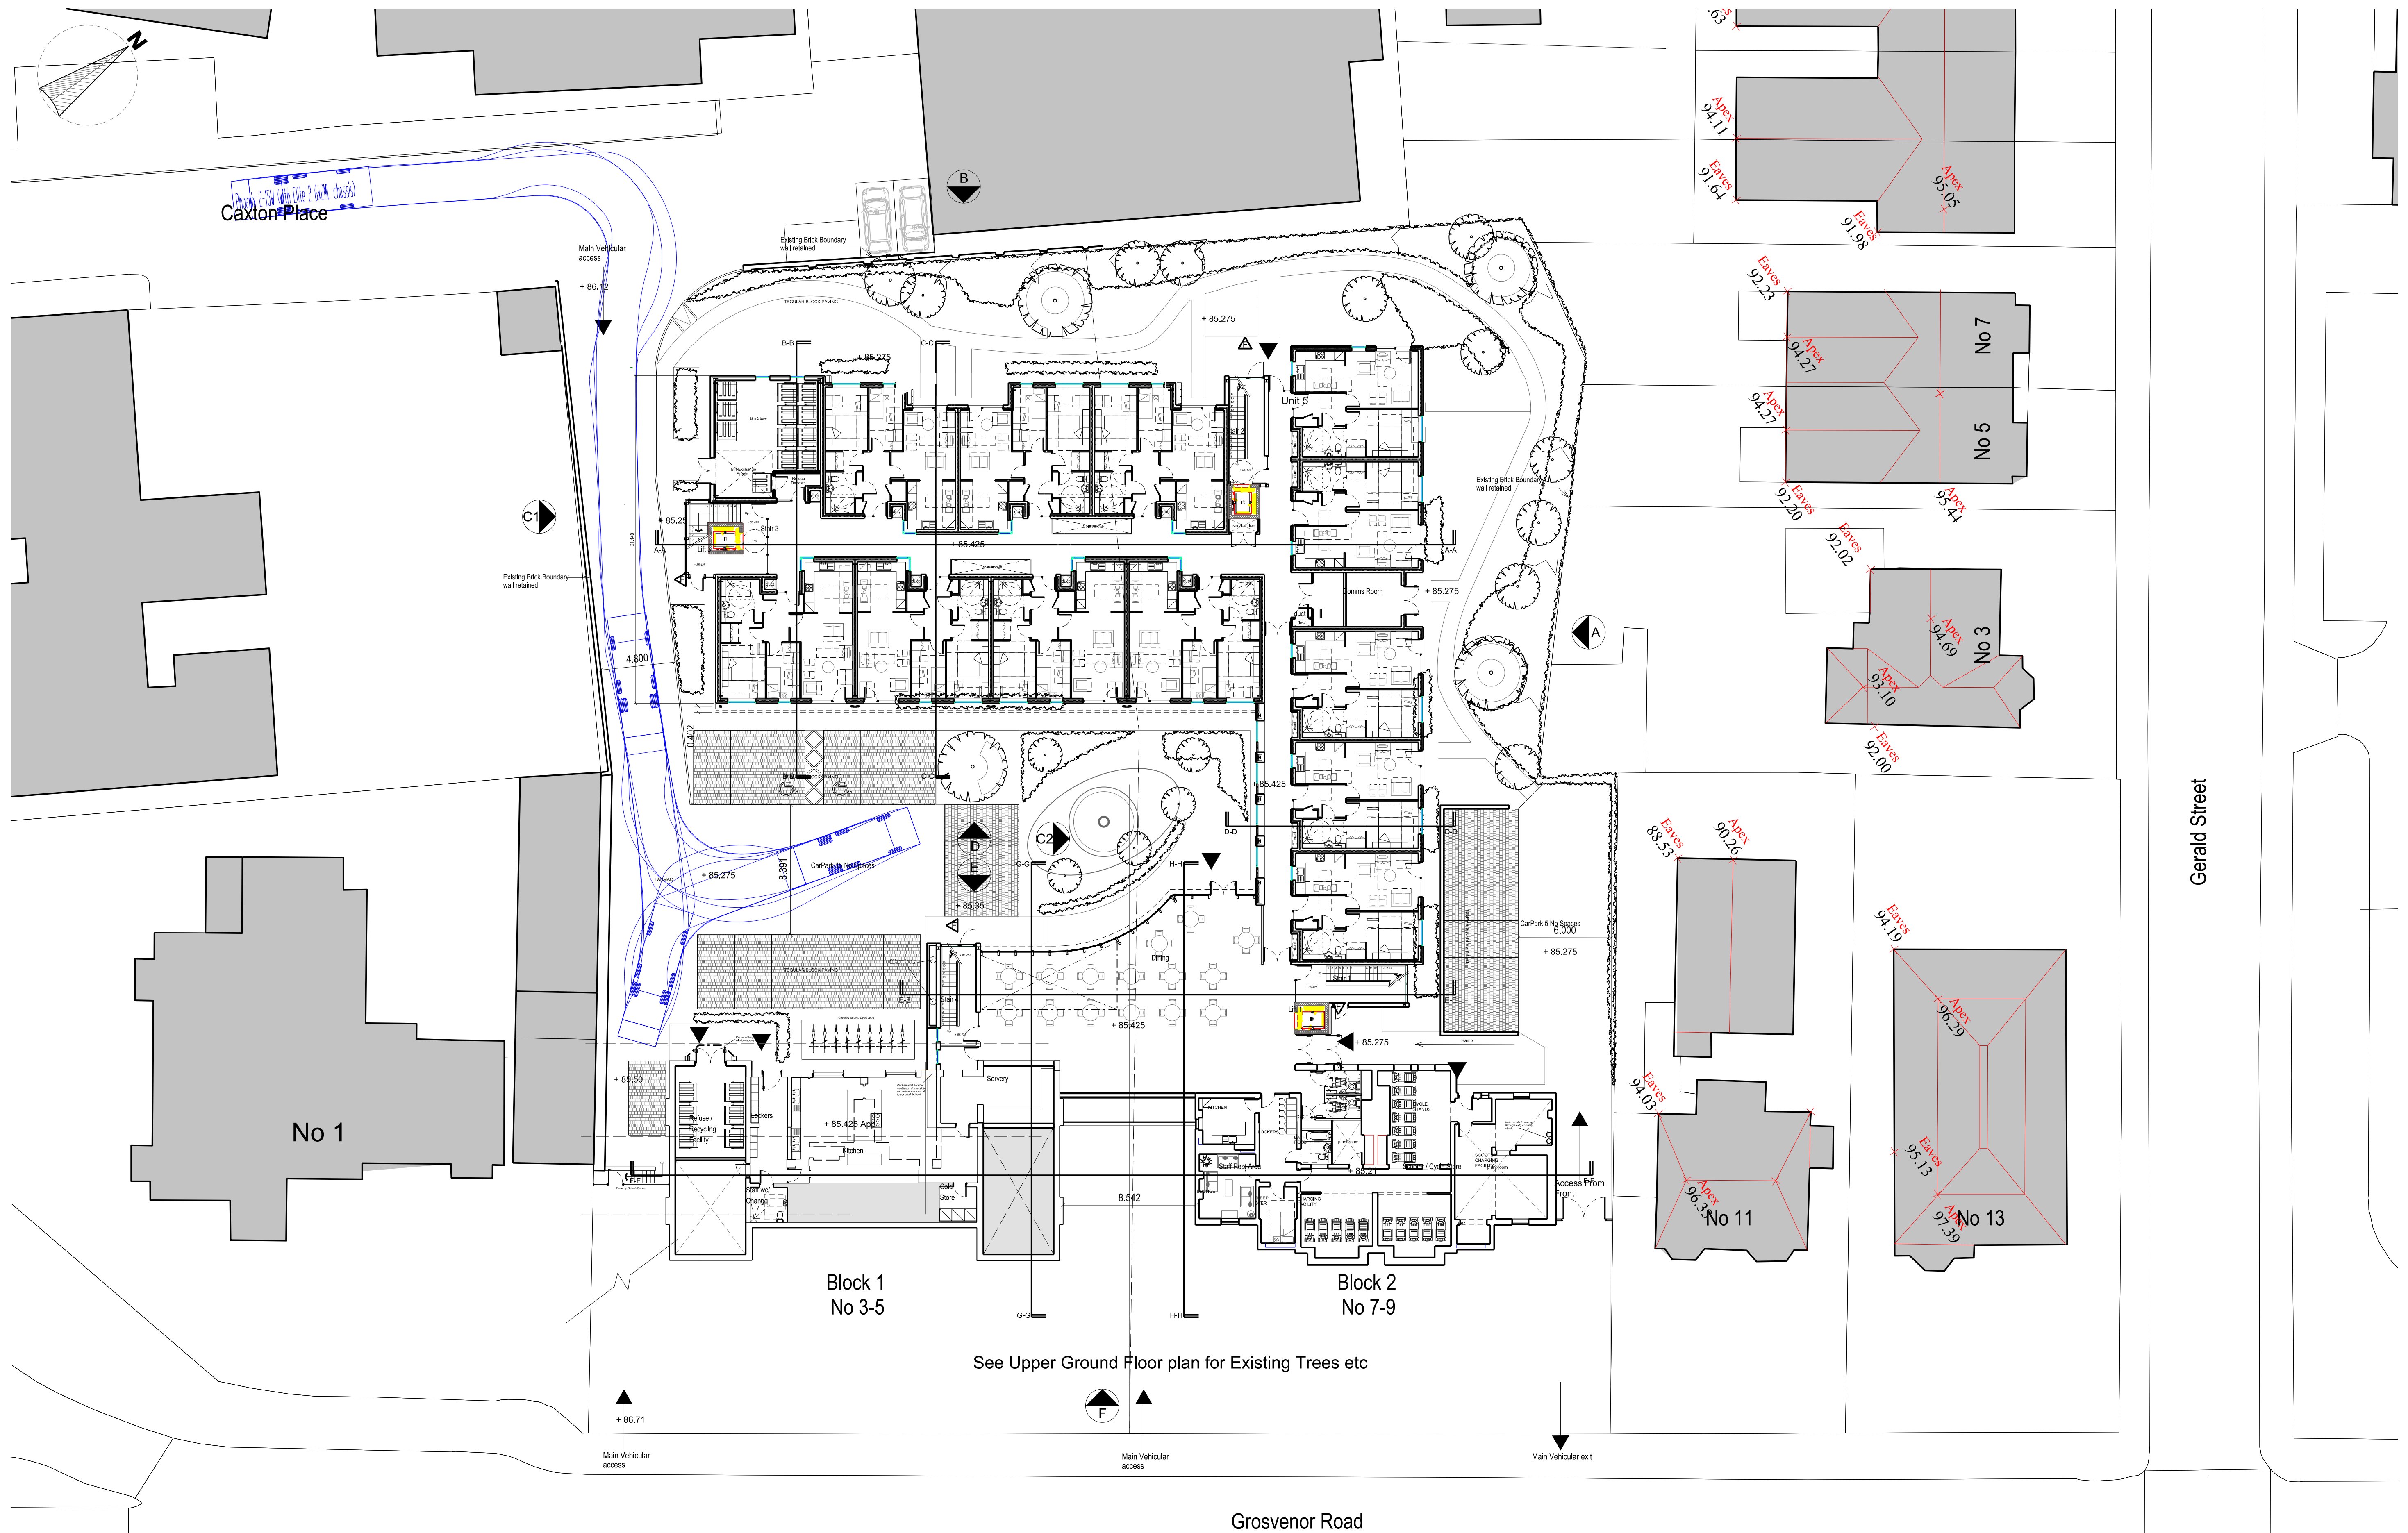

Rev F Layout Amended in line with M&E requirements - AJS - Oct 2014
Rev E Boundary interface distances clarified - AJS - Sept 14
Rev D General amendments AJS 11 July 14
Rev C Plan amended JJ May 14
Rev B Plan amended CG Nov 13
Rev A Plan amended CG August 13

PROJECT
3-9 Grosvenor Road,
Wrexham, LL11 1DB

TITLE
Proposed Lower Ground Plan

JOHN MCCALL ARCHITECTS LTD
No. 1 Arts Village, Henry Street, Liverpool L1 5BS Tel: 0151 707 1818 Fax: 707 1819
Old Coop Building, Church Street, Hayfield, SK22 2JE e-mail: admin@johnmccall.co.uk

PROJECT No	DRAWING No	STATUS
1449	L07F	Planning
DRAWN BY	CHECKED	
CG	...	
DATE	SCALE (A3)	
June 13	1:200	