


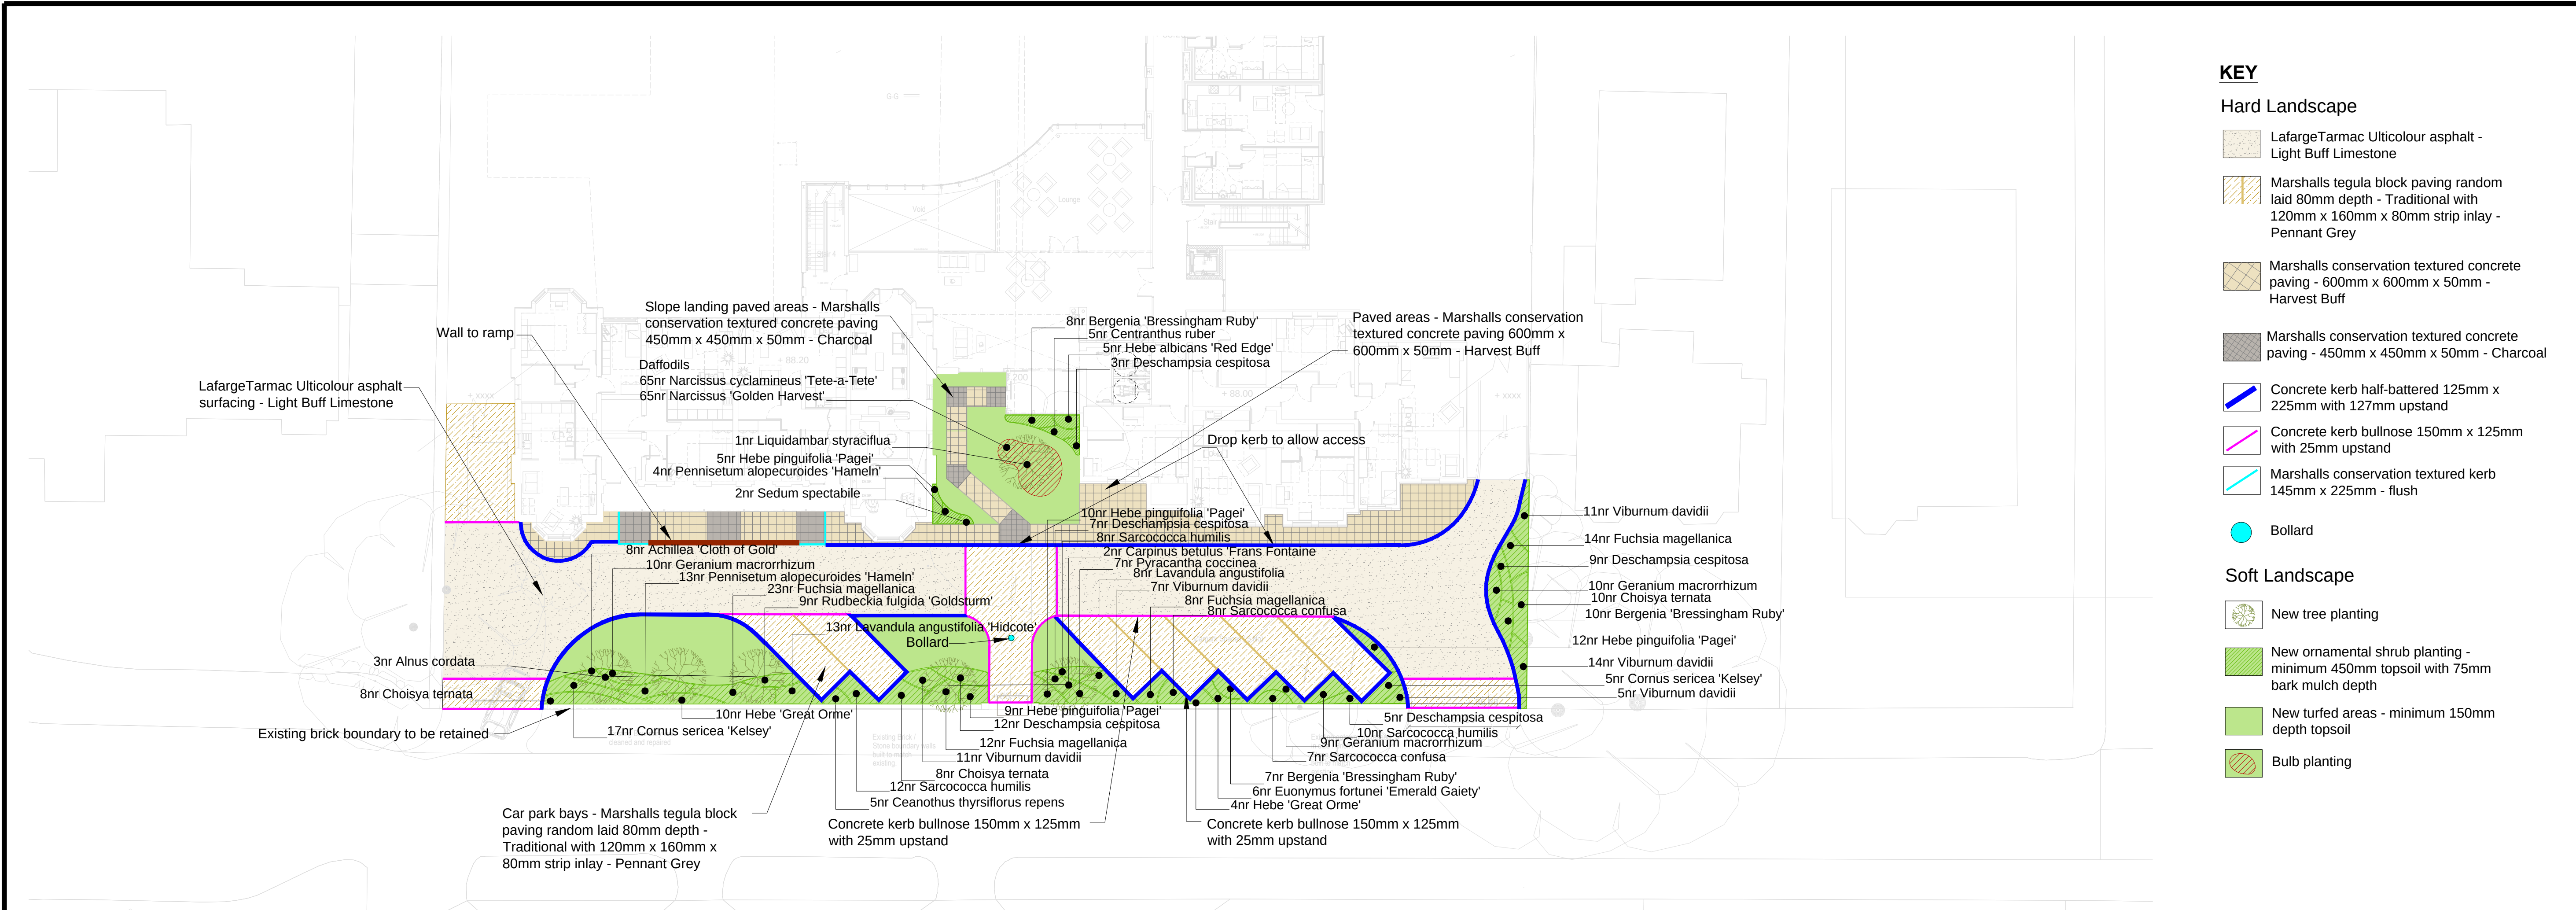

KEY

Hard Landscape

- LafargeTarmac Ulticolour asphalt - Light Buff Limestone
- Marshalls tegula block paving random laid 80mm depth - Traditional with 120mm x 160mm x 80mm strip inlay - Pennant Grey
- Marshalls conservation textured concrete paving - 600mm x 600mm x 50mm - Harvest Buff
- Marshalls conservation textured concrete paving - 450mm x 450mm x 50mm - Charcoal
- Concrete kerb half-battered 125mm x 225mm with 127mm upstand
- Concrete kerb bullnose 150mm x 125mm with 25mm upstand
- Marshalls conservation textured kerb 145mm x 225mm - flush

- Bollard

Soft Landscape

- New tree planting
- New ornamental shrub planting - minimum 450mm topsoil with 75mm bark mulch depth
- New turfed areas - minimum 150mm depth topsoil
- Bulb planting

Full Planting Schedule											
Qty	Name	Age	Height	Form	Girth	Clear Stem	Brks	Root	Cntr	Ctrs	Mix%
8	Achillea 'Cloth of Gold'							C	3L	0.447	0.00
3	Alnus cordata		400-450cm	Standard (Extra heavy)	14-16cm	min 200cm		RB		1.000	0.00
25	Bergenia 'Bressingham Ruby'							C	3L	0.450	0.00
2	Carpinus betulus 'Frans Fontaine'	3x	400-450cm	Standard (Extra heavy)	14-16cm	min 200cm		RB		1.000	0.00
5	Ceanothus thyrsiflorus repens		30-40cm (D)				3	C	3L	0.447	0.00
5	Centranthus ruber							C	3L	0.447	0.00
26	Choisyia ternata		40-60cm				3	C	3L	0.577	0.00
22	Cornus sericea 'Kelsey'		30-40cm				3	C	3L	0.447	0.00
36	Deschampsia cespitosa		30-40cm					C	3L	0.447	0.00
6	Euonymus fortunei 'Emerald Gaiety'		20-30cm (D)				2	C	3L	0.447	0.00
57	Fuchsia magellanica		20-30cm					C	3L	0.447	0.00
29	Geranium macrorrhizum		30-40cm					C	3L	0.447	0.00
5	Hebe albicans 'Red Edge'		20-30cm				2	C	3L	0.447	0.00
14	Hebe 'Great Orme'		30-40cm					C	3L	0.447	0.00
36	Hebe pinguifolia 'Pagei'		20-30cm				2	C	3L	0.447	0.00
8	Lavandula angustifolia		20-30cm					C	3L	0.447	0.00
13	Lavandula angustifolia 'Hidcote'		20-30				2	C	3L	0.447	0.00
1	Liquidambar styraciflua	3x	min 450cm	Standard (Extra heavy)	14-16cm	min 200cm		RB		1.000	0.00
17	Pennisetum alopecuroides 'Hameln'		20-30cm					C	3L	0.470	0.00
7	Pyracantha coccinea		30-40cm					C	3L	0.577	0.00
9	Rudbeckia fulgida 'Goldsturm'							C	3L	0.447	0.00
15	Sarcococca confusa		20-30cm				3	C	3L	0.447	0.00
30	Sarcococca humilis		20-30cm					C	3L	0.447	0.00
2	Sedum spectabile								3L	0.447	0.00
48	Viburnum davidii		30-40cm				8	C	3L	0.447	0.00

Daffodils											
Qty	Name	Age	Height	Form	Girth	Clear Stem	Brks	Root	Cntr	Ctrs	Mix%
65	Narcissus cyclamineus 'Tete-a-Tete'		10/12cm							0.258	50.00
65	Narcissus 'Golden Harvest'		10/12cm							0.258	50.00

- Notes
- Trees to include double timber stakes.
 - Apply 75mm medium grade bark mulch to all planting areas.

Reproduced by permission of Ordnance Survey on behalf of Her Majesty's Stationery Office.
© Crown Copyright and database right 2010. All rights reserved.

B	Amendments to hard surfacing as per comments	SW	PH	30.09.14
A	Amendments to hard surfacing as per comments	SW	PH	26.09.14
Rev	Description	Drawn	Approved	Date

Genesis Centre Birchwood Science Park Warrington WA3 7BH Tel 01925 844004 Fax 01925 844002 e-mail tep@tep.uk.com		
Project		
Grosvenor Road Wrexham		
Title		
Detailed Hard and Soft Landscape Plan Upper Ground Floor		
Drwg No D4599.002B		
Scale 1:200@ A1	Date 27/08/14	
Drawn SW	Checked PH	Approved PH