


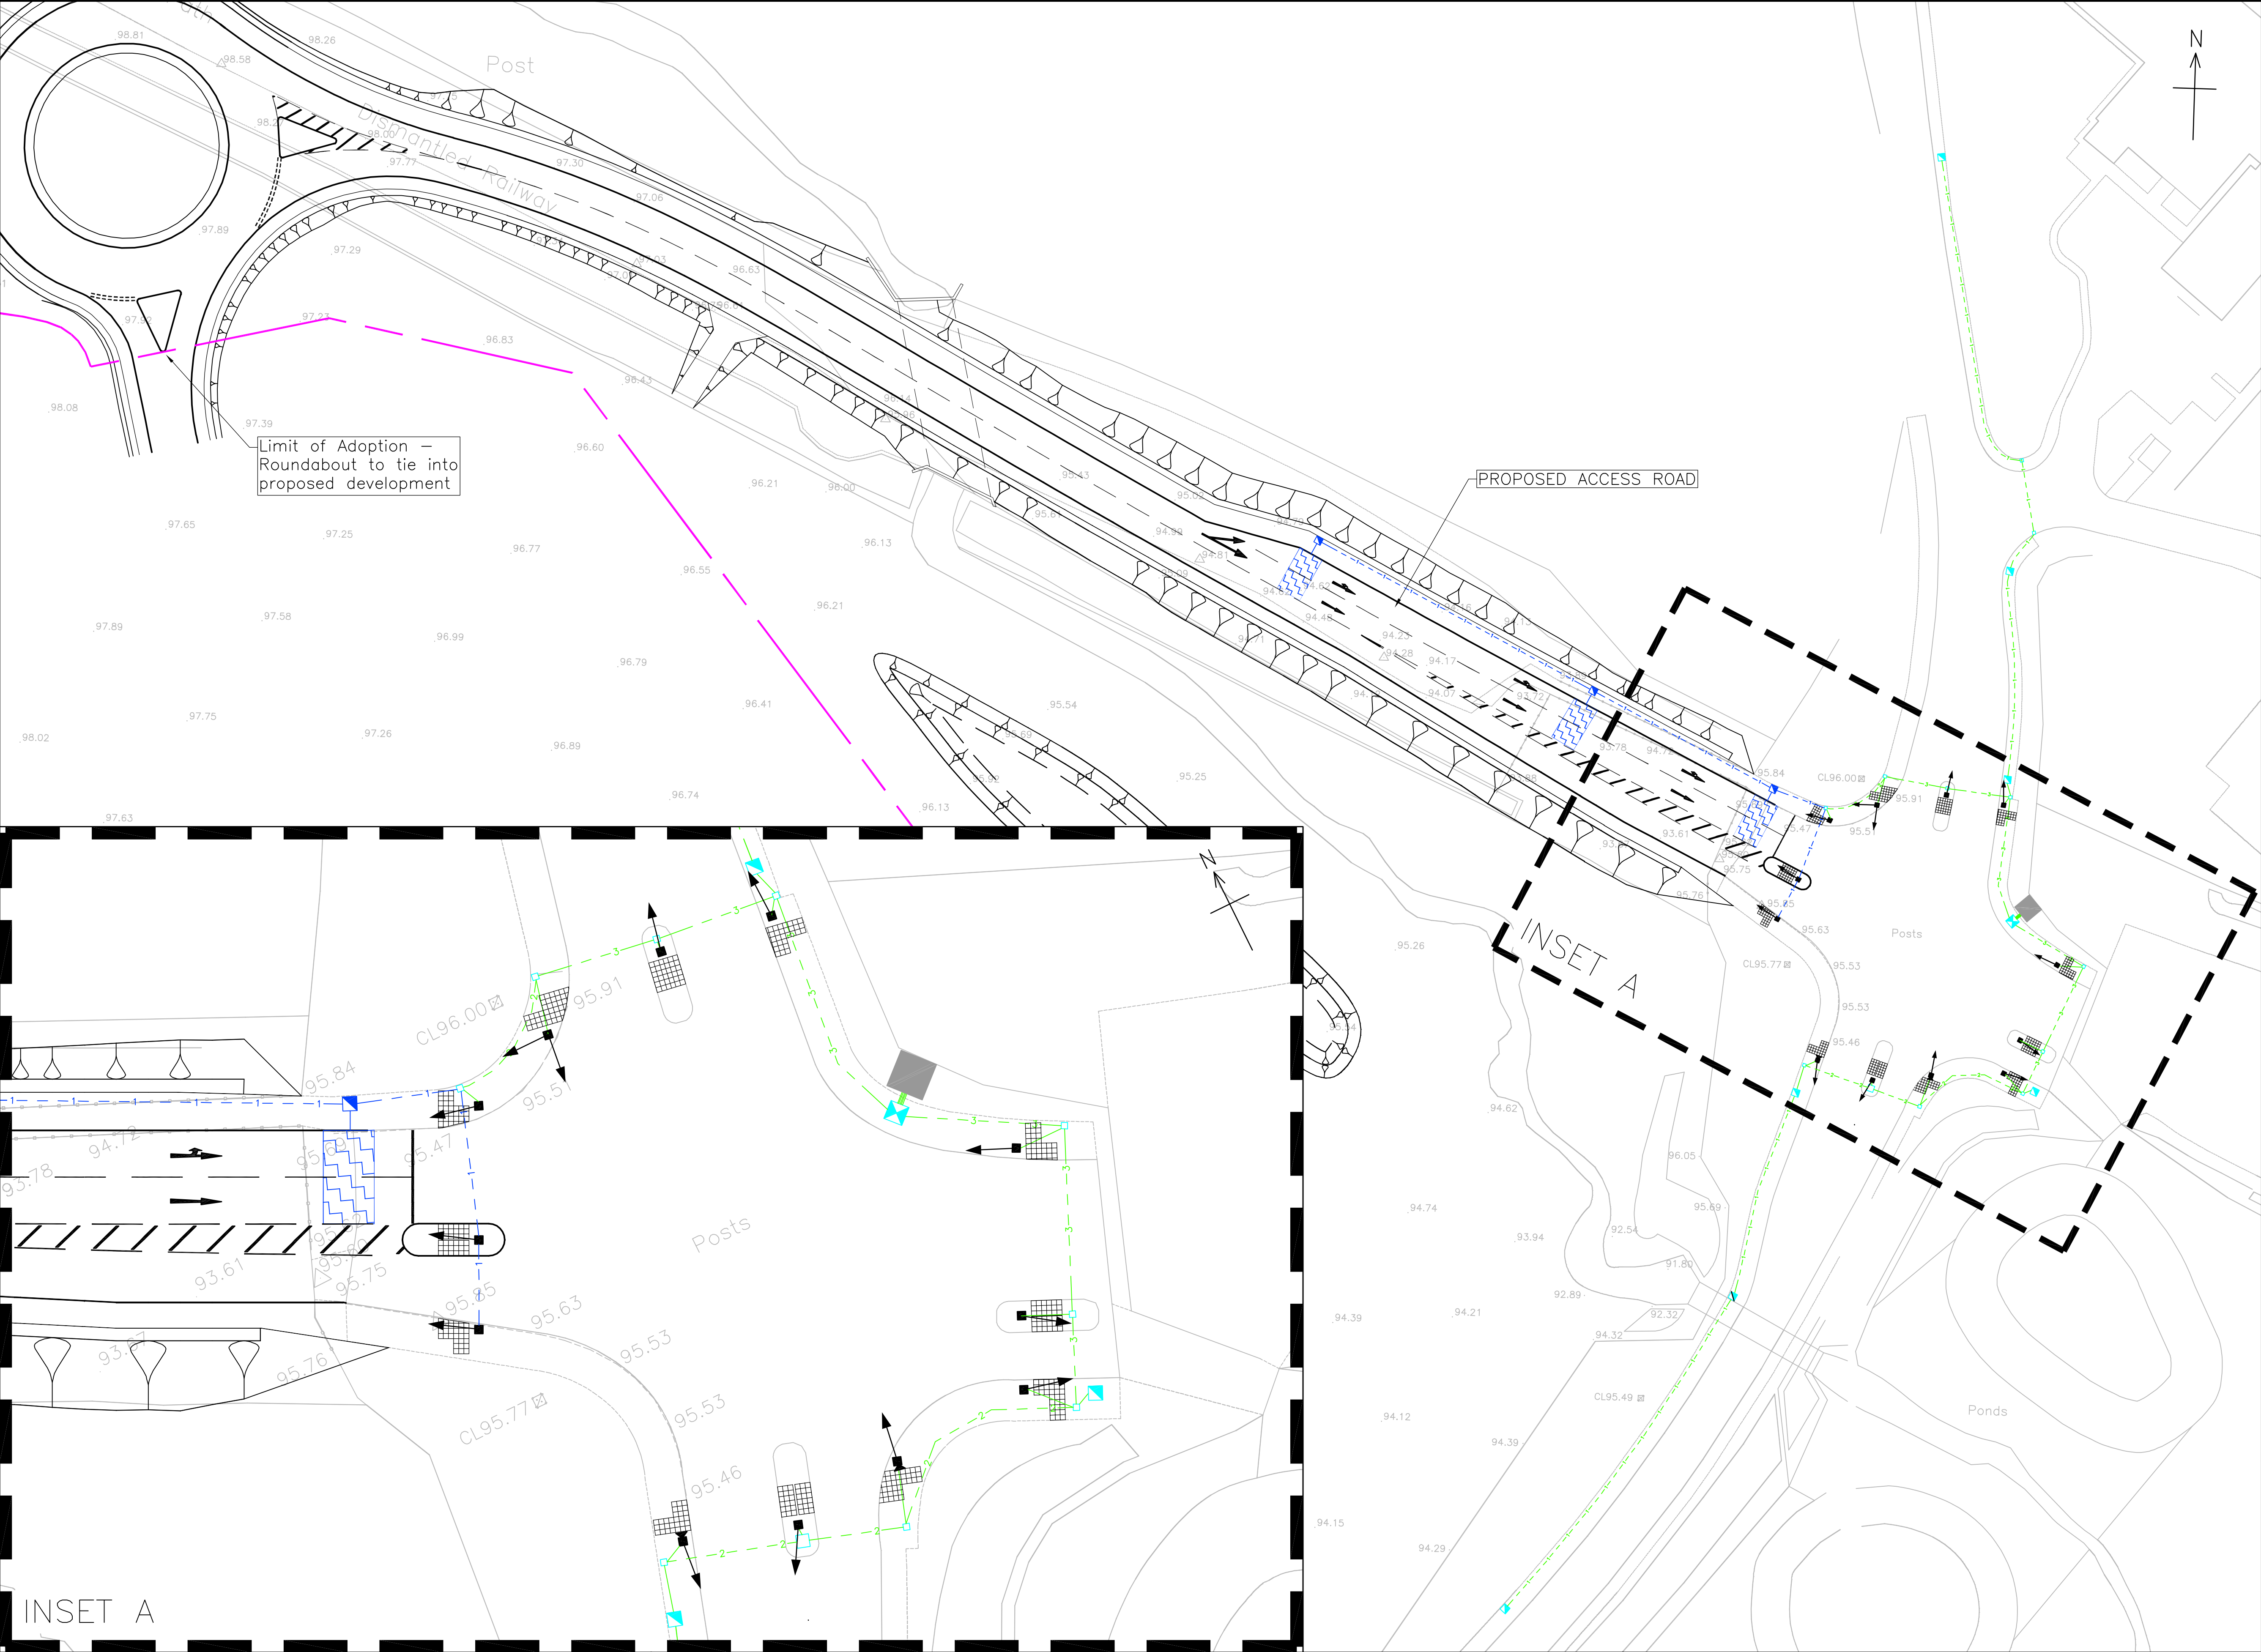

NOTES

1. This drawing should only be read in relation to the subject of the title. Other information shown on this drawing is to be considered indicative only. Reference should be made to appropriate drawing series for other information.
2. All dimensions are in millimetres unless specified otherwise.
3. Do not scale from this drawing.

KEY

- Proposed red colour tactile paving
- Proposed traffic signal in NAL socket
- Existing 1No. Duct
- Existing 2No. Duct
- Existing 3No. Duct
- Existing Loop box
- Existing Pavement box (1500x1500)
- Existing Pavement box (500x500)
- Proposed Traffic Induction Loop
- Proposed Loop box
- Proposed 1No. Duct

B	JW	MRD	SC	05.08.14	FOR PLANNING
A	JW	MRD	SC	31.07.14	FOR PLANNING
-	AH	MRD	SC	27.06.14	DRAFT FOR COMMENT
Rev.	Drawn	Chkd.	Apprd.	Date	Description
Scale (at A1)		Date		Drawn	
AS SHOWN		MAY 2014		AH	
Org. no.					Rev.
61033427-H-1200-01					B



Project

WREXHAM WESTERN GATEWAY



Drawing Title

OUTLINE TRAFFIC SIGNAL JUNCTION LAYOUT