






SAFETY, HEALTH AND ENVIRONMENTAL INFORMATION
Refer to the relevant Construction (Design and Management) documentation where applicable.
It is assumed that all works on this drawing will be carried out by a competent contractor, working where appropriate to an approved method statement.

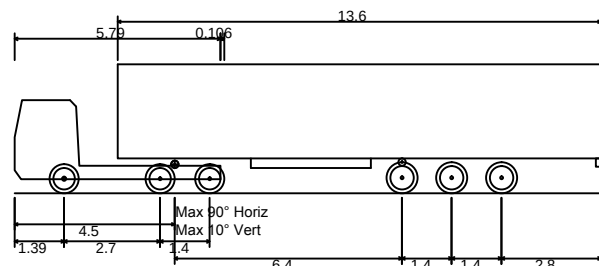

Max Legal Articulated Vehicle (16.5m)
Overall Length 16.500m
Overall Width 2.500m
Overall Body Height 3.632m
Min Body Ground Clearance 0.396m
Max Track Width 2.500m
Lock to Lock Time 6.00s
Kerb to Kerb Turning Radius 6.870m

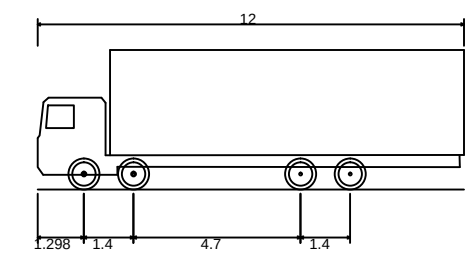

Rigid Truck
Overall Length 12.000m
Overall Width 2.500m
Overall Body Height 3.928m
Min Body Ground Clearance 0.412m
Track Width 2.471m
Lock to Lock Time 6.00s
Kerb to Kerb Turning Radius 11.900m

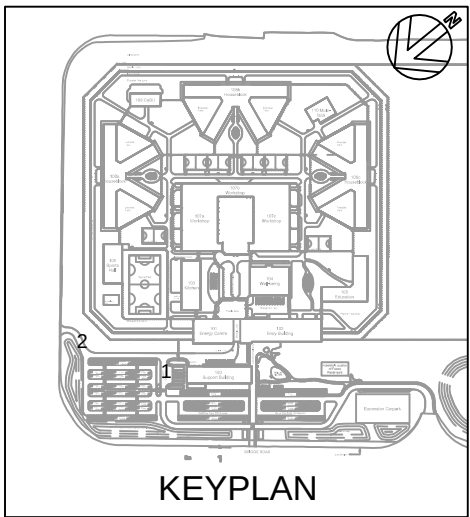

P02	ISSUED FOR PLANNING MASTERPLAN UPDATED	13.10.2014
P01	ISSUED FOR PLANNING	14.08.2014


Revision	Description	Date
----------	-------------	------



Designers	HOARE LEA	TPS
	CAPITA	CH Cross House


Project	North Wales Prison
Title	100 SUPPORT BUILDING TRACKING: ACCESS TO SUPPORT BUILDING

DRAWING STATUS:		
S2 ISSUED FOR INFORMATION		
Project No.	Scale & Size	
060692-018	1:250	
Drawing Identifier		Revision
NWP-CE-TPS-099-DR-XX-0025		P02

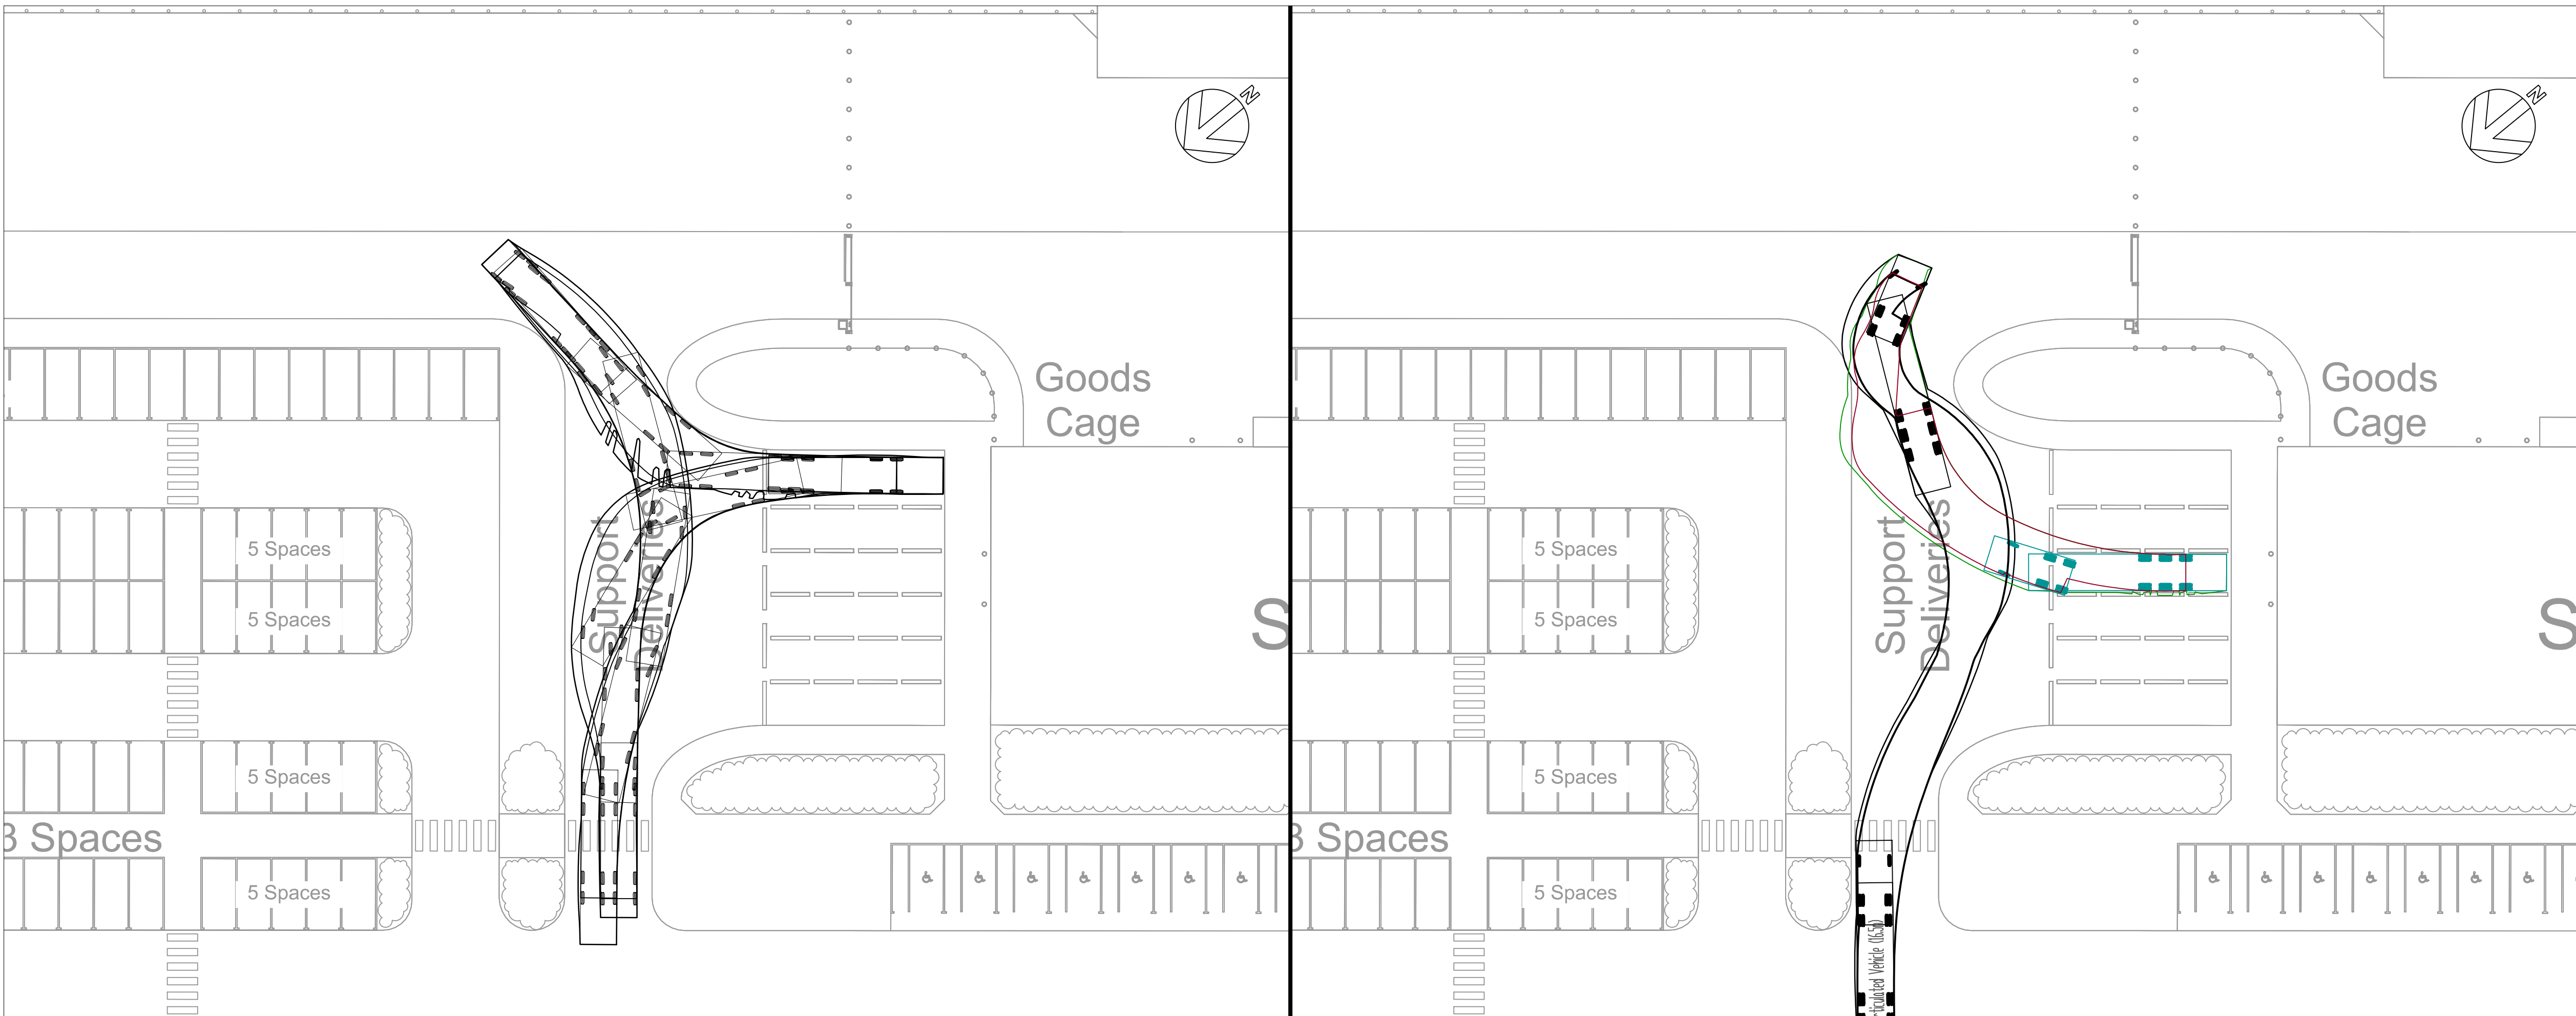

VIEW 1 | SUPPORT BUILDING 100 - RIGID VEHICLE TRACKING

VIEW 1 | SUPPORT BUILDING 100 - MAX LEGAL ARTICULATED VEHICLE (16.5m) TRACKING

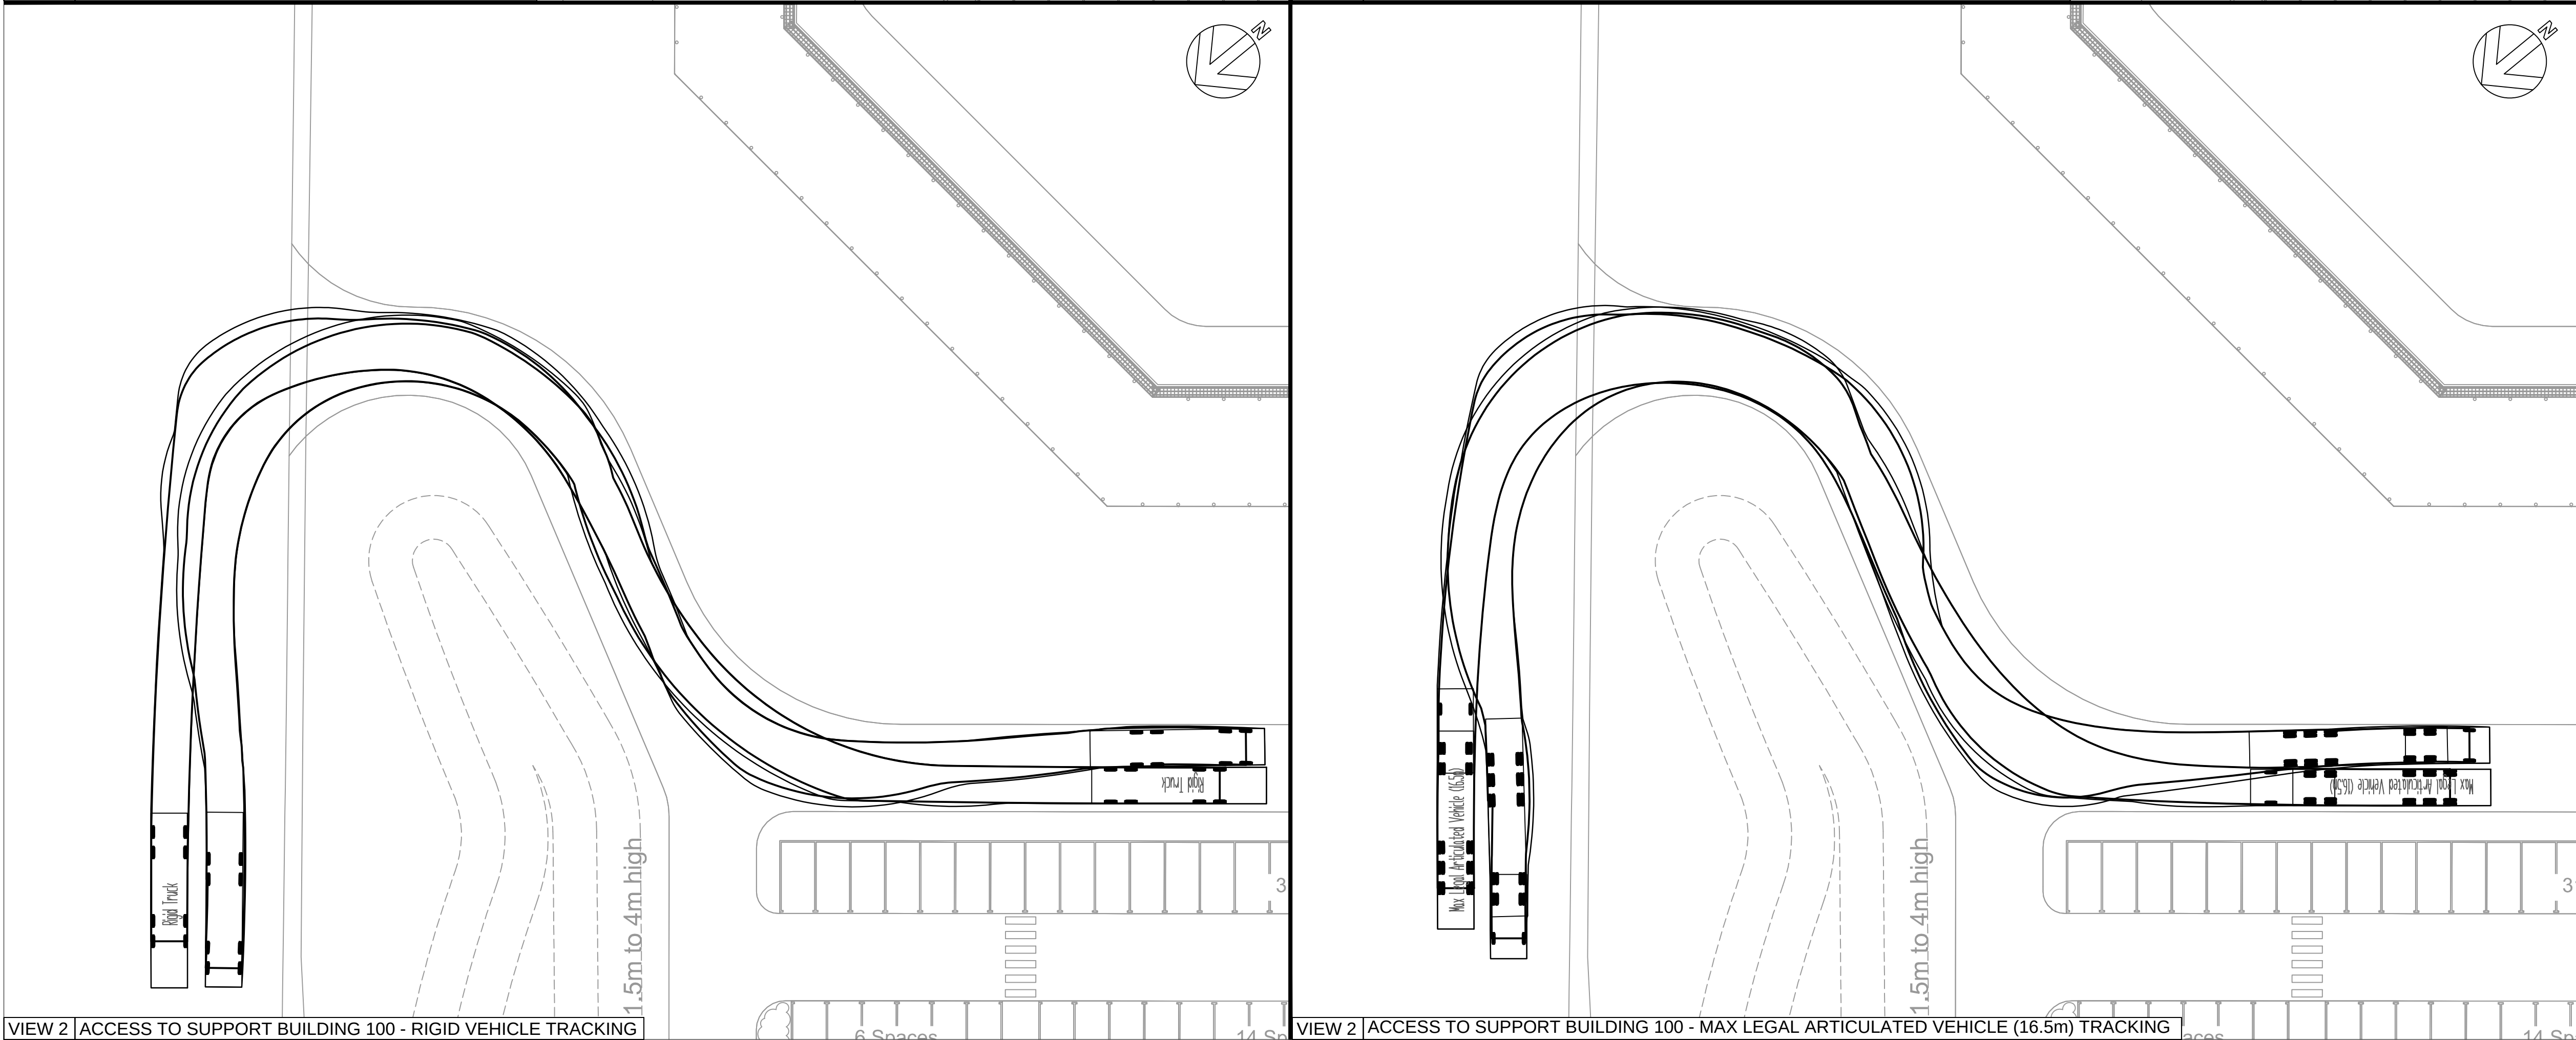

VIEW 2 | ACCESS TO SUPPORT BUILDING 100 - RIGID VEHICLE TRACKING

VIEW 2 | ACCESS TO SUPPORT BUILDING 100 - MAX LEGAL ARTICULATED VEHICLE (16.5m) TRACKING